

Notes:
All dimensions must be checked on site and not scaled from this drawing

© Copyright		

Simon Hands and Associates
Chartered Surveyors & Architects
12 Ruislip Road
Greenford
Middlesex
UB6 9DN
Tel. 020 8575 5959
Fax 020 8575 8866
email: enquiries@shandassociates.co.uk

Client
Sodha

Job Title

**9 PRINCES PARK PARADE
HAYES
MIDDLESEX
UB3 1LA**


Drawing Title EXISTING & PROPOSED PLANS	

Scale 1:100	Paper Size A2
Date SEPT 2016	Drawn By NRH


Job No 2012009	Dwg File 2002	Rev A
--------------------------	-------------------------	-----------------



EXISTING AND PROPOSED FIRST
FLOOR 1:100

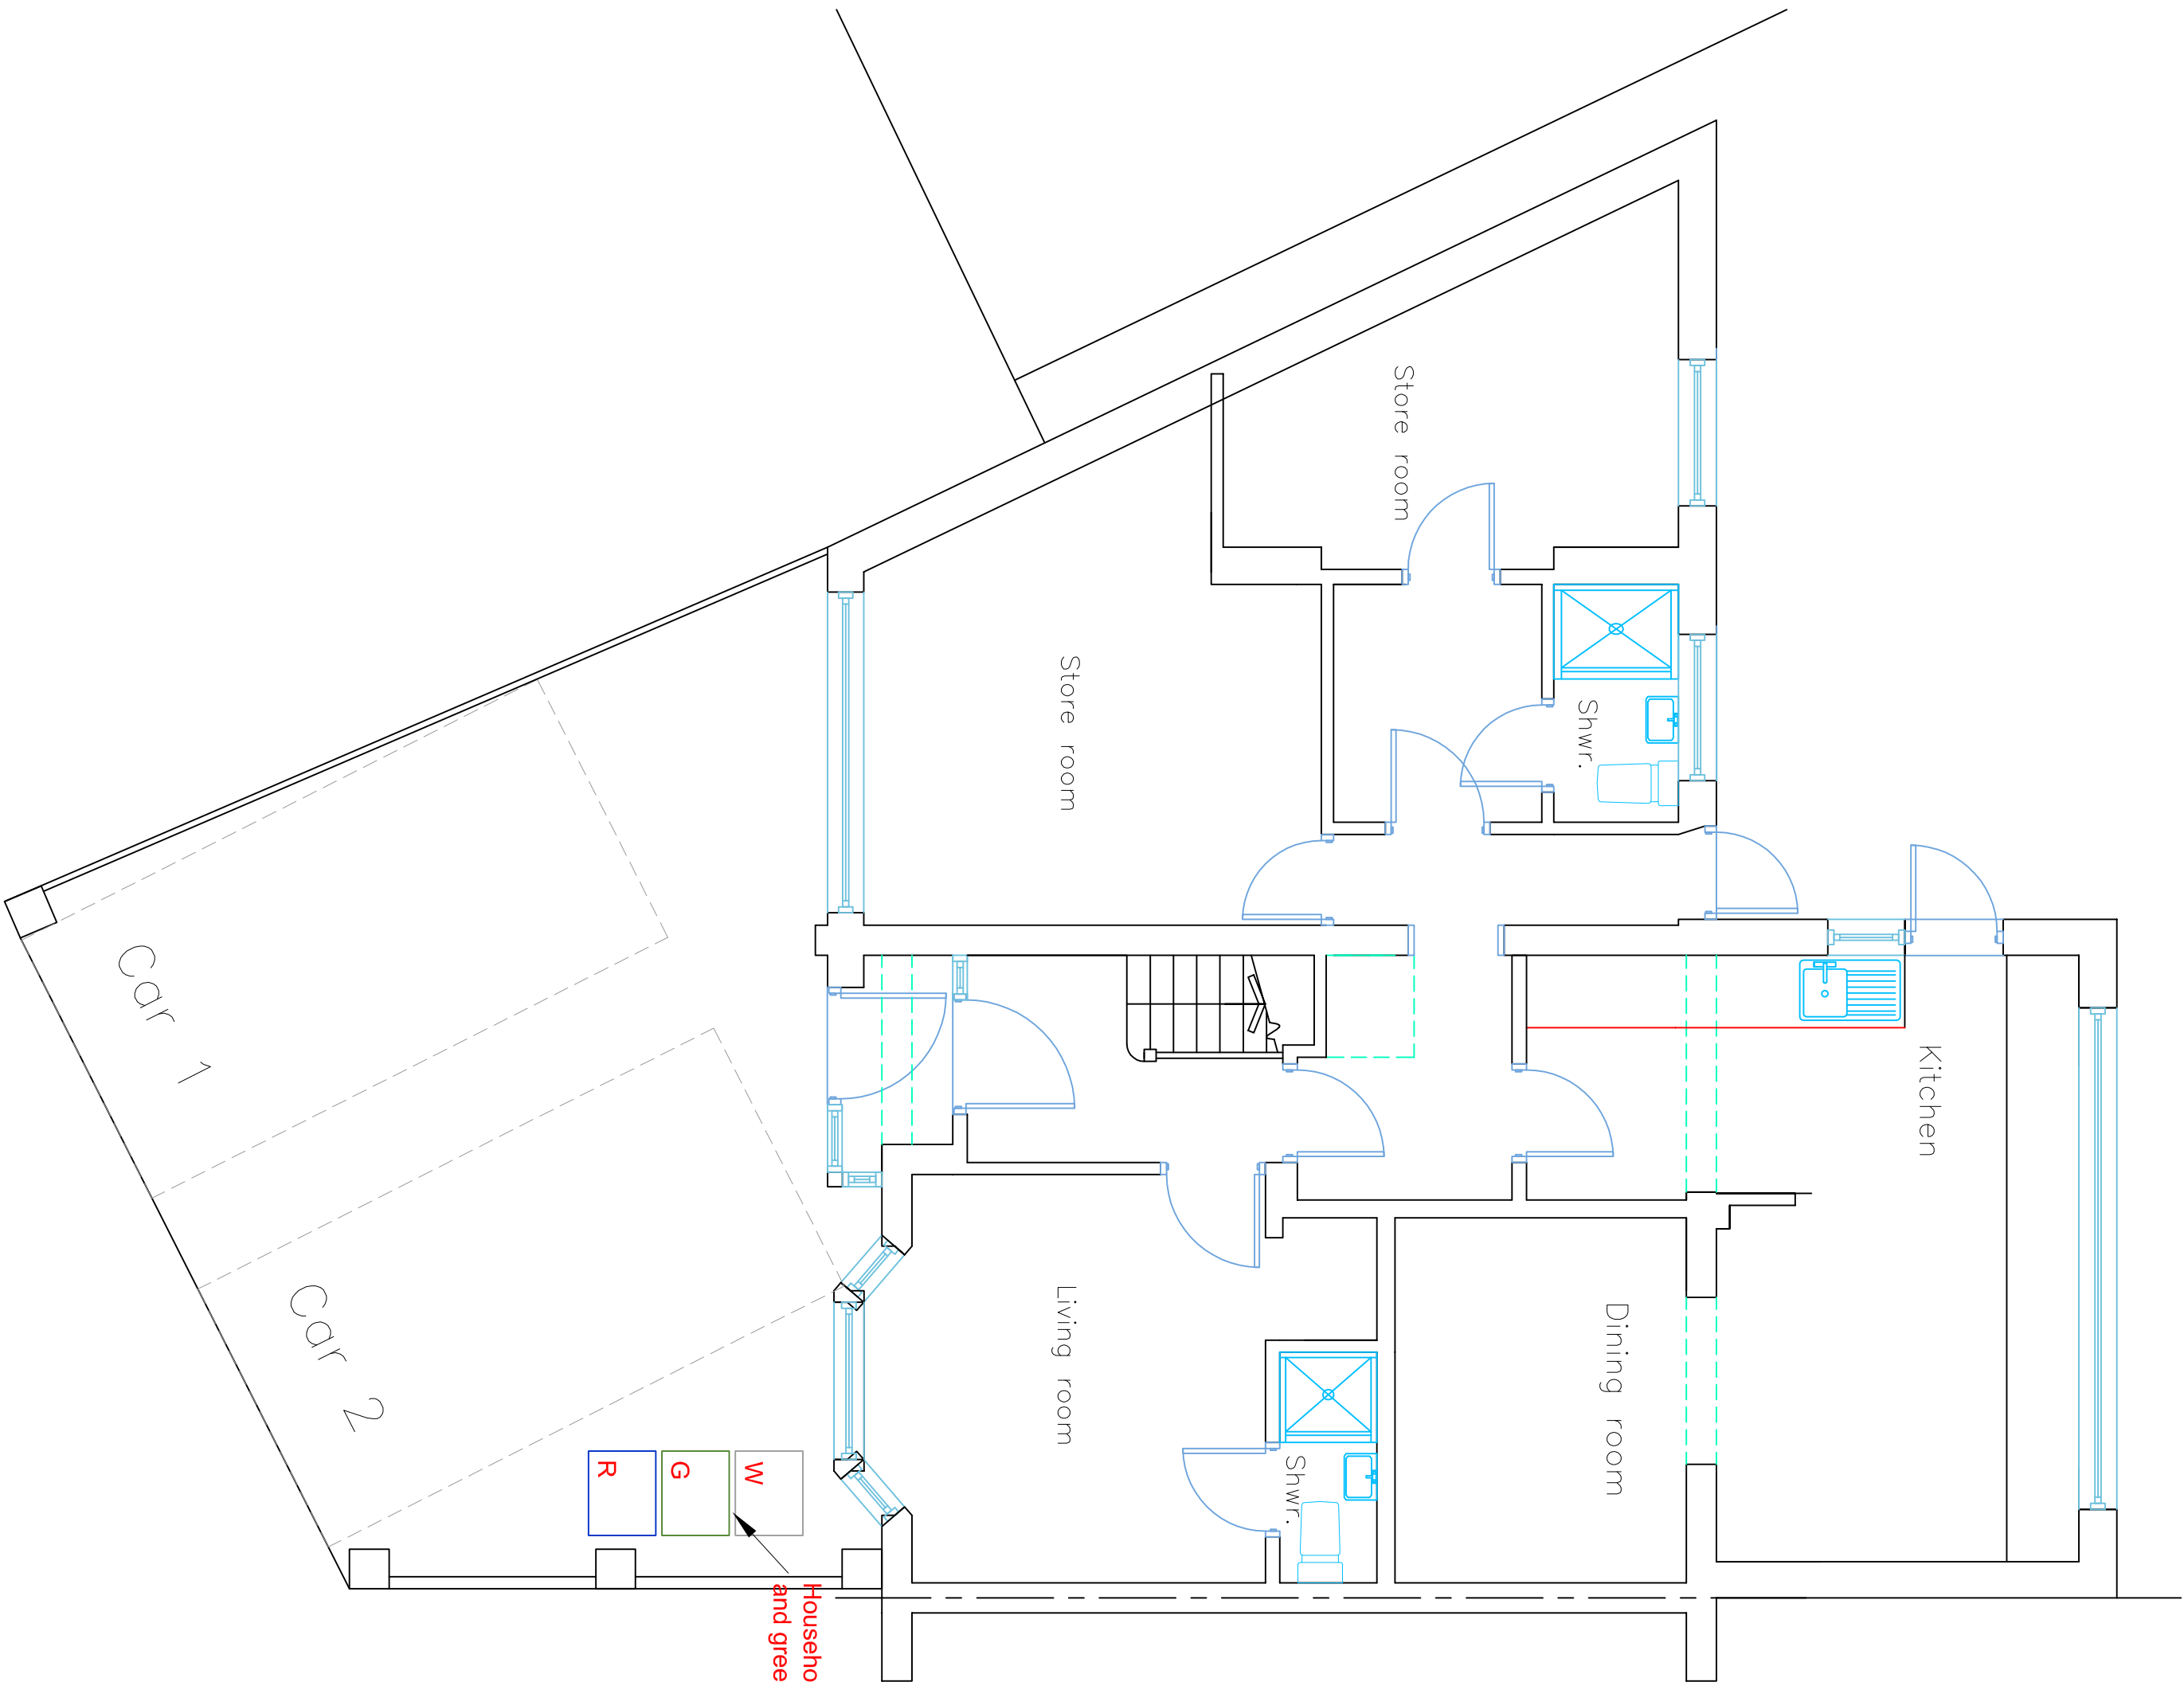

EXISTING AND PROPOSED
GROUND FLOOR PLAN
1:50

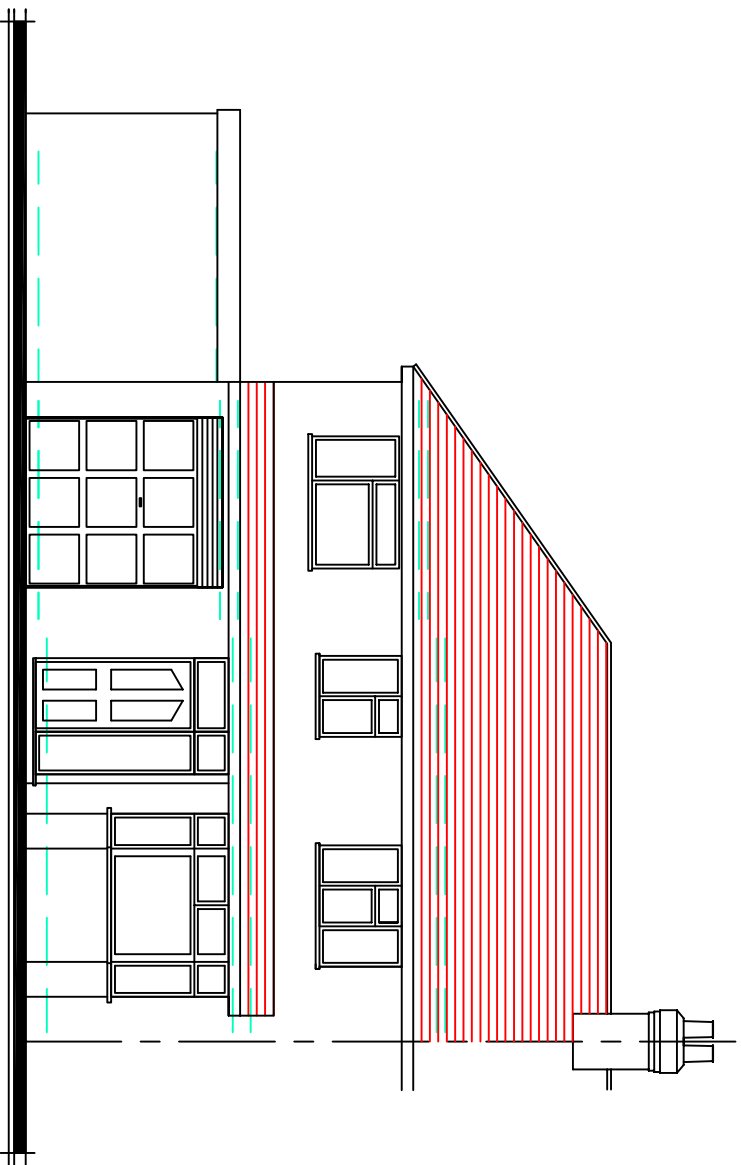

ELEVATION 1:100 (UNCHANGED)