



Notes:
All dimensions must be checked on site and not scaled from this drawing

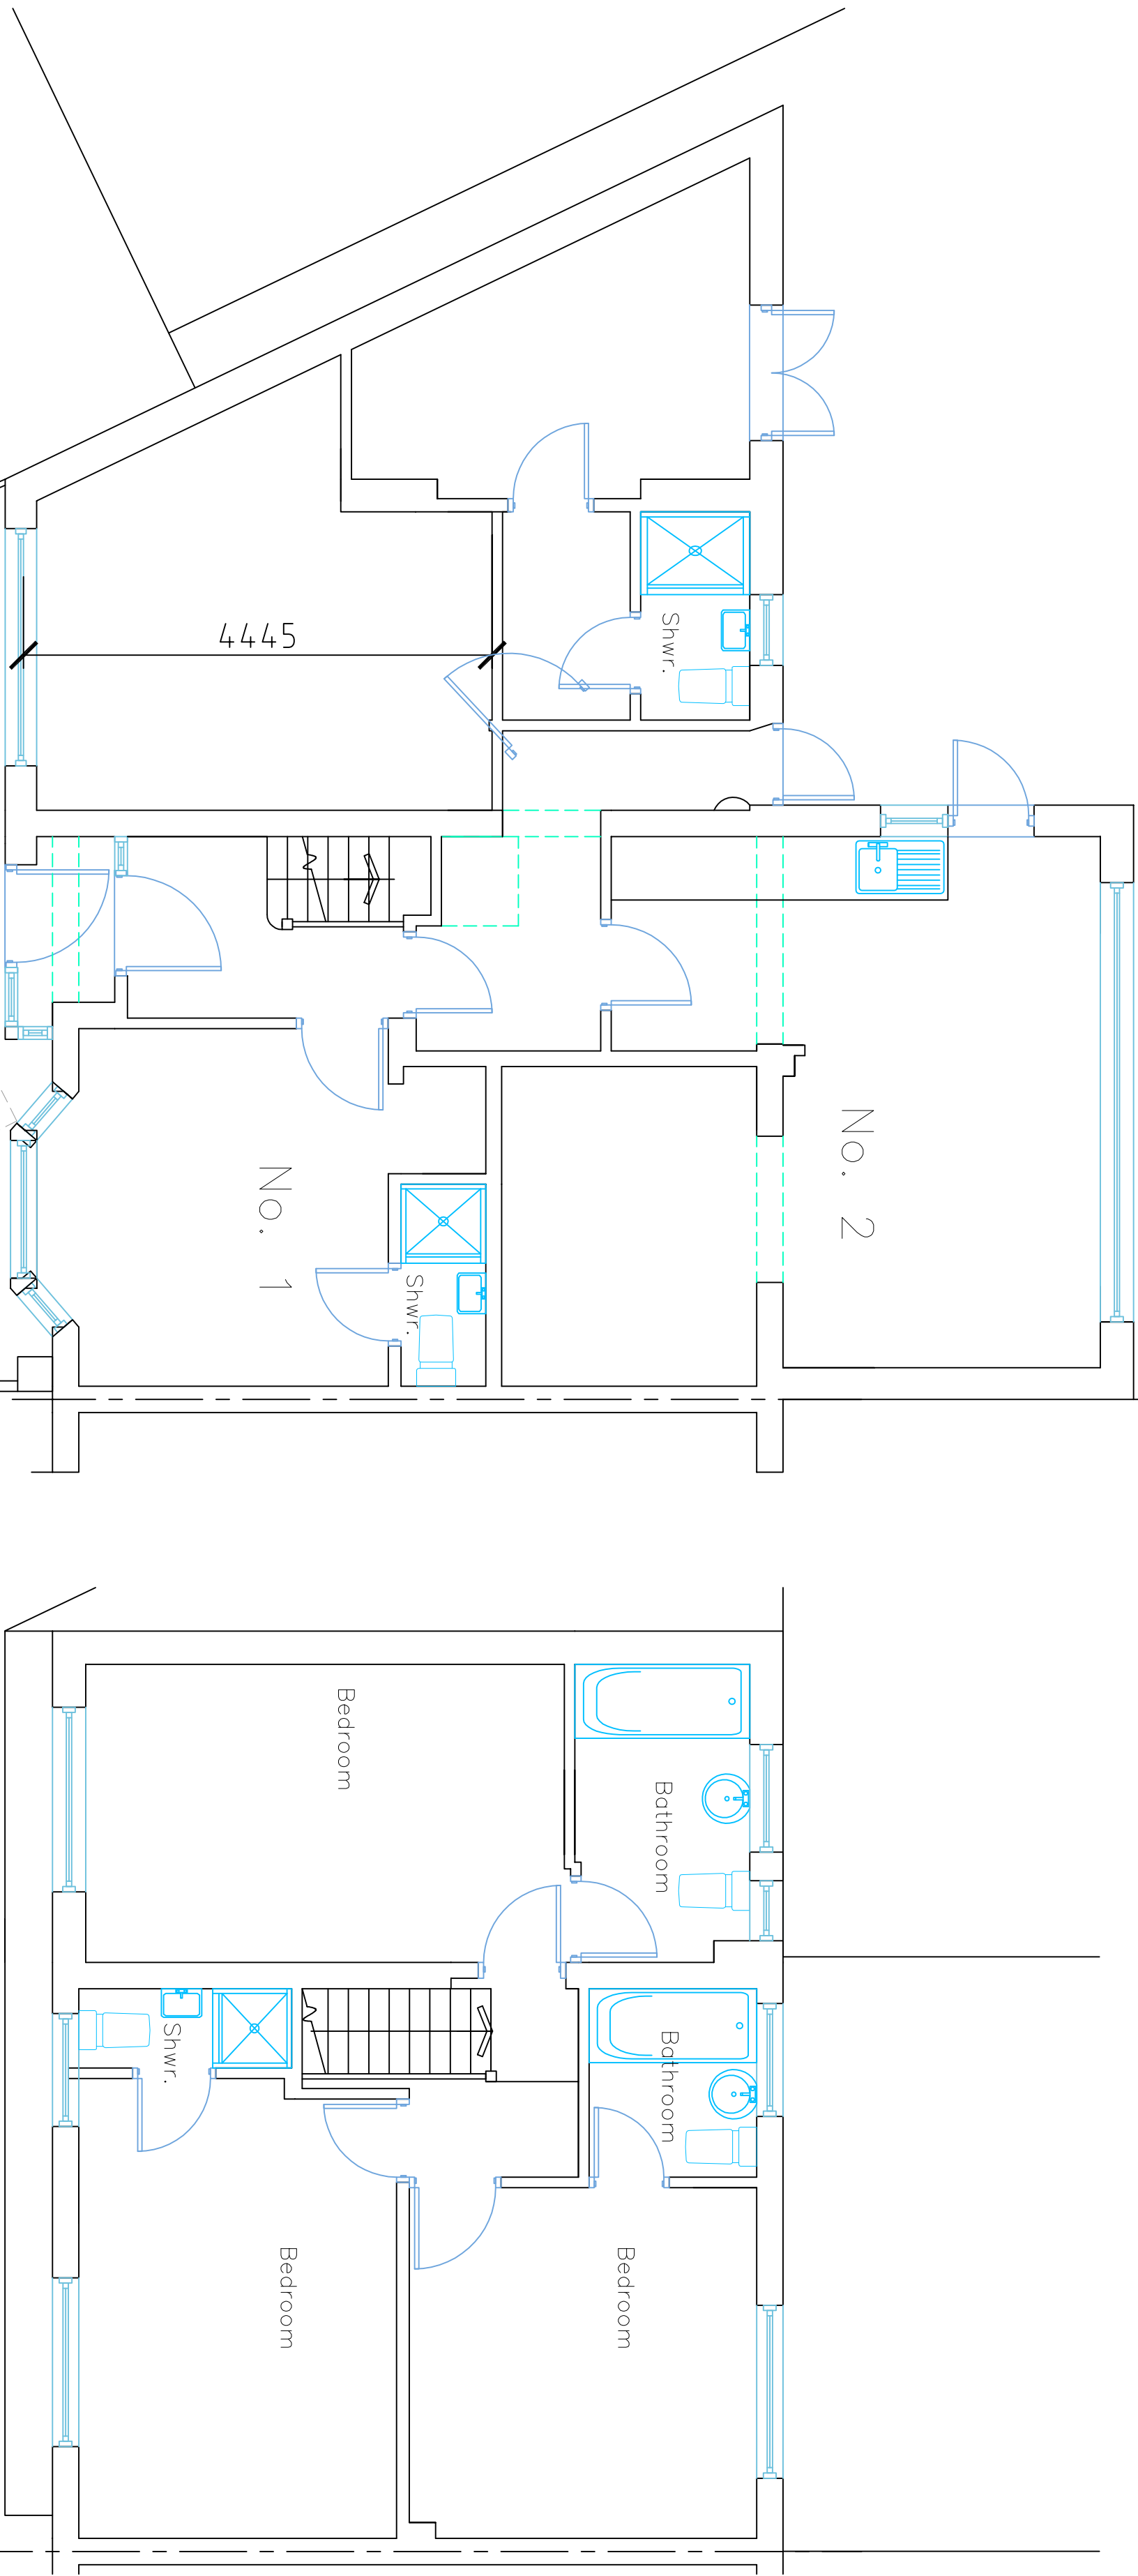

GROUND FLOOR PLAN
1:50

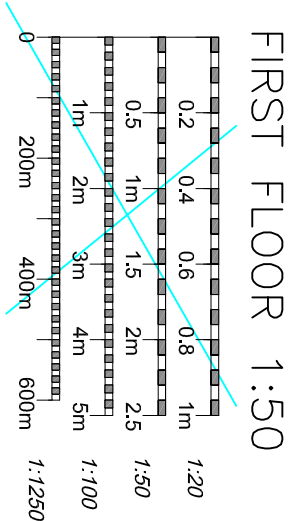

FRONT

ELEVATION 1:100 (UNCHANGED)

© Copyright		
Simon Hands and Associates Chartered Surveyors & Architects 12 Ruislip Road Greenford Middlesex UB8 9QN Tel: 020 8575 5959 Fax: 020 8575 8866 email: enquiries@shandassociates.co.uk		
Client Sodha		
Job Title 9 PRINCES PARK PARADE HAYES MIDDLESEX UB3 1LA		
Drawing Title EXISTING PLANS		
Scale 1:100 1.50	Paper Size A2	
Date SEPT 2016	Drawn By NRH	
Job No 2012009	Dwg File 2003	Rev A