

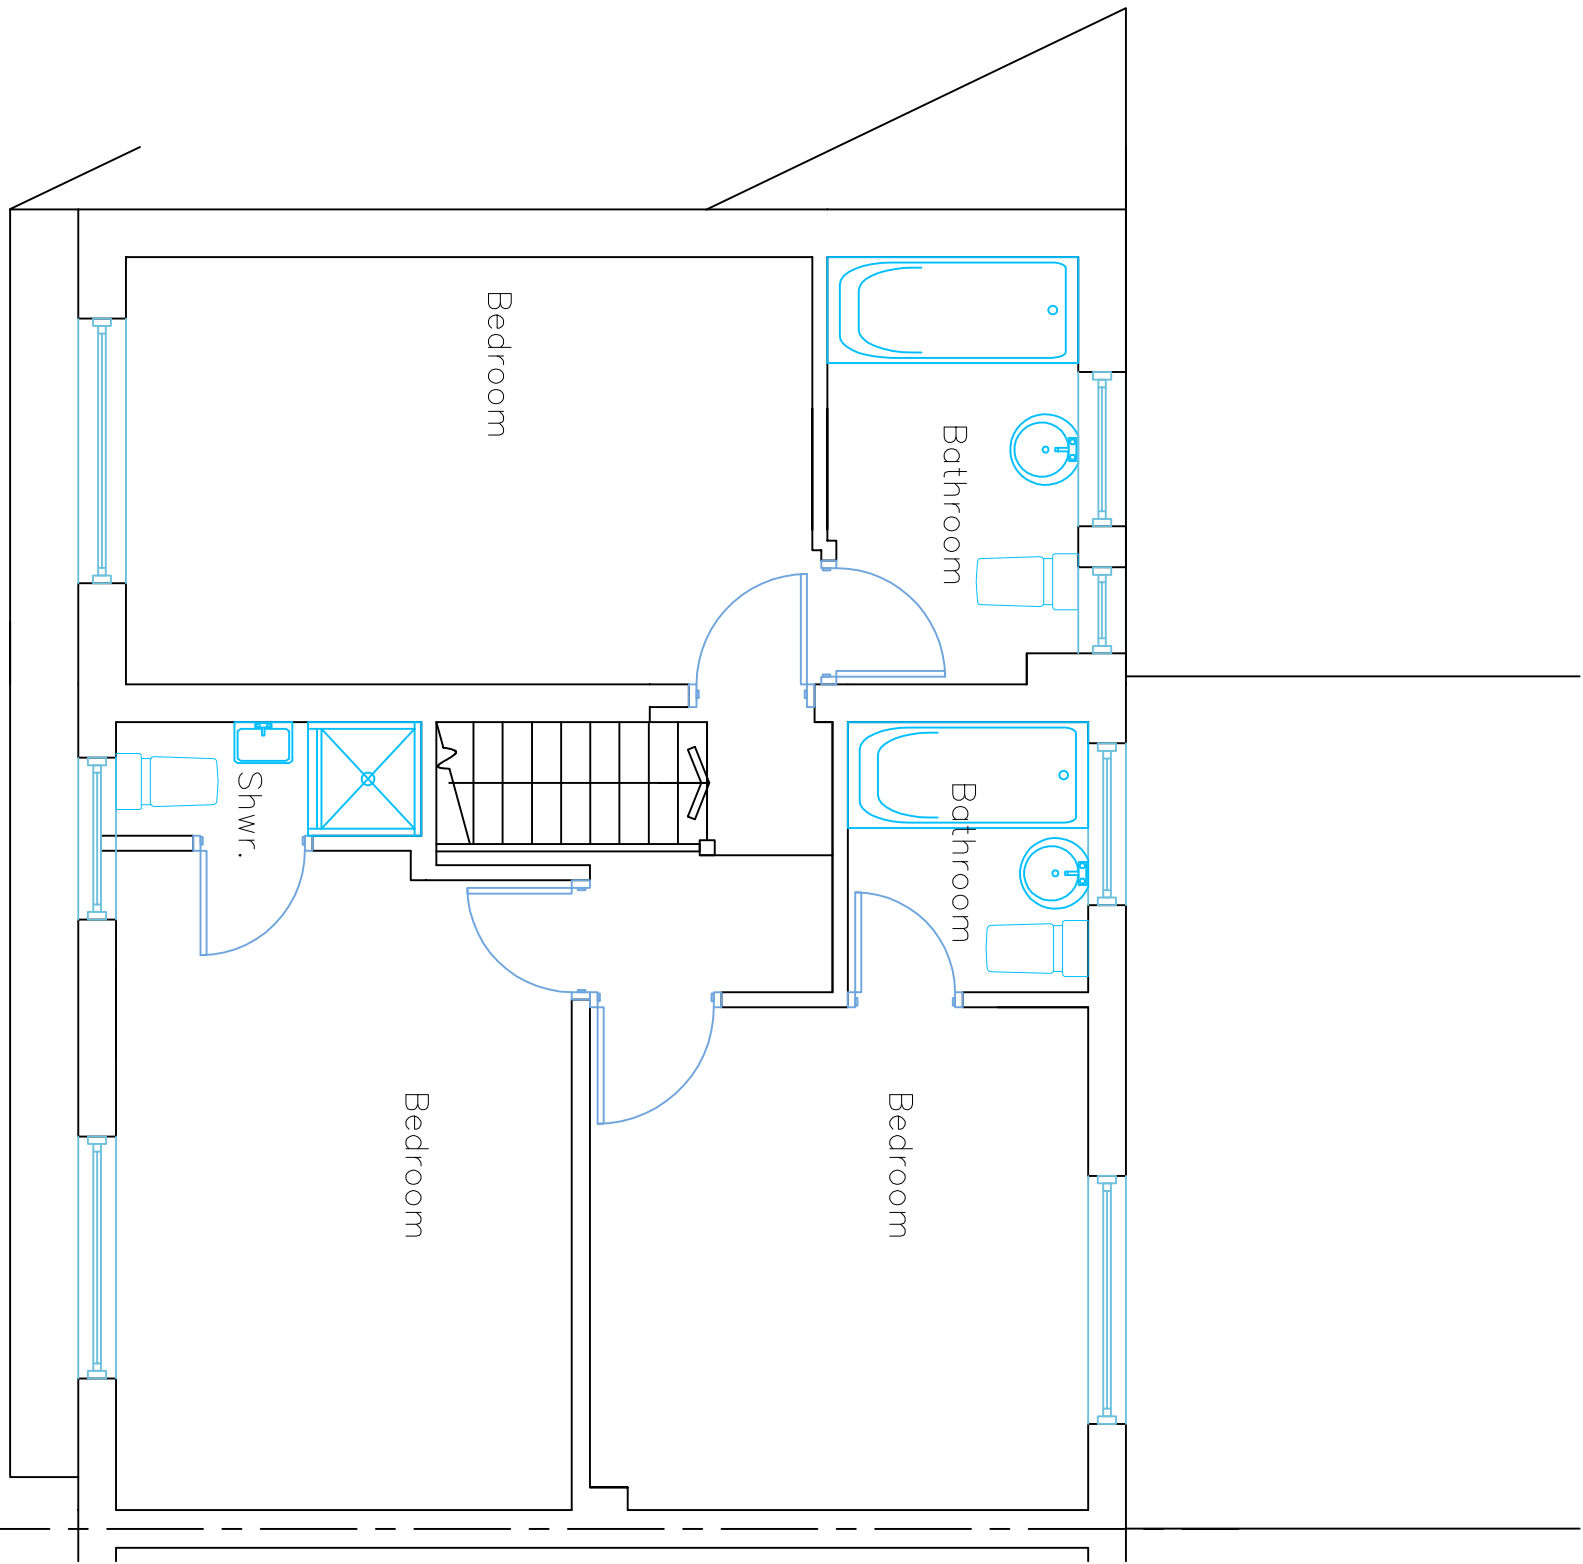


Notes:
All dimensions must be checked on site and not scaled from this drawing

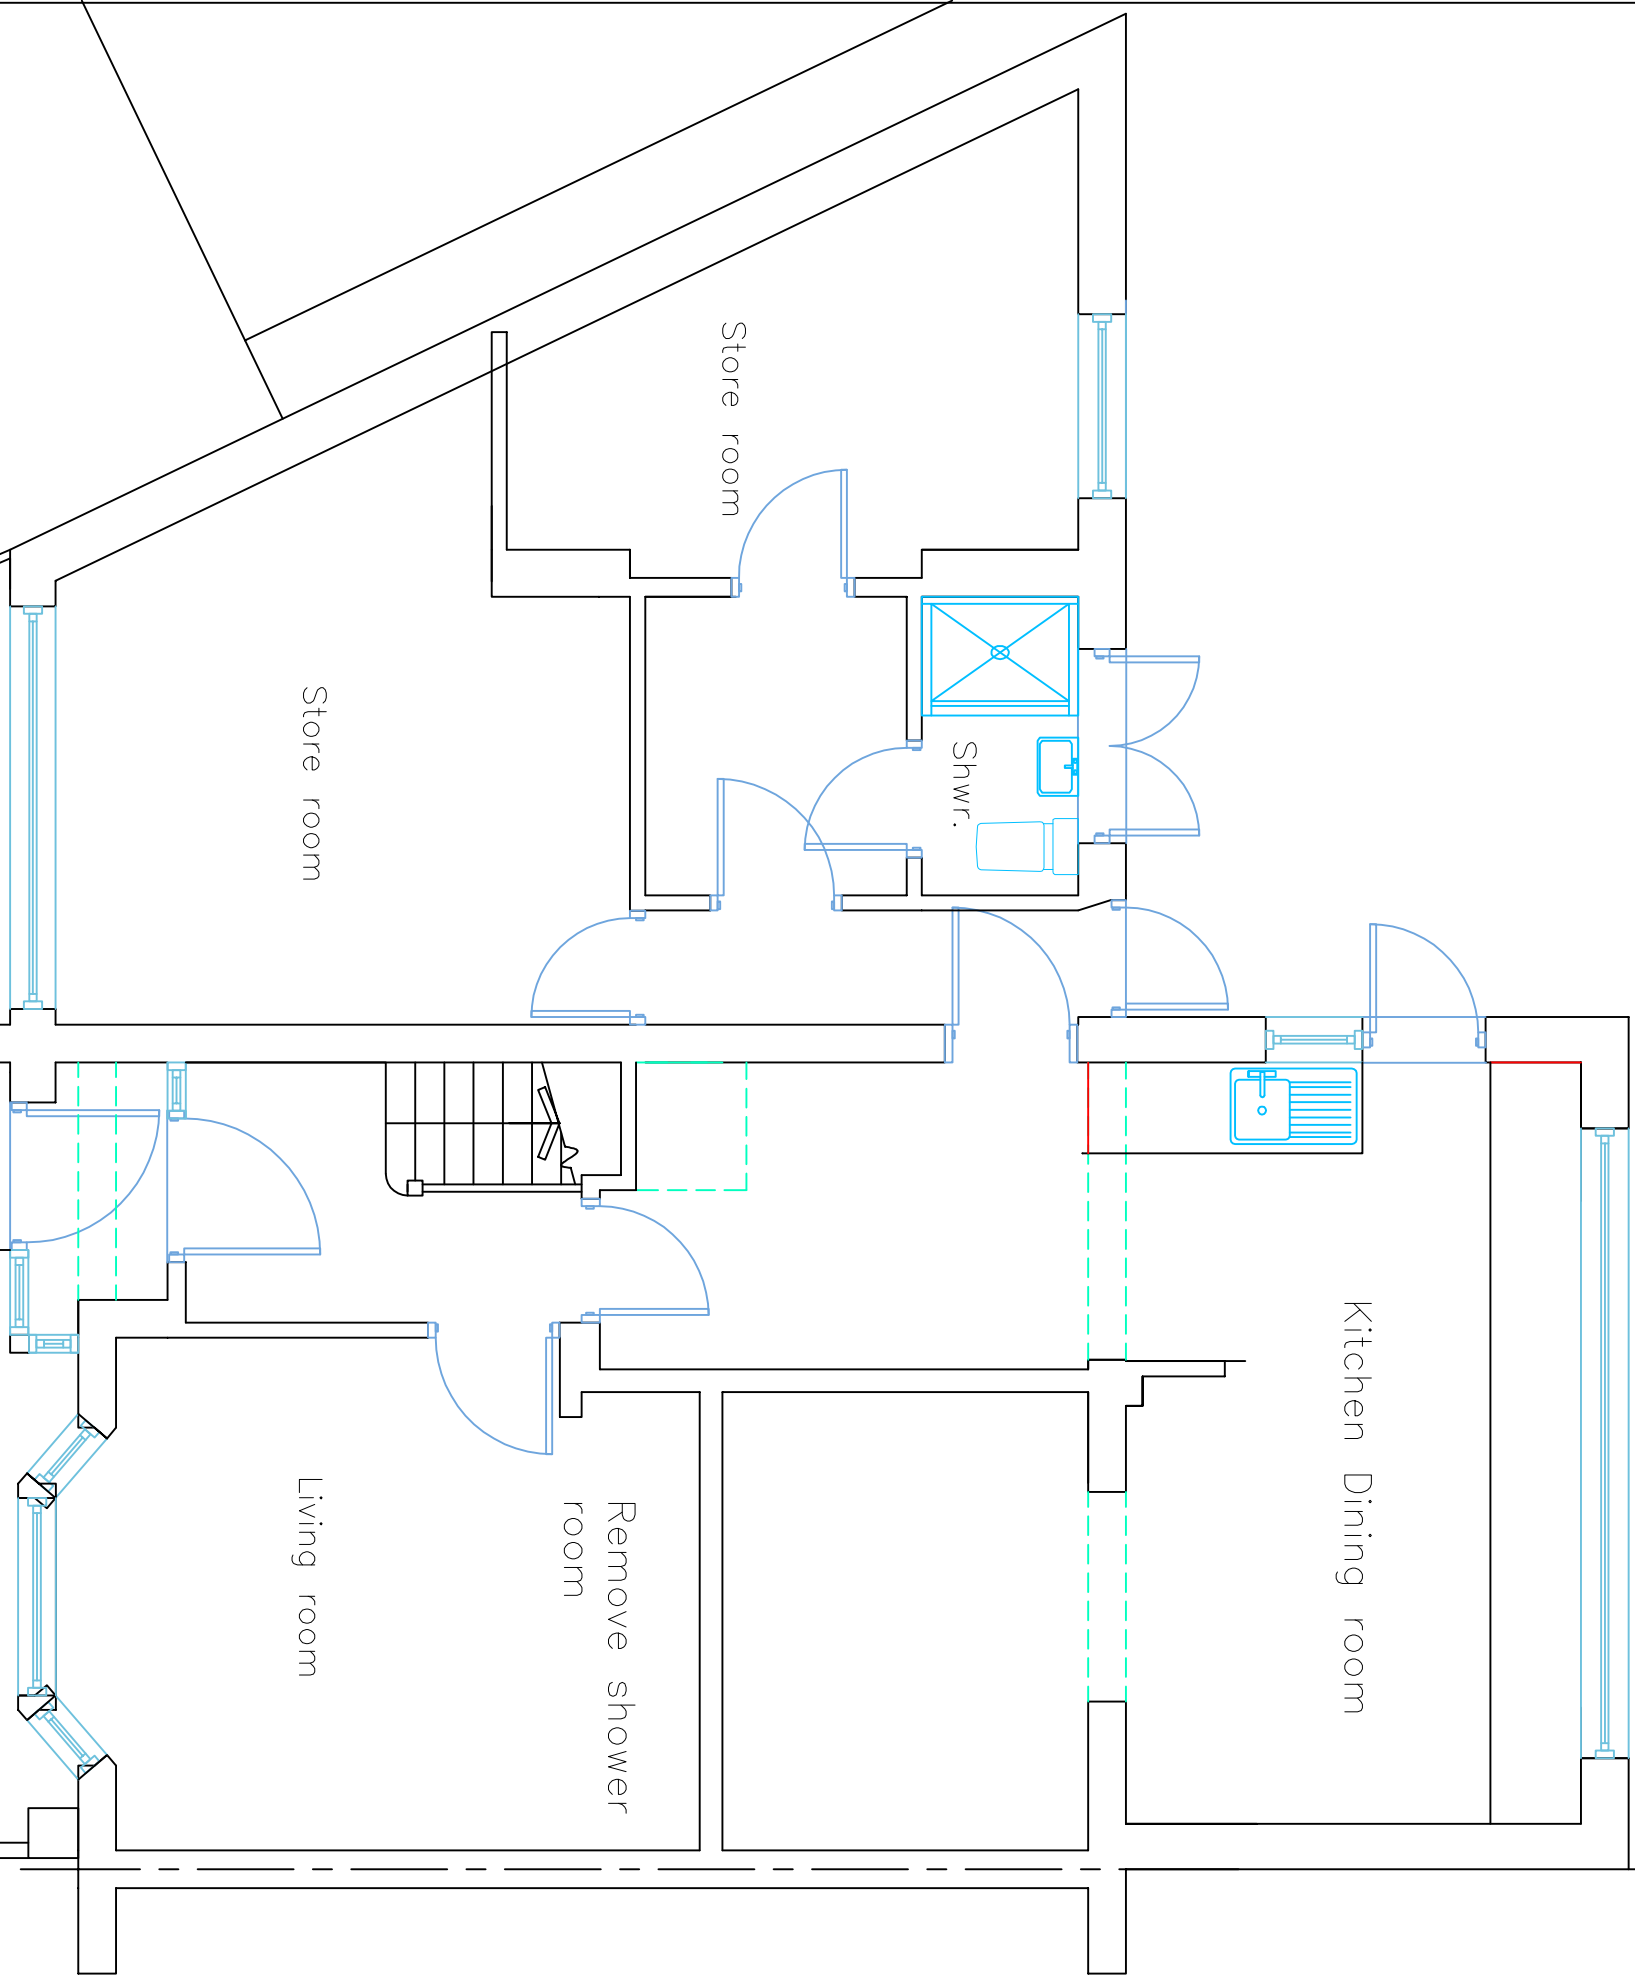

Waste and recycling stored internally with unit until collection collection day waste recycling bags to be front garden in designated storage area (shown)

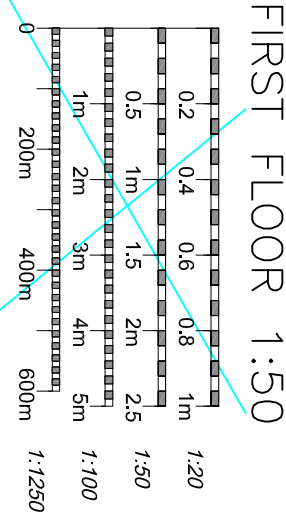

GROUND FLOOR PLAN
1:50

FRONT



ELEVATION 1:100 (UNCHANGED)

Simon Hands and Associates Chartered Surveyors & Architects 12 Ruislip Road Greenford Middlesex UB6 9DN Tel: 020 8575 5959 Fax: 020 8575 8866 email: enquiries@shandassociates.co.uk			© Copyright	
Client Sodha				
Job Title 9 PRINCES PARK PARADE HAYES MIDDLESEX UB3 1LA				
Drawing Title PROPOSED PLANS				
Scale 1:100 1.50	Paper Size A2			
Date SEPT 2016	Drawn By NRH			
Job No 2012009	Dwg File 2002	Rev B		