




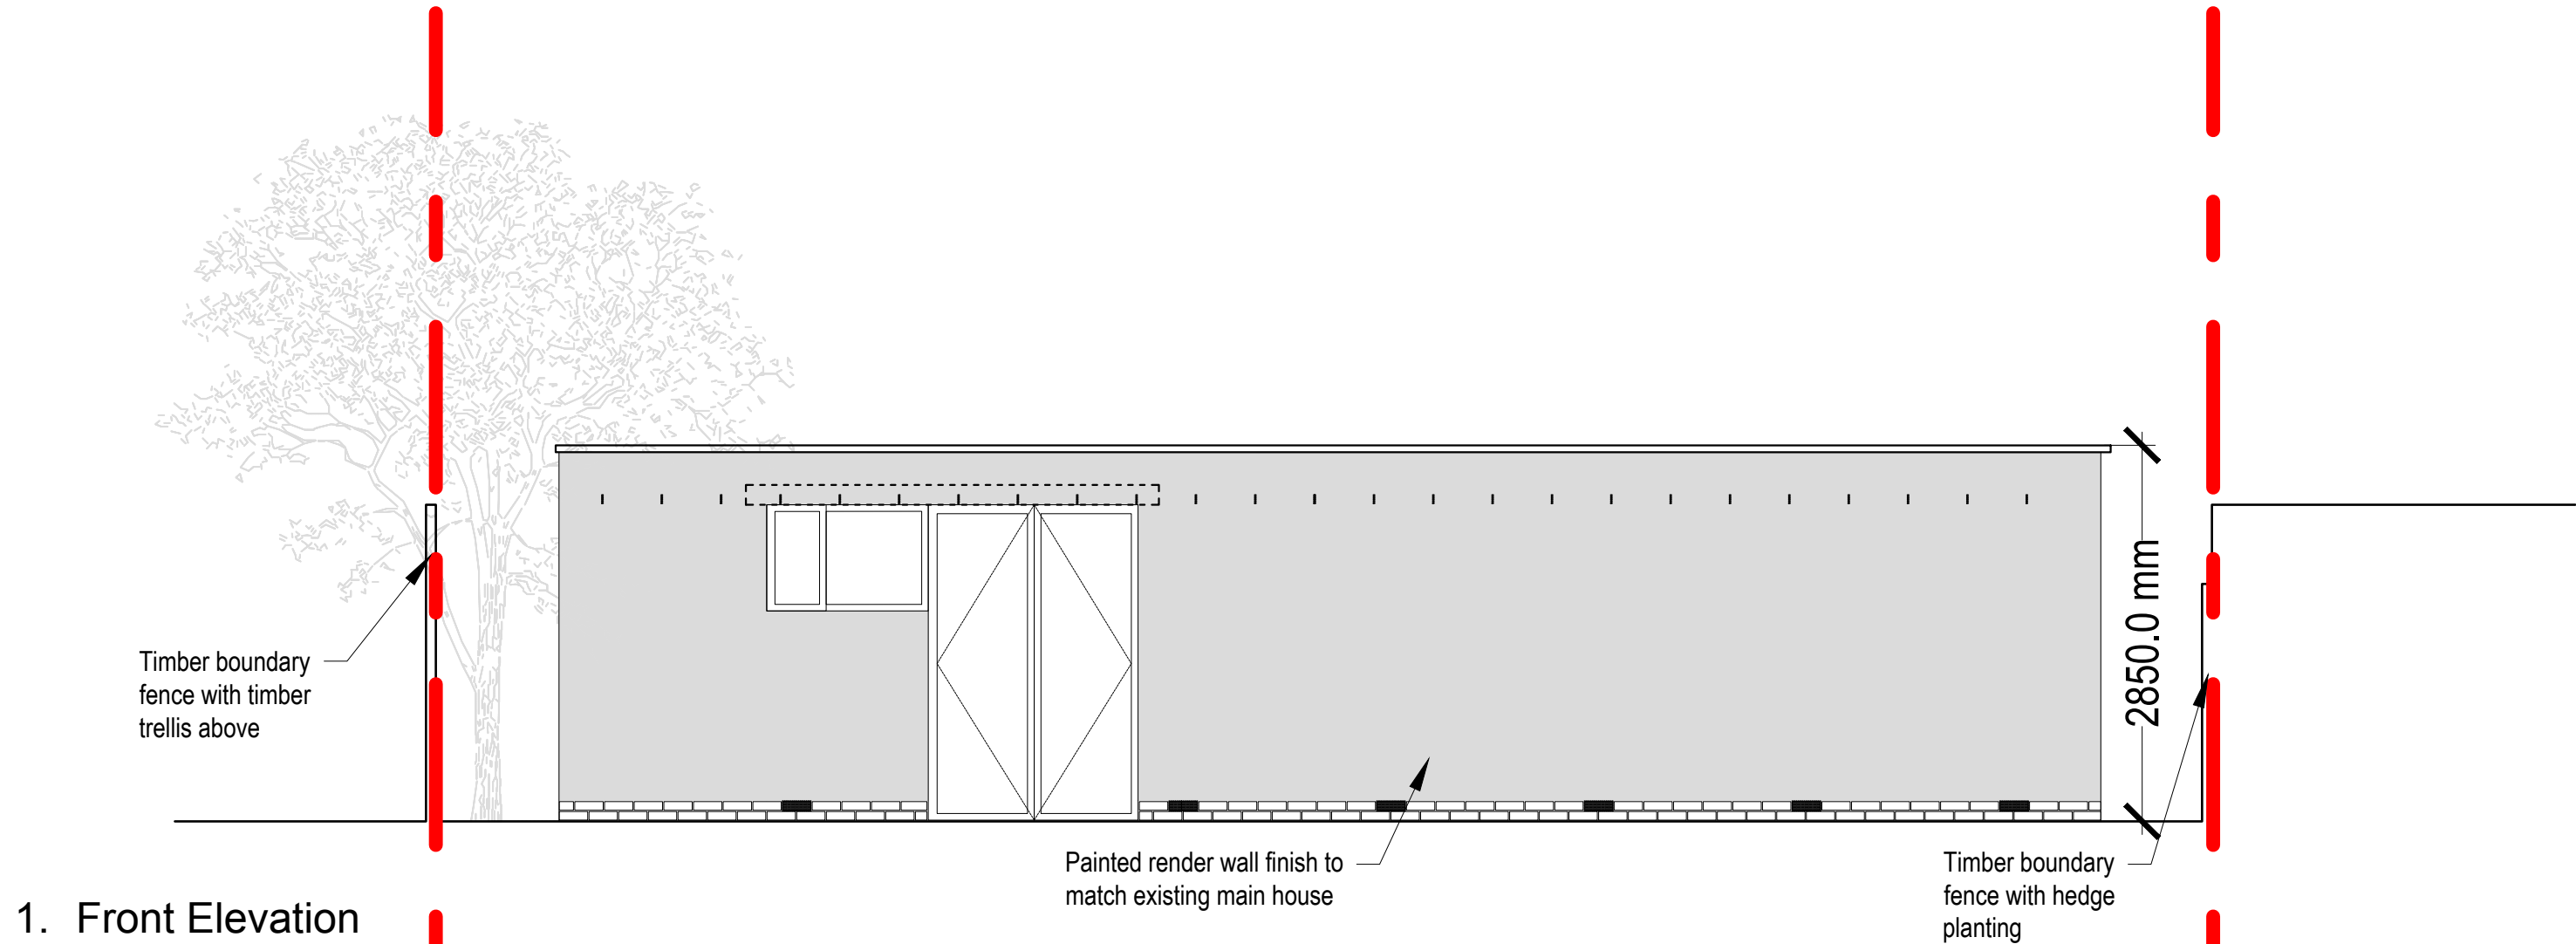

1. Front Elevation

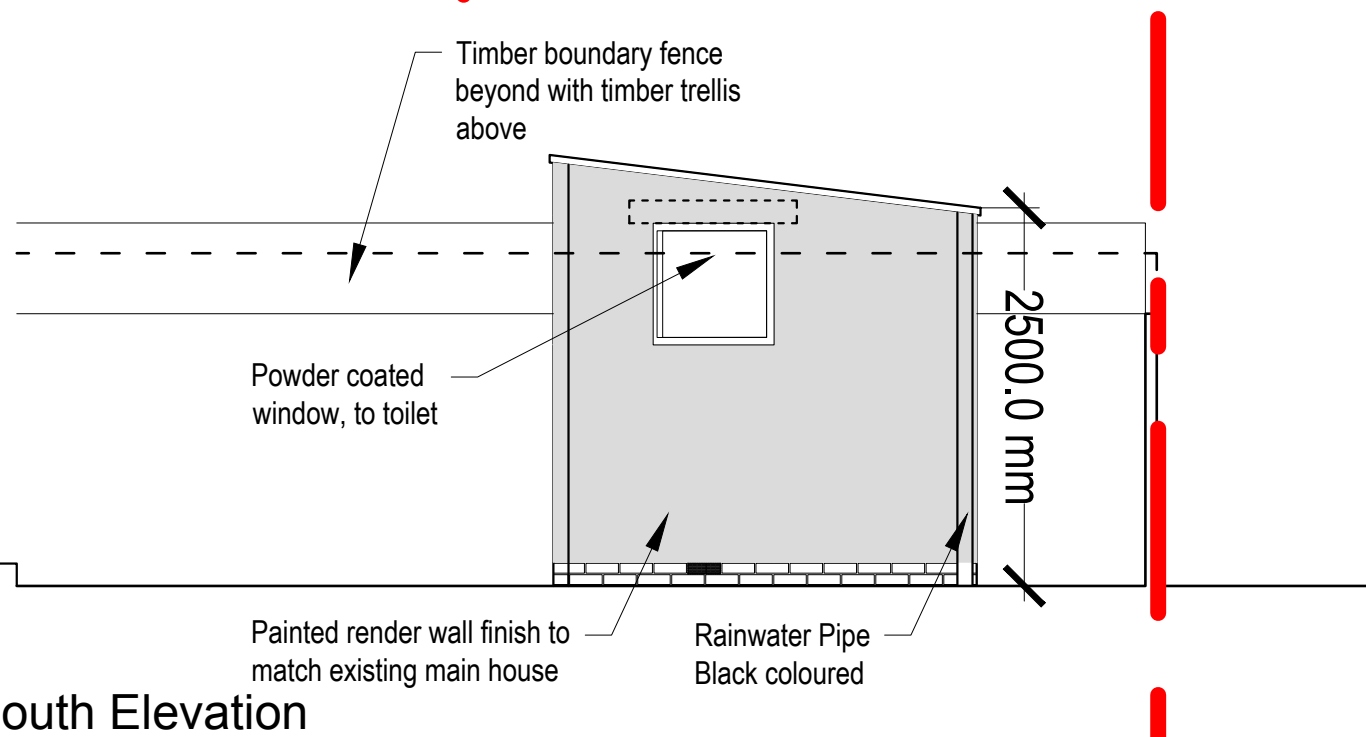

2. South Elevation

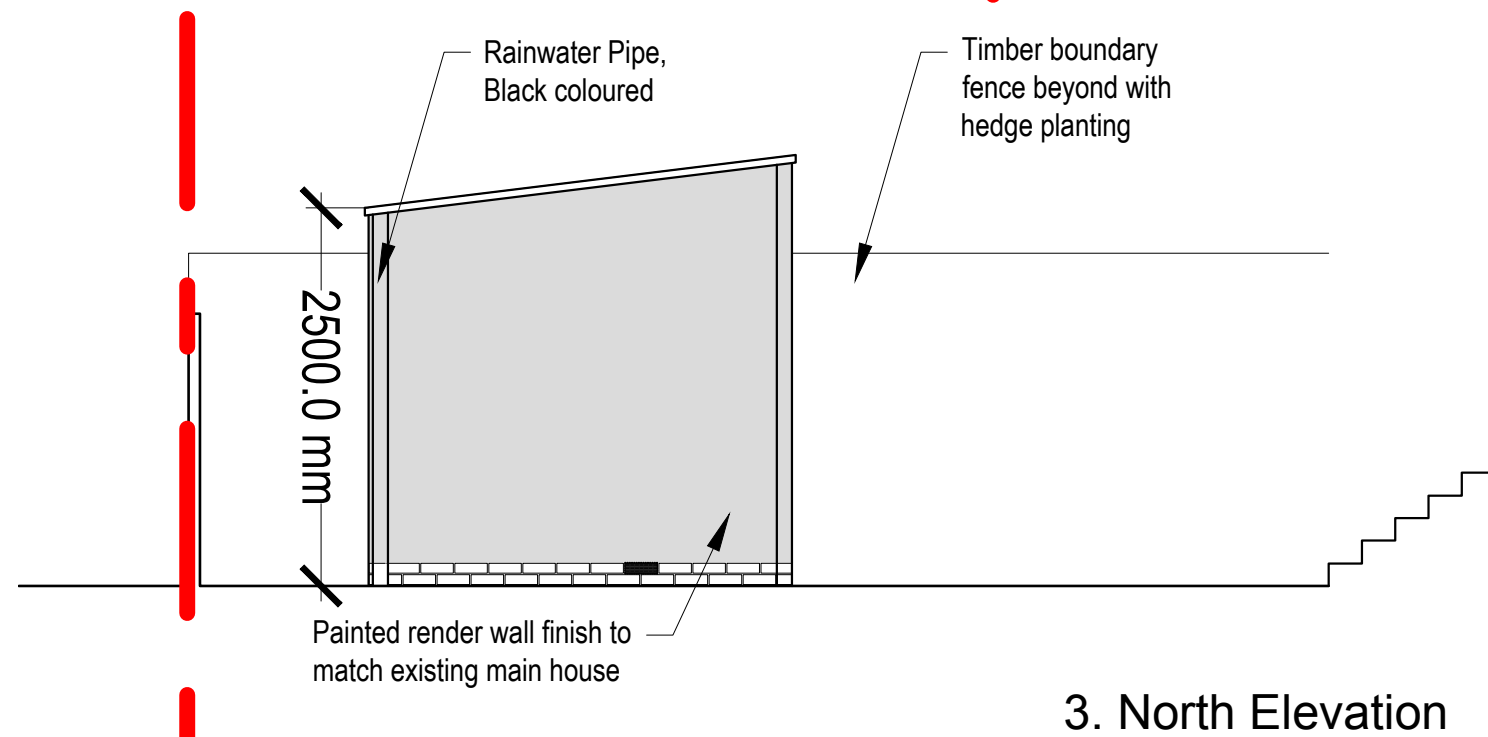

3. North Elevation



SCALE (metres)

Client :
Mr Aly Afraz

Project Address :
210 Long Lane Hillingdon
UB10 9PA

Drawing Title :
Proposed Elevations

Date
12.08.2020

Status
PLANNING ISSUE

Drawing Number
200812 P006

Scale
1:50@ A3

Drawn
RM

Revision
02