




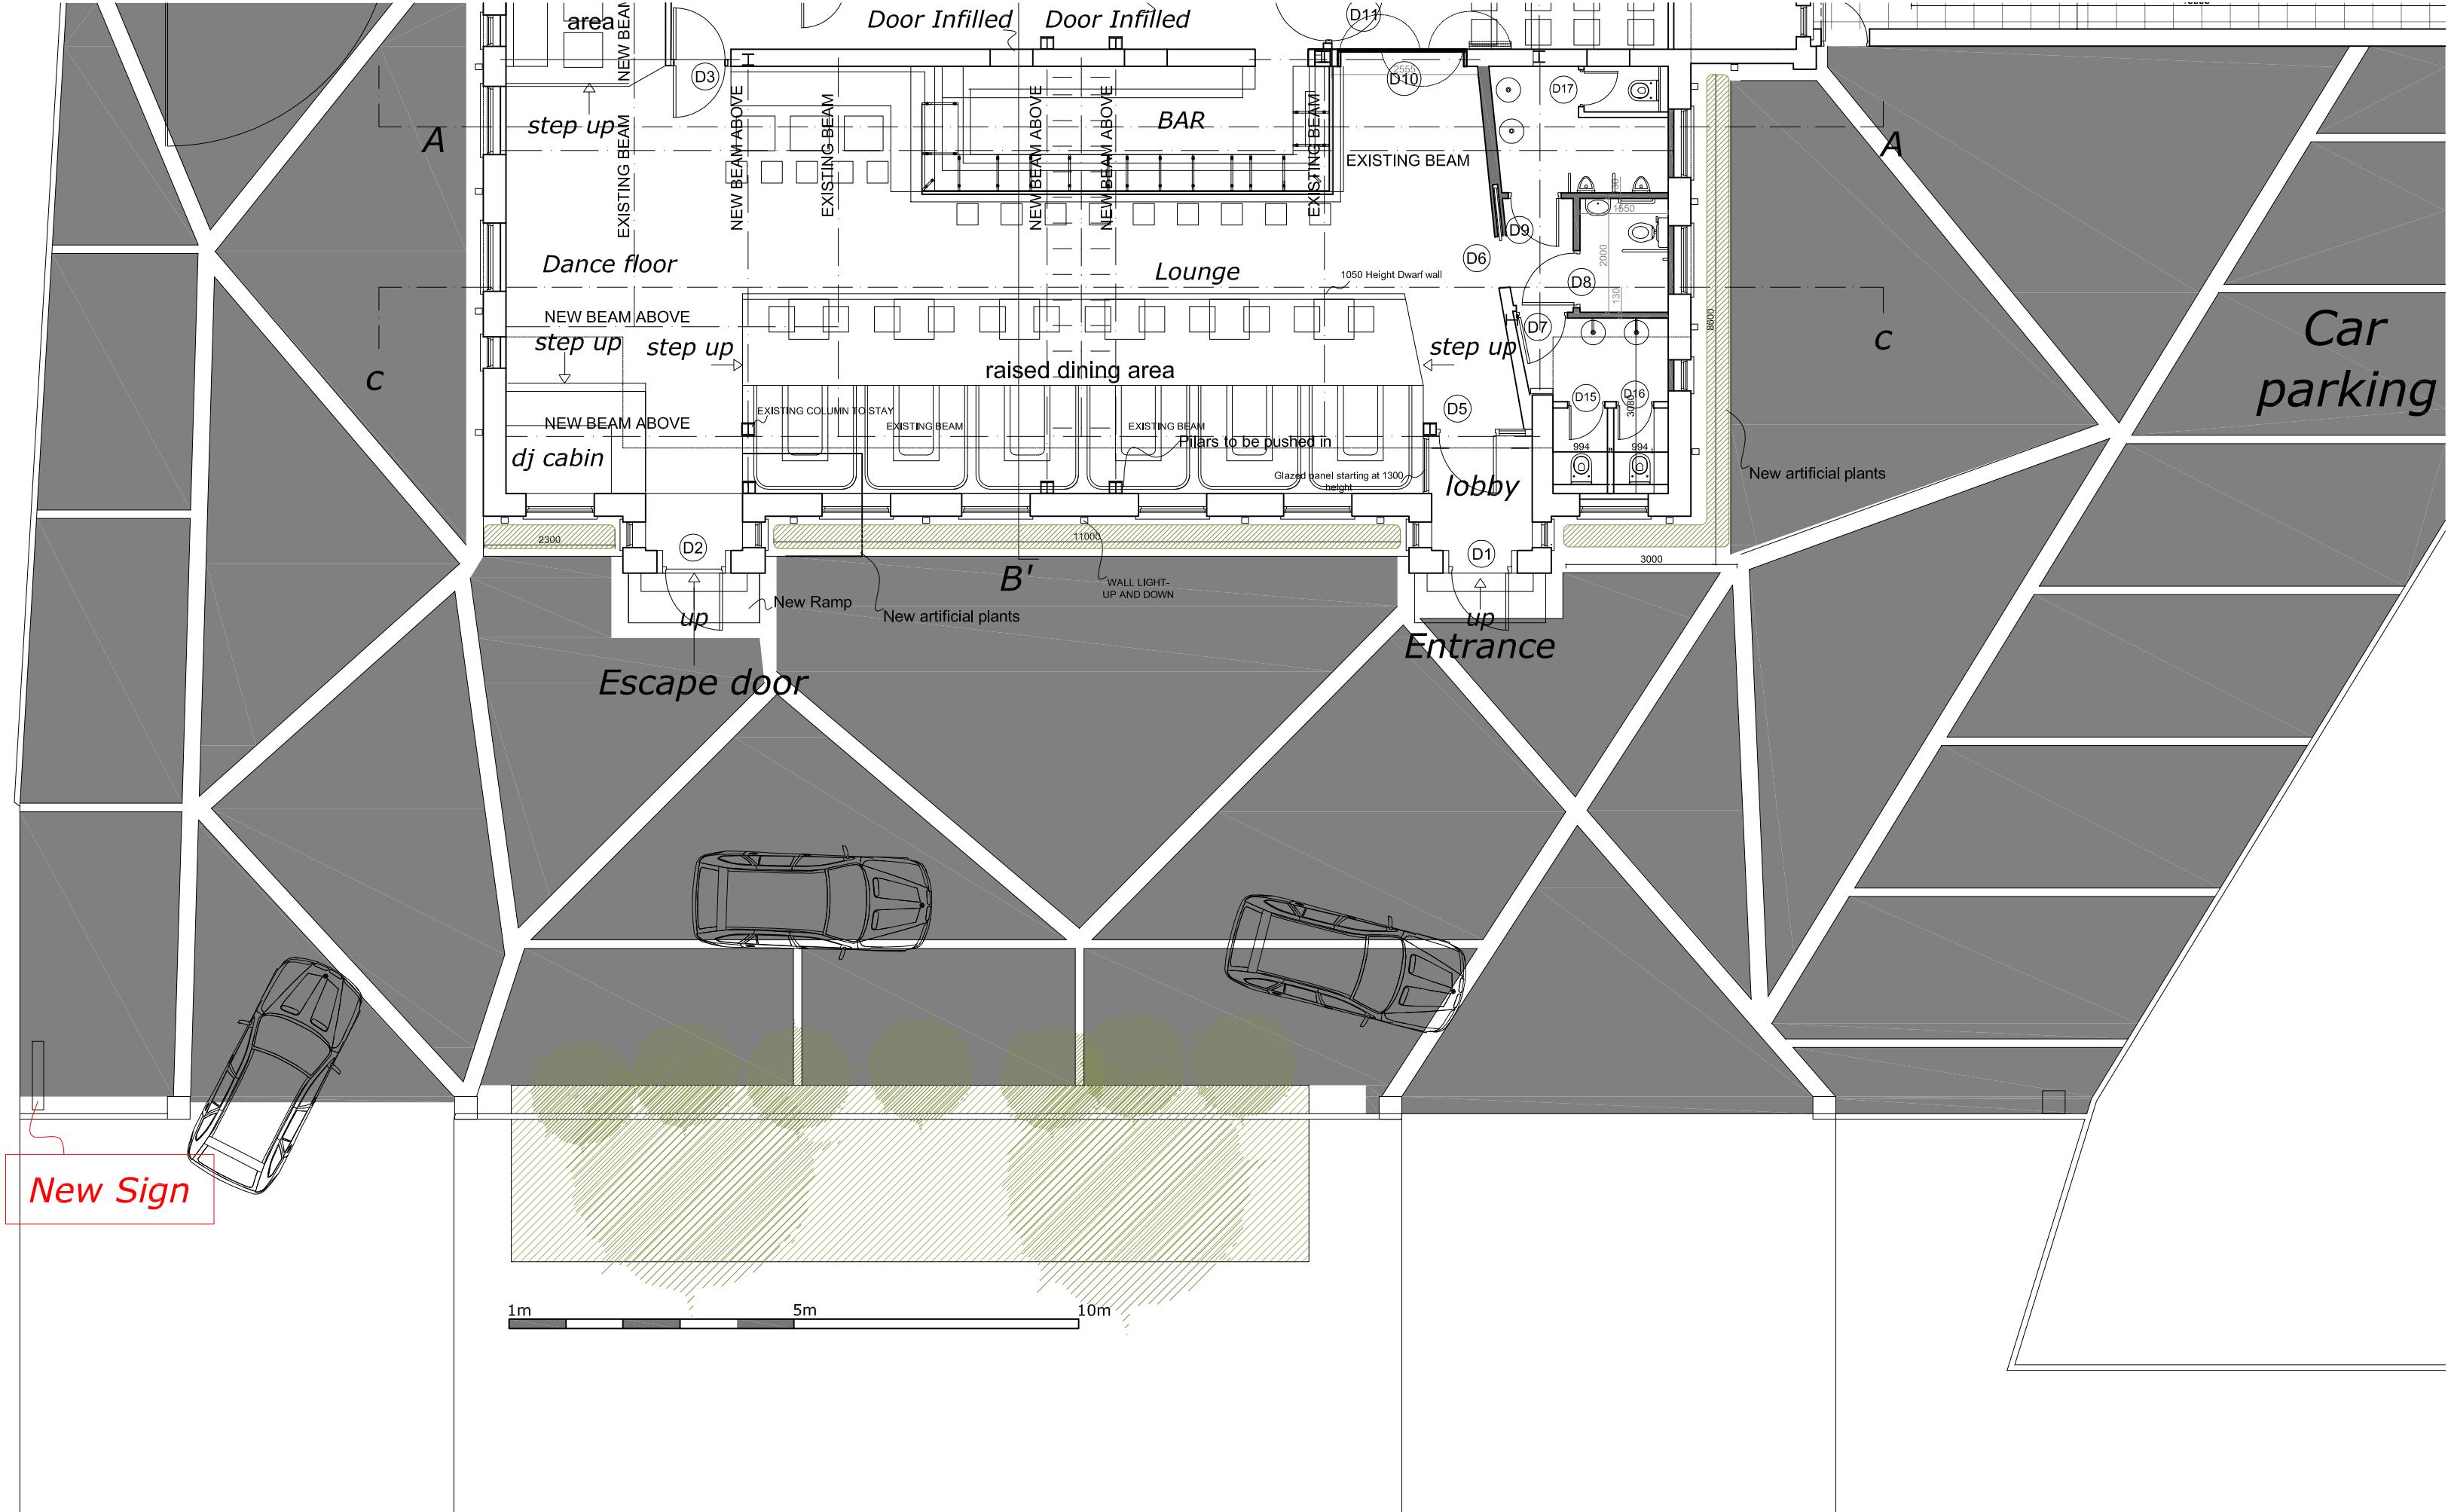


PLAN Scale 1: 100

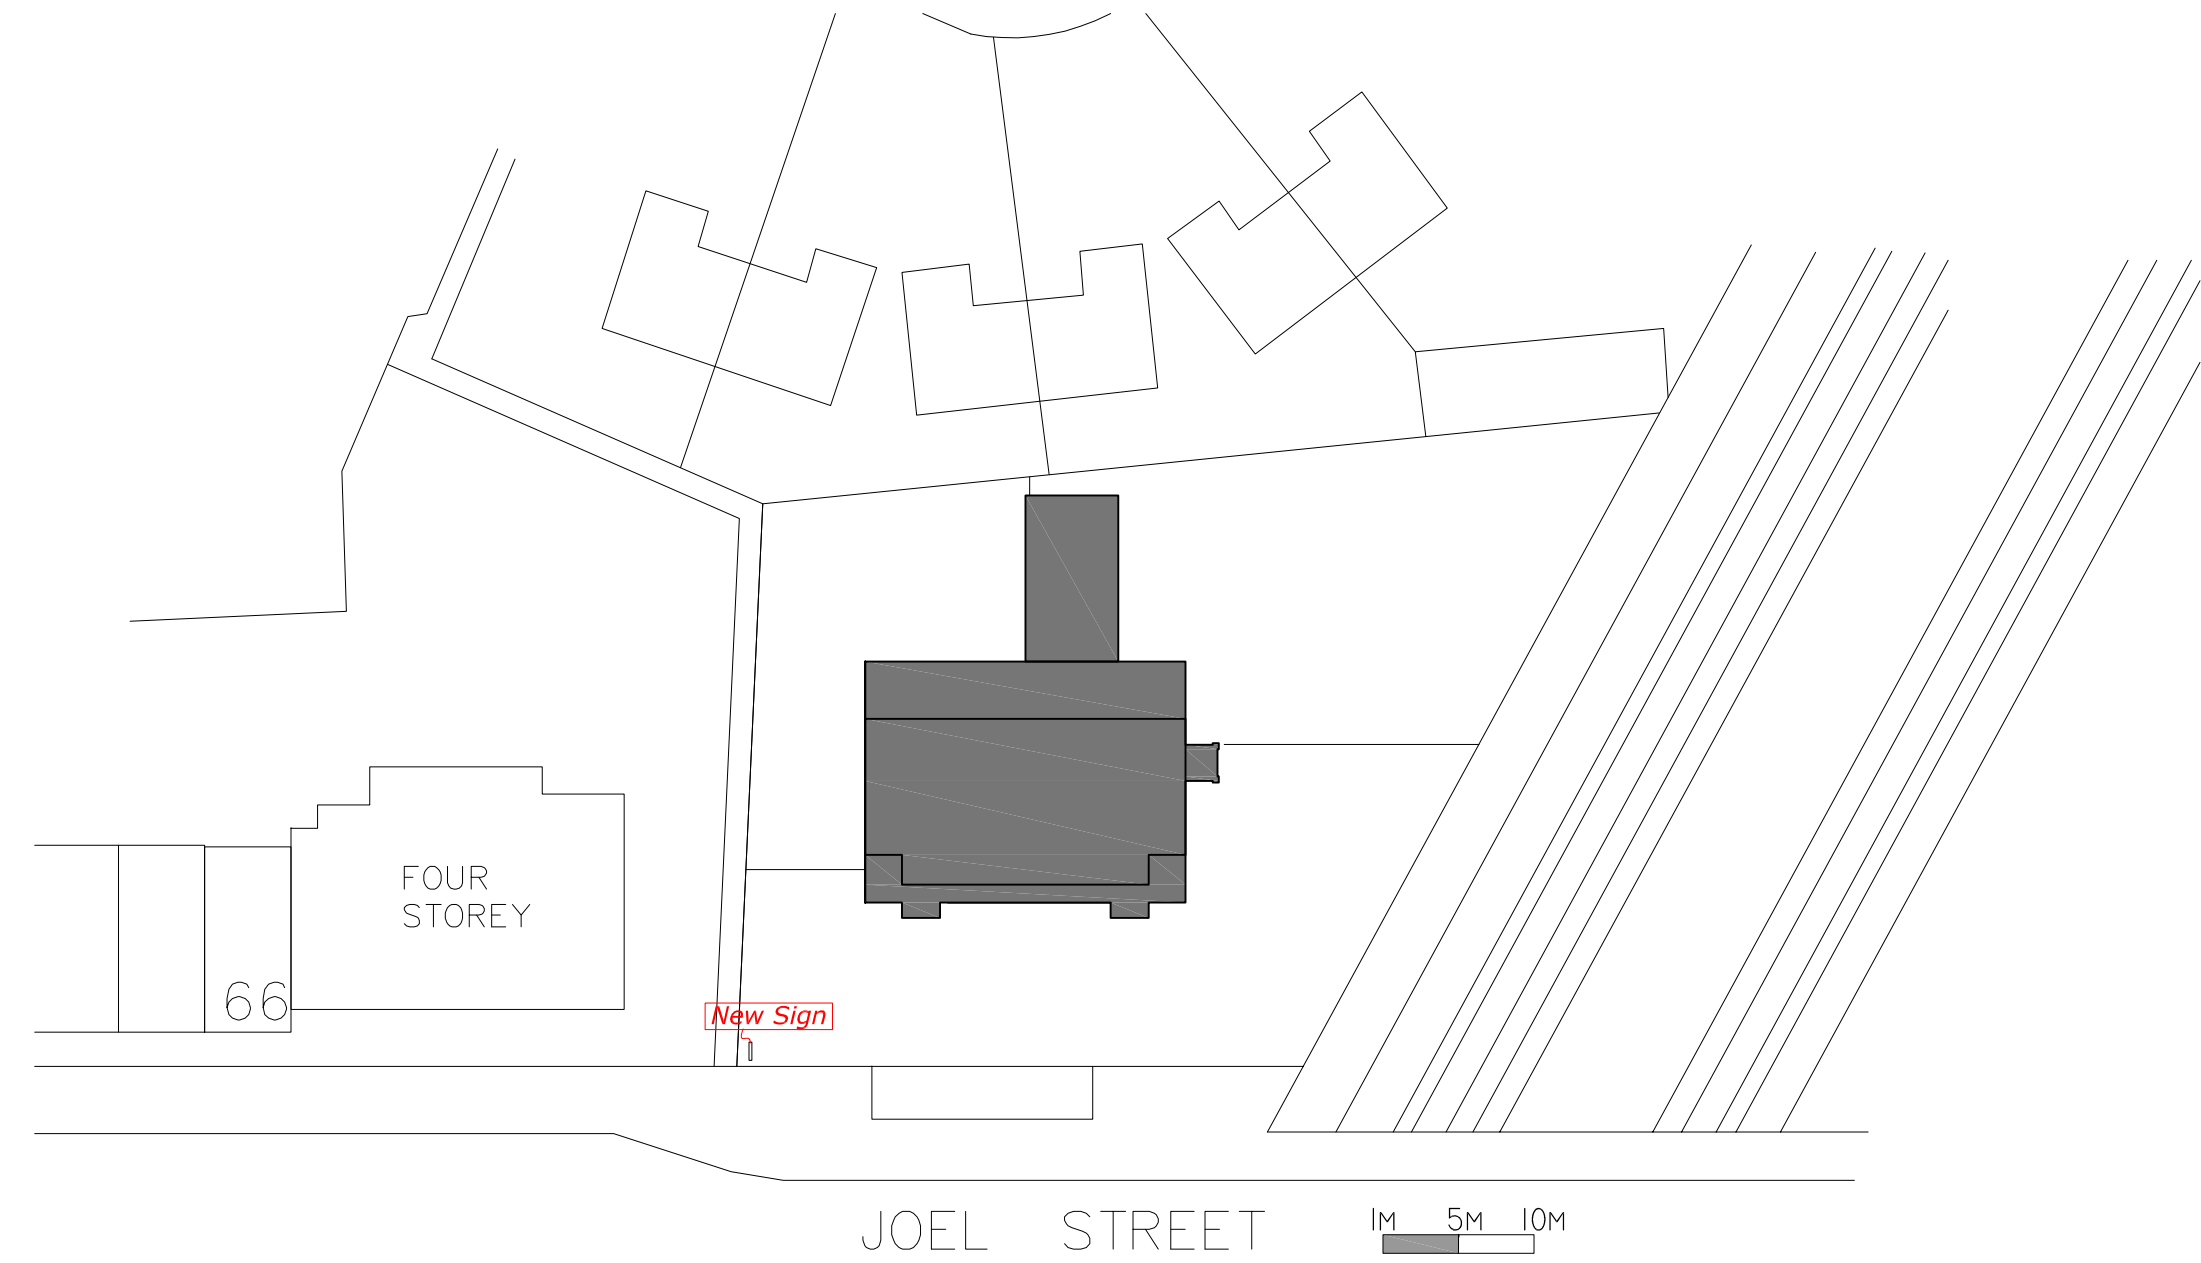

SITE PLAN Scale 1:500

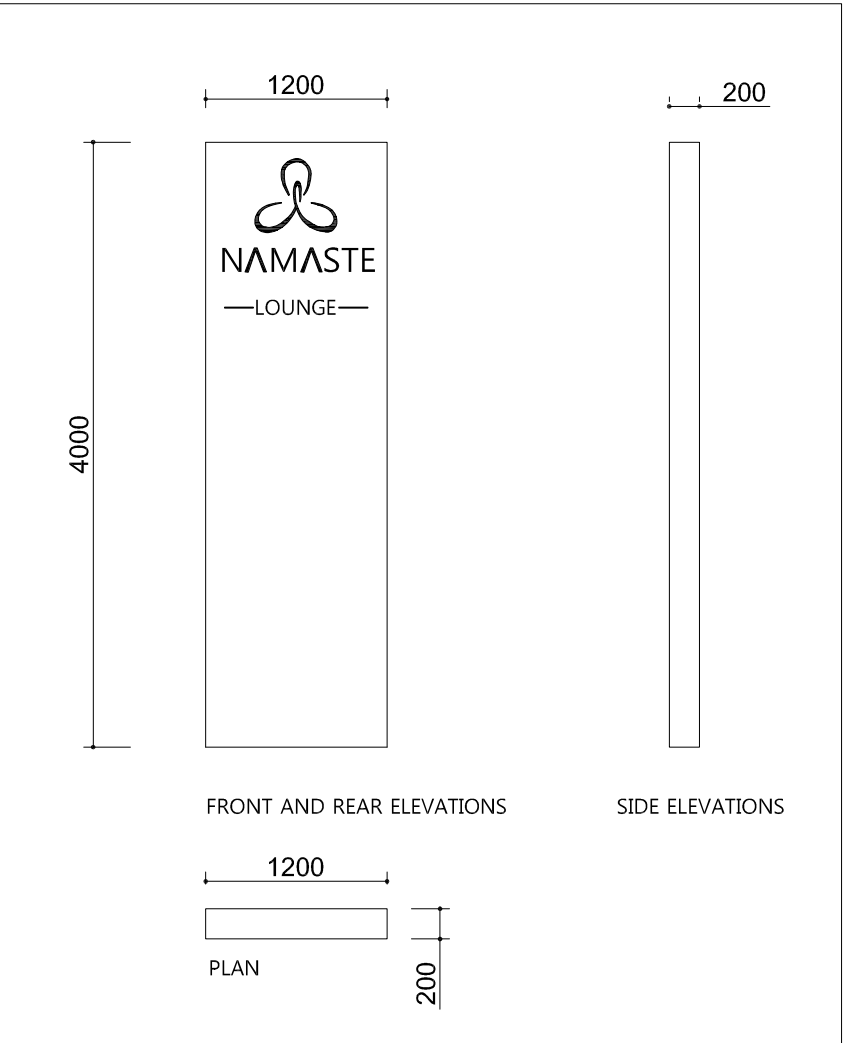

SIGN Scale 1:50

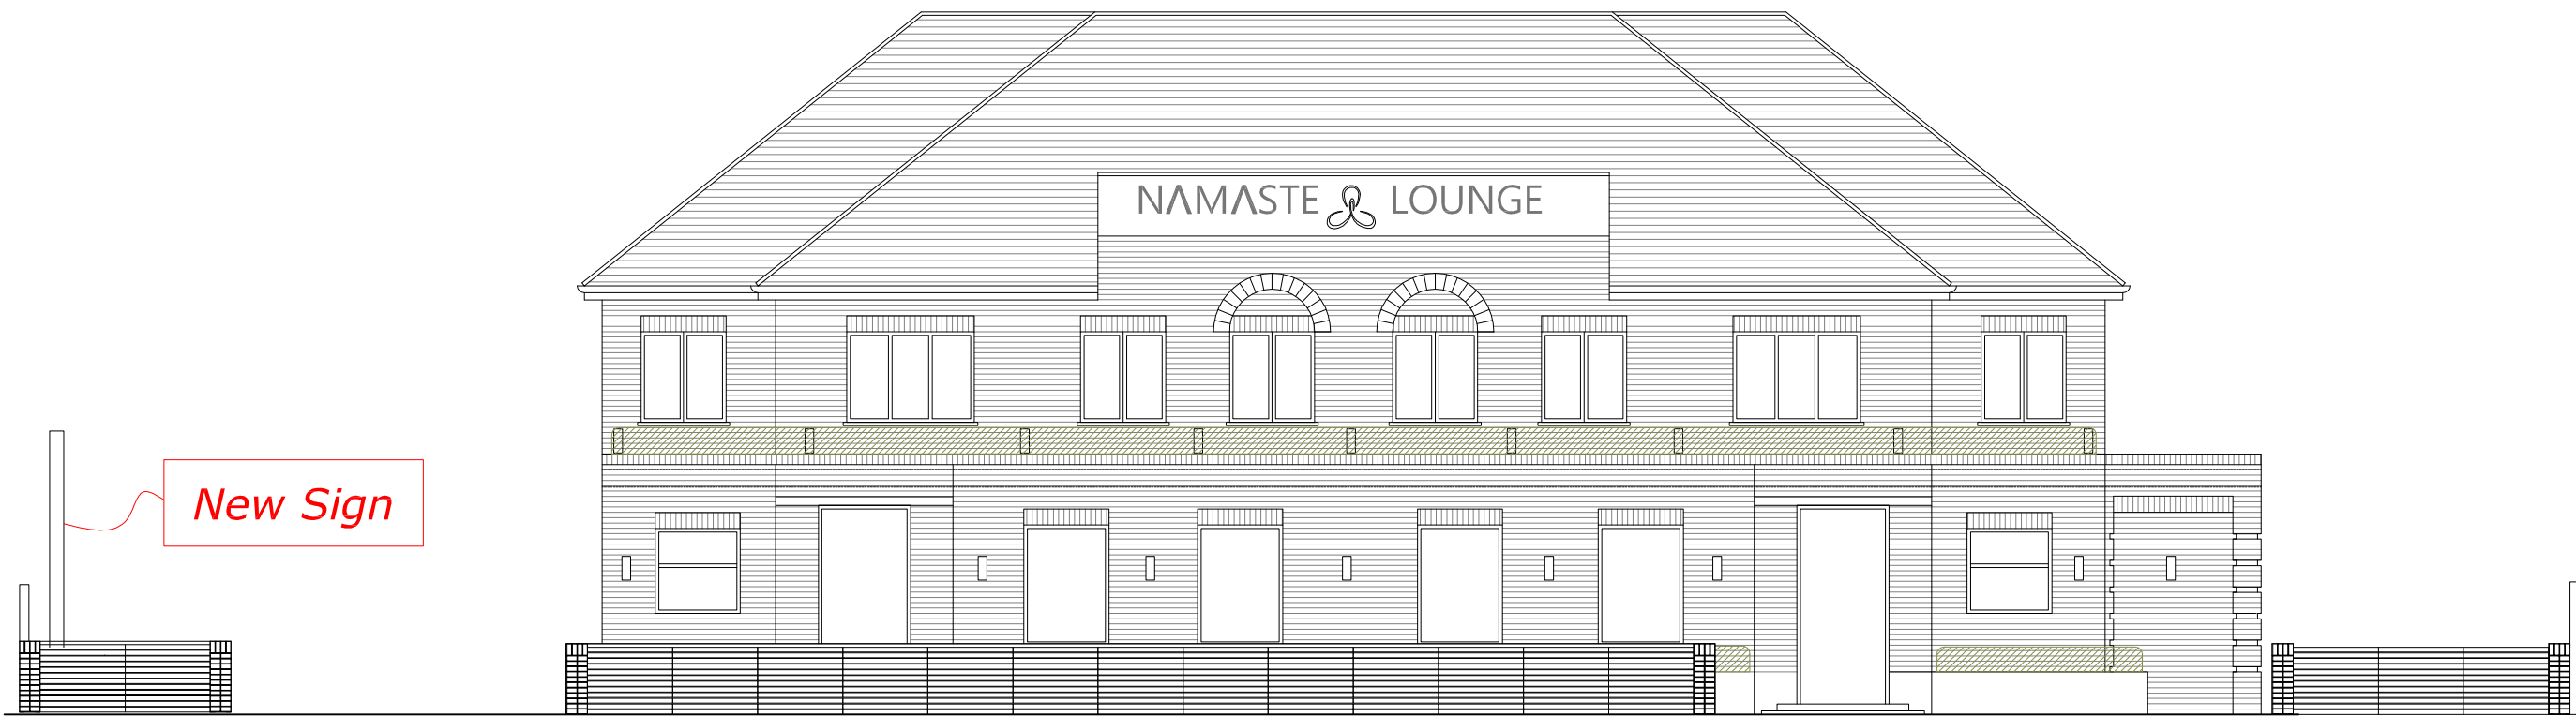

FRONT ELEVATION Scale 1: 100



SIDE ELEVATION Scale 1: 100



SIDE ELEVATION Scale 1:100

PROJECT	DWG NO.	SCALE	DETAIL	17.04.2014	A 24.04.2014	B 01.05.2014	C 14.05.2014	D	E	PROJECT NO.	PR Architecture Ltd.
NAMASTE LOUNGE, JOEL STREET, NORTHWOOD HILLS	44C	-	NEW SIGN	GENERAL ISSUED	GENERAL ISSUED	SUBMITTED TO PLANNING DEPT. HILLINGDON	DRAWING AMENDED			12.18	Chartered Architect
PROPOSED ALTERATIONS		@ A1									120, Pinner Road, Harrow, HA1 4JD. Tel: 0208 357 2304