



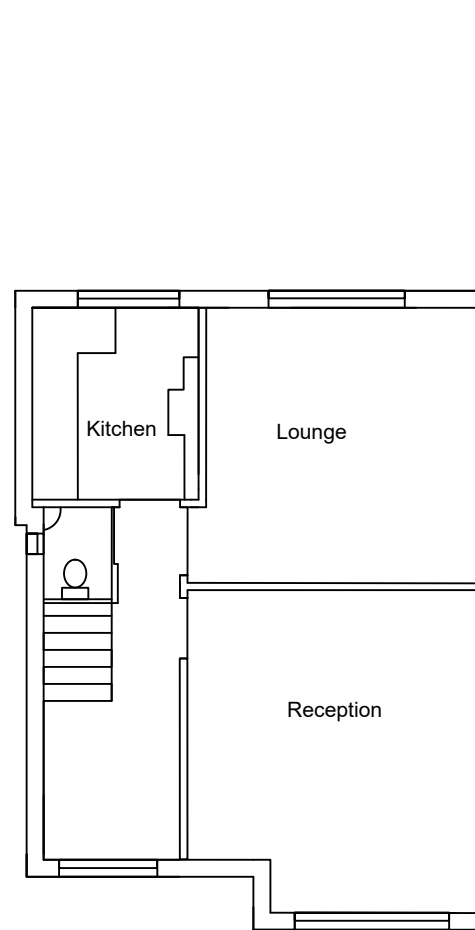

Existing

High Level Obsecure
Glazed Window

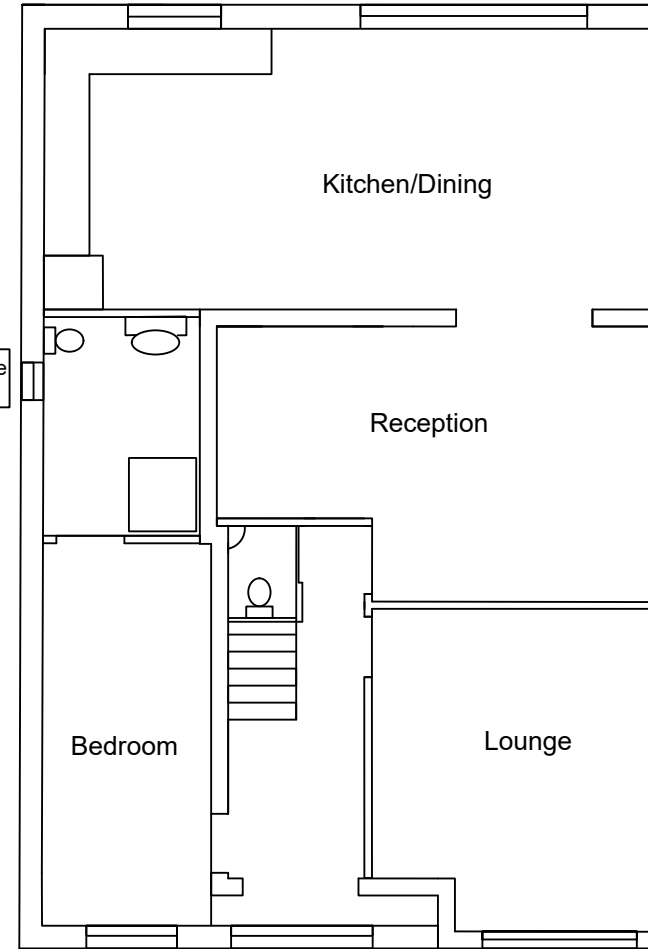

Proposed

35 Long Lane, Hillingdon, UB10 0AL

Demolition of existing rear garage and
Side store, and Erection of side and rear
extension, with a front porch

Existing and Proposed Ground Floor Plan

Scale 1: 100 on A3

Drawing No: 1LL/6

Drawn By : PSB

Date : 03/22

