



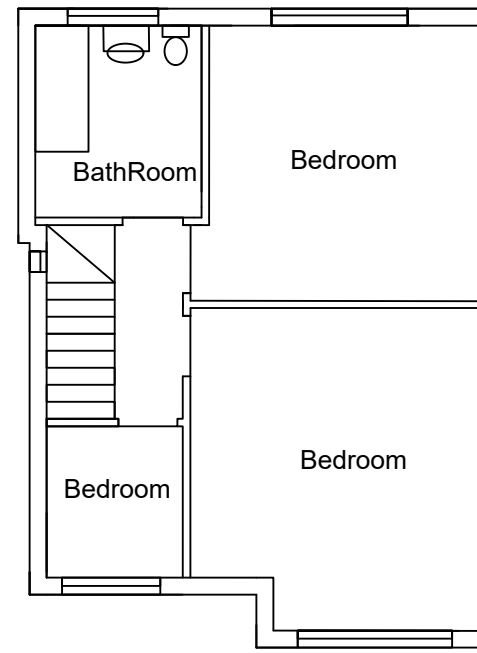

Existing (UnChanged)

|   |              |
|---|--------------|
| 35 Long Lane, Hillingdon, UB10 0AL                                                                             |              |
| Demolition of existing rear garage and Side store, and Erection of side and rear extension, with a front porch |              |
| Existing First Floor Plan (Unchanged)                                                                          |              |
| Scale 1: 100 on A3                                                                                             |              |
| Drawing No: 1LL/7                                                                                              |              |
| Drawn By : PSB                                                                                                 | Date : 03/22 |

 

Scale 1:100