


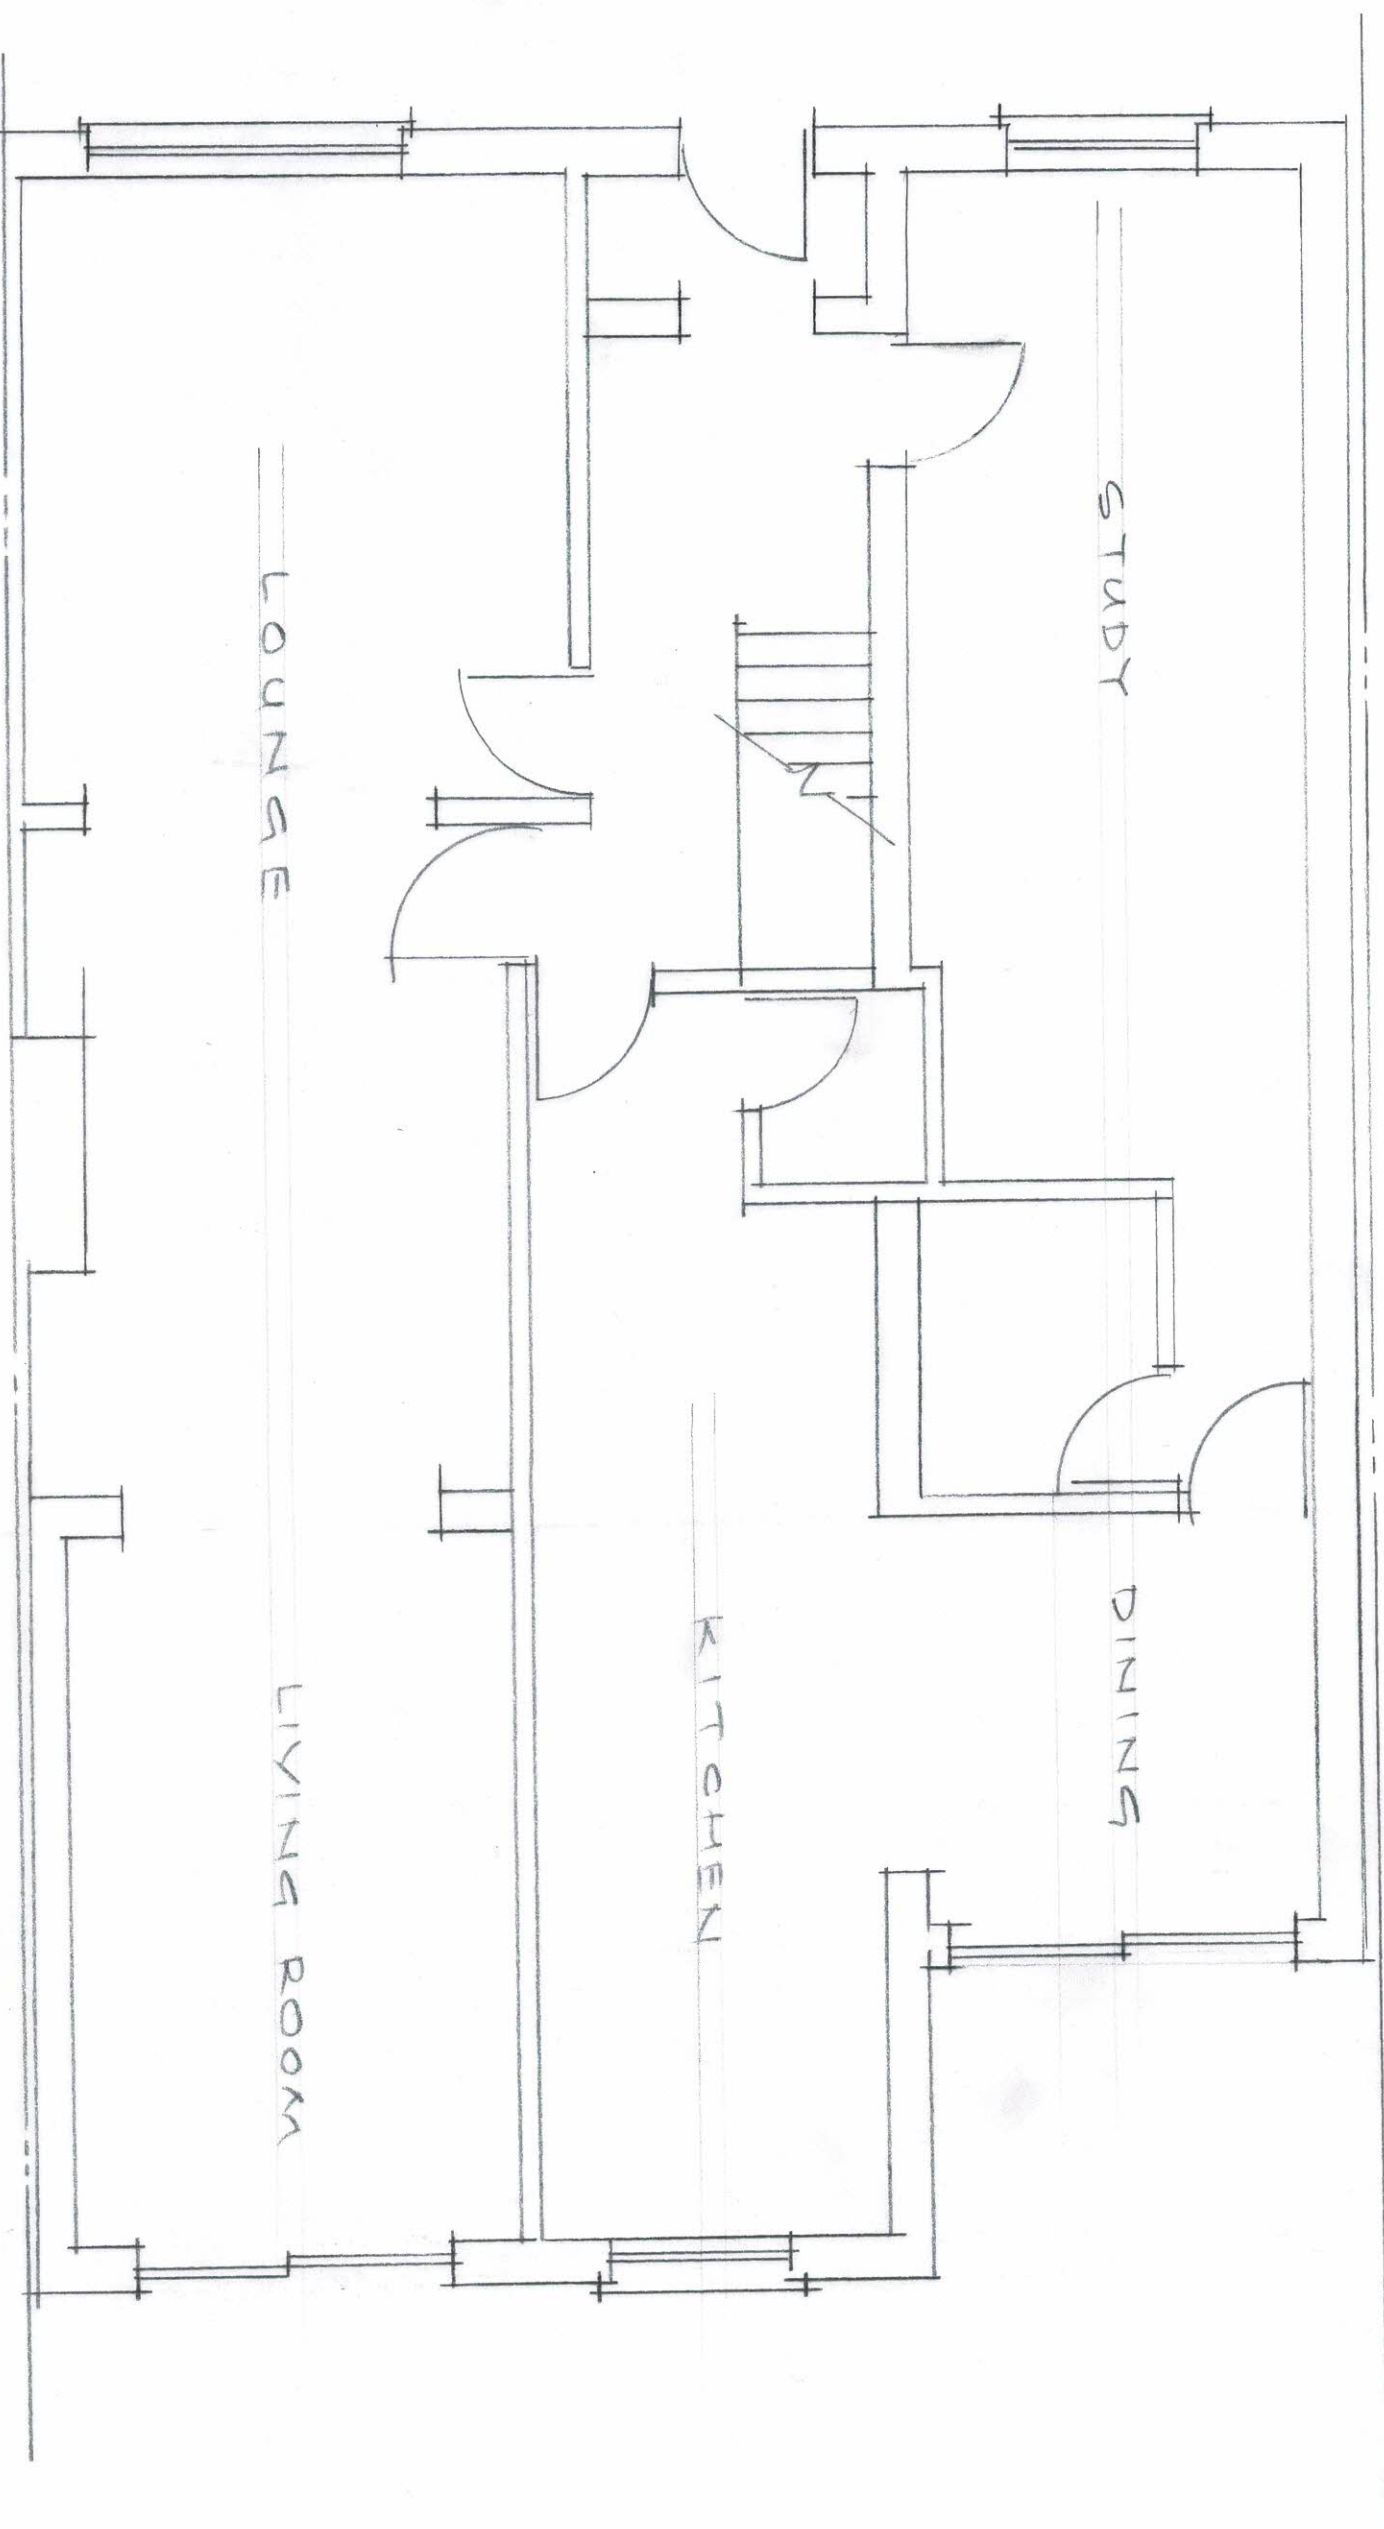


GROUND FLOOR (EXISTING)



LOFT AT
400 VICTORIA ROAD, RUISLIP.

SCALE: DATE: OCT, 20
2020/104/01

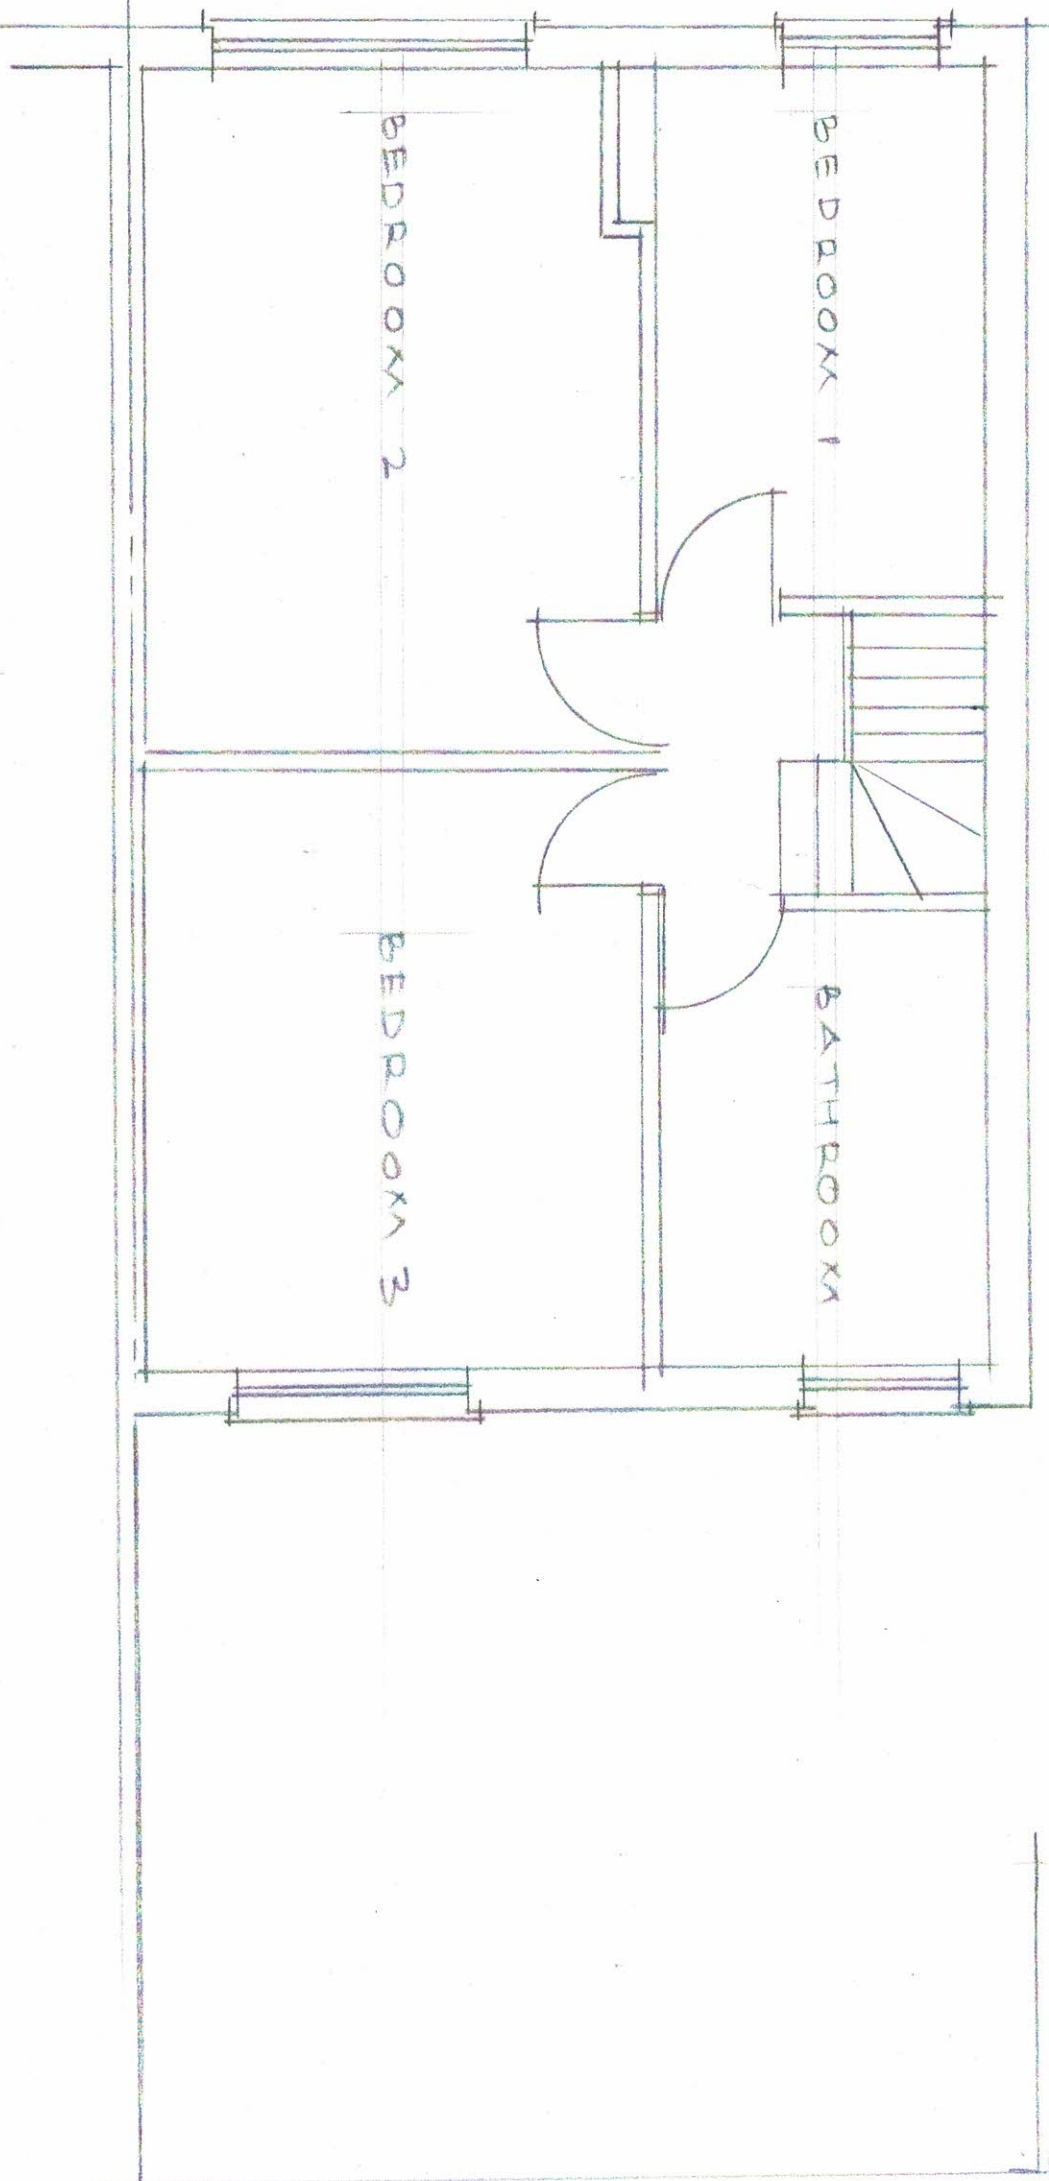

FIRST FLOOR ~ EXISTING



LOFT AT
400 VICTORIA ROAD, RUISLIP

SCALE 1:50 DATE: OCT, 20
2020/104/02

VOLUME CALCULATIONS

DORMER

$$A \times B \times C / 2$$


$$3.7 \times 2.5 \times 5.5 / 2 = 25.44 \text{m}^3$$

HIP TO GABLE


$$D \times Q \times R / 6$$

$$9.2 \times 4.8 \times 3.3 / 6 = 24.23 \text{m}^3$$

$$\text{TOTAL} = 49.67 \text{m}^3$$

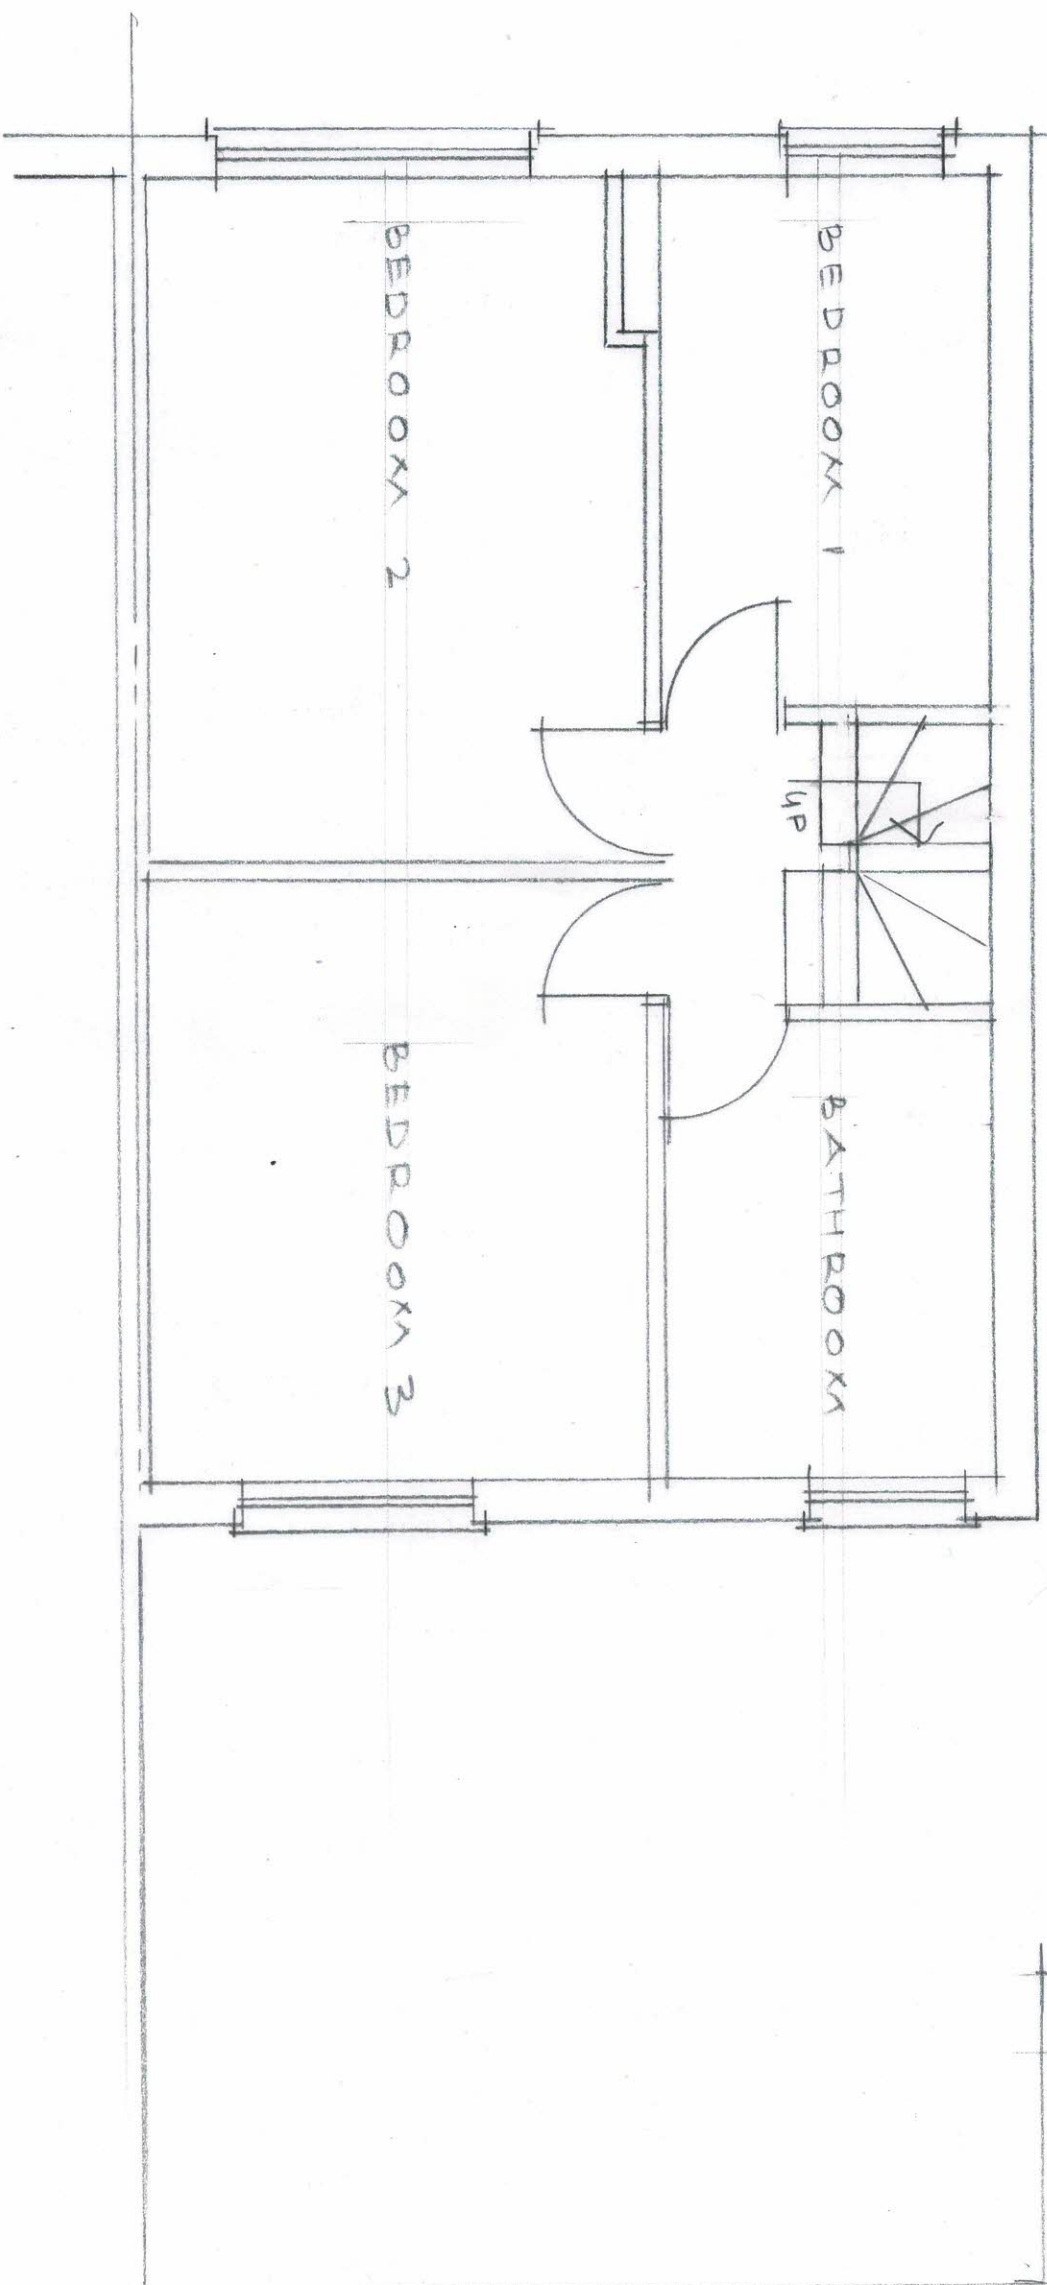


FIRST FLOOR ~ PROPOSED

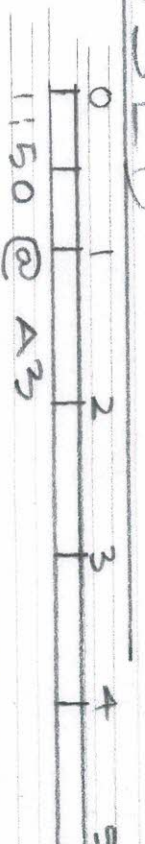

LOFT AT
400 VICTORIA ROAD, RAISLIP

SCALE 1:50 DATE: 06/20
2020/104/03

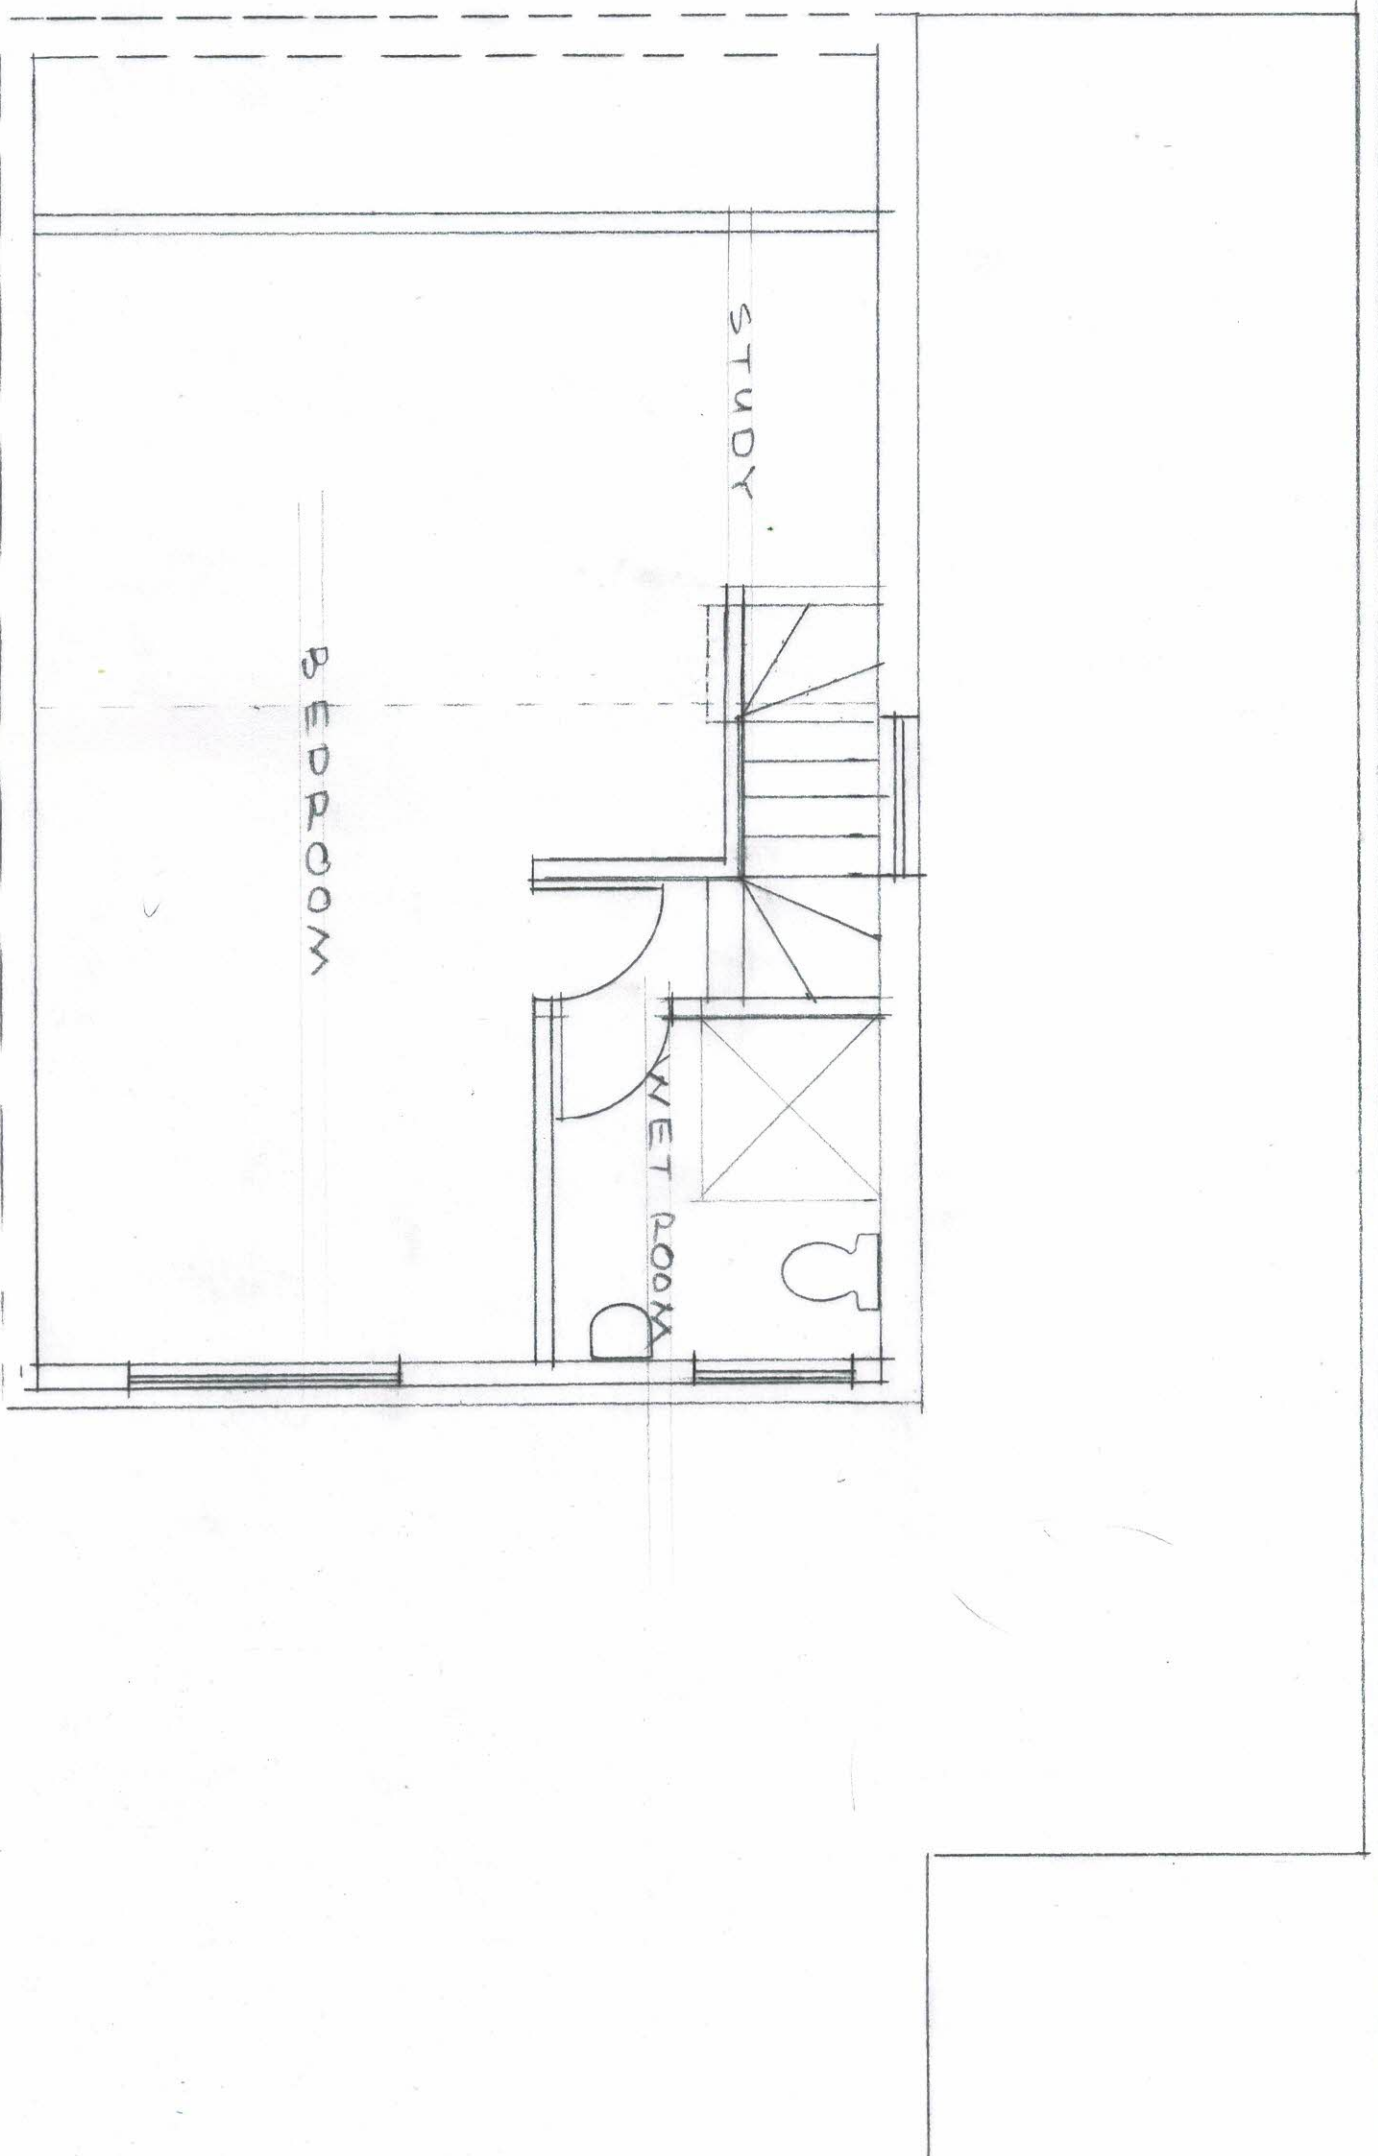


LOFT PLAN




LOFT AT
400 VICTORIA ROAD, RUISLIP


SCALE 1:50 DATE 06/20
2020/104/04

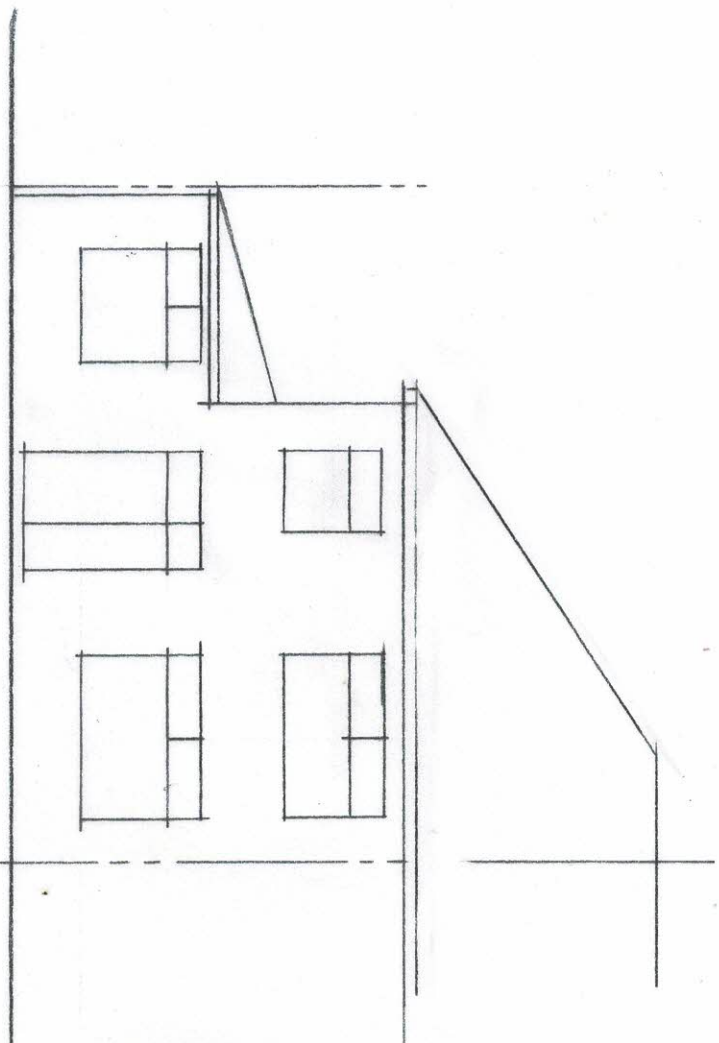


FRONT ELEVATION

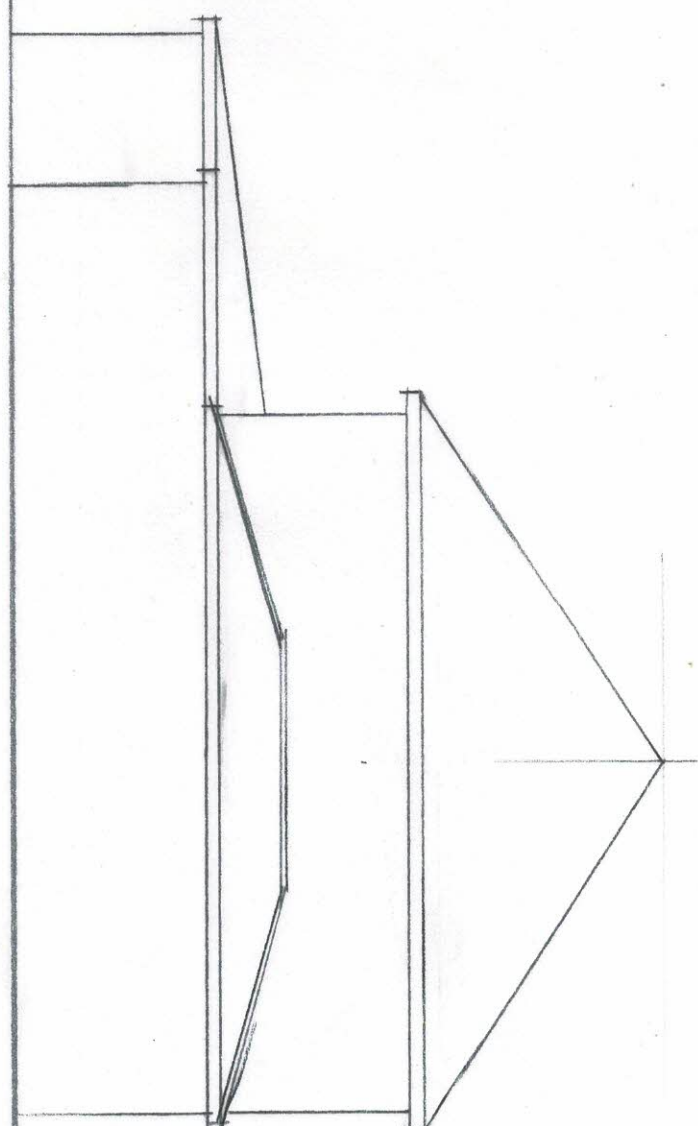

SIDE ELEVATION

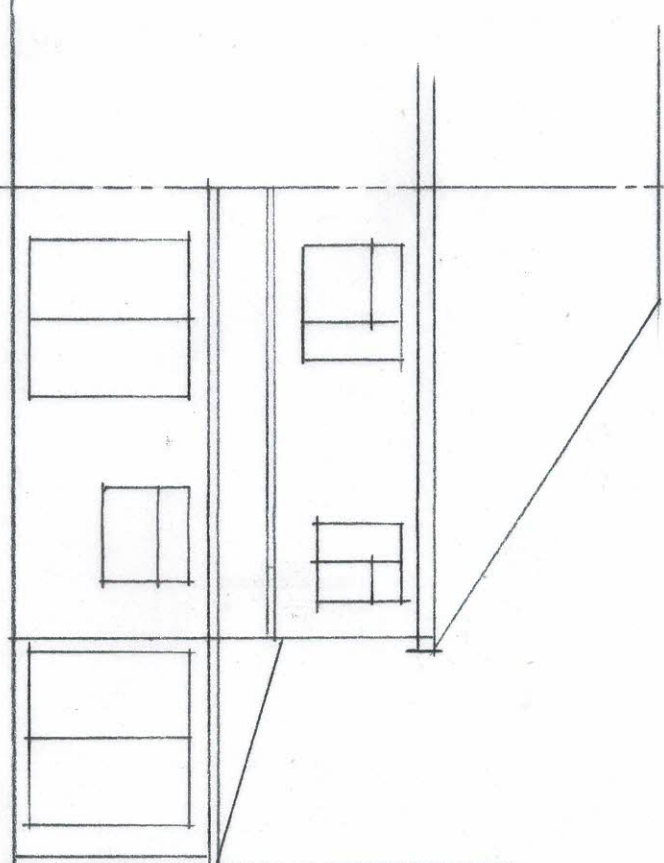

REAR ELEVATION

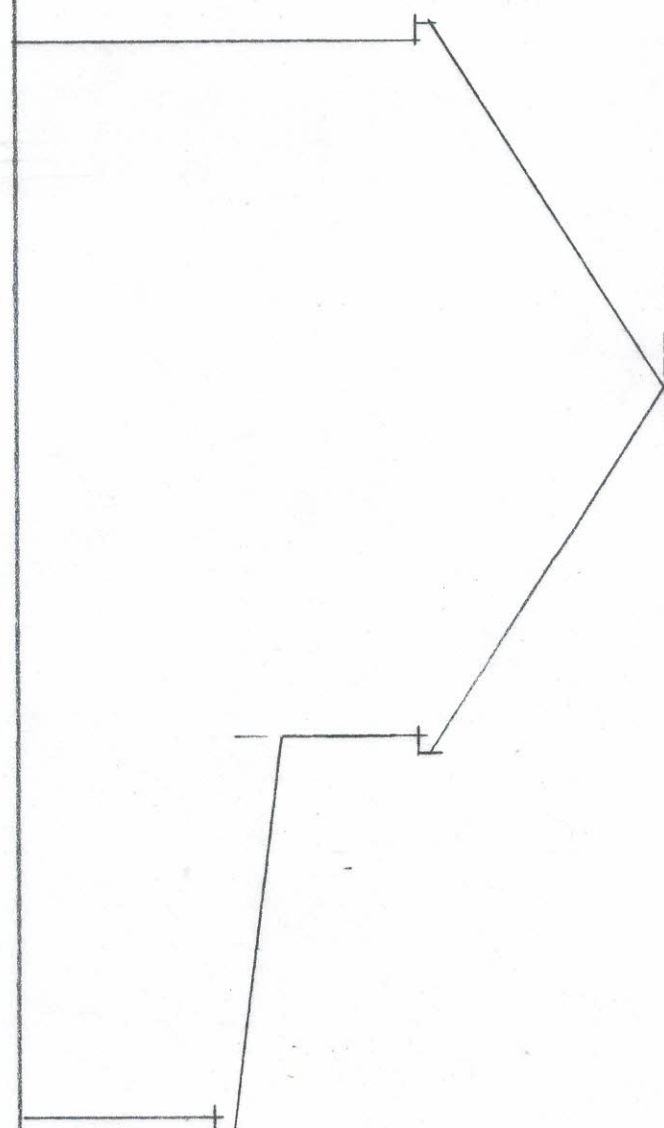


SIDE ELEVATION

EXISTING ELEVATIONS




LOFT AT
400 VICTORIA ROAD, RUISLIP

SCALE 1:100 DATE OCT, 20
2020/104/05

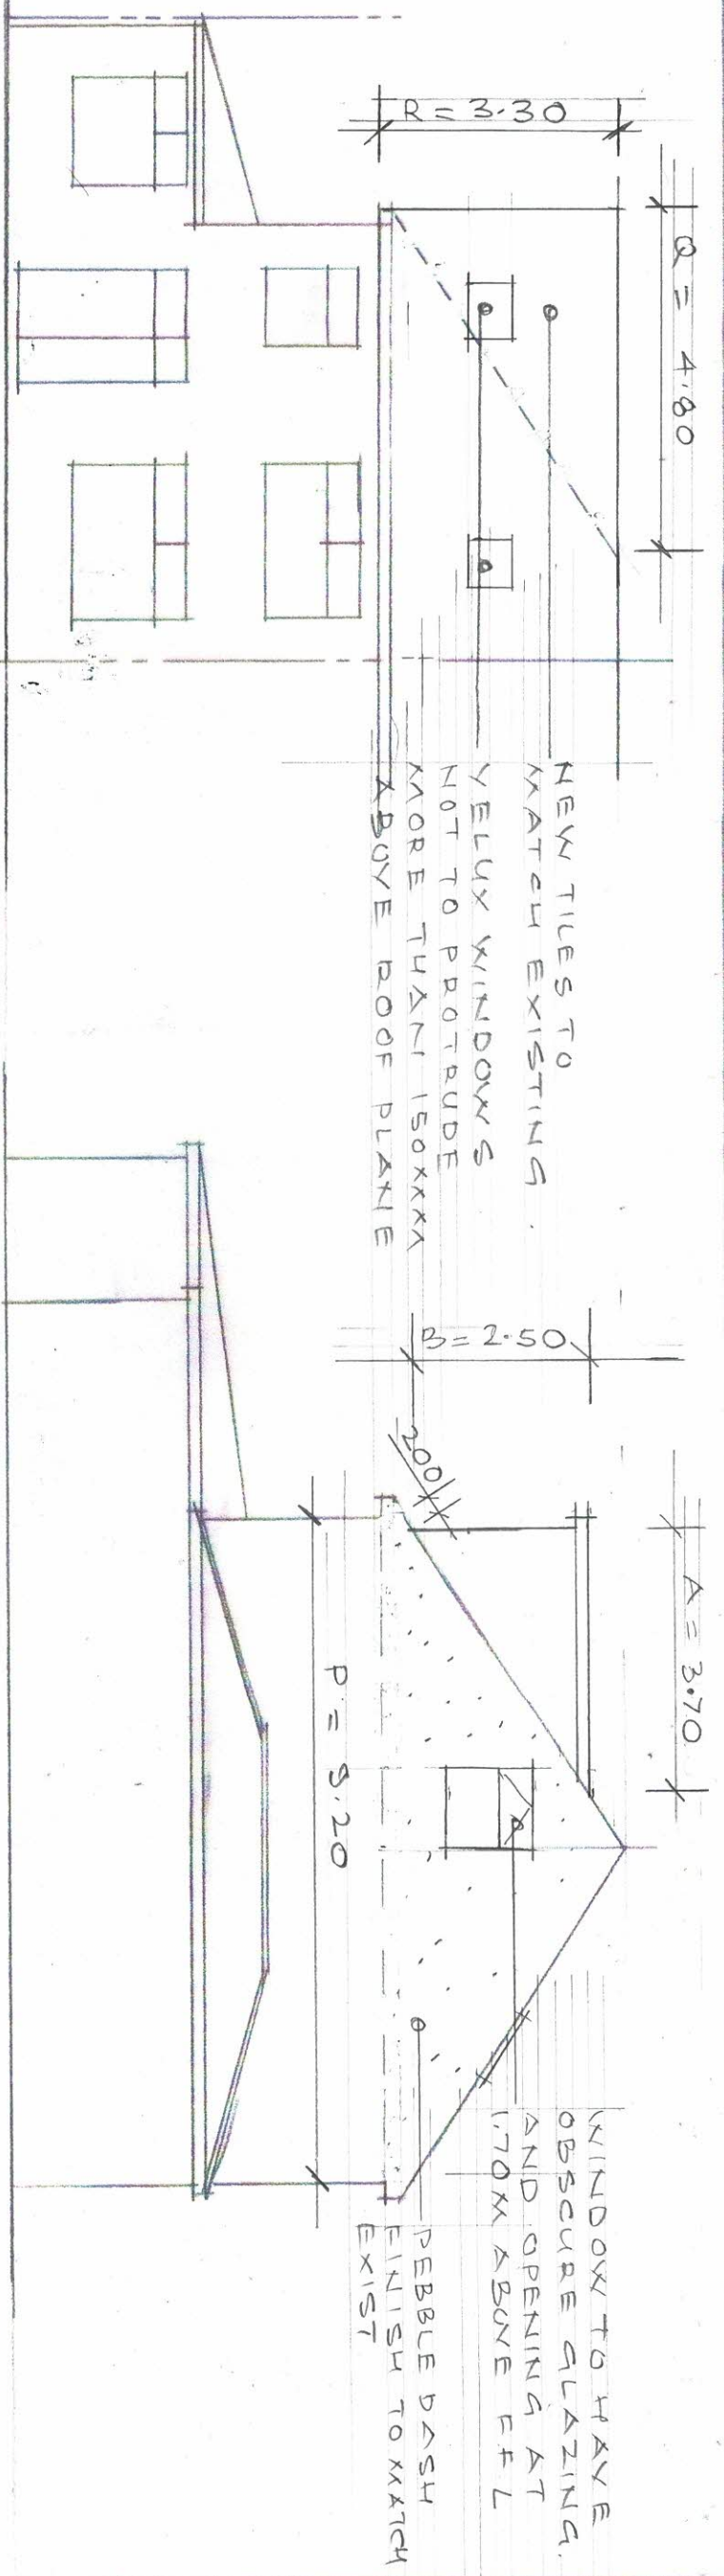

FRONT ELEVATION

SIDE ELEVATION

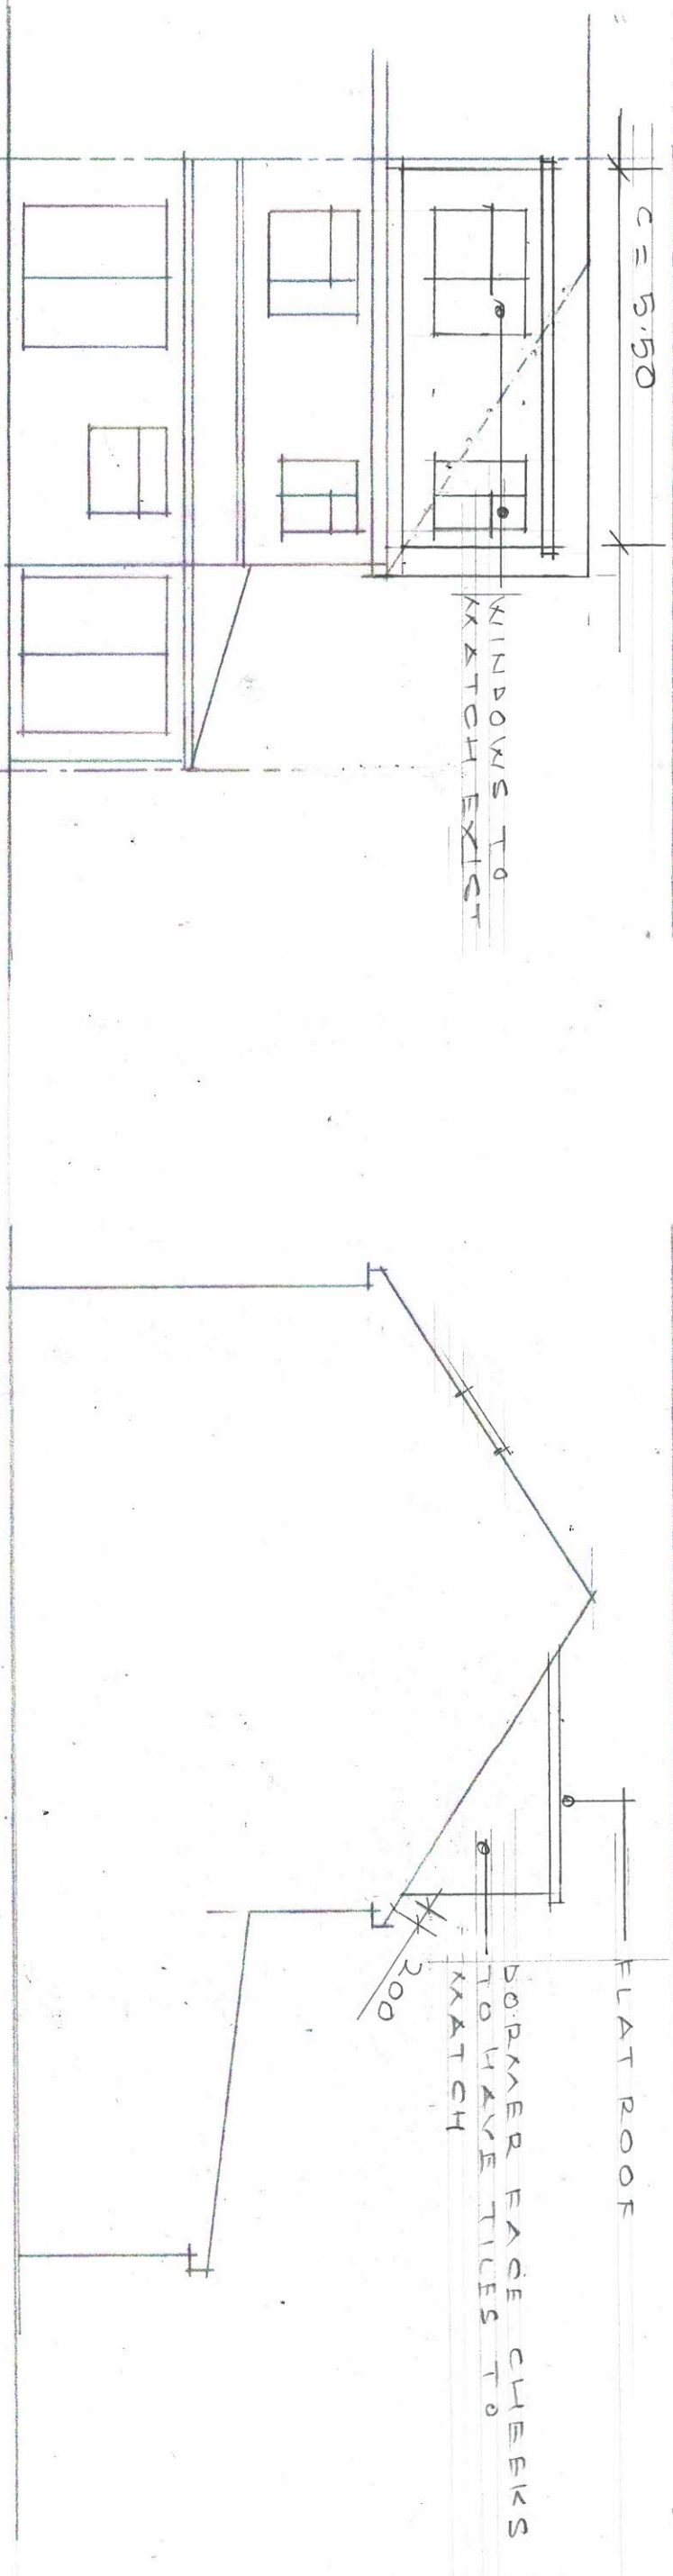

REAR ELEVATION

SIDE ELEVATION

PROPOSED ELEVATIONS



LOFT AT
400 VICTORIA ROAD, BUNSLIP

SCALE 1:1000 DATE: OCT, 20
2020/104/06