



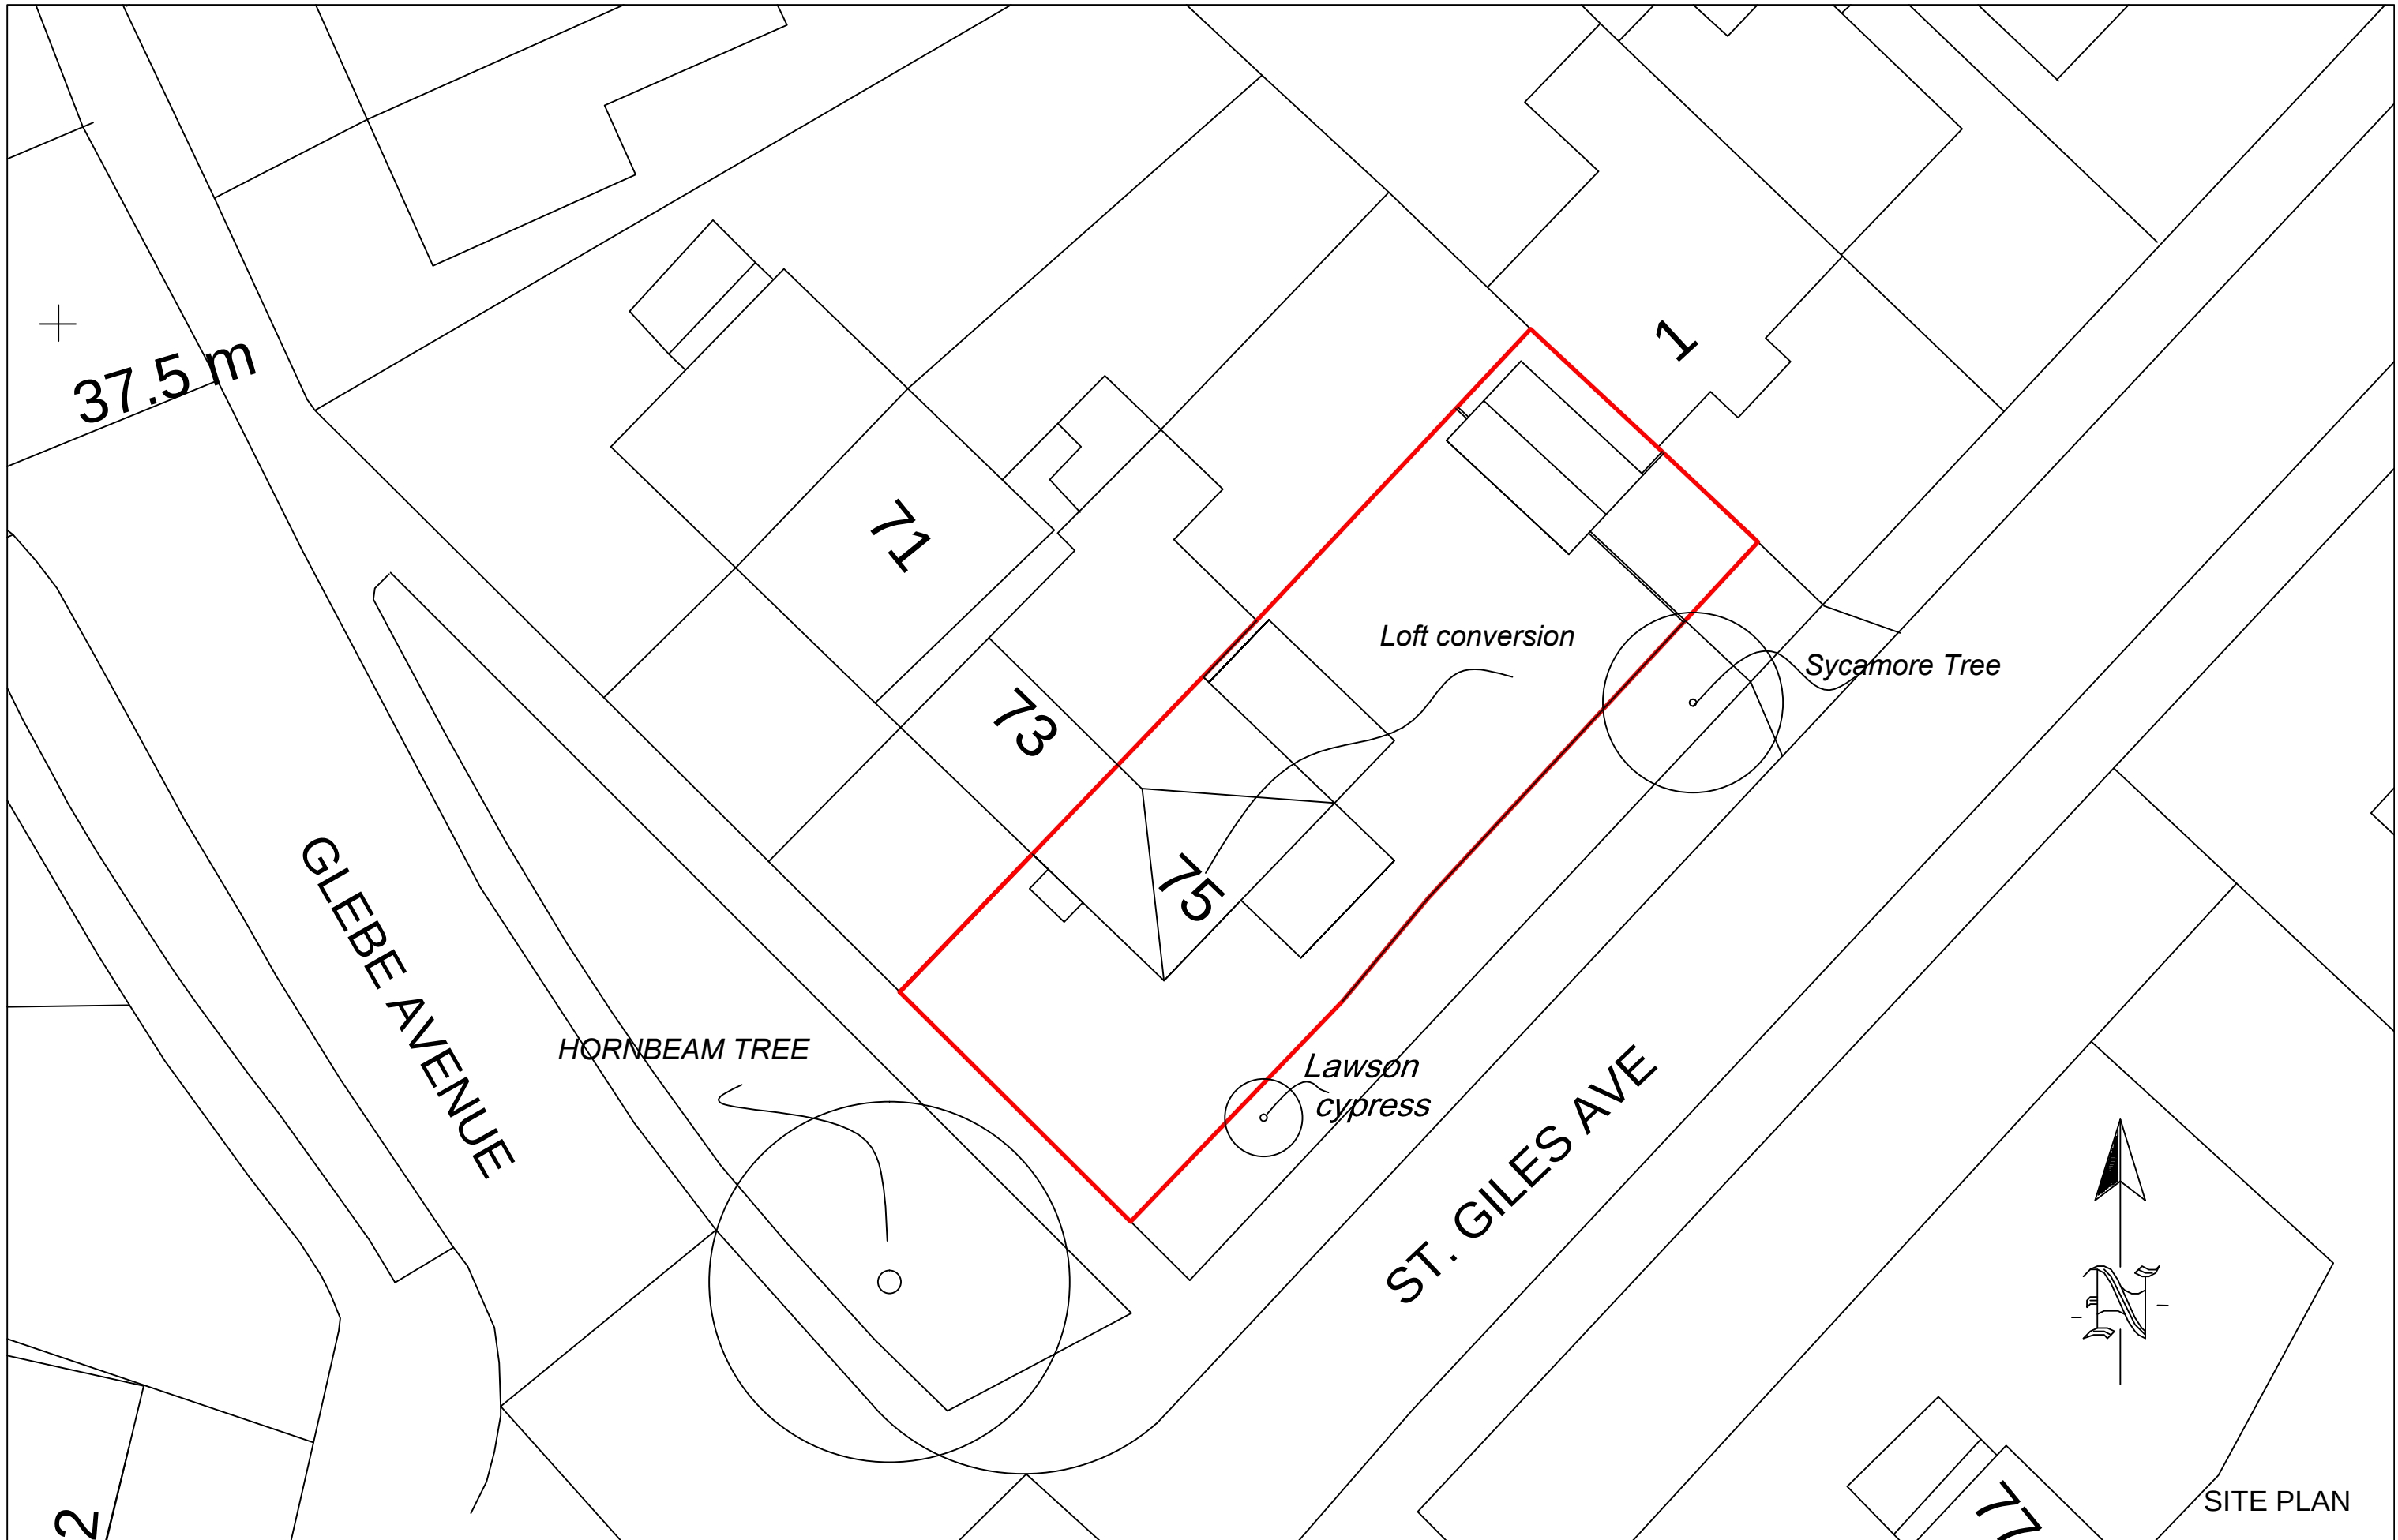

75 Glebe Avenue, Ickenham,
Uxbridge, UB10 8PE

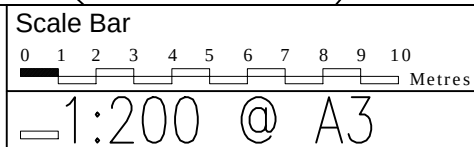

THE GILLETT MACLEOD PARTNERSHIP
Chartered Architects & Town Planning Consultants
1 High Road Old Eastcote Pinner Middlesex HA5 2EW tel. 0208 868 1333

Drg. No. 17/3140/102
Scale 1:200
Date 17/11/17
Drawn by E.Russu

REVISION	
©	drawn

SITE PLAN