



Proposed Extension

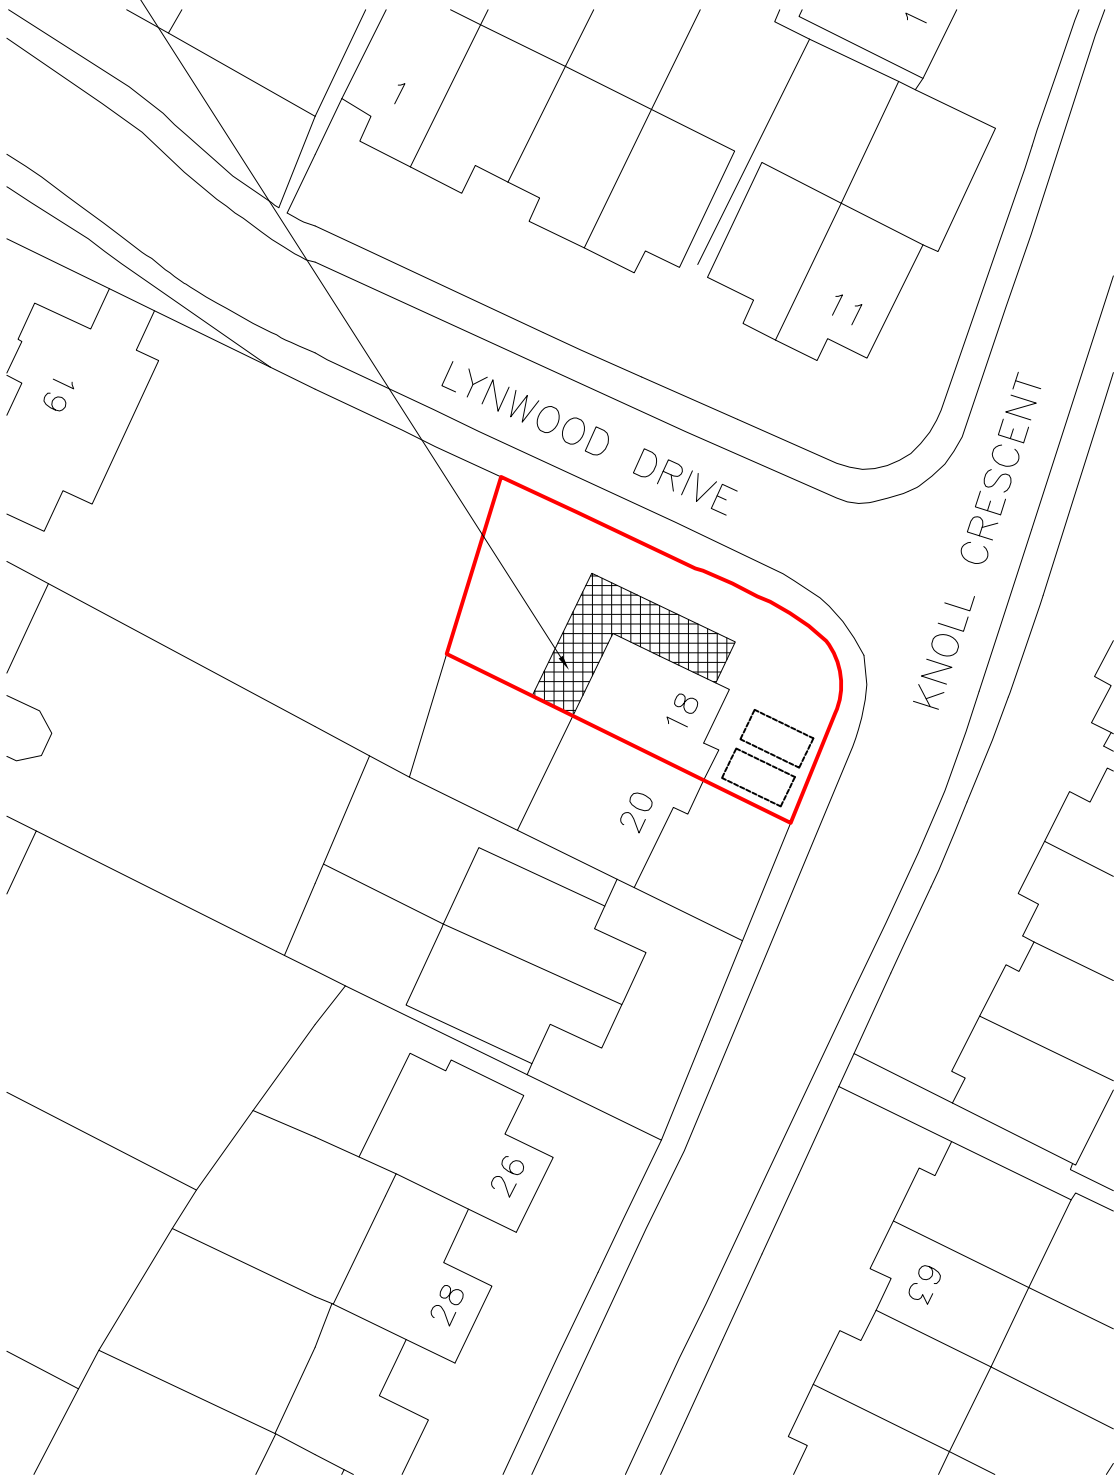

Block Plan



Site Location

 


Rev	Date	Comments
A	23.09.21	Ground Floor reduced 1.0m from front





Dimensions to be verified on site
DO NOT SCALE FROM THIS DRAWING.
Any areas indicated on this drawing are for guidance only.
No responsibility is taken for their accuracy.

This drawing is the property of **V-DESIGN CAD Services Ltd** Copyright is reserved by them and the drawing is issued on the condition that it is not copied, reproduced, retained or disclosed to any unauthorized person, either wholly or in part without the consent in writing of **V-DESIGN CAD Services Ltd**

Email: vishal.p@vdesigncad.co.uk Mobile: 07971083395

 
Site Address:	Title:				Drawn By:	VP
18, Knoll Crescent, Northwood, HA6 1HJ	Block and Location Plans				Job Ref:	21079
	Scale:	1:500, 1:1250	Paper Size:		A3	Date:
					Drawing No.	PL - 05 Rev A

Drawn By:	VP
Job Ref:	21079
Date:	July 2021
Drawing No.	PL - 05 Rev A

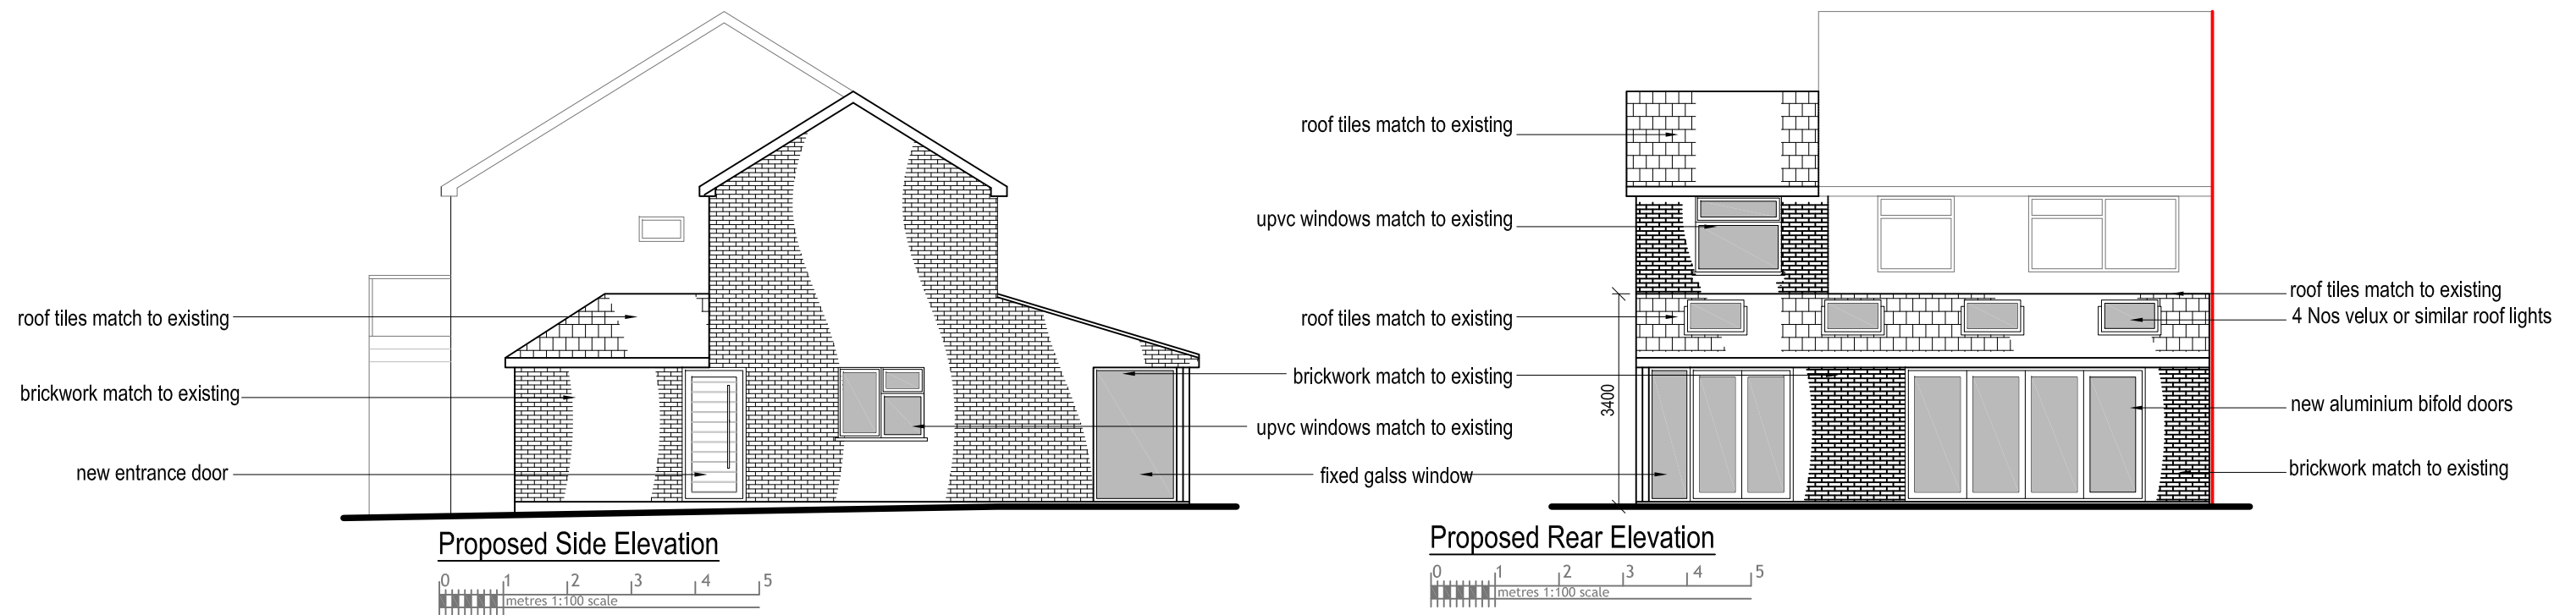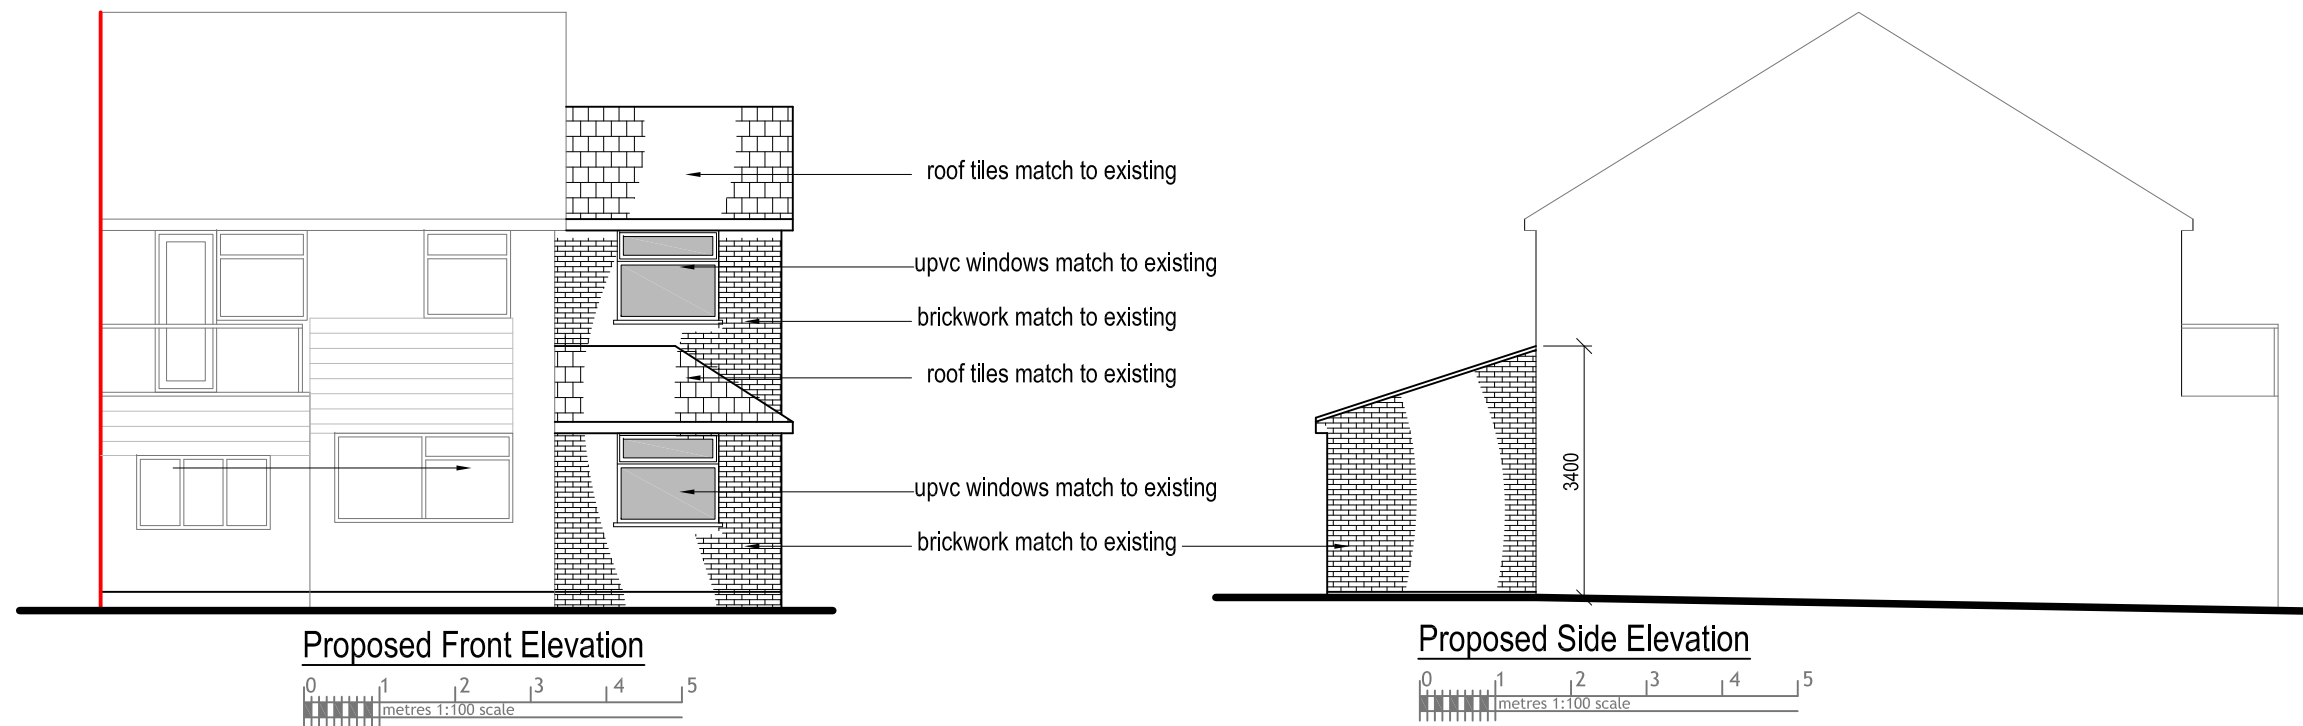


Rev	Date	Comments
A	23.09.21	Ground Floor reduced 1.0m from front


 Dimensions to be verified on site DO NOT SCALE FROM THIS DRAWING. Any areas indicated on this drawing are for guidance only. No responsibility is taken for their accuracy. This drawing is the property of V-DESIGN CAD Services Ltd Copyright is reserved by them and the drawing is issued on the condition that it is not copied, reproduced, retained or disclosed to any unauthorized person, either wholly or in part without the consent in writing of V-DESIGN CAD Services Ltd Email: vishal.p@vdesigncad.co.uk Mobile: 07971083395	Site Address:		Title:		Drawn By: VP
	18, Knoll Crescent, Northwood, HA6 1HJ		Proposed Elevations		
			Scale:	1:100	Paper Size: A3
					Drawing No. PL - 04 Rev A

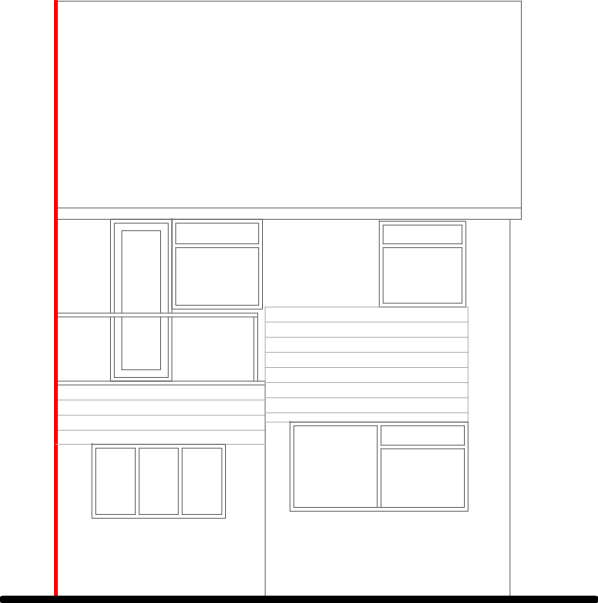


Existing Front Elevation

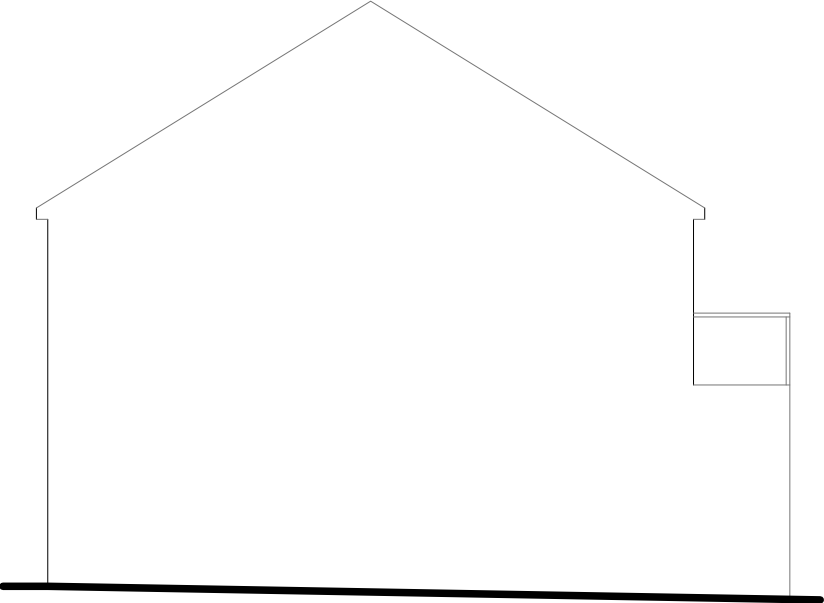

Existing Side Elevation

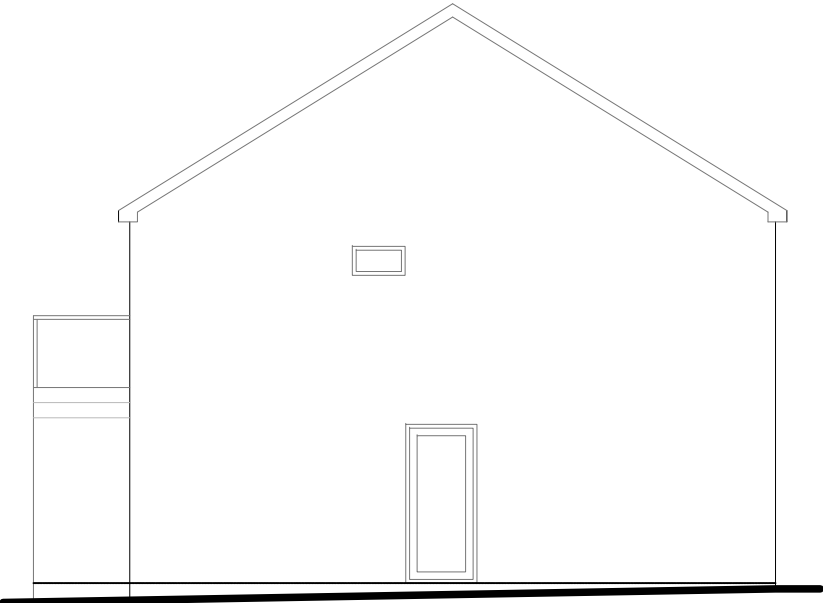

Existing Side Elevation

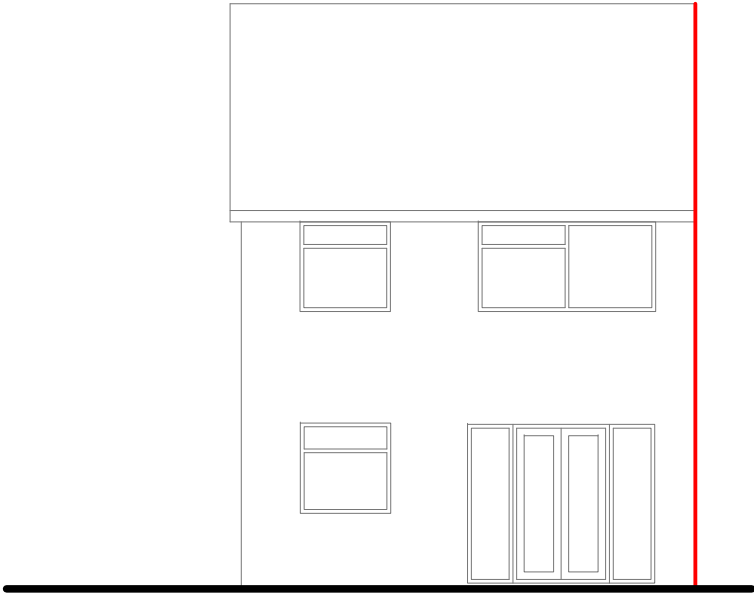

Existing Rear Elevation



Rev Date Comments



Dimensions to be verified on site
DO NOT SCALE FROM THIS DRAWING.
Any areas indicated on this drawing are for guidance only.
No responsibility is taken for their accuracy.

This drawing is the property of **V-DESIGN CAD Services Ltd** Copyright is reserved by them and the drawing is issued on the condition that it is not copied, reproduced, retained or disclosed to any unauthorized person, either wholly or in part without the consent in writing of **V-DESIGN CAD Services Ltd**

Email: vishal.p@vdesigncad.co.uk Mobile: 07971083395

Site Address:


18, Knoll Crescent,
Northwood,
HA6 1HJ

Title:


Existing Elevations

Scale:	1:100	Paper Size:	A3
--------	-------	-------------	----

Drawn By:	VP
Job Ref:	21079
Date:	Aug 2021
Drawing No.	PL - 03

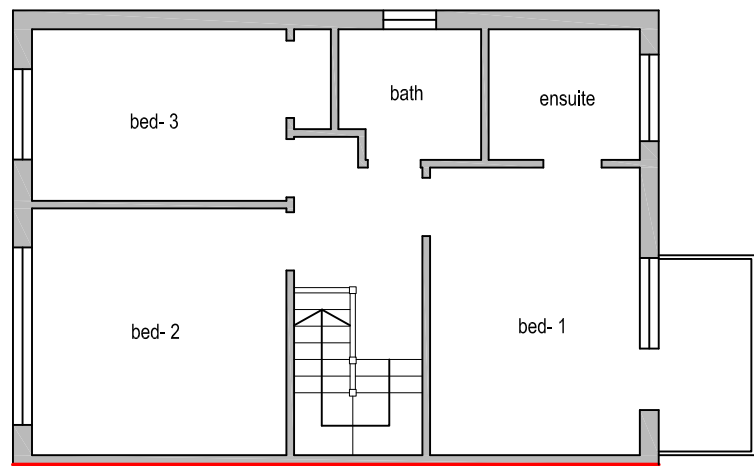


Existing First Floor Plan

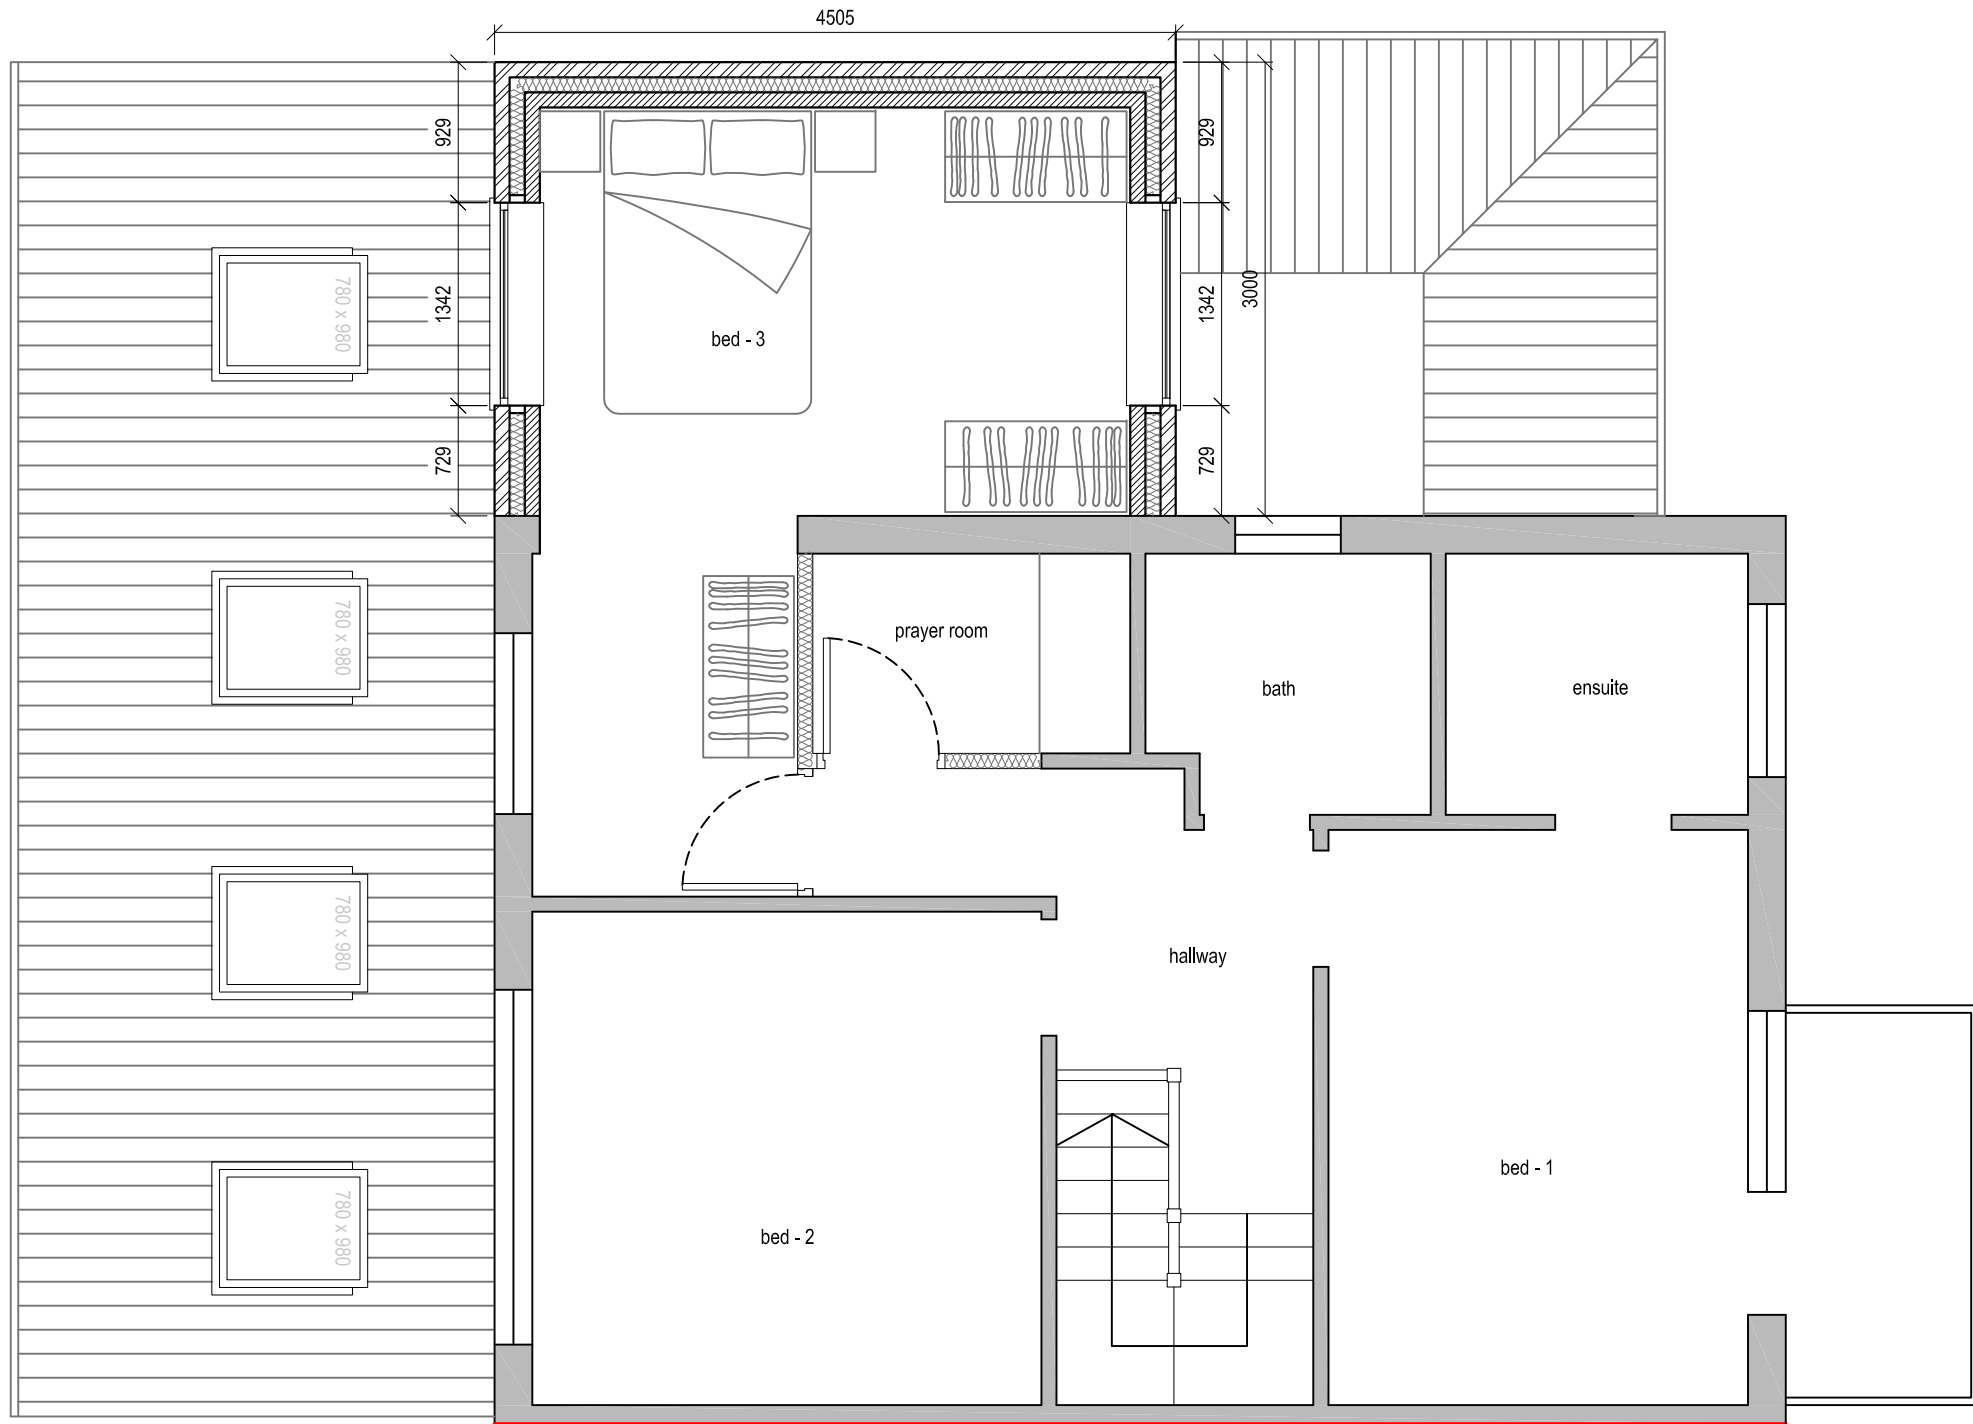

Proposed First Floor Plan



Rev	Date	Comments
A	23.09.21	Ground Floor reduced 1.0m from front

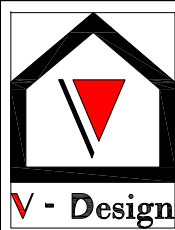

Dimensions to be verified on site
DO NOT SCALE FROM THIS DRAWING.
Any areas indicated on this drawing are for guidance only.
No responsibility is taken for their accuracy.

This drawing is the property of **V-DESIGN CAD Services Ltd** Copyright is reserved by them and the drawing is issued on the condition that it is not copied, reproduced, retained or disclosed to any unauthorized person, either wholly or in part without the consent in writing of **V-DESIGN CAD Services Ltd**

Email: vishal.p@vdesigncad.co.uk Mobile: 07971083395

Site Address:

18, Knoll Crescent,
Northwood,
HA6 1HJ

Title:

Existing & Proposed First Floor Plans

Scale:

1:50, 1:100

Paper Size:


A3

Drawn By: VP



Job Ref: 21079

Date: Aug 2021



Drawing No. PL - 02 Rev A

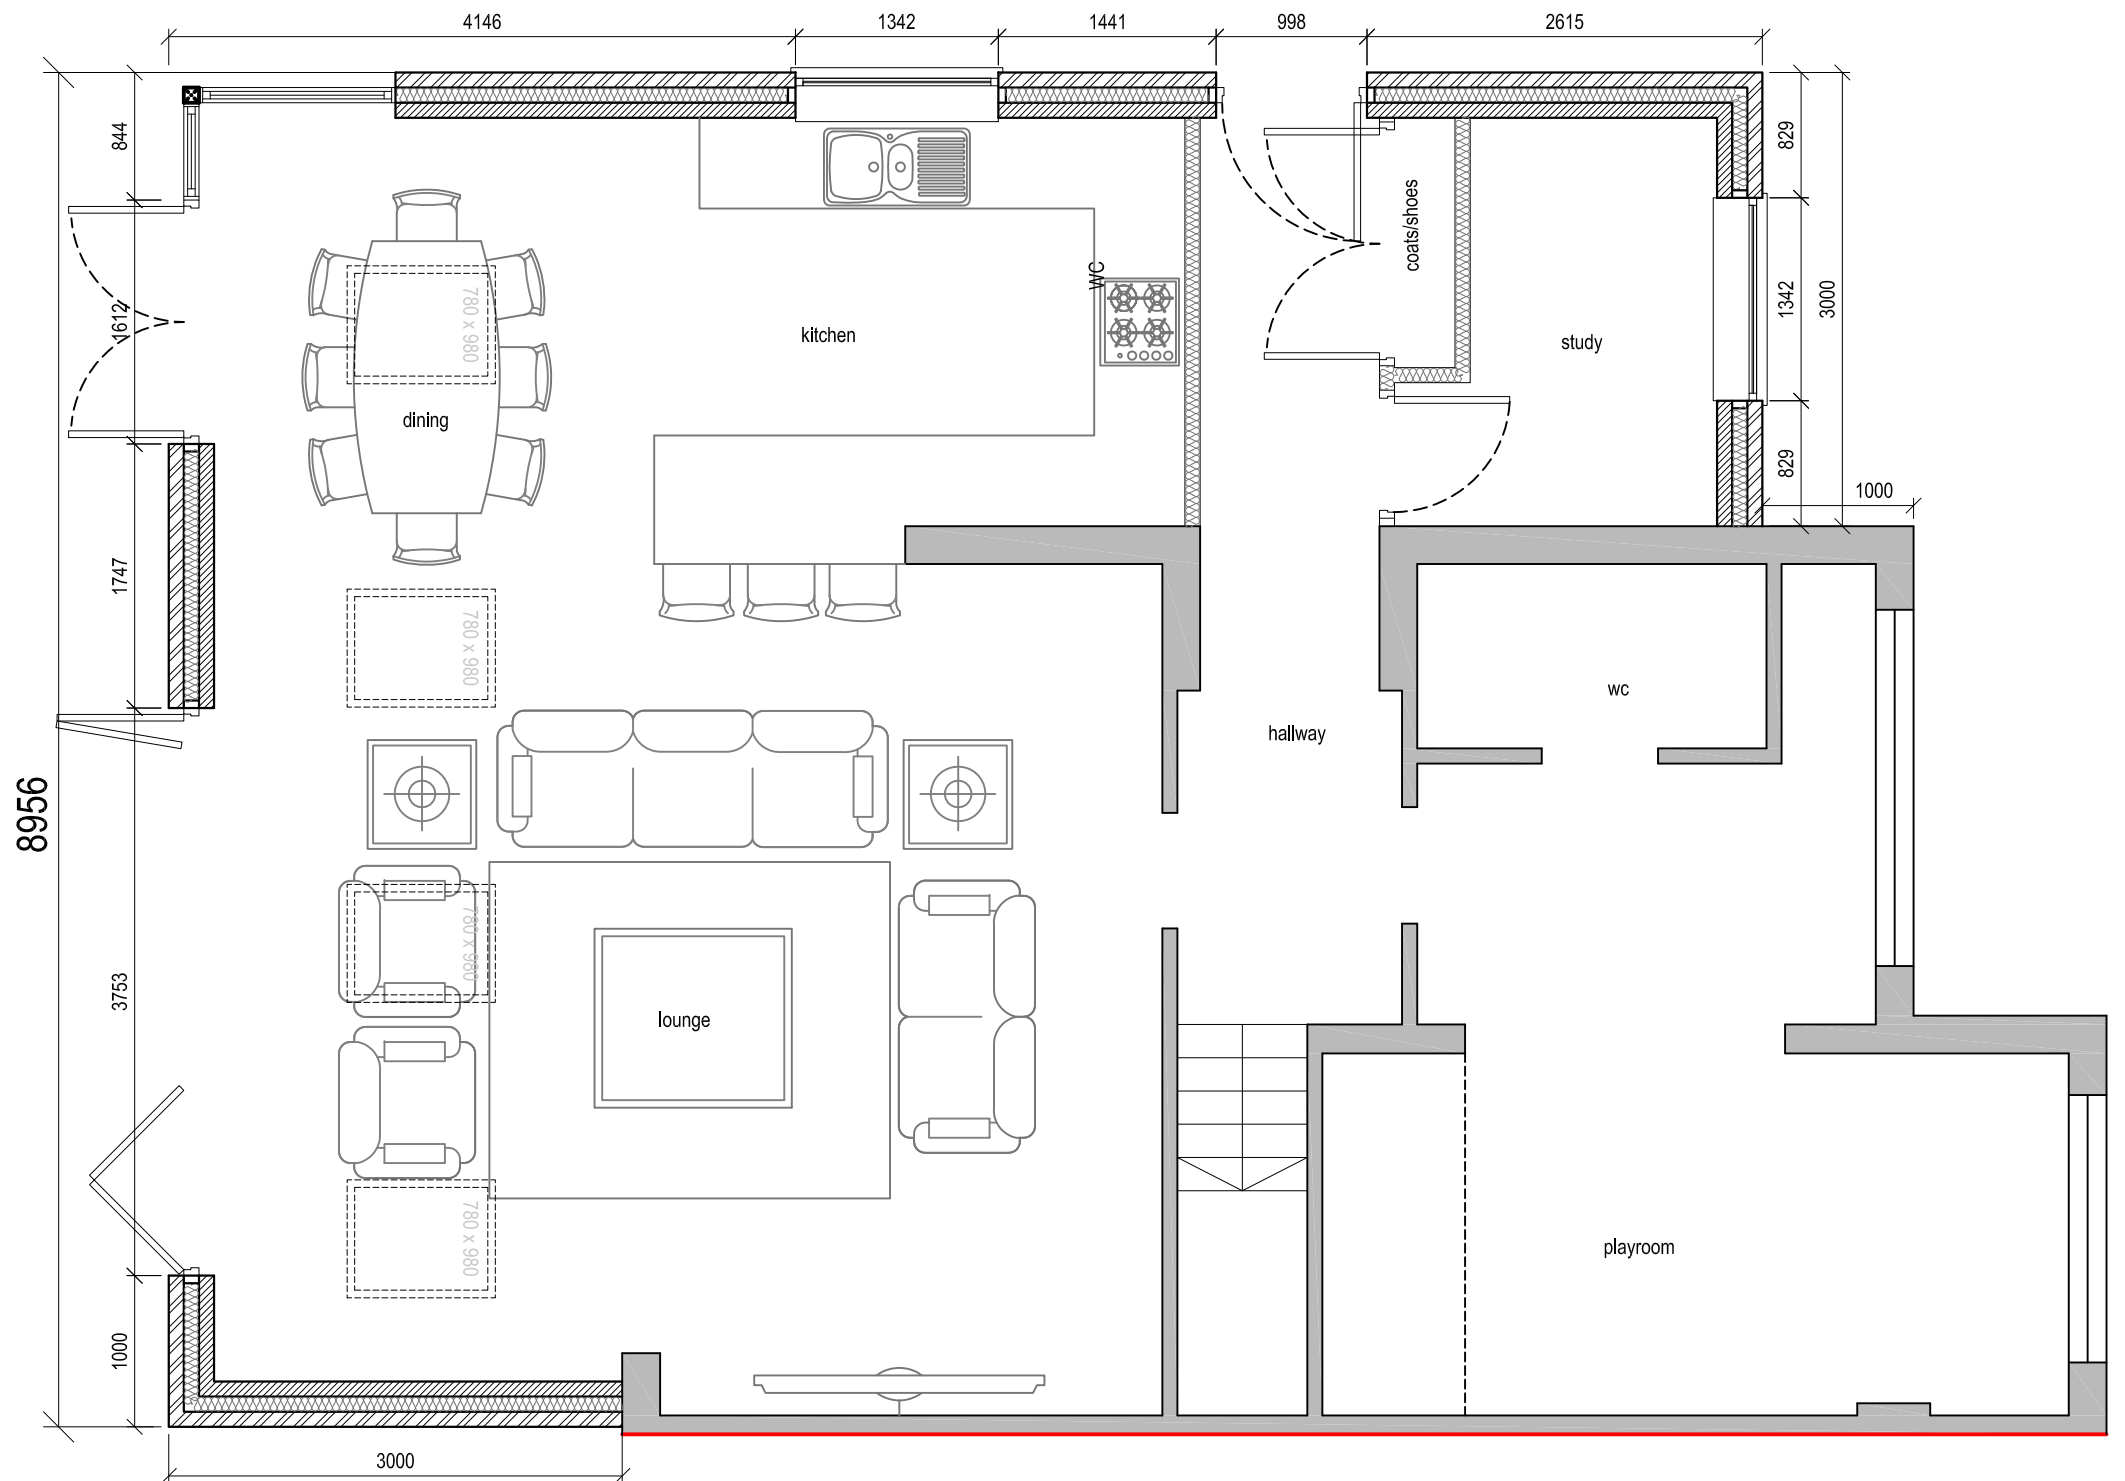

Proposed Ground Floor Plan

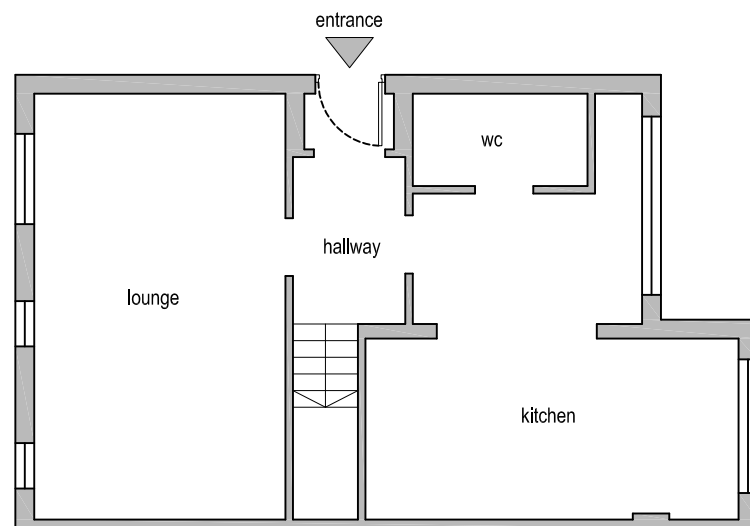 

Existing Ground Floor Plan

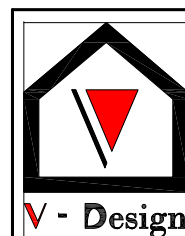 

Dimensions to be verified on site
DO NOT SCALE FROM THIS DRAWING.
Any areas indicated on this drawing are for guidance only.
No responsibility is taken for their accuracy.

This drawing is the property of **V-DESIGN CAD Services Ltd** Copyright is reserved by them and the drawing is issued on the condition that it is not copied, reproduced, retained or disclosed to any unauthorized person, either wholly or in part without the consent in writing of **V-DESIGN CAD Services Ltd**

Email: vishal.p@vdesigncad.co.uk Mobile: 07971083395

Site Address:

18, Knoll Crescent,
Northwood,
HA6 1HJ

Rev	Date	Comments
A	23.09.21	Ground Floor reduced 1.0m from front

Title:

Existing & Proposed Ground Floor Plans

Scale:

1:50, 1:100

Paper Size:

A3

Drawn By: VP

Job Ref: 21079

Date: Aug 2021

Drawing No. PL - 01 Rev A