




Proposed Extension

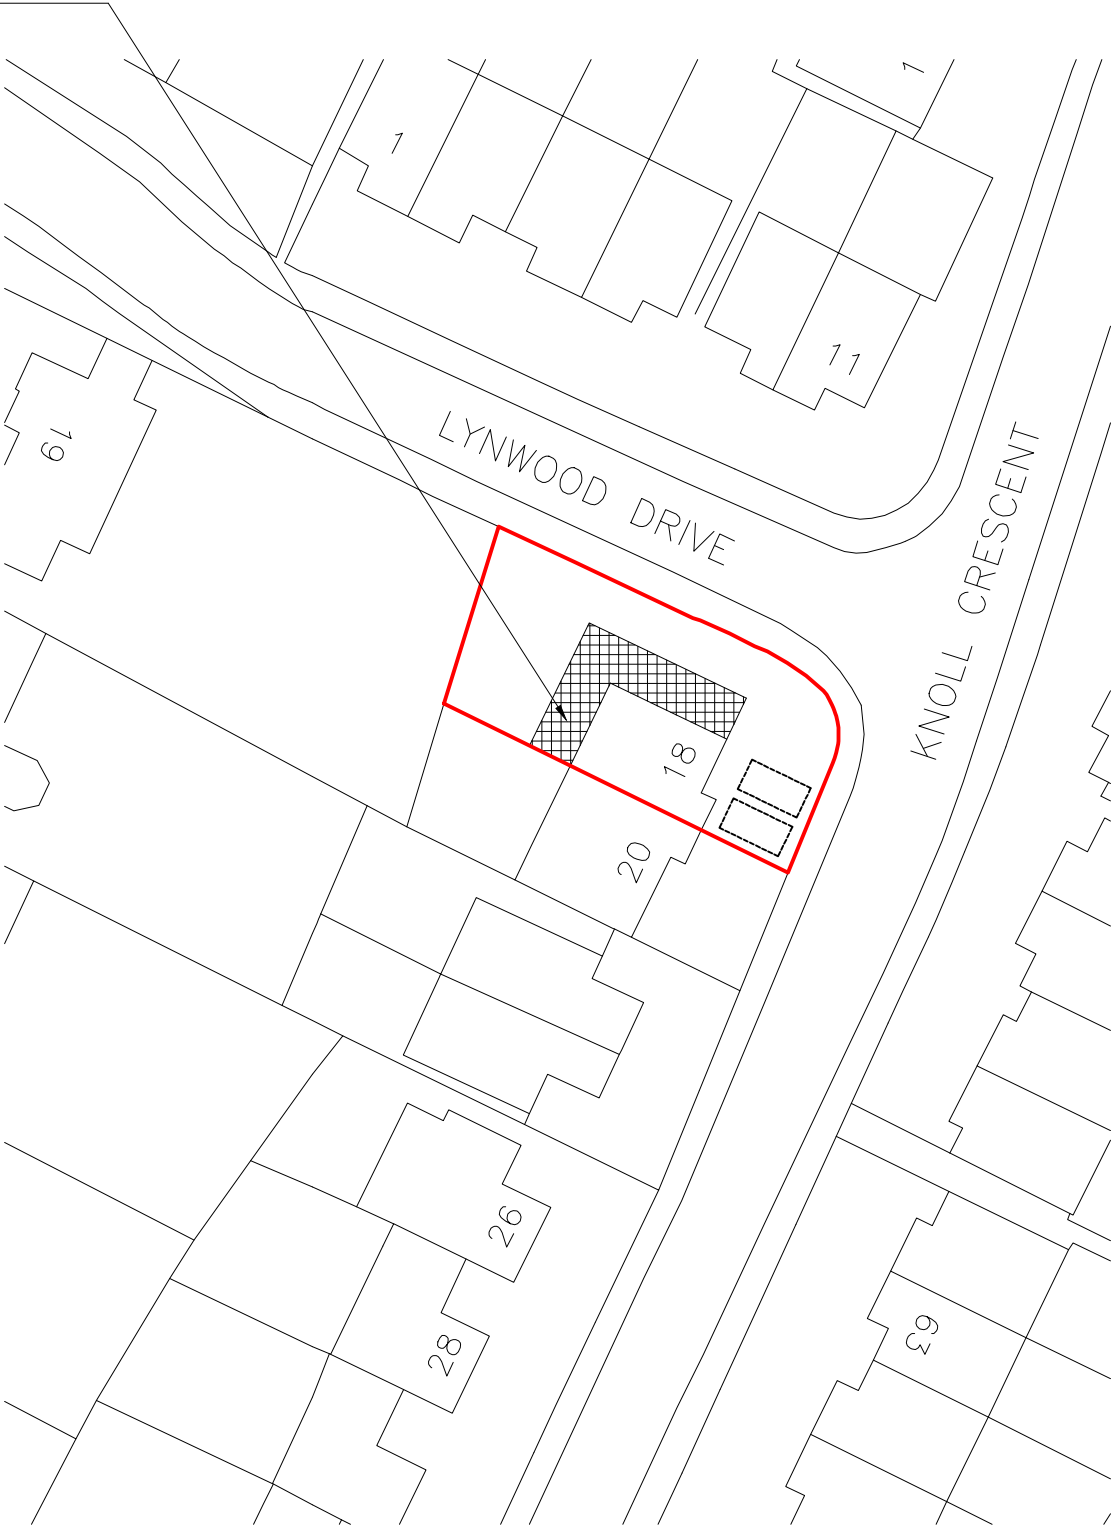


Block Plan

 

Site Location

 

Rev Date Comments

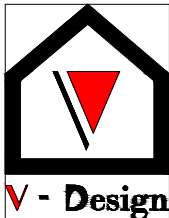

Dimensions to be verified on site
DO NOT SCALE FROM THIS DRAWING.
Any areas indicated on this drawing are for guidance only.
No responsibility is taken for their accuracy.

This drawing is the property of **V-DESIGN CAD Services Ltd** Copyright is reserved by them and the drawing is issued on the condition that it is not copied, reproduced, retained or disclosed to any unauthorized person, either wholly or in part without the consent in writing of **V-DESIGN CAD Services Ltd**

Email: vishal.p@vdesigncad.co.uk Mobile: 07971083395


Site Address:

18, Knoll Crescent,
Northwood,
HA6 1HJ

Title:

Block and Location Plans

Scale: 1:500, 1:1250 Paper Size: A3


 


Drawn By: VP

Job Ref: 21079


Date: July 2021

Drawing No. PL - 05

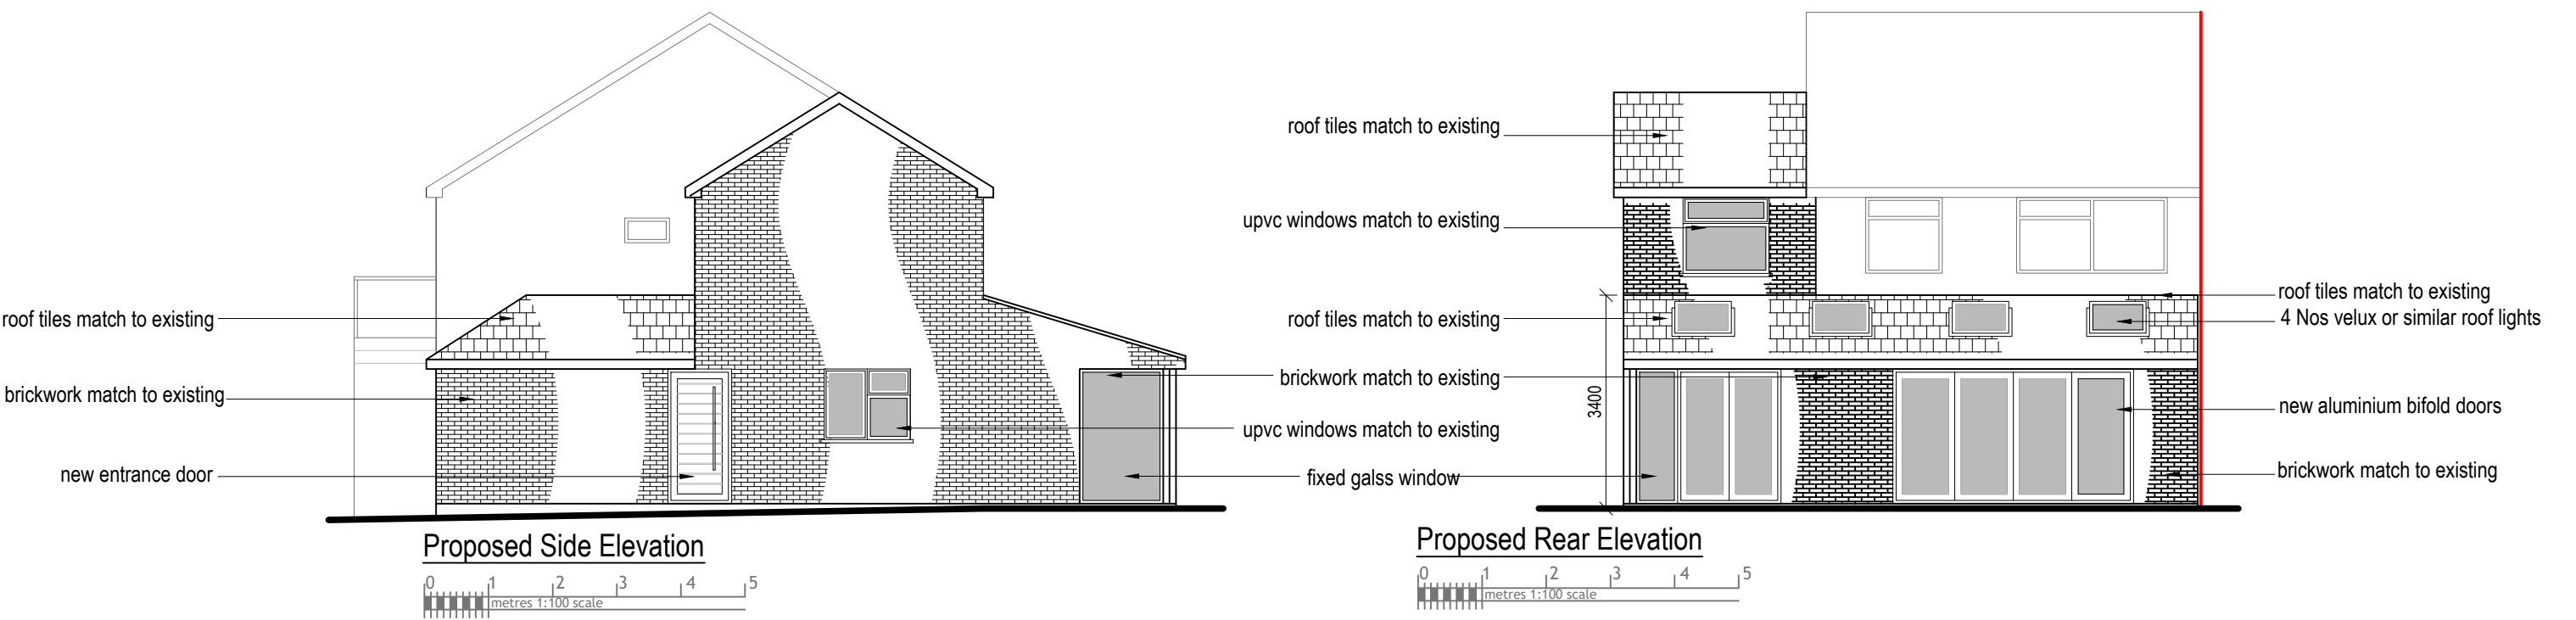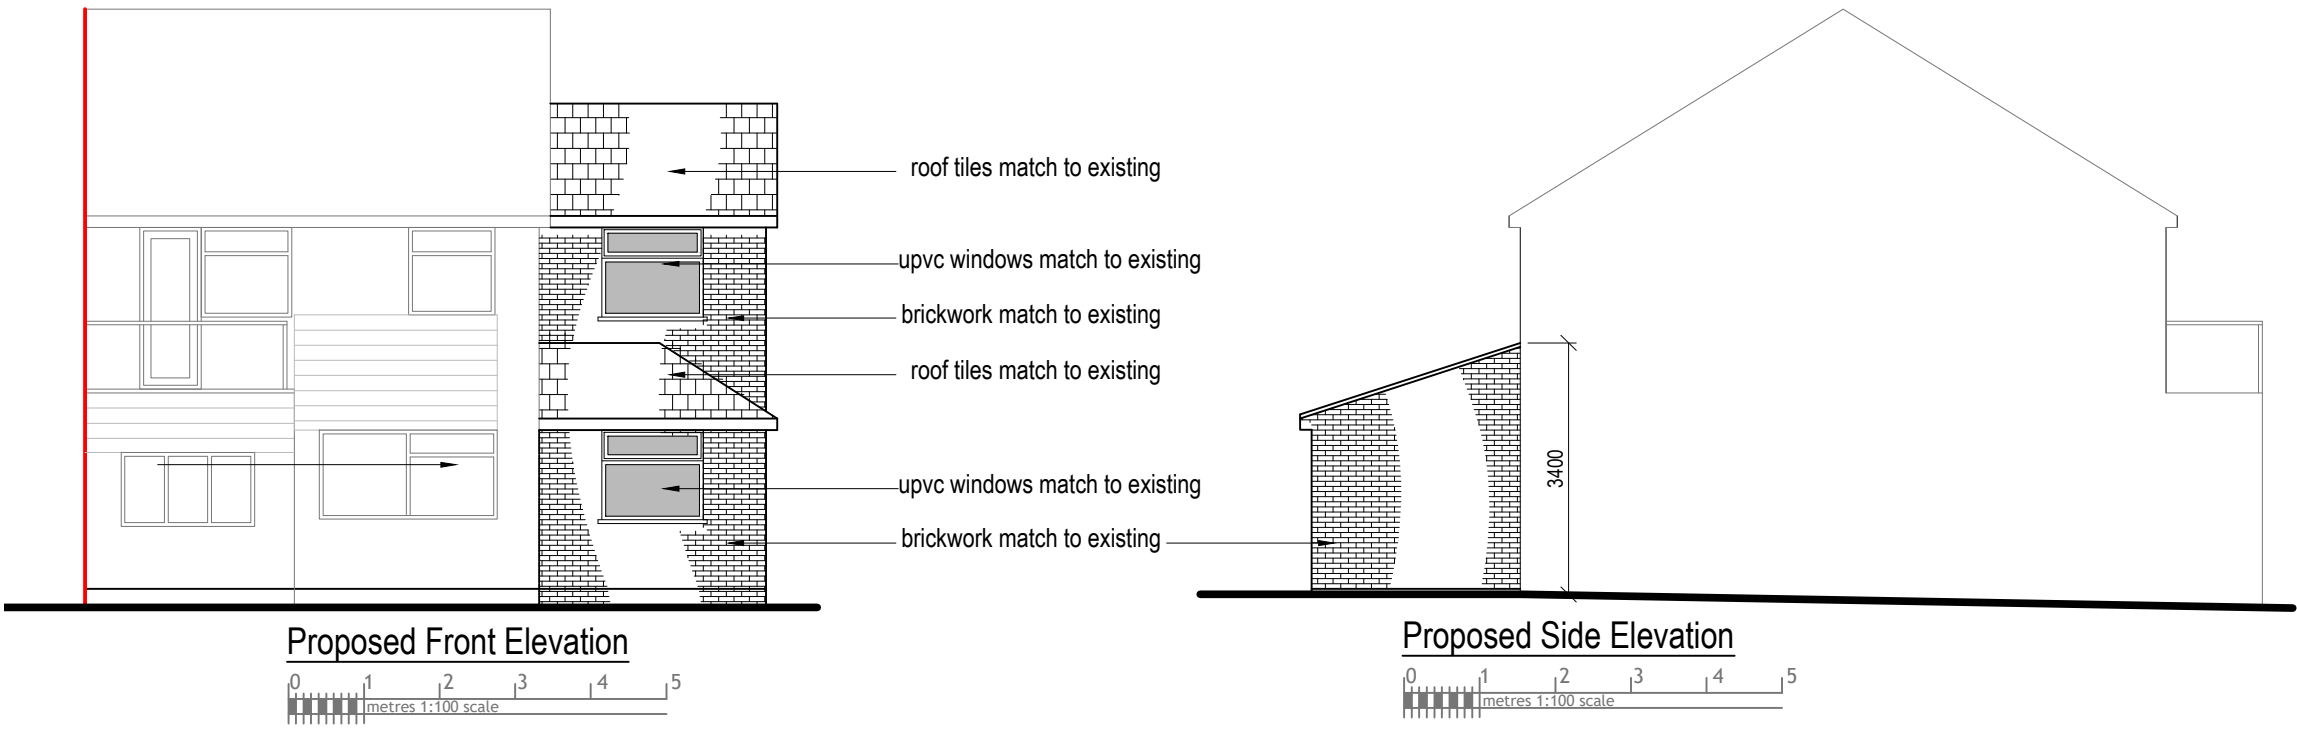


Rev Date Comments


 V - Design	Dimensions to be verified on site DO NOT SCALE FROM THIS DRAWING. Any areas indicated on this drawing are for guidance only. No responsibility is taken for their accuracy.	Site Address:	Title:				Drawn By:	VP
	This drawing is the property of V-DESIGN CAD Services Ltd Copyright is reserved by them and the drawing is issued on the condition that it is not copied, reproduced, retained or disclosed to any unauthorized person, either wholly or in part without the consent in writing of V-DESIGN CAD Services Ltd Email: vishal.p@vdesigncad.co.uk Mobile: 07971083395	18, Knoll Crescent, Northwood, HA6 1HJ	Proposed Elevations				Job Ref:	21079
			Scale:	1:100	Paper Size:	A3	Date:	Aug 2021
						Drawing No.	PL - 04	

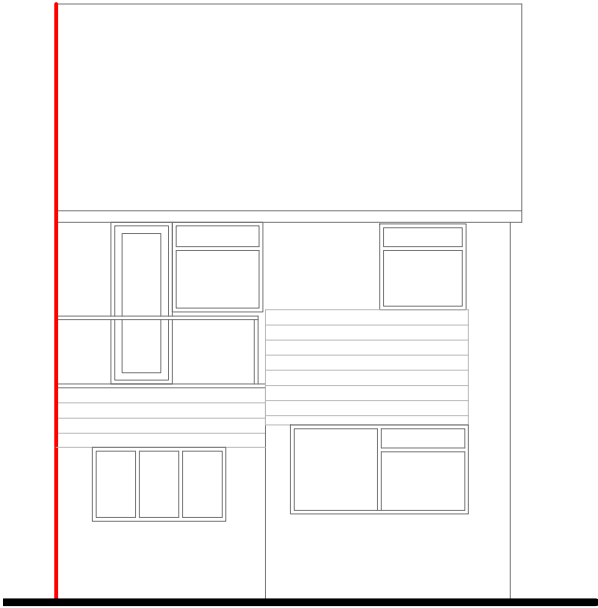


Existing Front Elevation

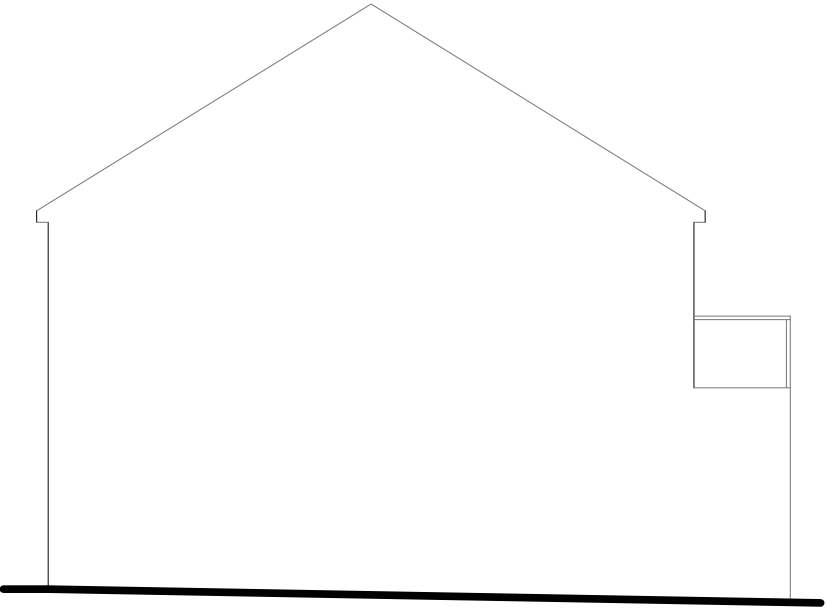

Existing Side Elevation

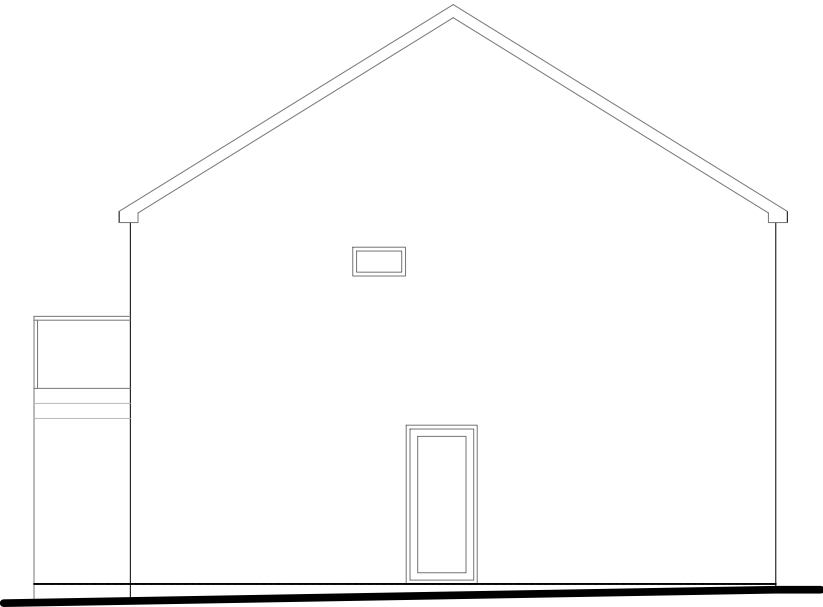


Existing Side Elevation

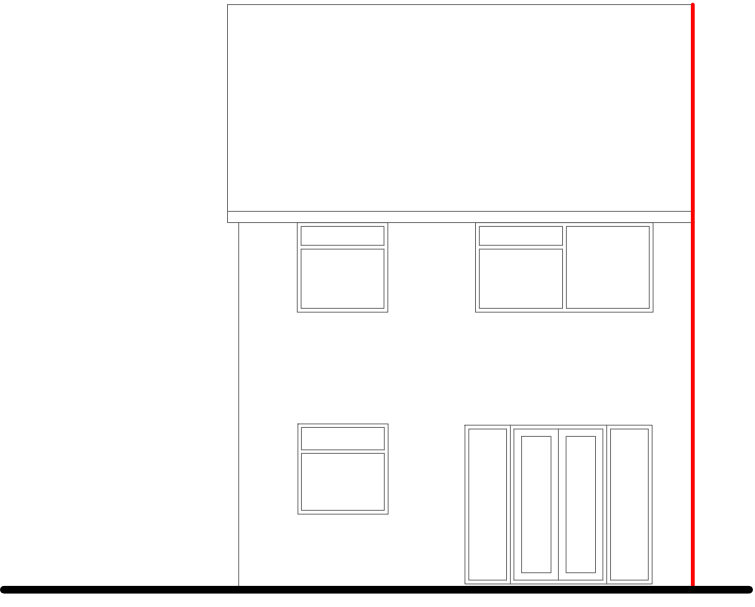

Existing Rear Elevation



Rev Date Comments

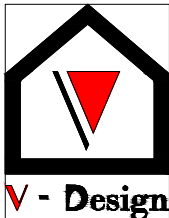

Dimensions to be verified on site
DO NOT SCALE FROM THIS DRAWING.
Any areas indicated on this drawing are for guidance only.
No responsibility is taken for their accuracy.

This drawing is the property of **V-DESIGN CAD Services Ltd** Copyright is reserved by them and the drawing is issued on the condition that it is not copied, reproduced, retained or disclosed to any unauthorized person, either wholly or in part without the consent in writing of **V-DESIGN CAD Services Ltd**

Email: vishal.p@vdesigncad.co.uk Mobile: 07971083395

Site Address:

18, Knoll Crescent,
Northwood,
HA6 1HJ

Title:

Existing Elevations


Scale: 1:100 Paper Size: A3

Drawn By: VP



Job Ref: 21079

Date: Aug 2021


Drawing No. PL - 03

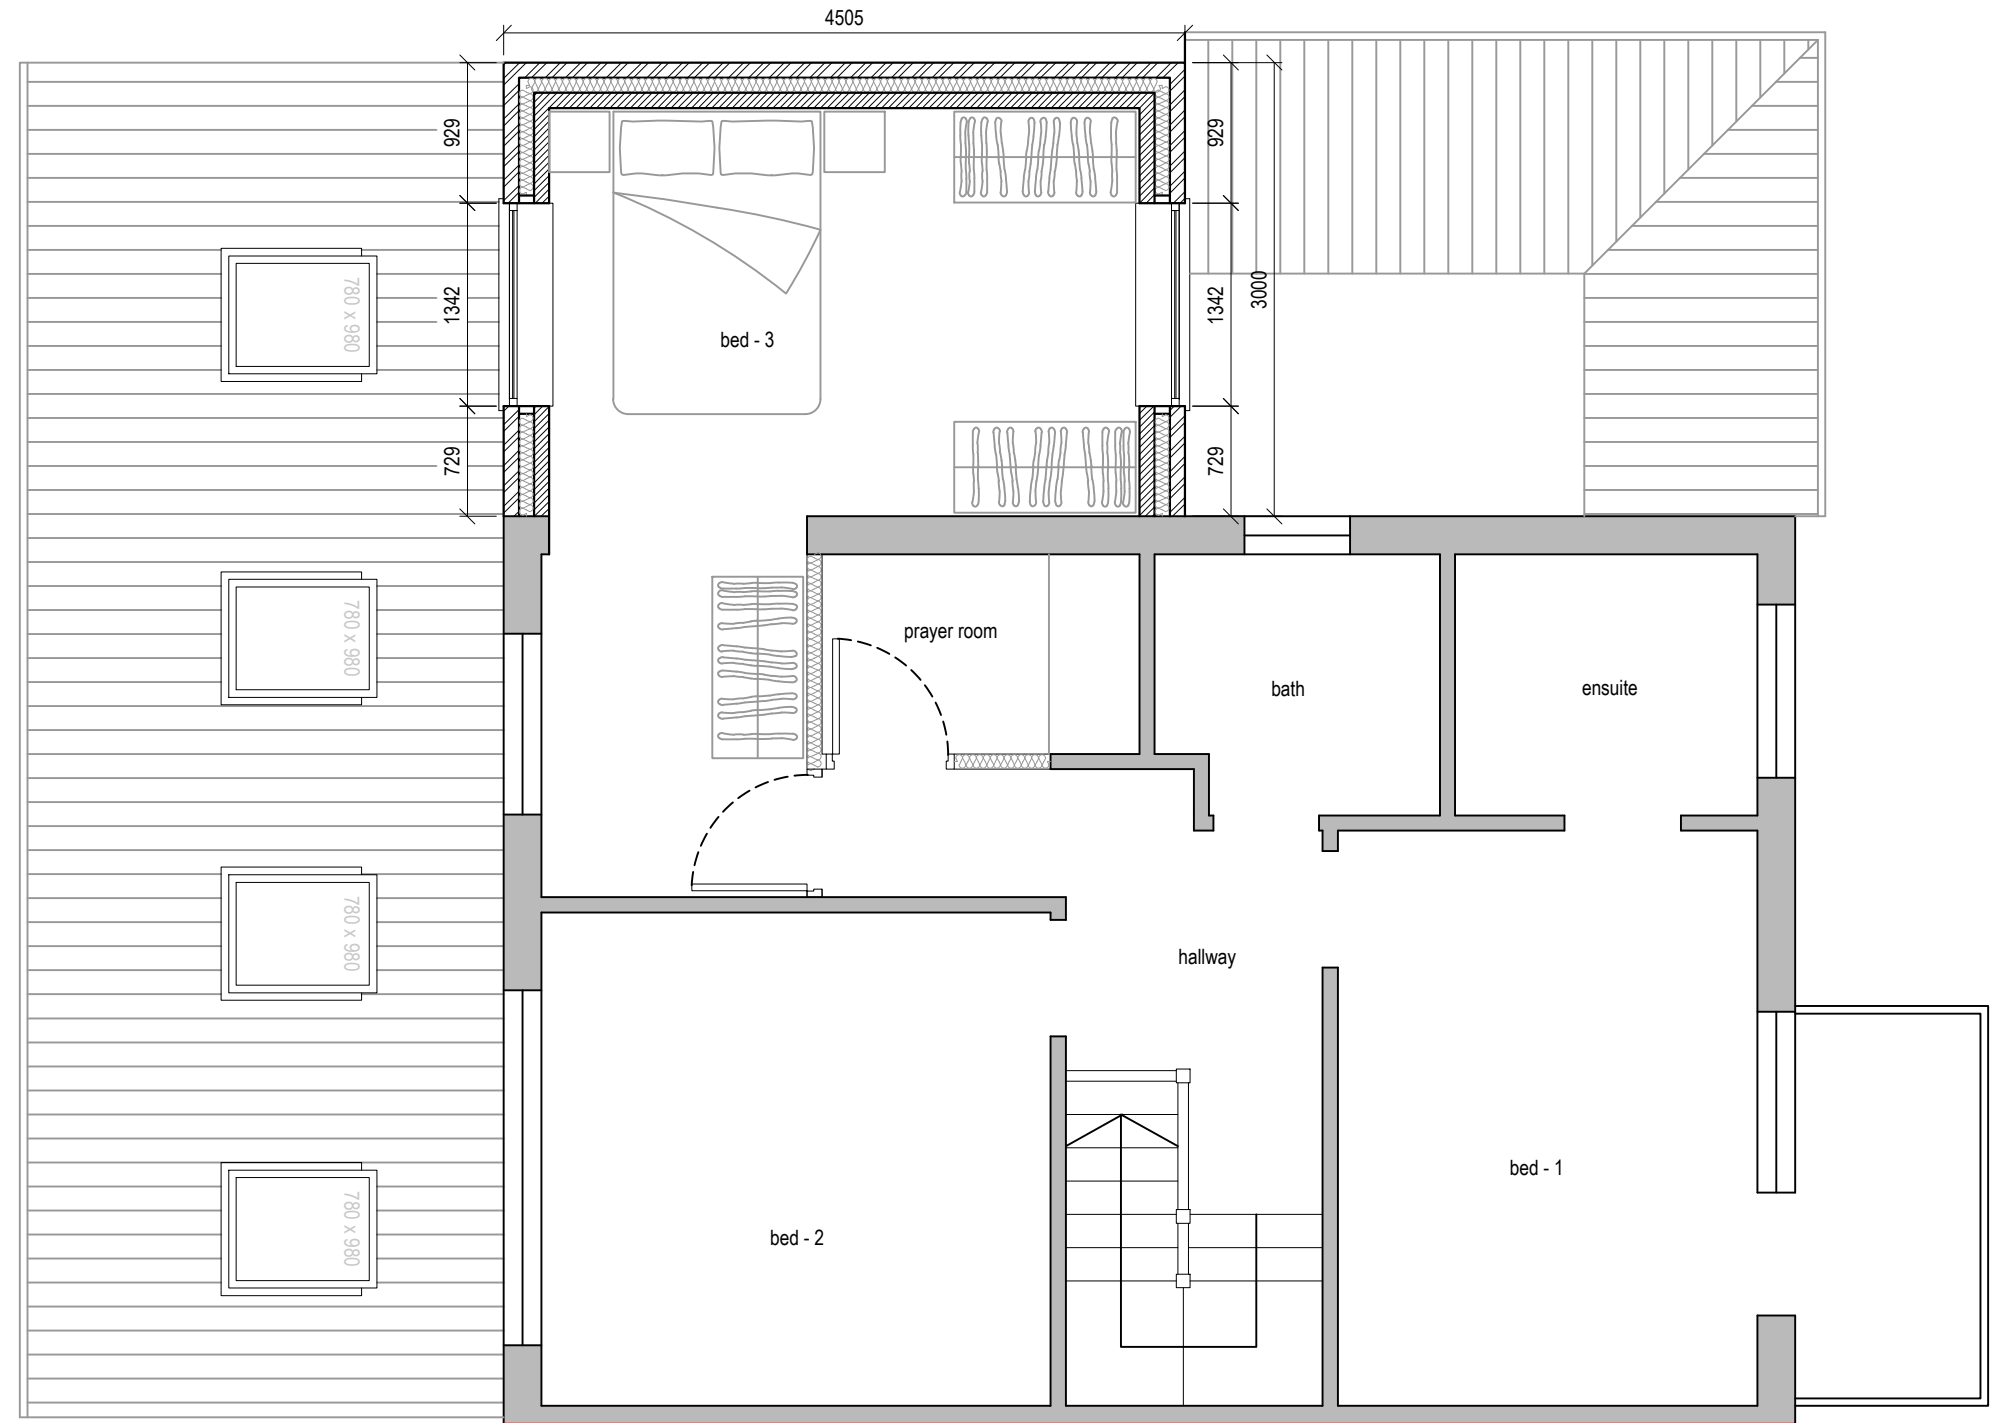

Proposed First Floor Plan

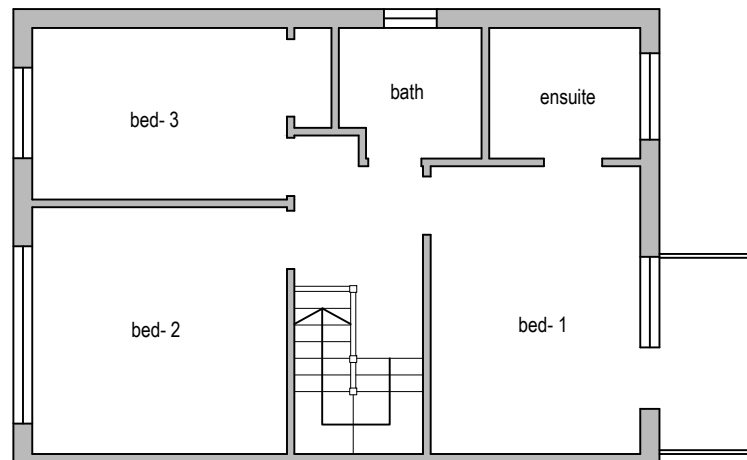 

Existing First Floor Plan

 

Rev Date Comments



Dimensions to be verified on site
DO NOT SCALE FROM THIS DRAWING.
Any areas indicated on this drawing are for guidance only.
No responsibility is taken for their accuracy.

This drawing is the property of **V-DESIGN CAD Services Ltd** Copyright is reserved by them and the drawing is issued on the condition that it is not copied, reproduced, retained or disclosed to any unauthorized person, either wholly or in part without the consent in writing of **V-DESIGN CAD Services Ltd**

Email: vishal.p@vdesigncad.co.uk Mobile: 07971083395

Site Address:

18, Knoll Crescent,
Northwood,
HA6 1HJ

Title:

Existing & Proposed First Floor Plans

Scale:

1:50, 1:100

Paper Size:


A3

Drawn By: VP



Job Ref: 21079

Date: Aug 2021


Drawing No. PL - 02

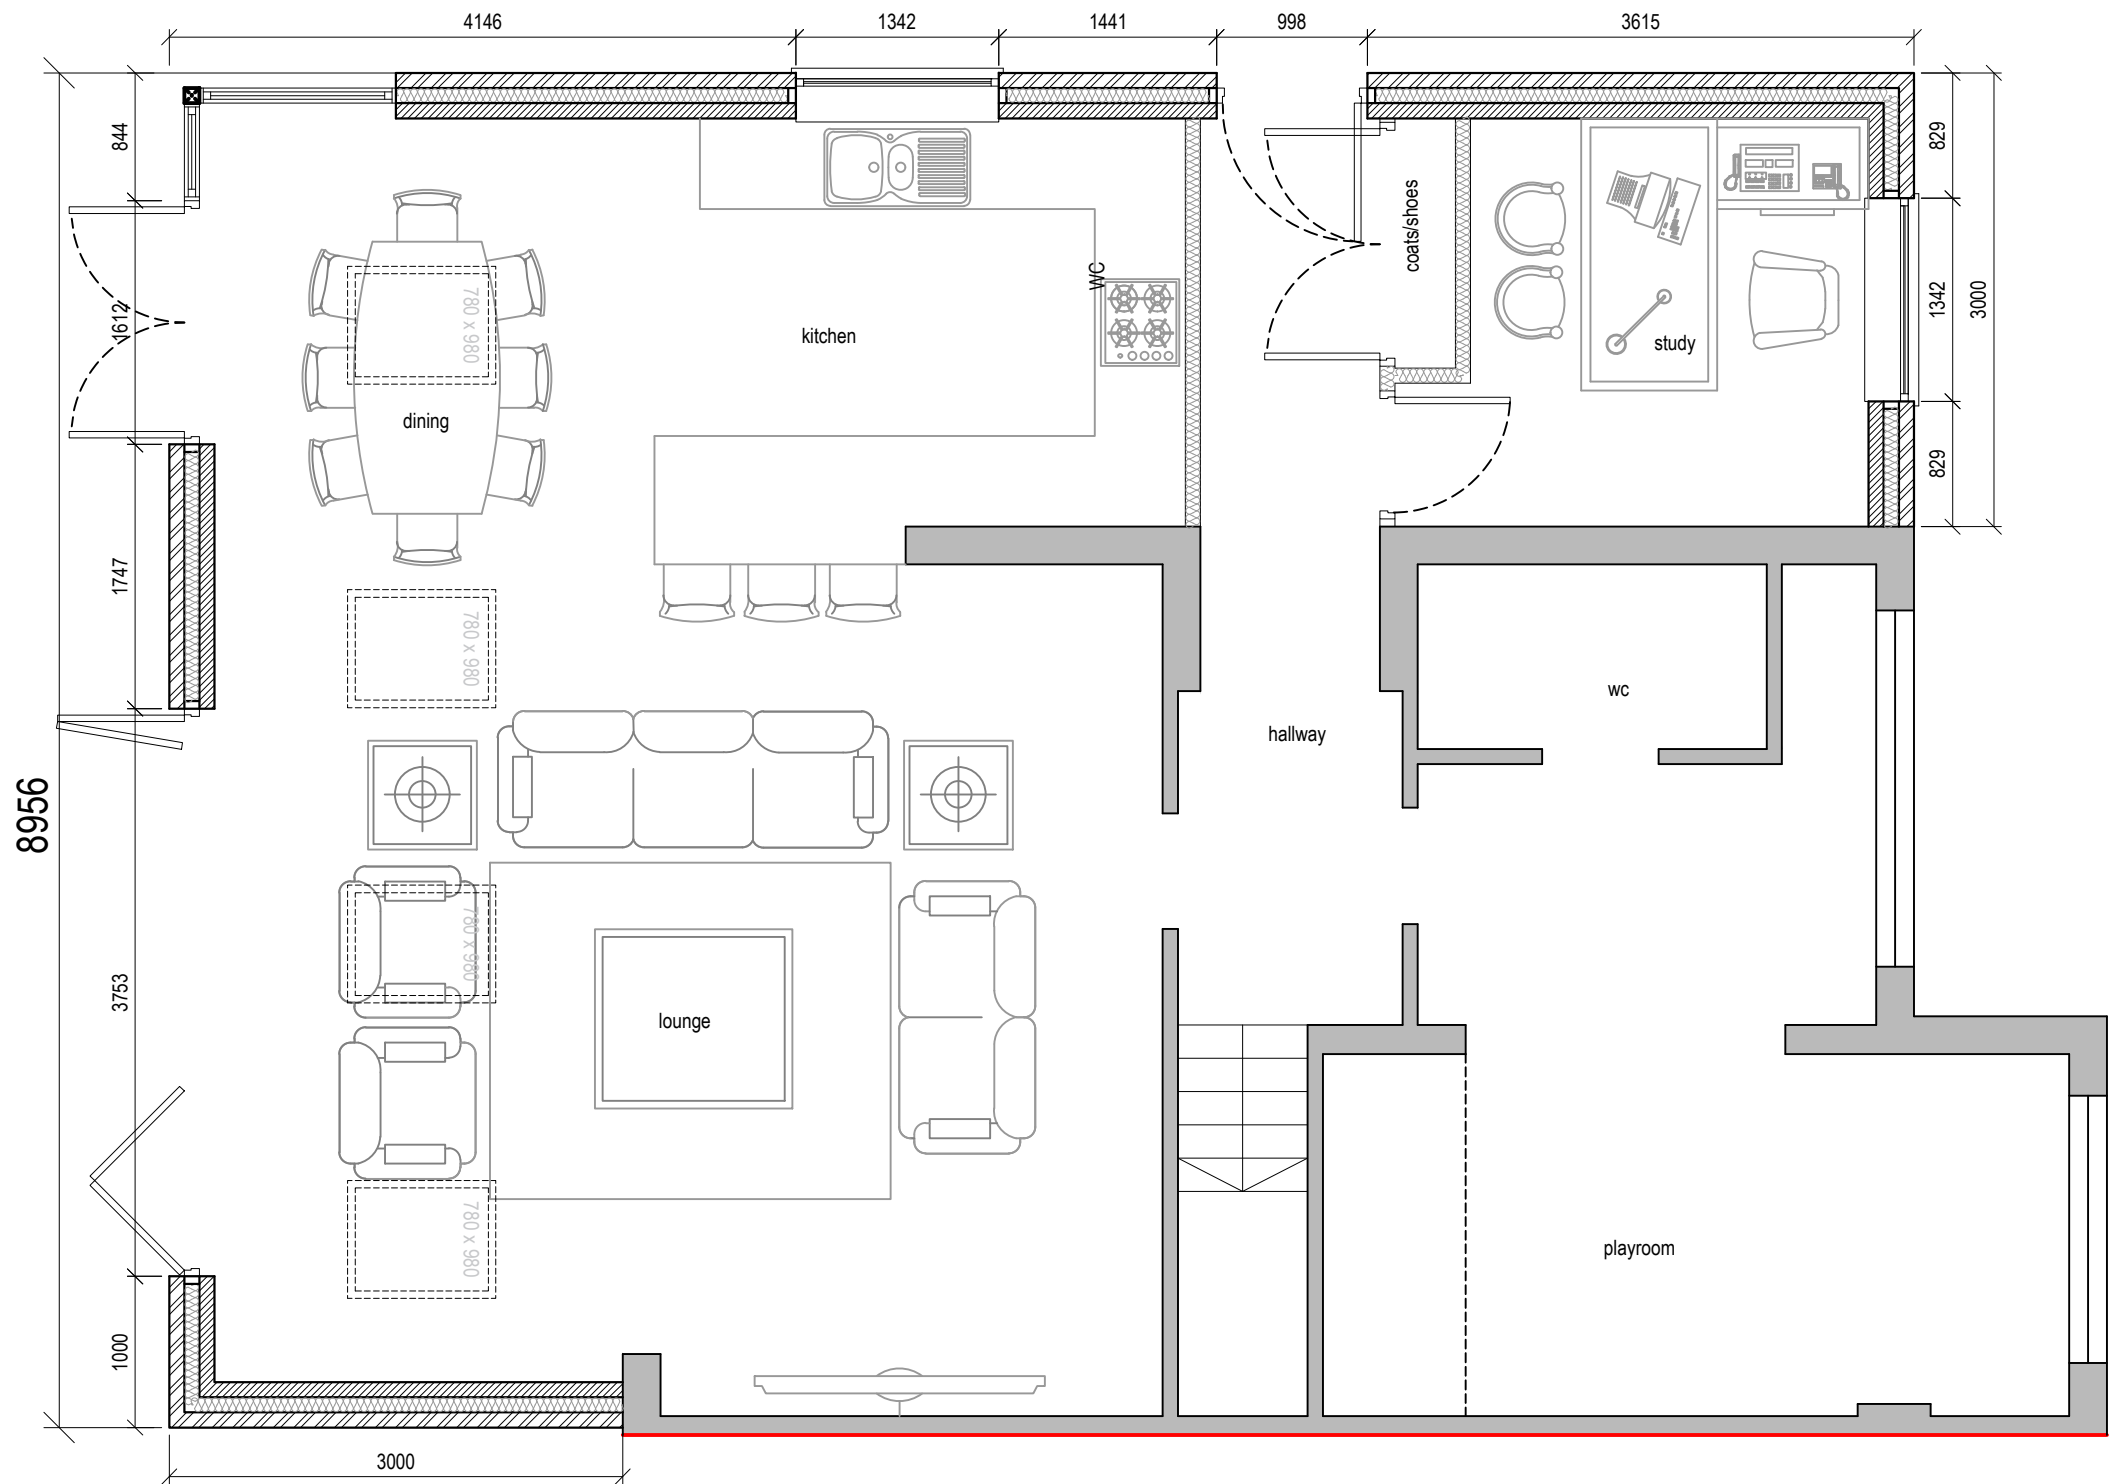

Proposed Ground Floor Plan

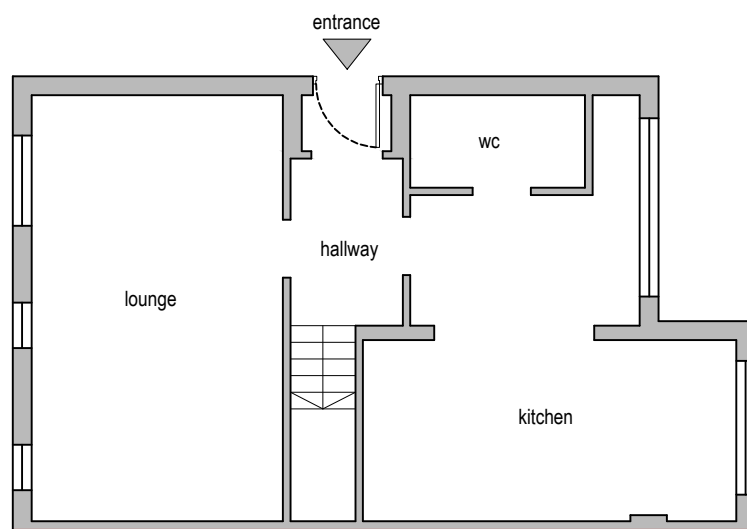 

Existing Ground Floor Plan

 

Rev Date Comments



Dimensions to be verified on site
DO NOT SCALE FROM THIS DRAWING.
Any areas indicated on this drawing are for guidance only.
No responsibility is taken for their accuracy.

This drawing is the property of **V-DESIGN CAD Services Ltd** Copyright is reserved by them and the drawing is issued on the condition that it is not copied, reproduced, retained or disclosed to any unauthorized person, either wholly or in part without the consent in writing of **V-DESIGN CAD Services Ltd**

Email: vishal.p@vdesigncad.co.uk Mobile: 07971083395

Site Address:

18, Knoll Crescent,
Northwood,
HA6 1HJ

Title:

Existing & Proposed Ground Floor Plans

Scale:

1:50, 1:100

Paper Size:

A3

Drawn By: VP

Job Ref: 21079

Date: Aug 2021

Drawing No. PL - 01