

UB8-2023-001

This drawing is issued for the purpose of providing information only. It is not intended to be used for construction or any other purpose without the approval of the design team. The design team shall be responsible for the accuracy and completeness of the information provided. It is not to be used for any other purpose without the approval of the design team.

LEGEND:

CONSTRUCTION NOTES:

REV	DESCRIPTION	DATE
-----	-------------	------

-	-	-

PROJECT	21 WEST COMMON ROAD, UXBRIDGE, MIDDLESEX, UB8 3JY
---------	--

TITLE


EXISTING ROOF PLAN

CLIENT	Mr. B. Chadha
--------	---------------

SCALE	DATE
1 : 50	22 03 21

DWG. NO.	REVISION
1222 A1	SU02 -

REN	3 HAVILLATON ROAD, LONDON, W1A 1AA TEL: 01888 461 866 WWW.REN.CO.UK E: info@ren.co.uk
DESIGN & PROJECT	UB8-2023-001
MANAGEMENT	

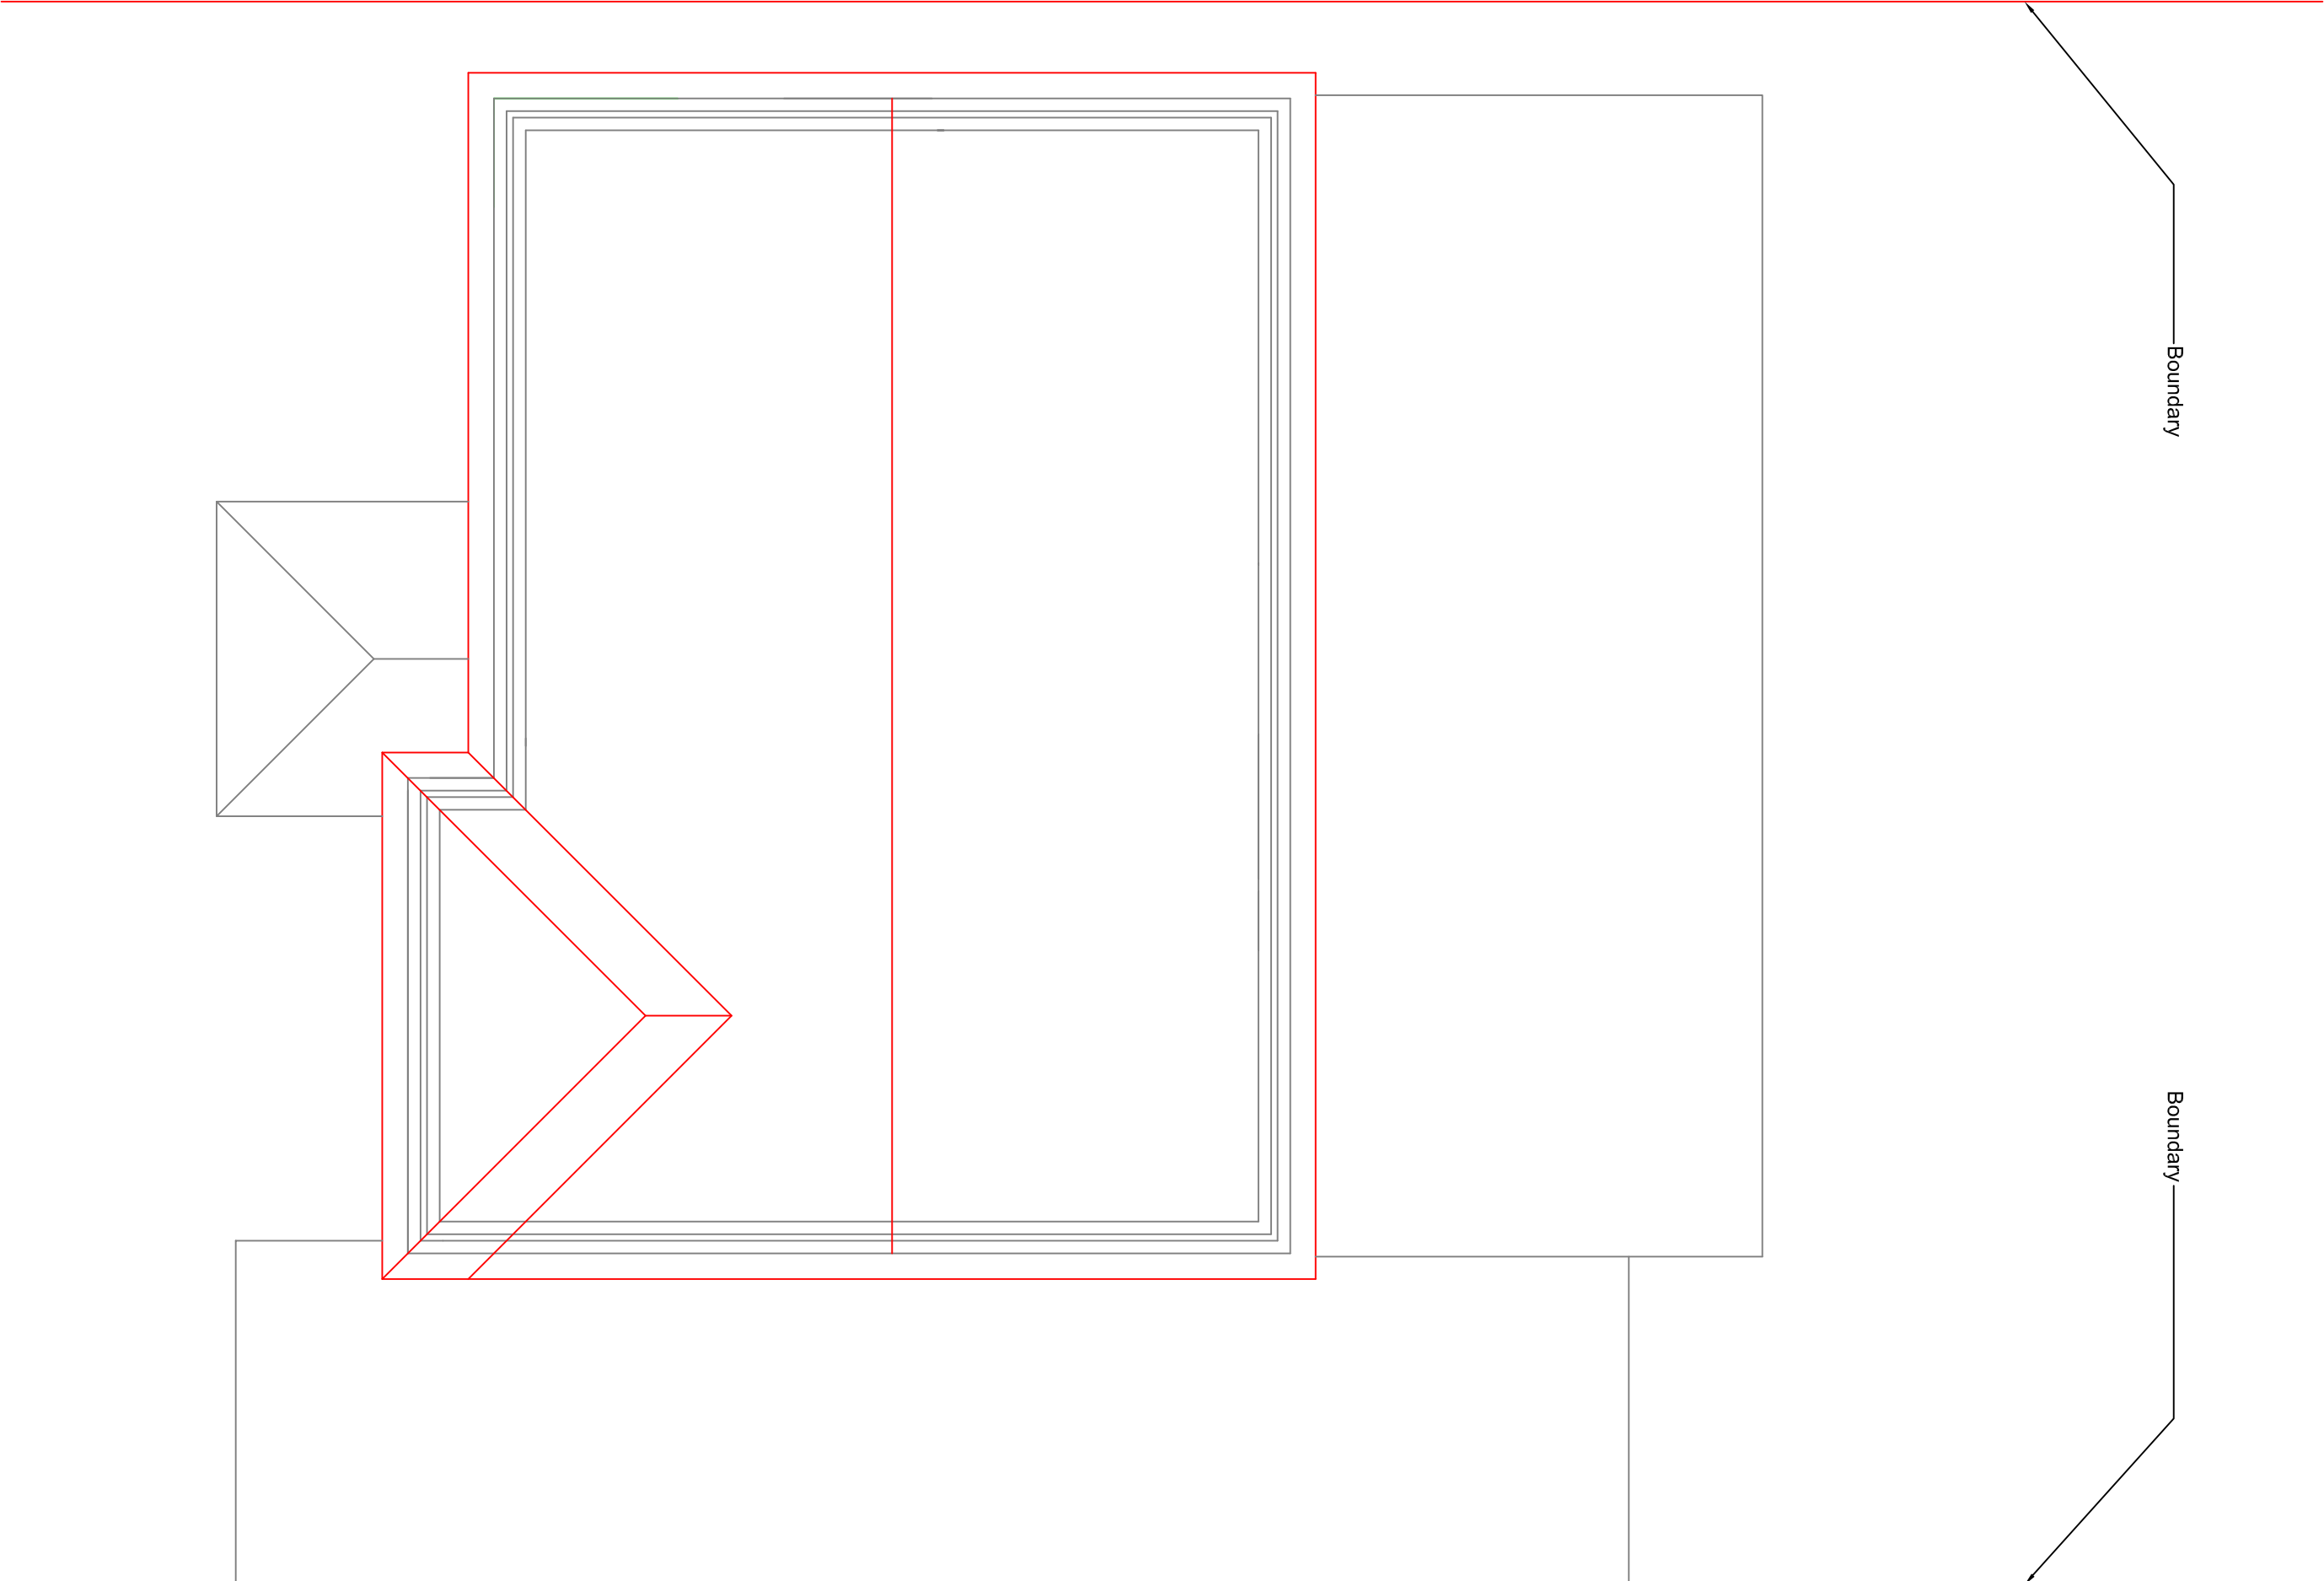

EXISTING ROOF PLAN
1:50