



LEGEND:


CONSTRUCTION NOTES:

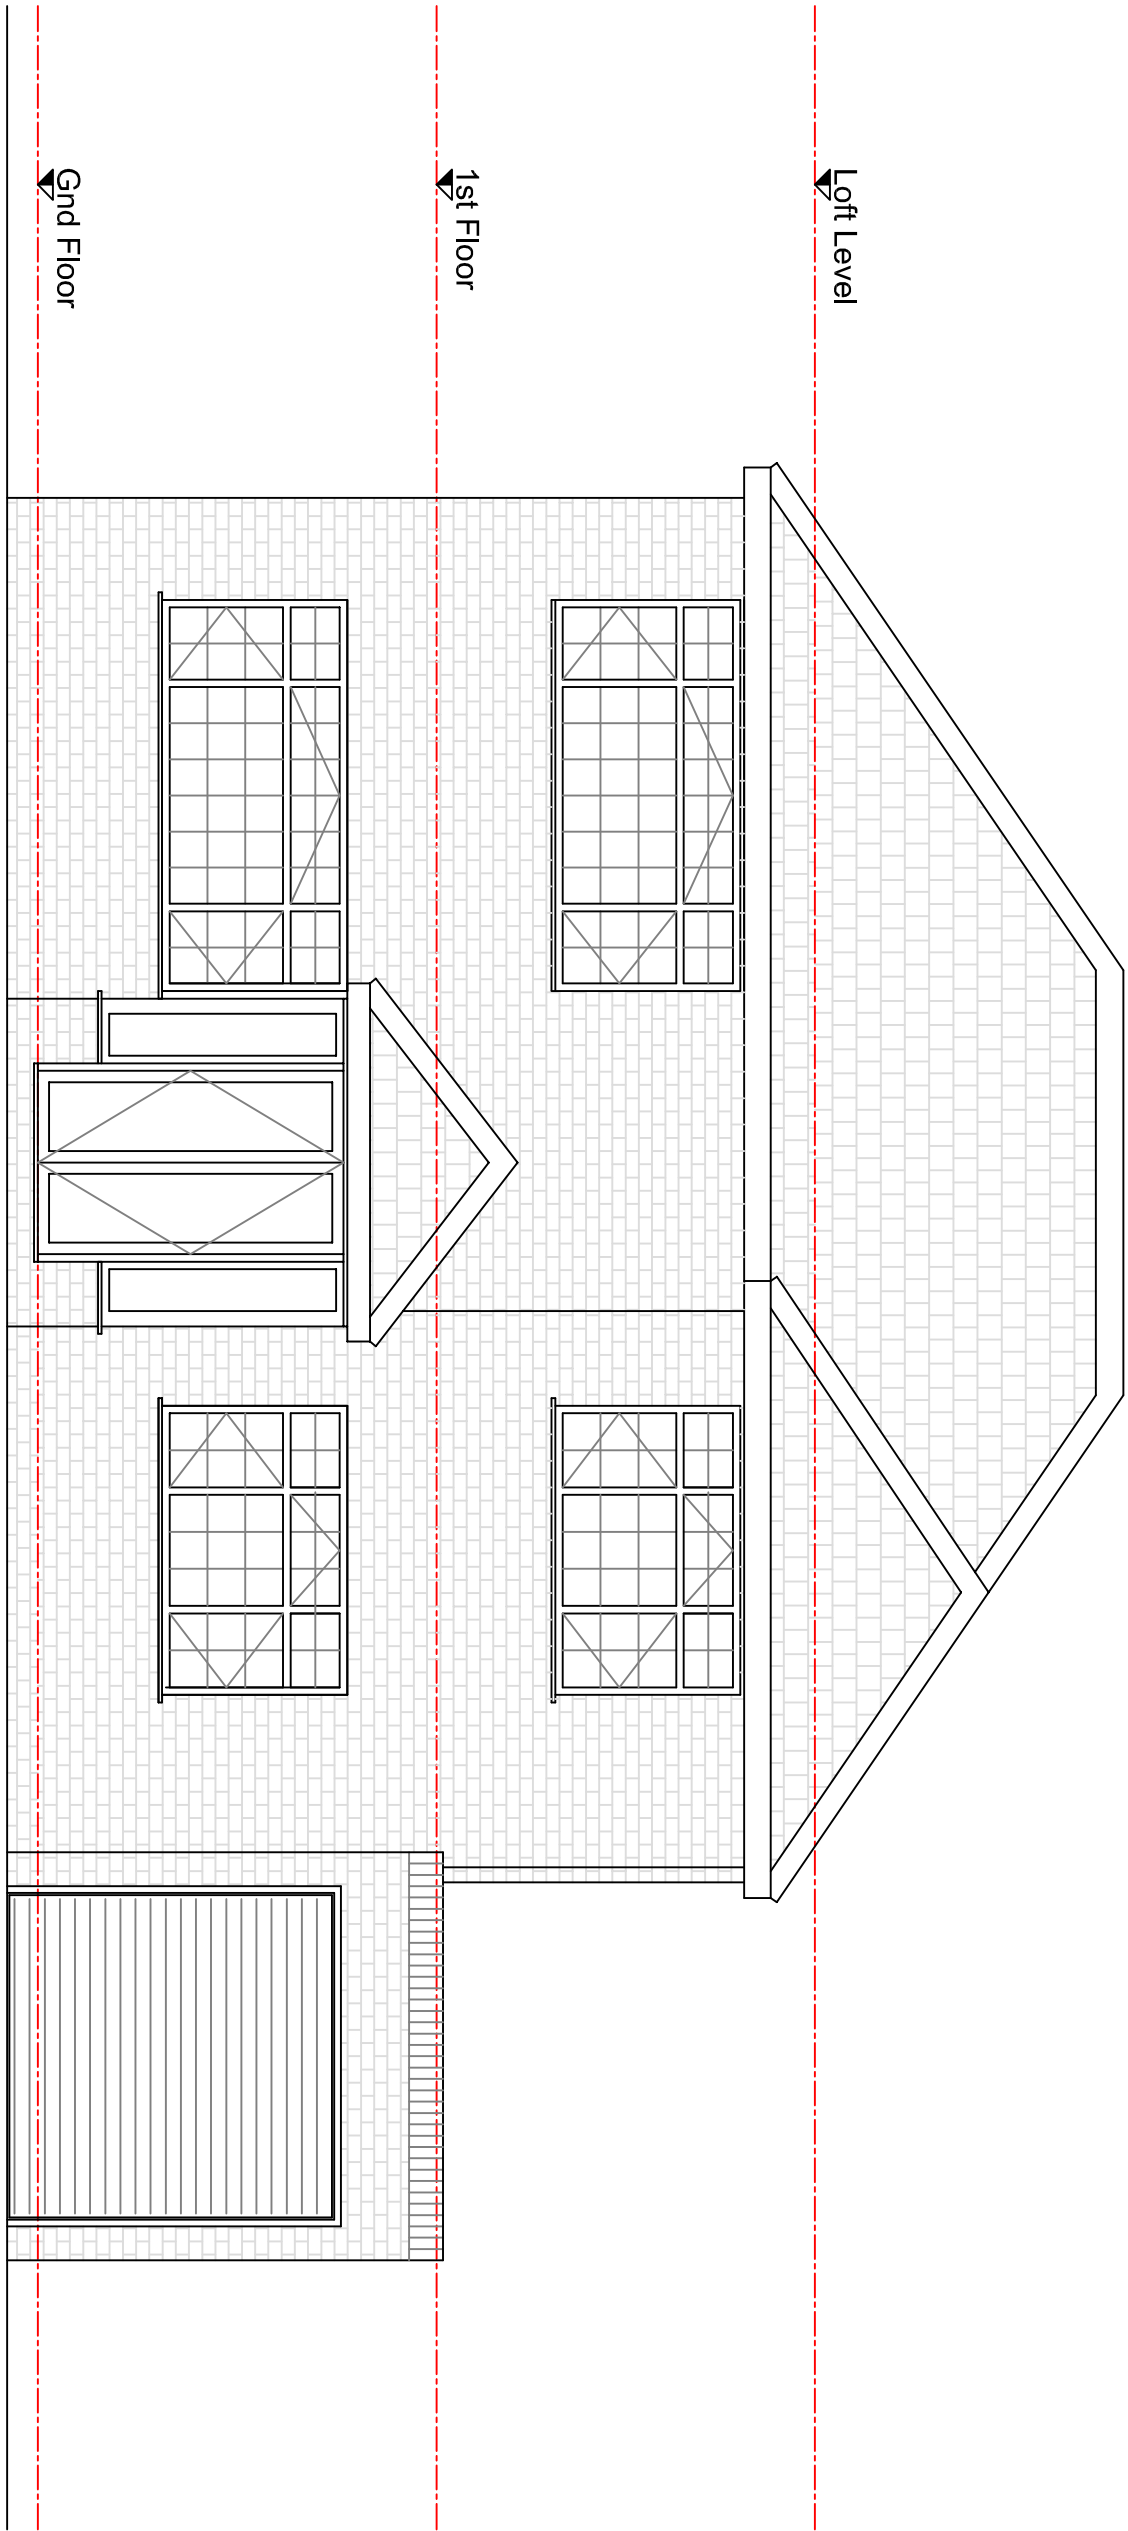


EXISTING FRONT ELEVATION
1:50

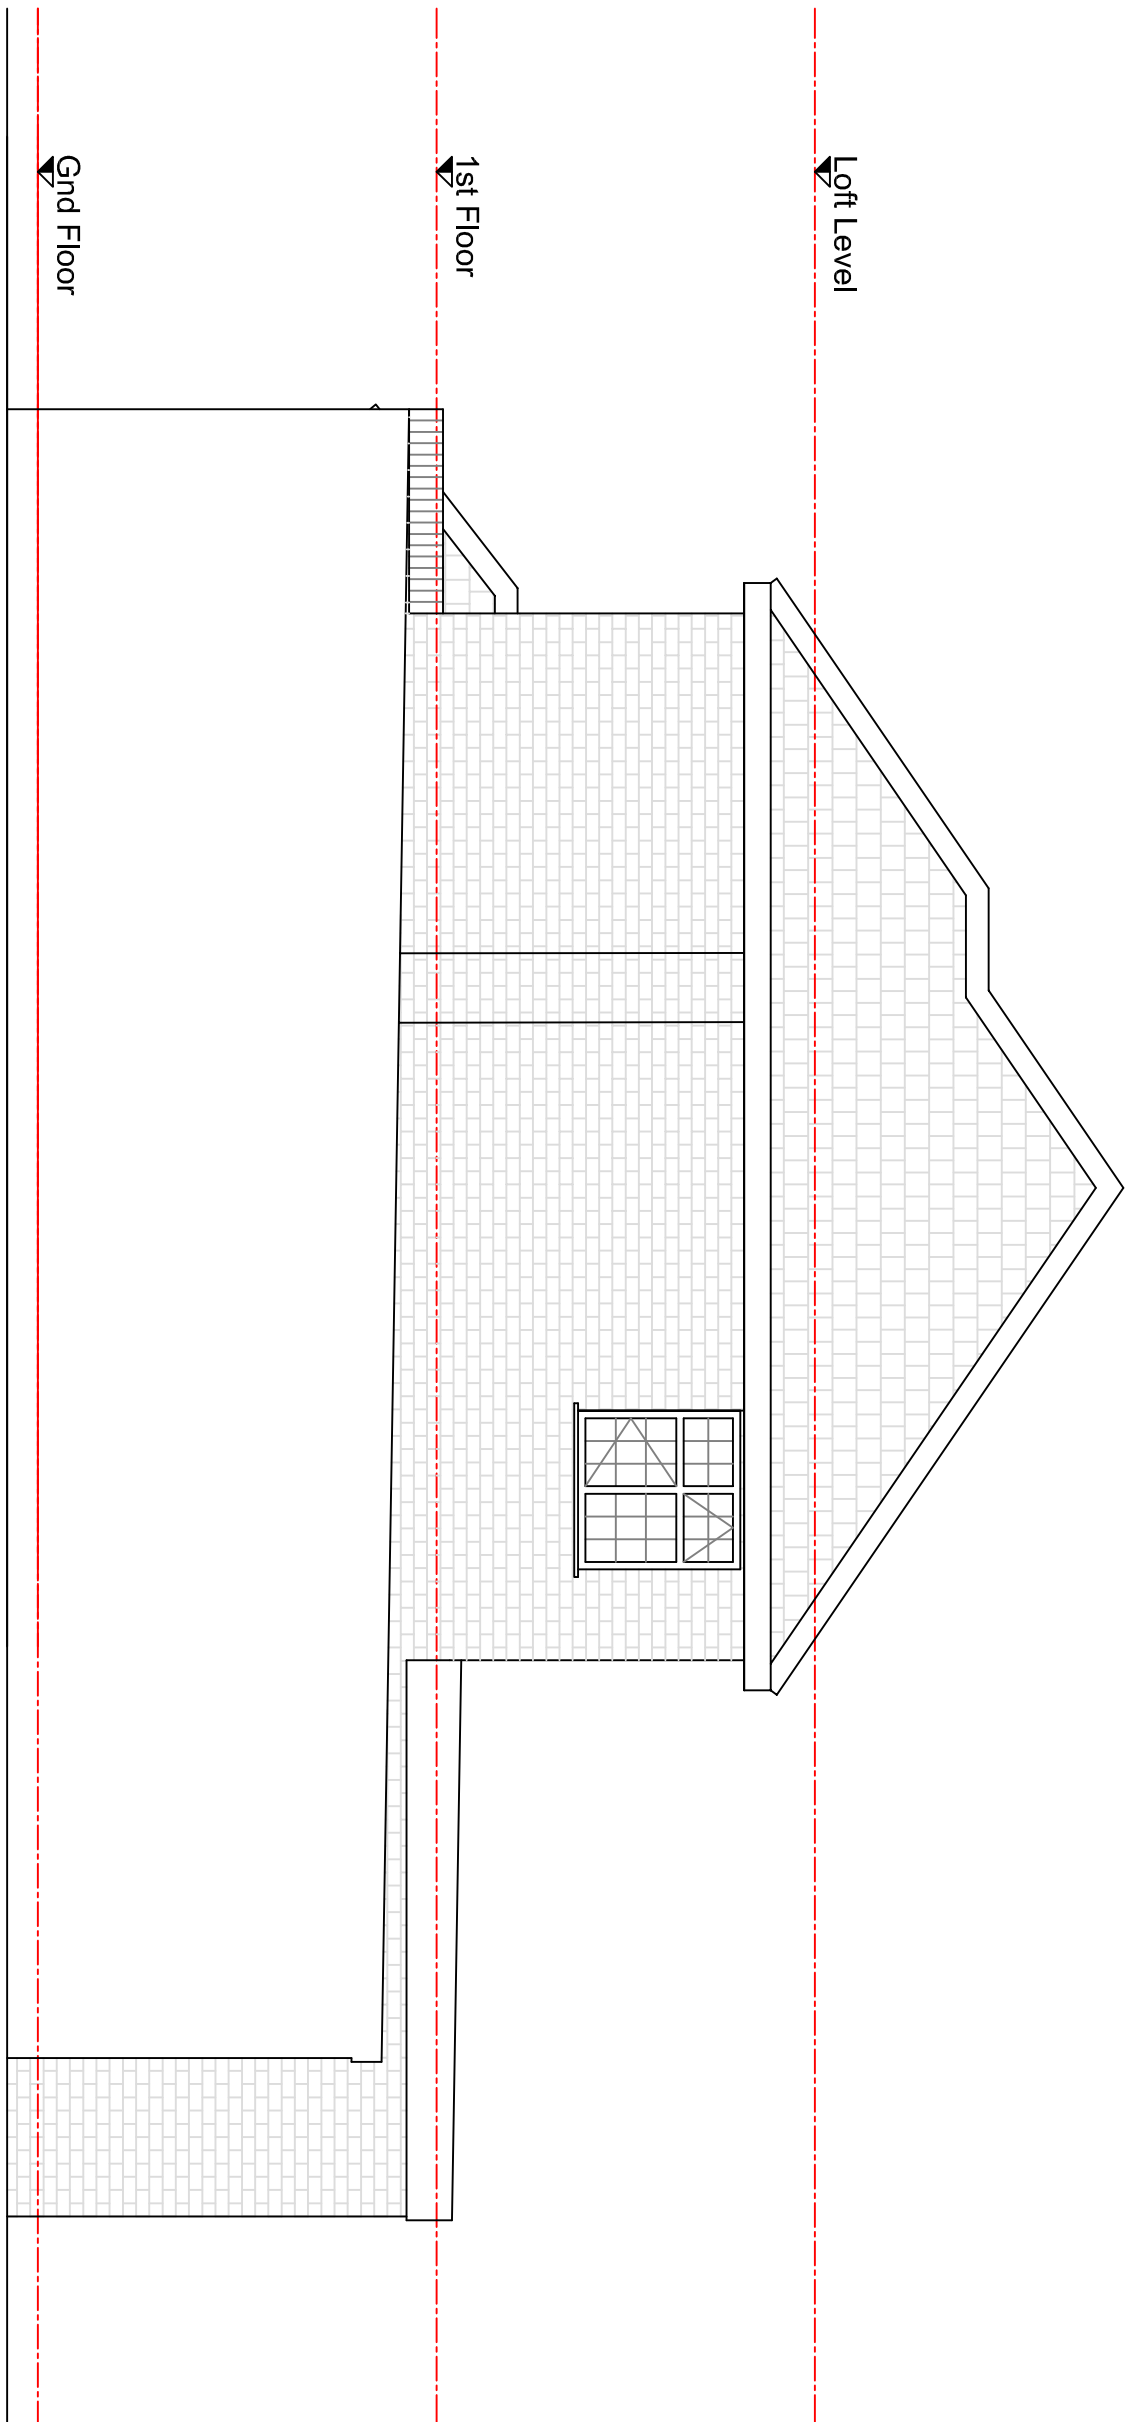


EXISTING SIDE ELEVATION
1:50

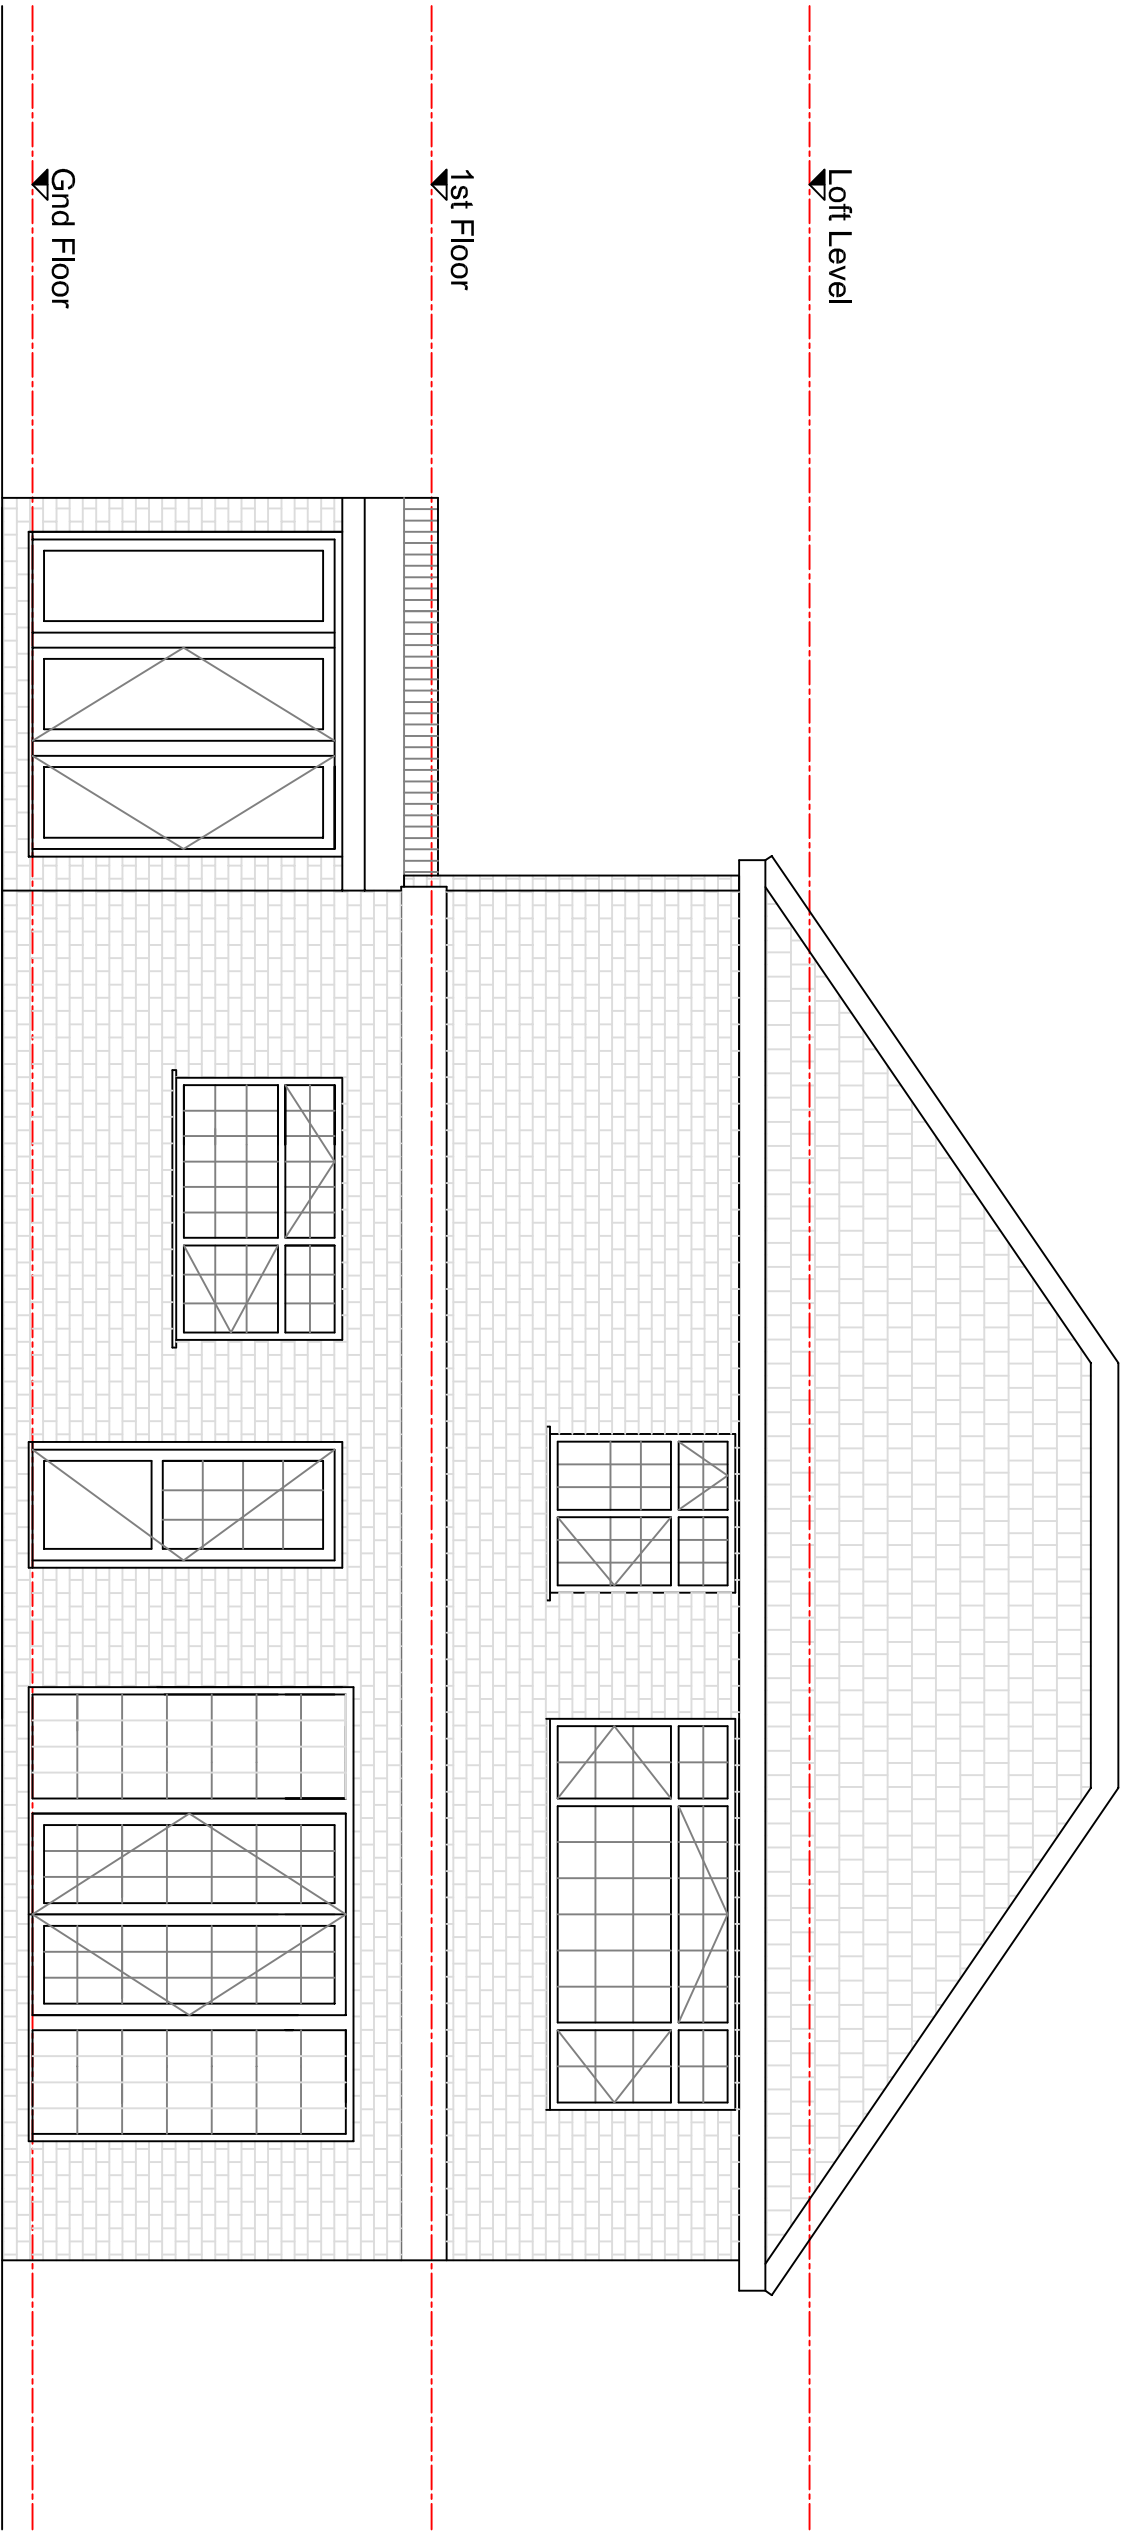

EXISTING REAR ELEVATION
1:50

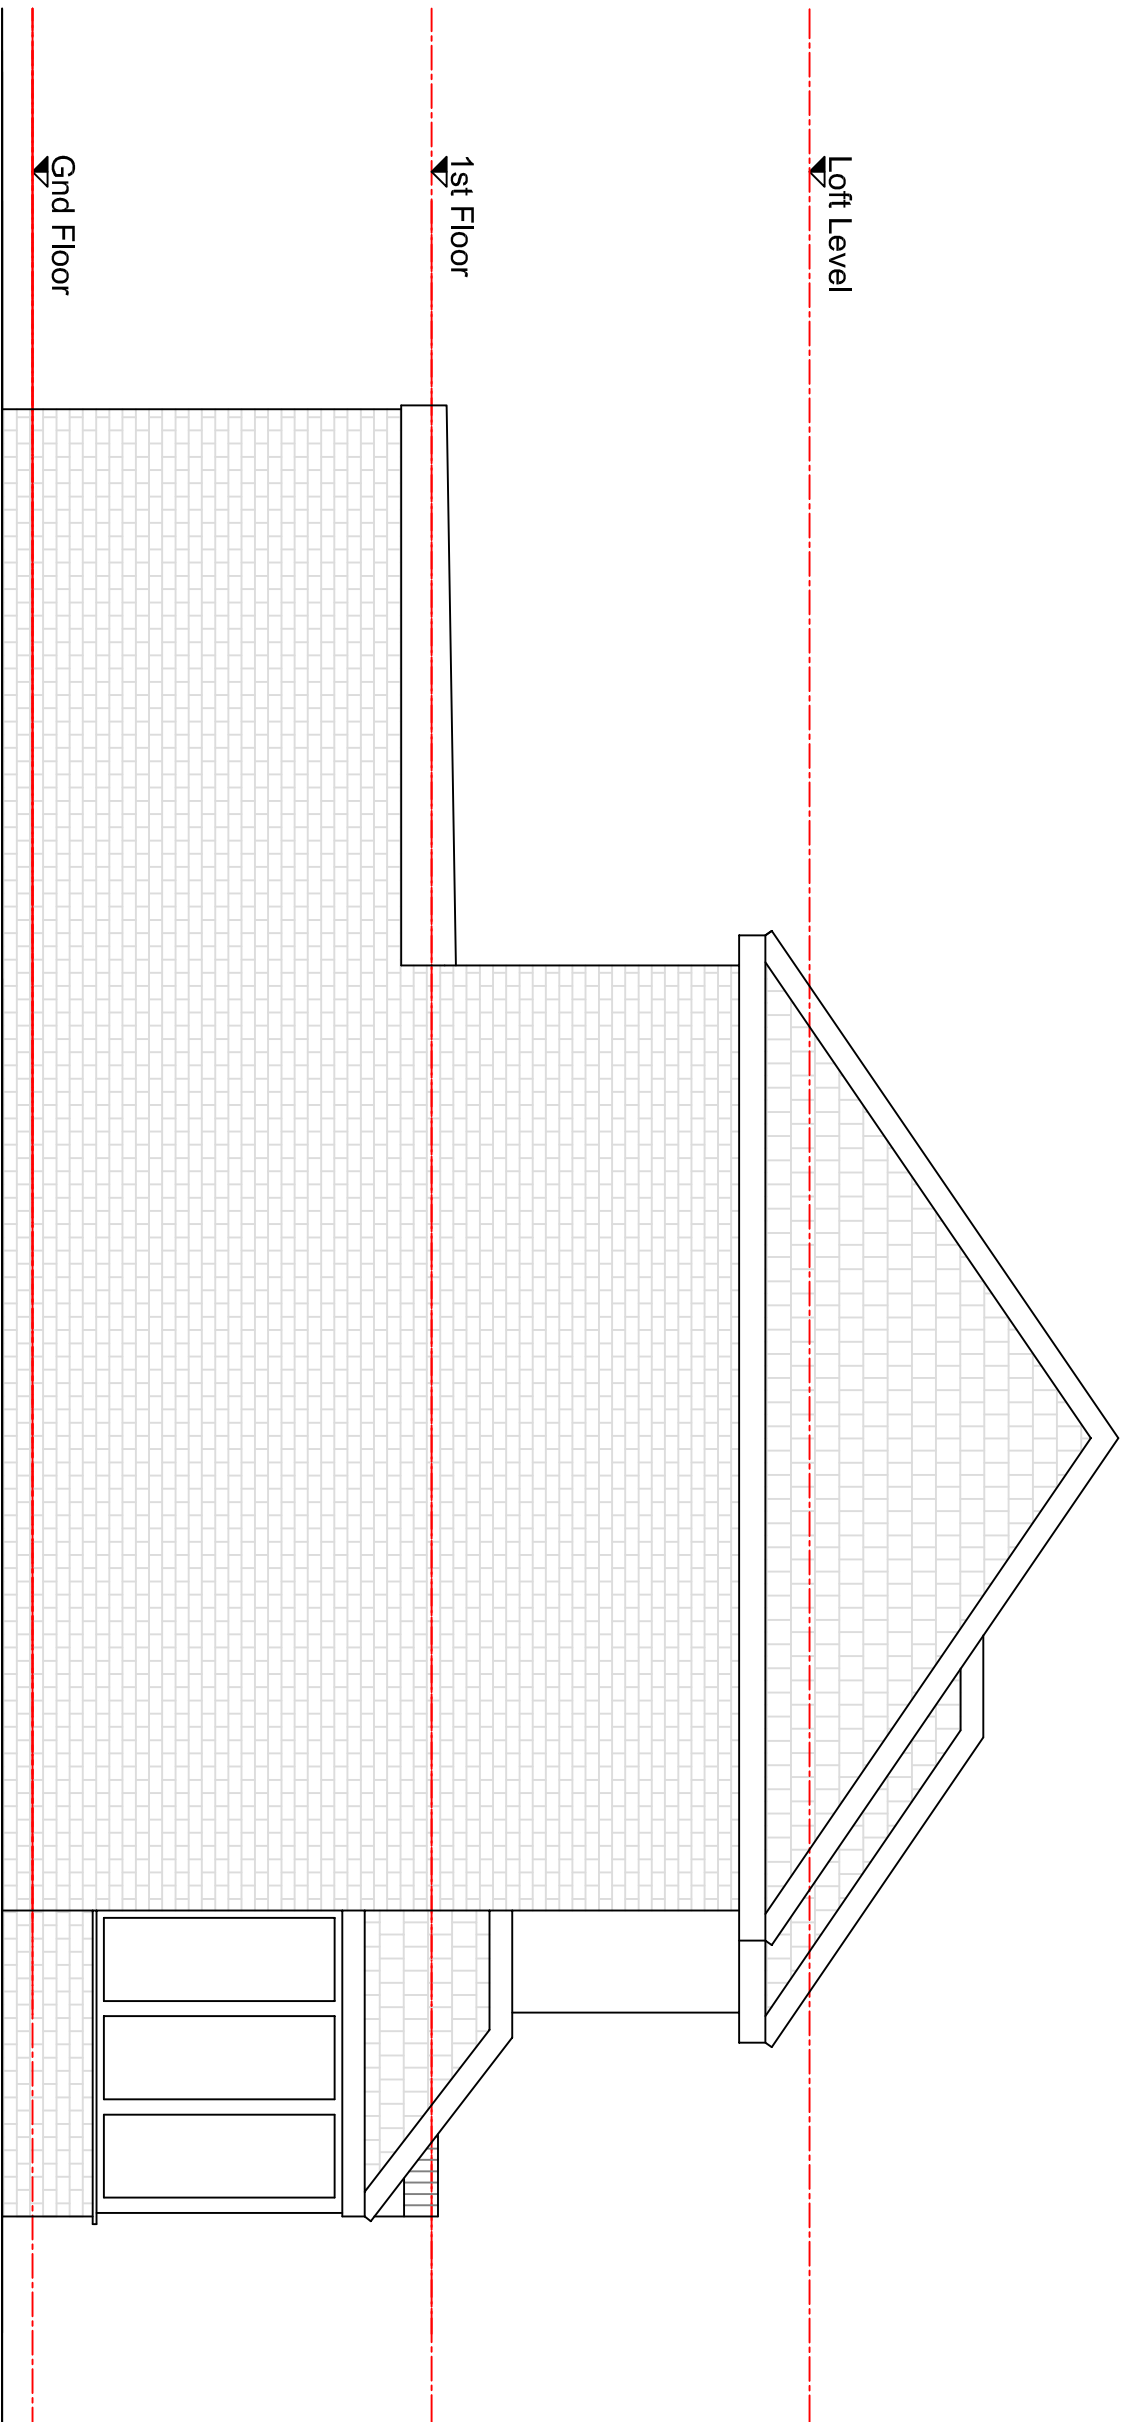

EXISTING SIDE ELEVATION
1:50

 

rev	description	date
-	-	-
project	21 WEST COMMON ROAD, UXBRIDGE, MDDX, UB8 1NZ	
title	EXISTING ELEVATIONS	
client	Mr. B. Chadha	
scale	date	revision
1	50 22 03 21	
1222	A1 SU03	-
drawing no.		revision
REN 8 LAMINGTON ROAD 1. 01886 467 999 COMMERCIAL CONTRACTORS UNIT 30A, THE MILLWAY CENTRE WATFORD, Herts. WD17 7JH e: info@ren.co.uk w: www.ren.co.uk		