


DATE: 2023

This drawing is issued for the purpose of providing information only. The information herein is for informational purposes only and should not be used for any other purpose. The user of this drawing is responsible for the accuracy and completeness of the information provided and for the results of any action taken based on this information.

LEGEND:

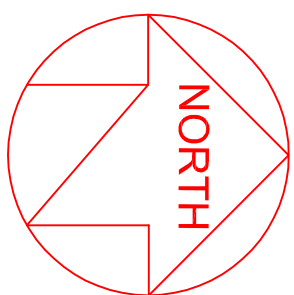


CONSTRUCTION NOTES:



1:1250 5 m 20 m 50 m 100 m
10 m

SITE PLAN - 1:1250

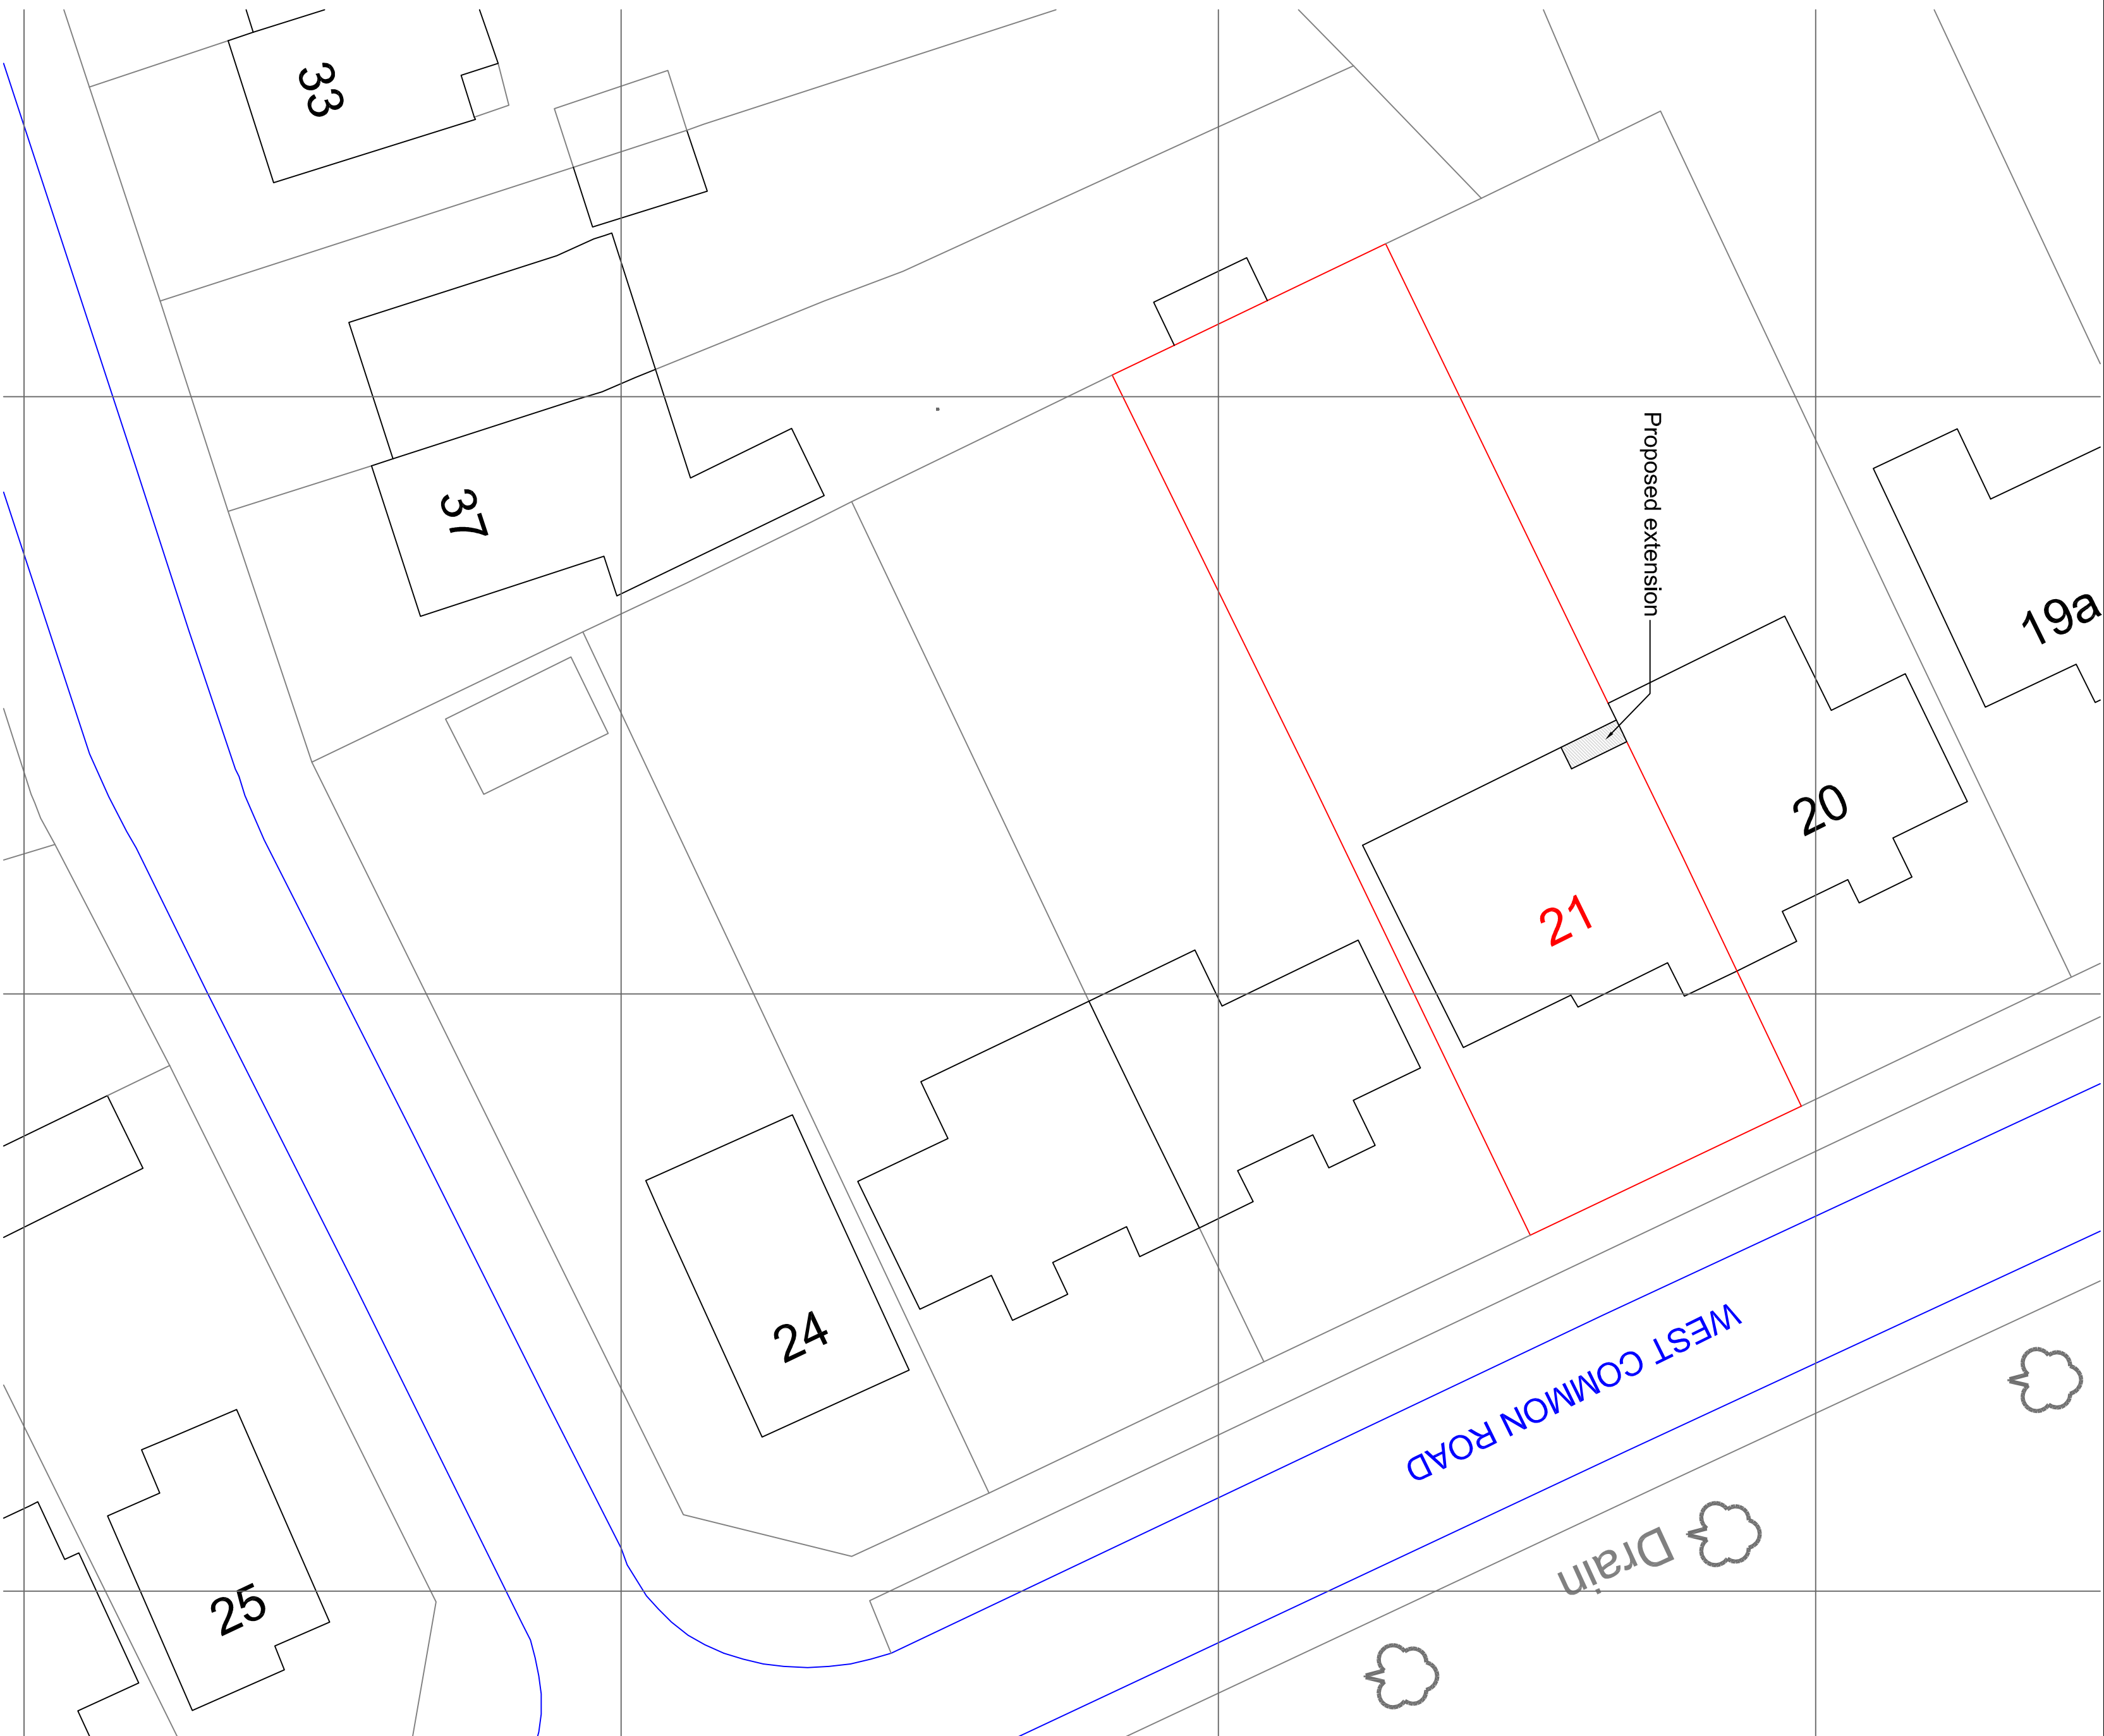

BLOCK PLAN
1:200
10 m 5 m 2 m

REV	DESCRIPTION	DATE
-----	-------------	------

-	-	-
-	-	-
-	-	-
-	-	-
-	-	-

PROJECT	21 WEST COMMON ROAD, UXBRIDGE, MIDDX. UB8 1NZ
---------	--

TITLE	SITE PLAN AND BLOCK PLAN
-------	-----------------------------

CLIENT	Mr. B. Chadha
--------	---------------

SCALE	DATE
1 50 22 03 21	

DWG. NO.	REVISION
1222 A1 SU04	-

3 HAVATON ROAD, L. 01888 461 886 RENEWAL CONSULTING UXBRIDGE, MIDDX. UB8 3JL e. info@renewal.co.uk MANAGEMENT	COMPLETION DATE 10/03/2023 e. info@renewal.co.uk
---	--