


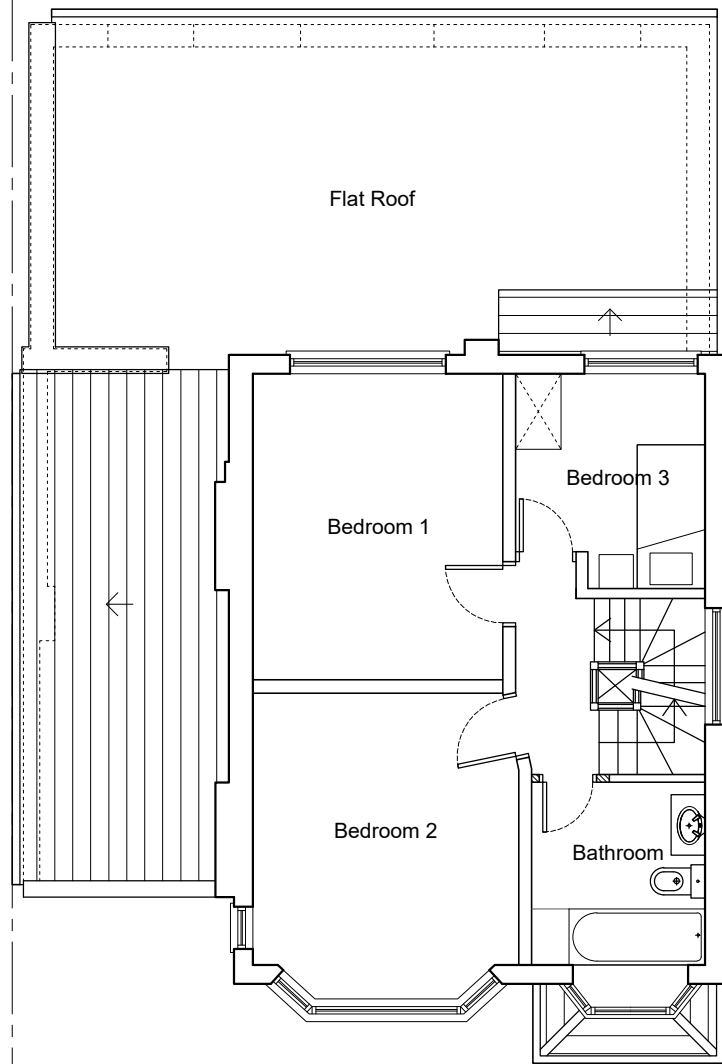
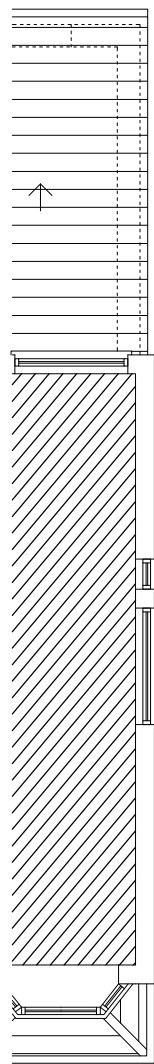
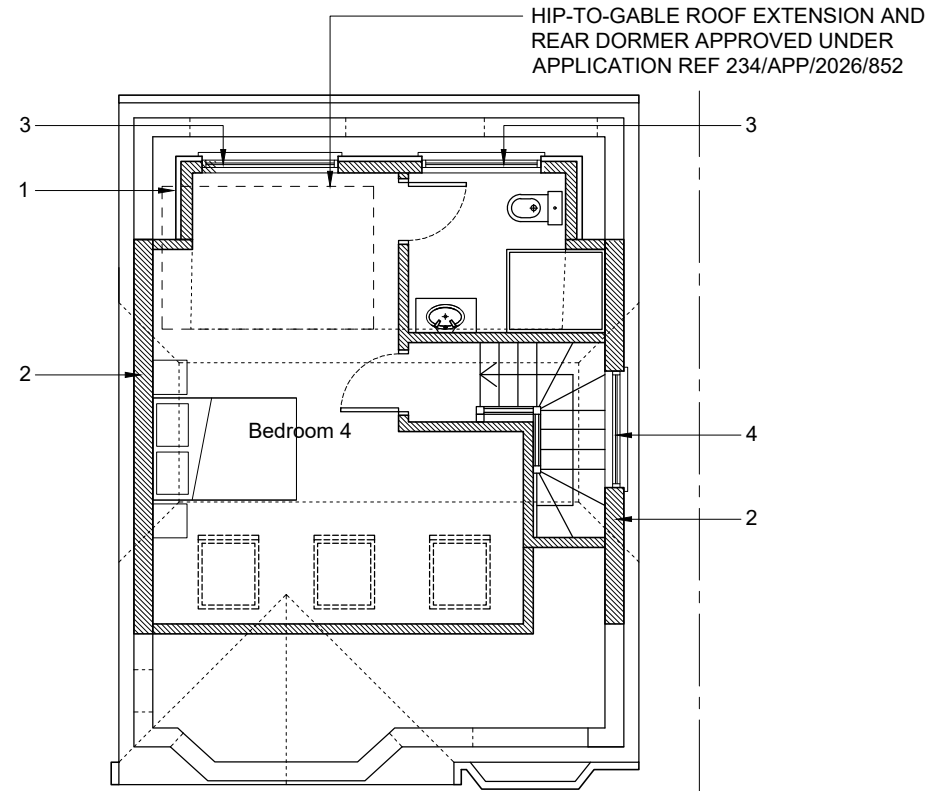
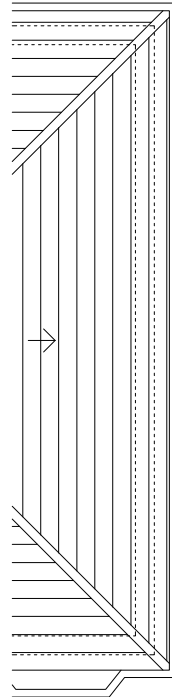


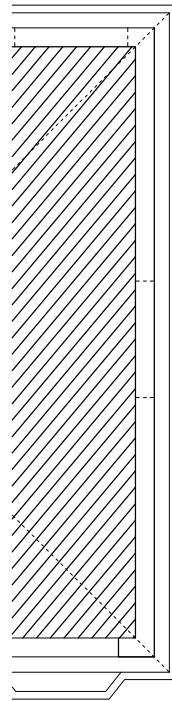

First Floor Plan
as Existing

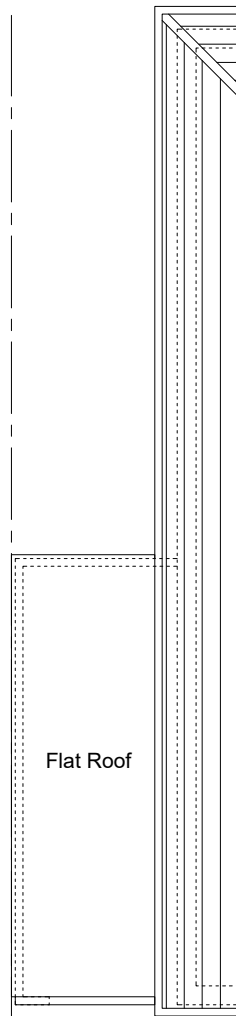

Loft Floor Plan
as Proposed

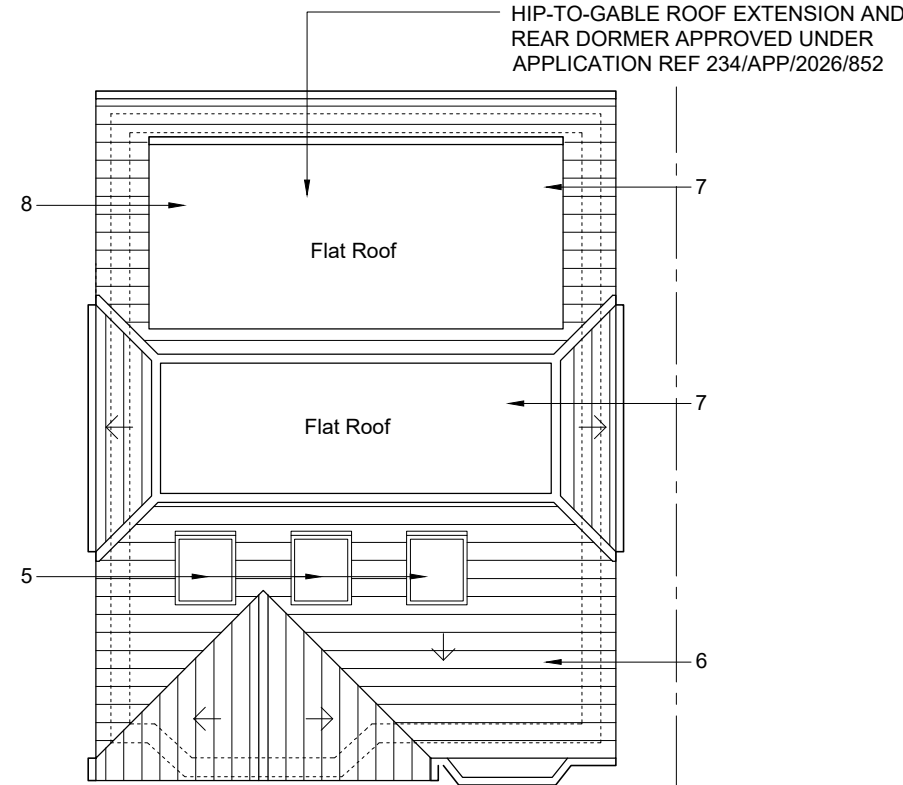

Roof Plan
as Proposed


Issue:

PLANNING

Key:

- REAR DORMER
APPROVED UNDER
APPLICATION REF
234/APP/2026/852
- New Dormer Wall
- Stud Partitions
- Flat Roof Ceiling

- New Hanging Tiles to New Dormer
- New gable wall with Hanging Tiles
- New uPVC double glazed window
- New uPVC double glazed obscured window
- New Velux Windows
- New roof tiles to match existing
- Flat Roof

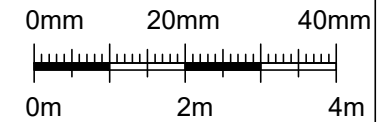

1:100 Scale Bar

Revisions			
Rev	Description	Drawn	Date

CG ARCHITECTS

36 Canon Hill, Southgate, N14 6LG
Tel: 020 8449 5100 | Fax: 020 8449 5170

Client:

Mr & Mrs Venizelou

Site:

98 Breakspear Road South
Uxbridge
UB10 8HF

Title:

Floor Plans
as Proposed

Scale: 1:100 @ A3	Drawn: RG	Checked: CG
Date: Sept. 2026		
Drg. No. 1719/34	Rev. #	