


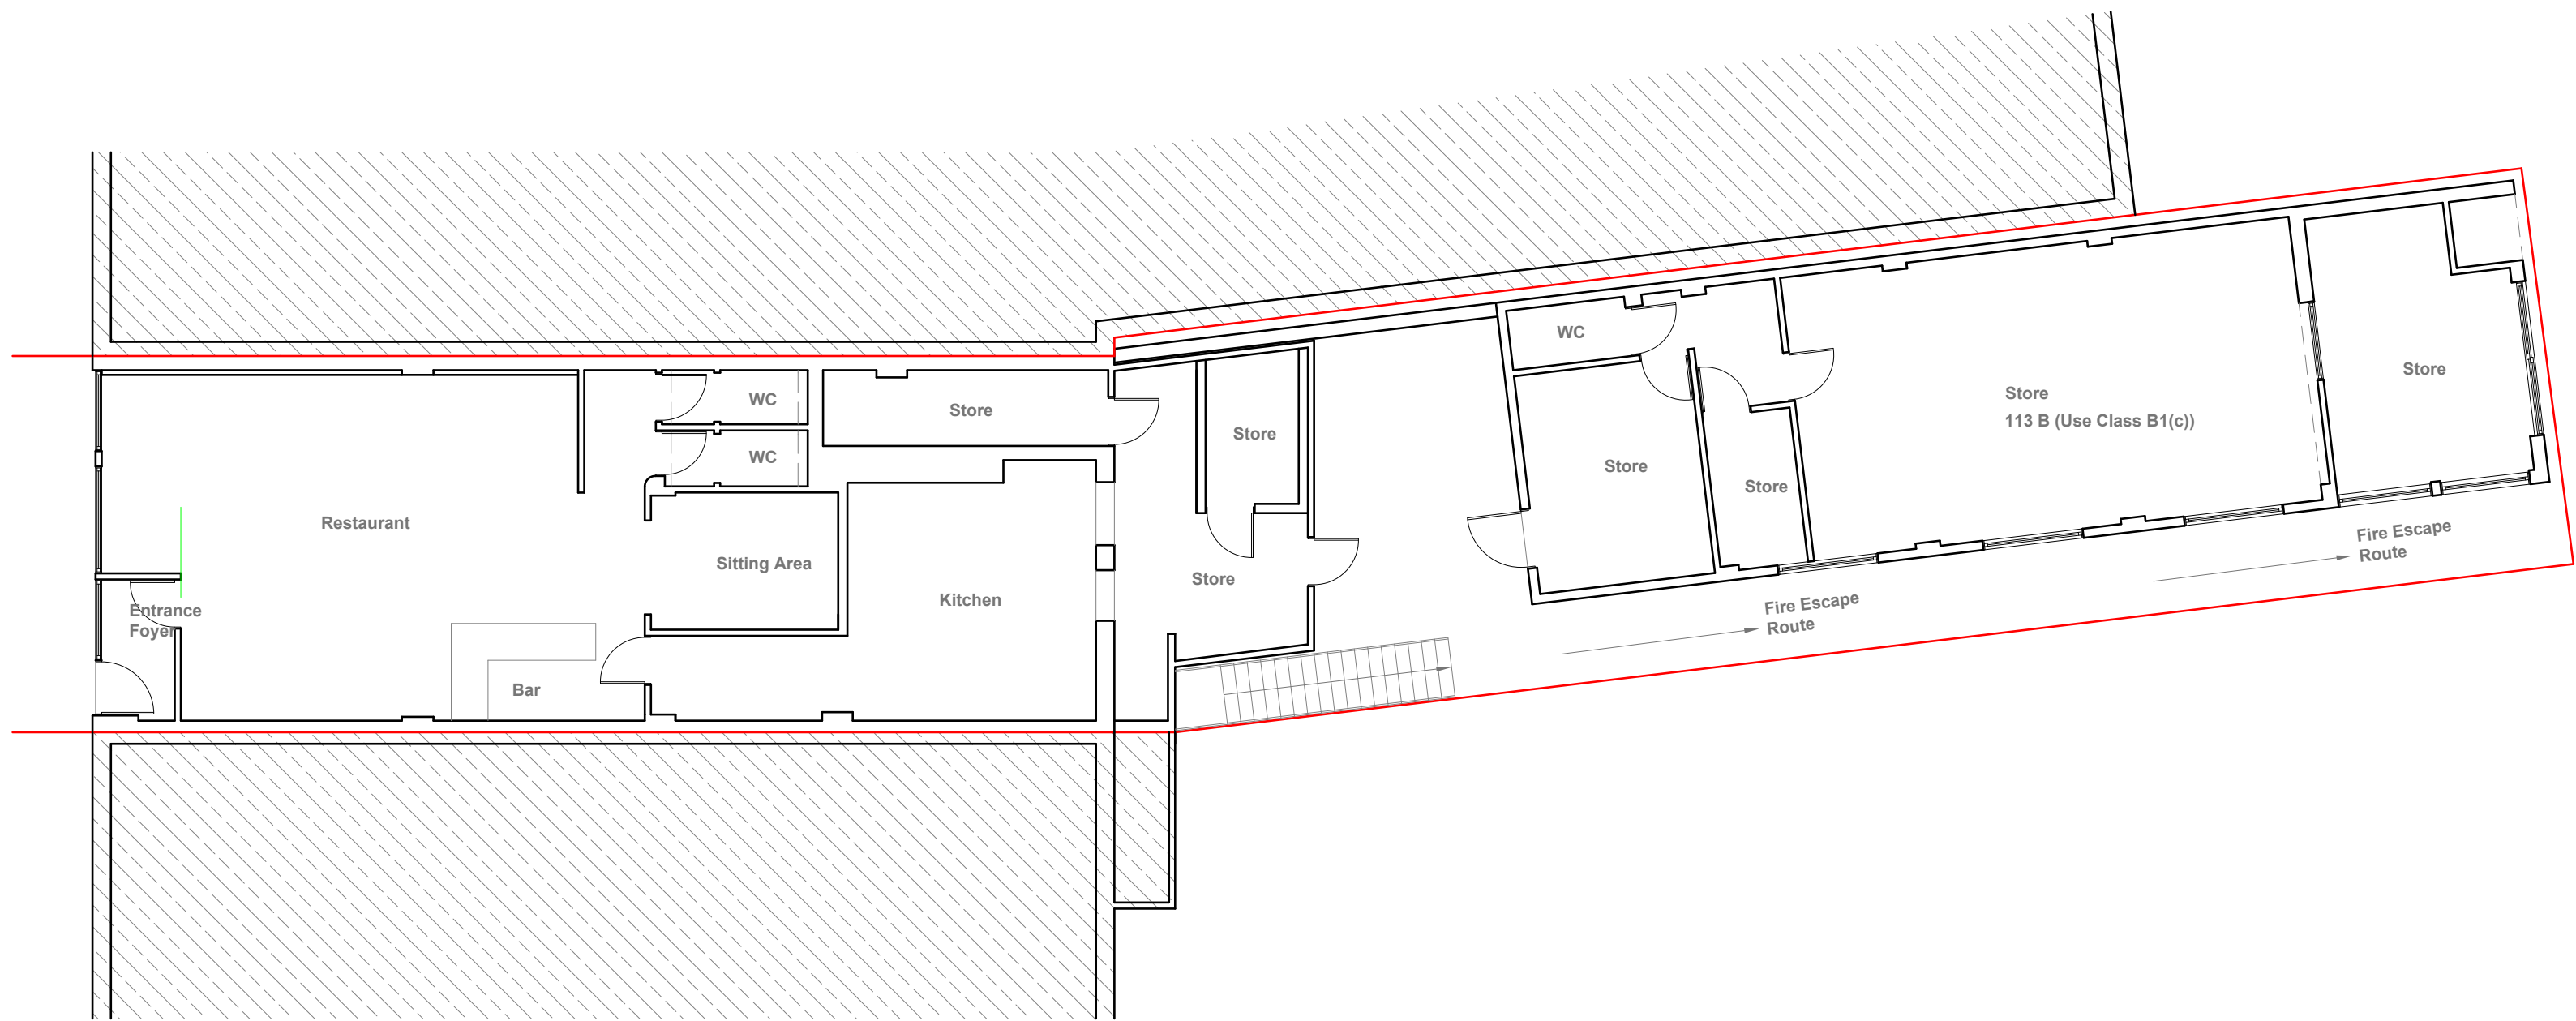

Existing Ground Floor Plan
Scale 1:100



GENERAL NOTES:
1. ALL DIMENTIONS ARE IN MILLIMETER.
2. VERIFY ALL DIMENSIONS AND CONDITIONS BEFORE BUILDING OR STARTING CONSTRUCTION. NOTIFY THE DESIGNER IMMEDIATELY OF ANY DISCREPANCY OR VARIATION.
3. ALL WORK TO COMPLY WITH CURRENT BUILDING REGULATIONS AND CODES OF PRACTICE

Title:


Existing Ground Floor Plan

Site Address	Scale: 1:100 @A2	Revision Date:
113B Field End Road	Date: 22/09/2020	
Eastcote	Drawing No.:	
Middx	2020/39 -01b	
HA5 1QG	Drawn By:	
	FP	
	e.mail -	
	faluckpatel@yahoo.com	
	(M) +44 (0) 7871 466 254	






Existing Rear Elevation
Scale 1:100

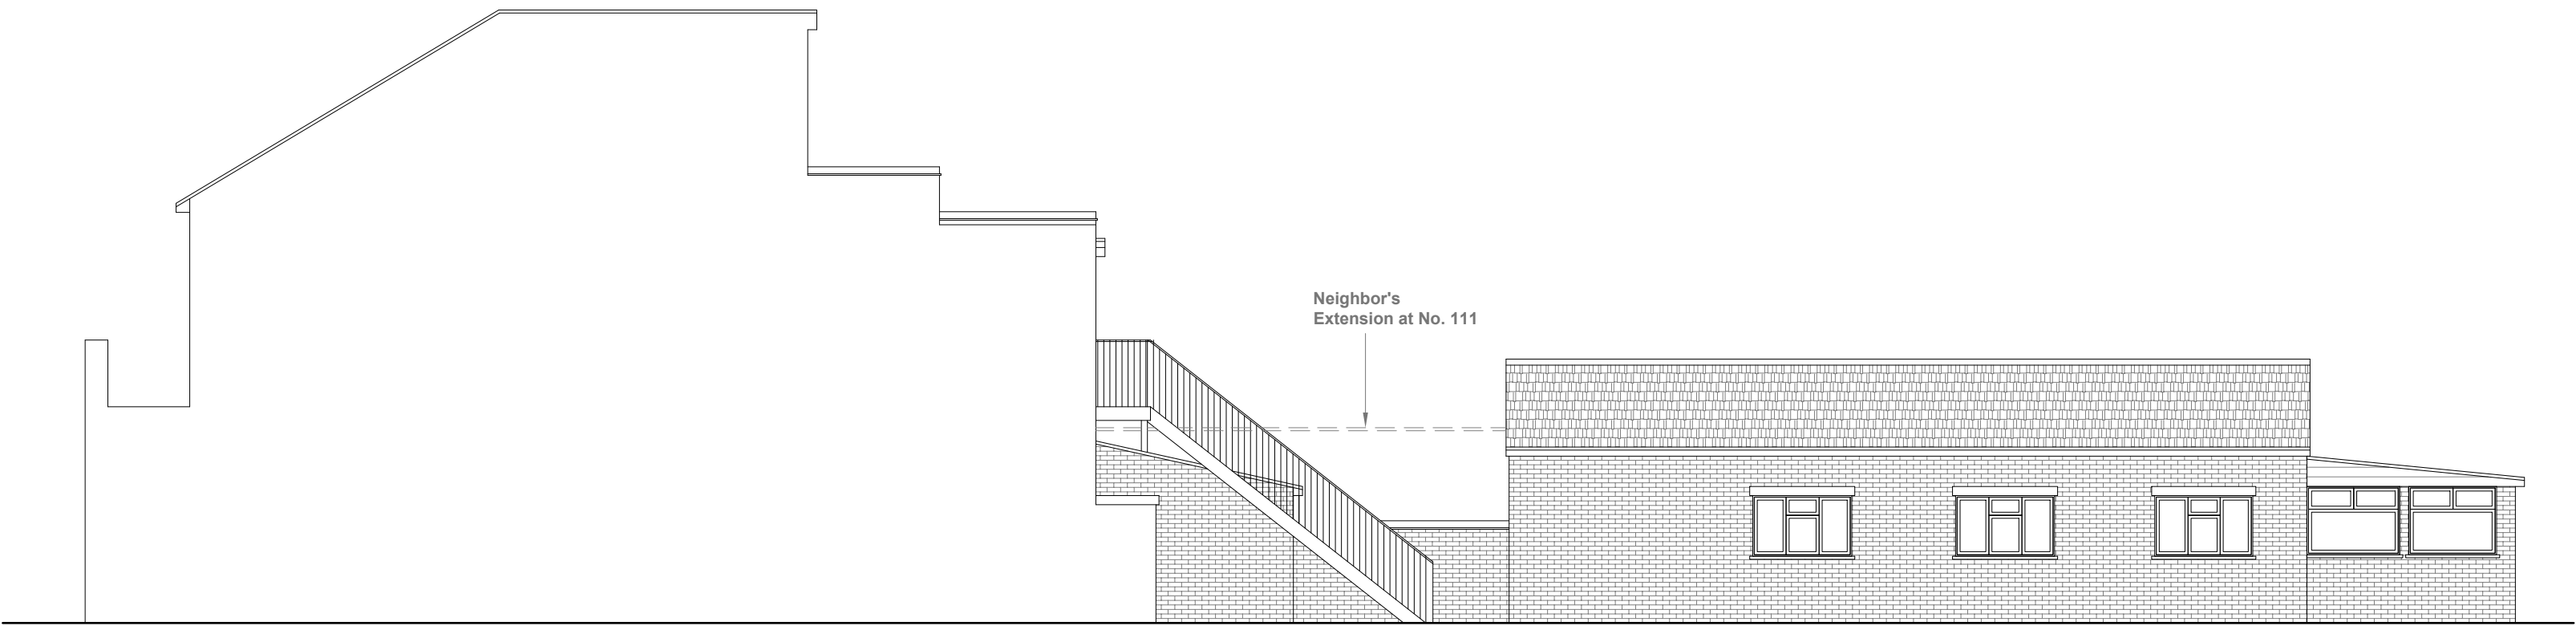

Existing Side Elevation
Scale 1:100

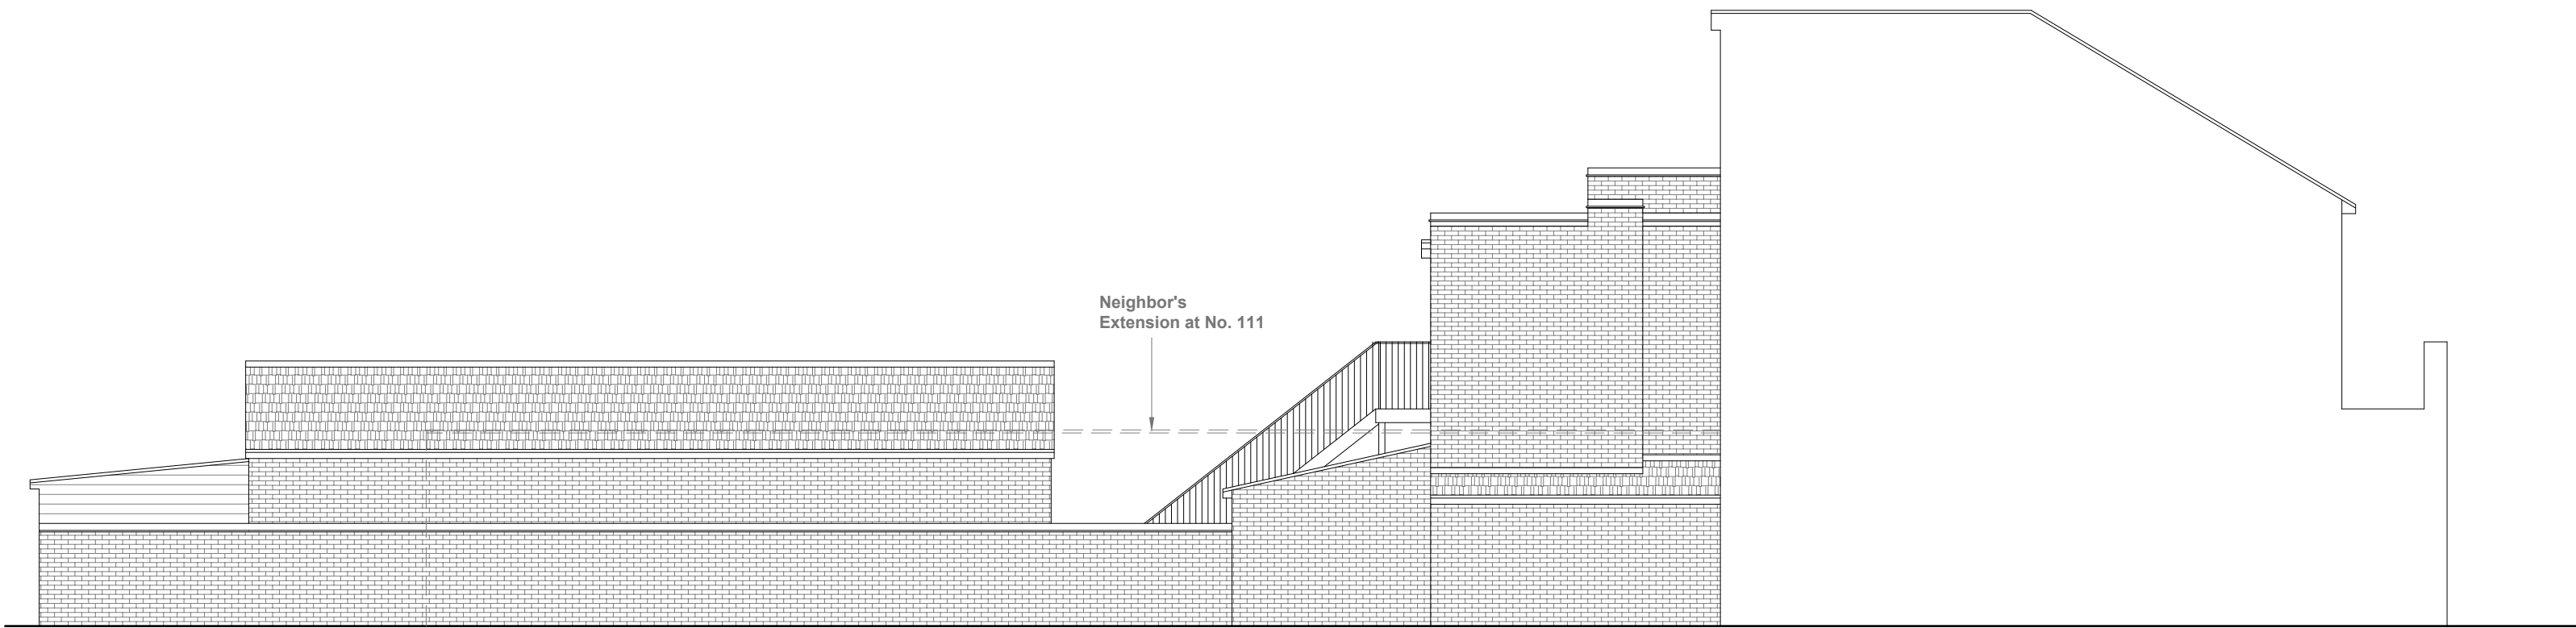

Existing Side Elevation
Scale 1:100




GENERAL NOTES:
1. ALL DIMENTIONS ARE IN MILLIMETER.
2. VERIFY ALL DIMENSIONS AND CONDITIONS BEFORE BUILDING OR STARTING CONSTRUCTION. NOTIFY THE DESIGNER IMMEDIATELY OF ANY DISCREPANCY OR VARIATION.
3. ALL WORK TO COMPLY WITH CURRENT BUILDING REGULATIONS AND CODES OF PRACTICE

Title:

Existing Elevations

Site Address	Scale: 1:100 @A2	Revision Date:
113B Field End Road	Date: 22/09/2020	
Eastcote	Drawing No.:	
Middx	2020/39 -02b	
HA5 1QG	Drawn By:	
	FP	
	e.mail :	
	faluckpatel@yahoo.com	
	(M) +44 (0) 7871 466 254	



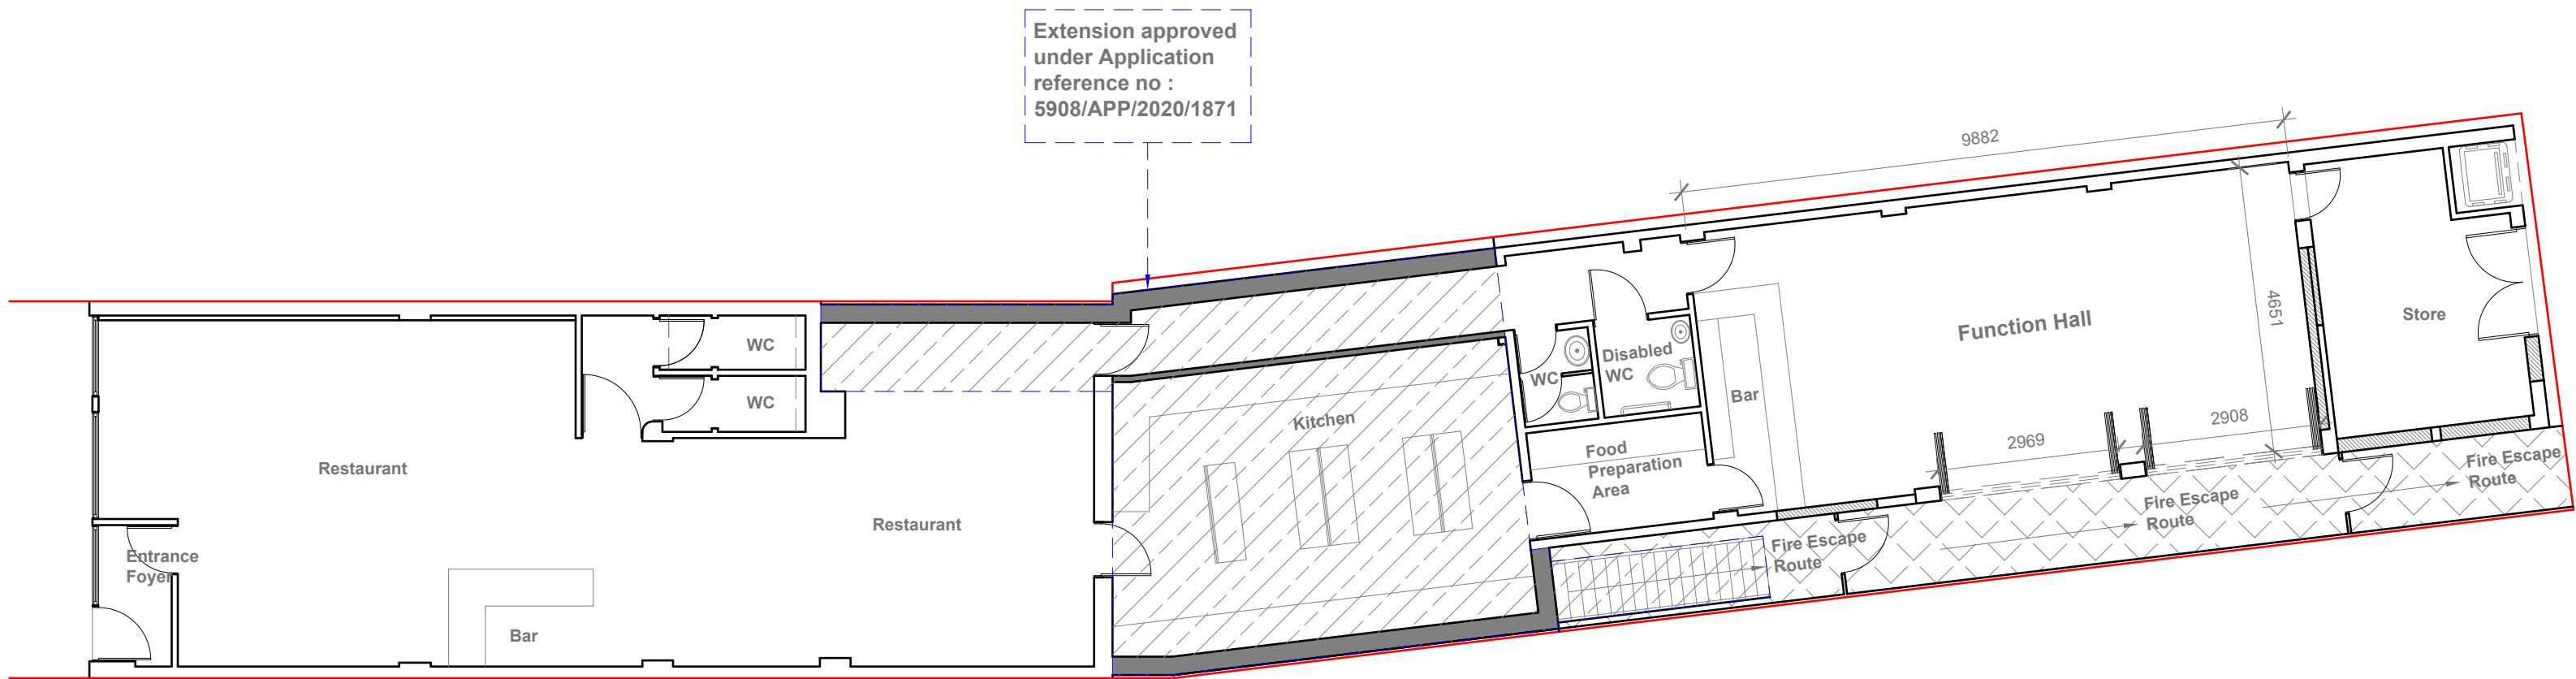

Proposed Ground Floor Plan
Scale 1:100



GENERAL NOTES:
1. ALL DIMENTIONS ARE IN MILLIMETER.
2. VERIFY ALL DIMENSIONS AND CONDITIONS BEFORE BUILDING OR STARTING CONSTRUCTION. NOTIFY THE DESIGNER IMMEDIATELY OF ANY DISCREPANCY OR VARIATION.
3. ALL WORK TO COMPLY WITH CURRENT BUILDING REGULATIONS AND CODES OF PRACTICE


Title:

Proposed Ground Floor Plan


Site Address	Scale: 1:100 @A2	Revision Date:
113B Field End Road	Date: 22/09/2020	
Eastcote	Drawing No.: 2020/39 -03b	
Middx	Drawn By: FP	
HA5 1QG		
		e.mail - faluckpatel@yahoo.com (M) +44 (0) 7871 466 254




Proposed External Finish
Materials to Match Existing
External Finish Materials

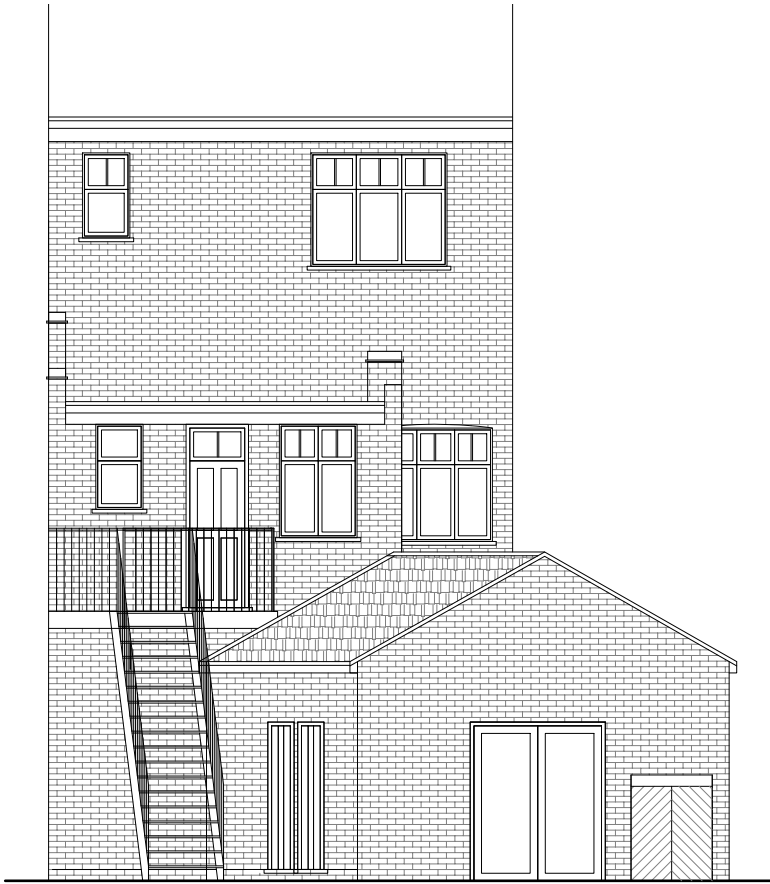

Proposed Rear Elevation
Scale 1:100

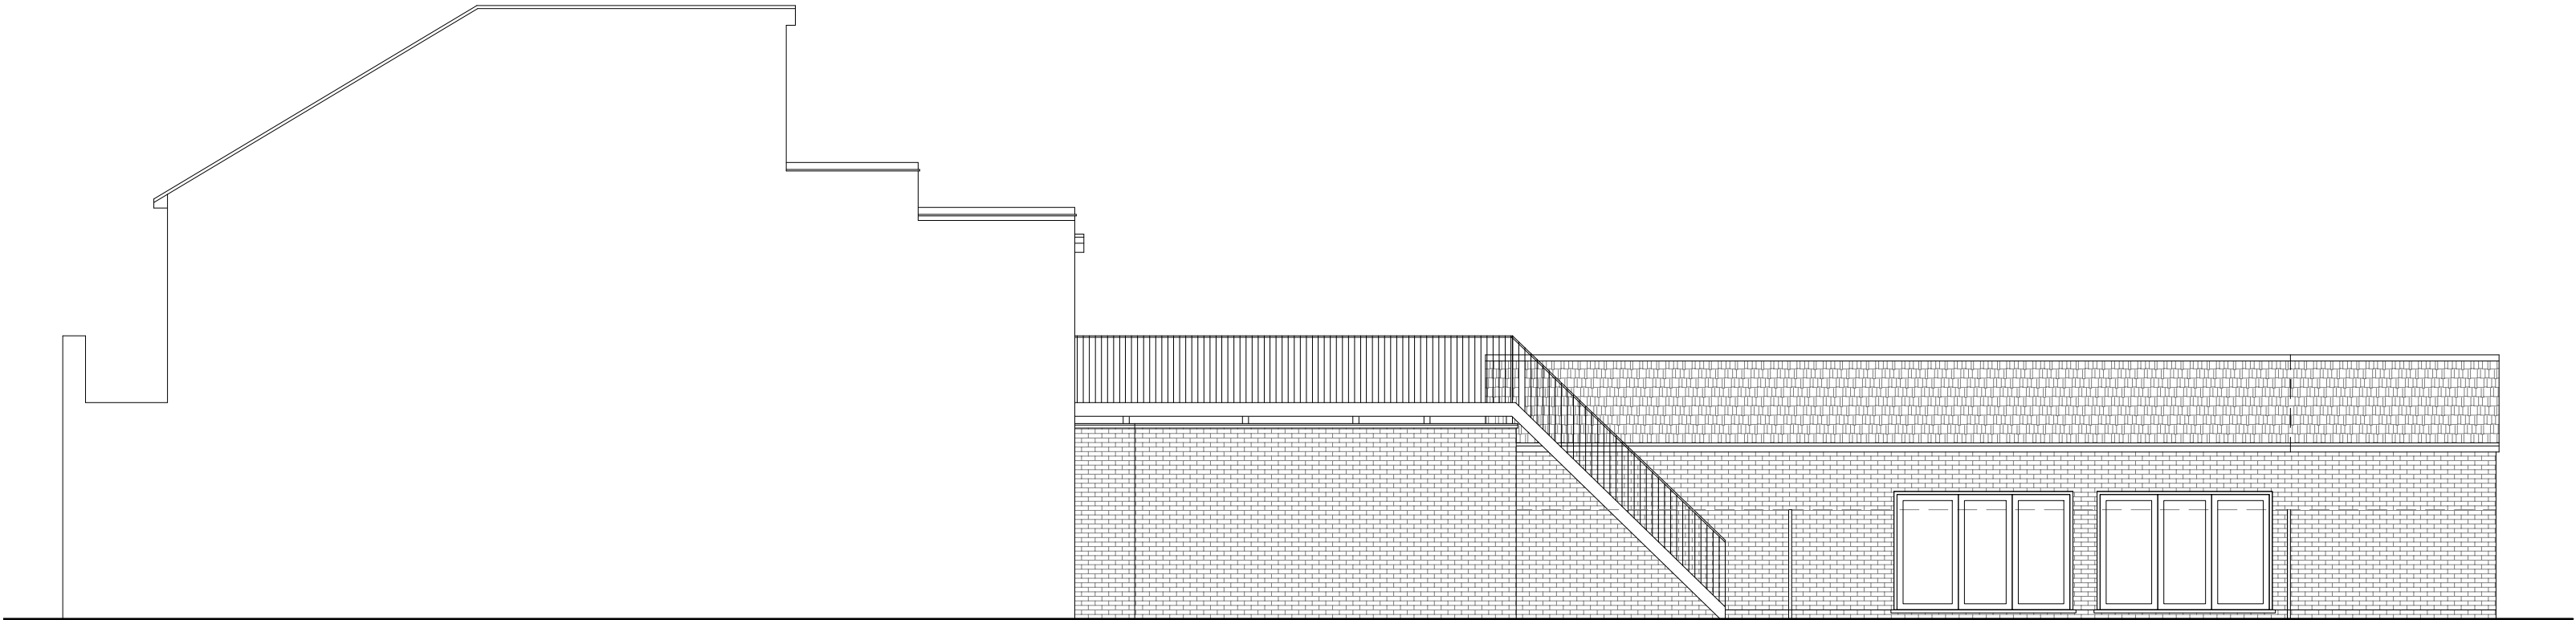

Proposed Side Elevation
Scale 1:100

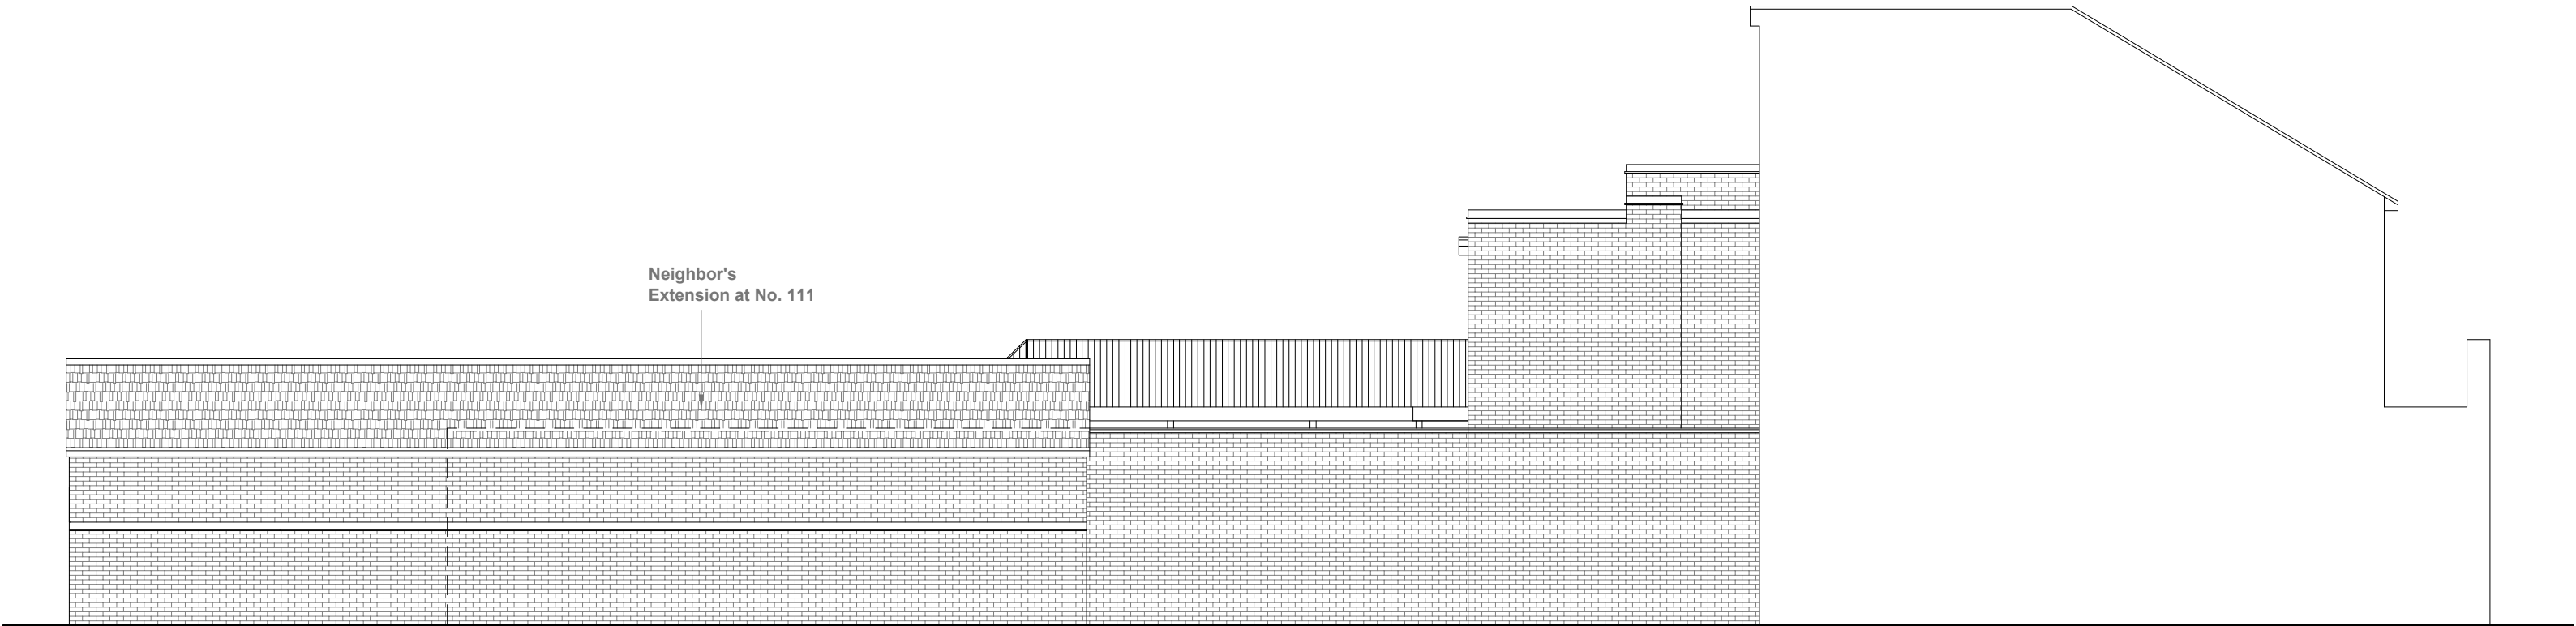

Proposed Side Elevation
Scale 1:100



GENERAL NOTES:
1. ALL DIMENTIONS ARE IN MILLIMETER.
2. VERIFY ALL DIMENSIONS AND CONDITIONS BEFORE BUILDING OR STARTING CONSTRUCTION. NOTIFY THE DESIGNER IMMEDIATELY OF ANY DISCREPANCY OR VARIATION.
3. ALL WORK TO COMPLY WITH CURRENT BUILDING REGULATIONS AND CODES OF PRACTICE

Title:

Proposed Elevations

Site Address	Scale: 1:100 @A2	Revision Date:
113 Field End Road	Date: 22/09/2020	
Eastcote	Drawing No.:	
Middx	2020/39 -04b	
HA5 1QG	Drawn By:	
	FP	
	e.mail -	
	faluckpatel@yahoo.com	
	(M) +44 (0) 7871 466 254	

