

GENERAL NOTES:

1. ALL DIMENSIONS ARE IN MILLIMETER.
2. VERIFY ALL DIMENSIONS AND CONDITIONS BEFORE BUILDING OR STARTING CONSTRUCTION. NOTIFY THE DESIGNER IMMEDIATELY OF ANY DISCREPANCY OR VARIATION.
3. ALL WORK TO COMPLY WITH CURRENT BUILDING REGULATIONS AND CODES OF PRACTICE


Site Address
113 Field End Road Eastcote Middx HA5 1QG

Scale: 1:50 @A2
Date: 10/08/2022
Drawing No.: 2020/39 -011
Drawn By: FP


Revision Date:	
e:mail - faluckpatei@yahoo.com (M) +44 (0) 7871 488 254	

Faluck Pate


Proposed External Finish
Materials to Match Existing
External Finish Materials

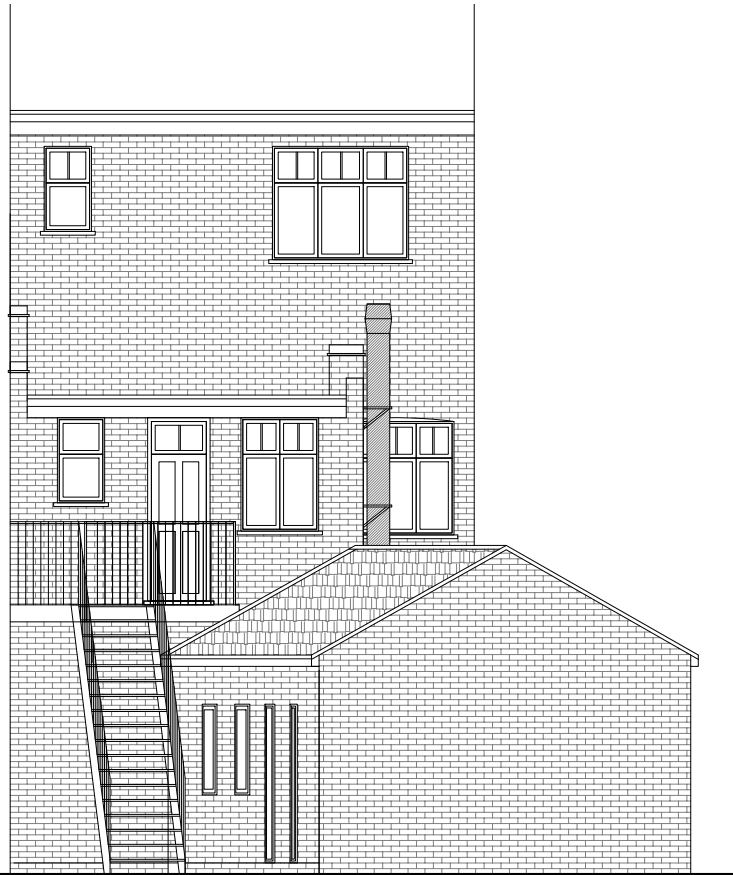

Proposed Rear Elevation
Scale 1:100

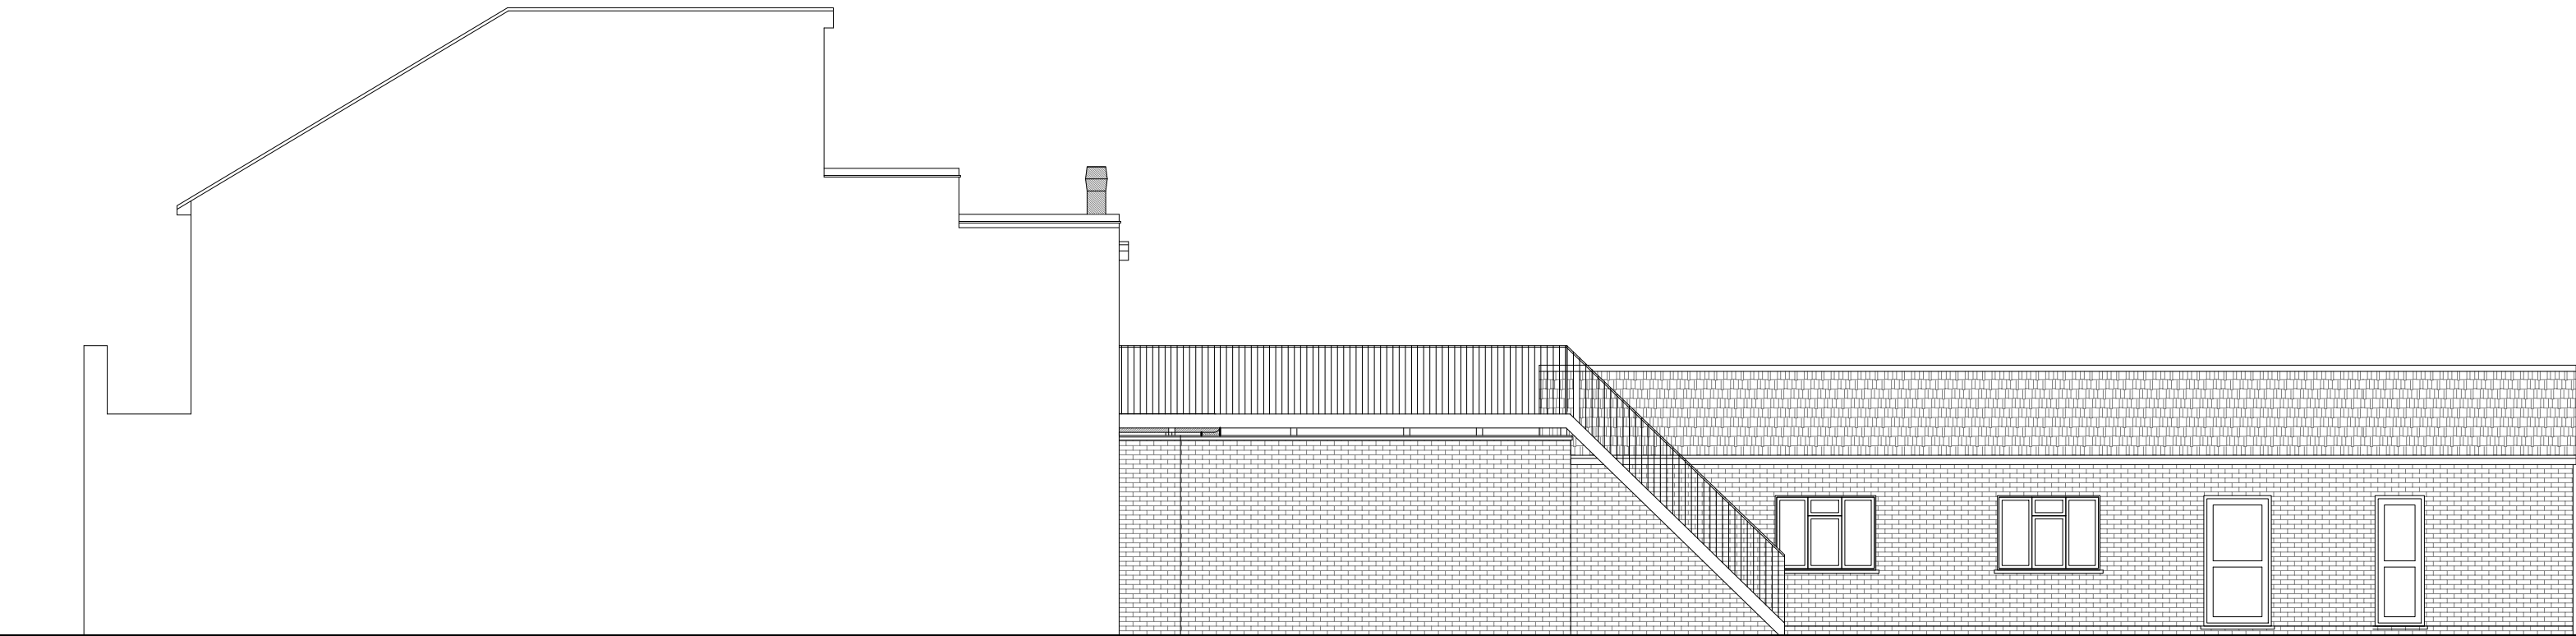

Proposed Side Elevation
Scale 1:100

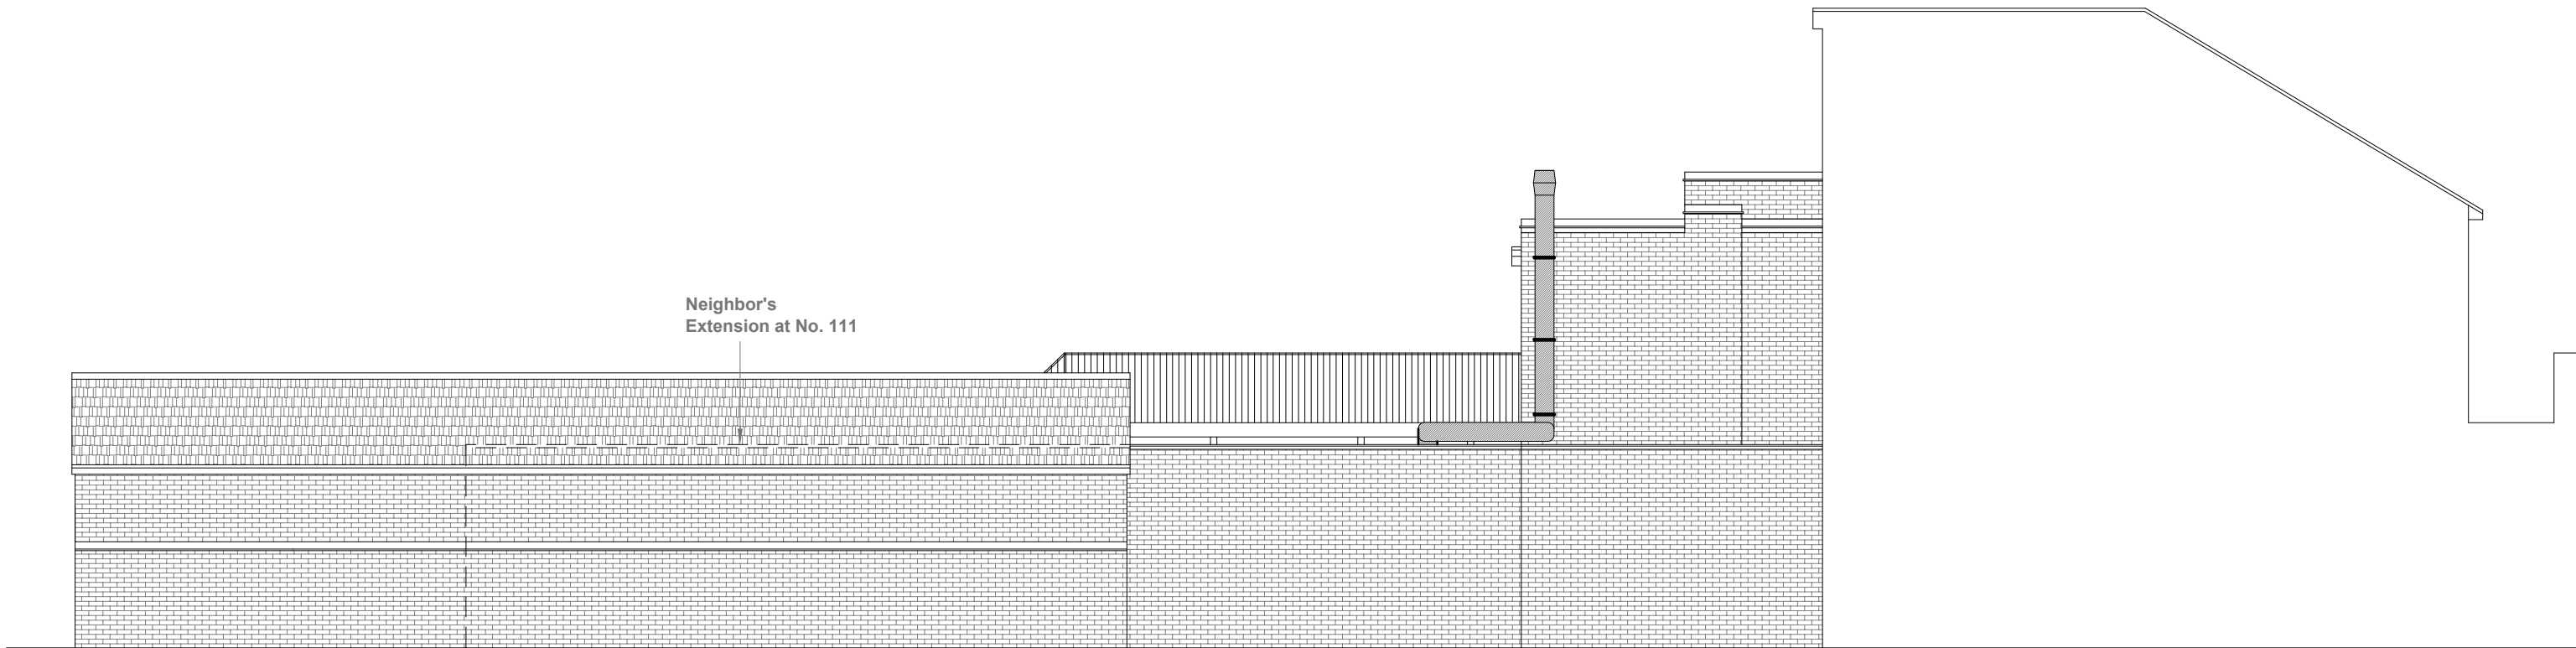

Proposed Side Elevation
Scale 1:100



GENERAL NOTES:
1. ALL DIMENTIONS ARE IN MILLIMETER.
2. VERIFY ALL DIMENSIONS AND CONDITIONS BEFORE BUILDING OR STARTING CONSTRUCTION. NOTIFY THE DESIGNER IMMEDIATELY OF ANY DISCREPANCY OR VARIATION.
3. ALL WORK TO COMPLY WITH CURRENT BUILDING REGULATIONS AND CODES OF PRACTICE

Title:

Proposed Elevations

Site Address	Scale: 1:100 @A2	Revision Date:
113 Field End Road	Date: 10/08/2022	
Eastcote	Drawing No.:	
Middx	2020/39 -12	
HA5 1QG	Drawn By:	
	FP	
	e.mail -	
	faluckpatel@yahoo.com	
	(M) +44 (0) 7871 466 254	

