


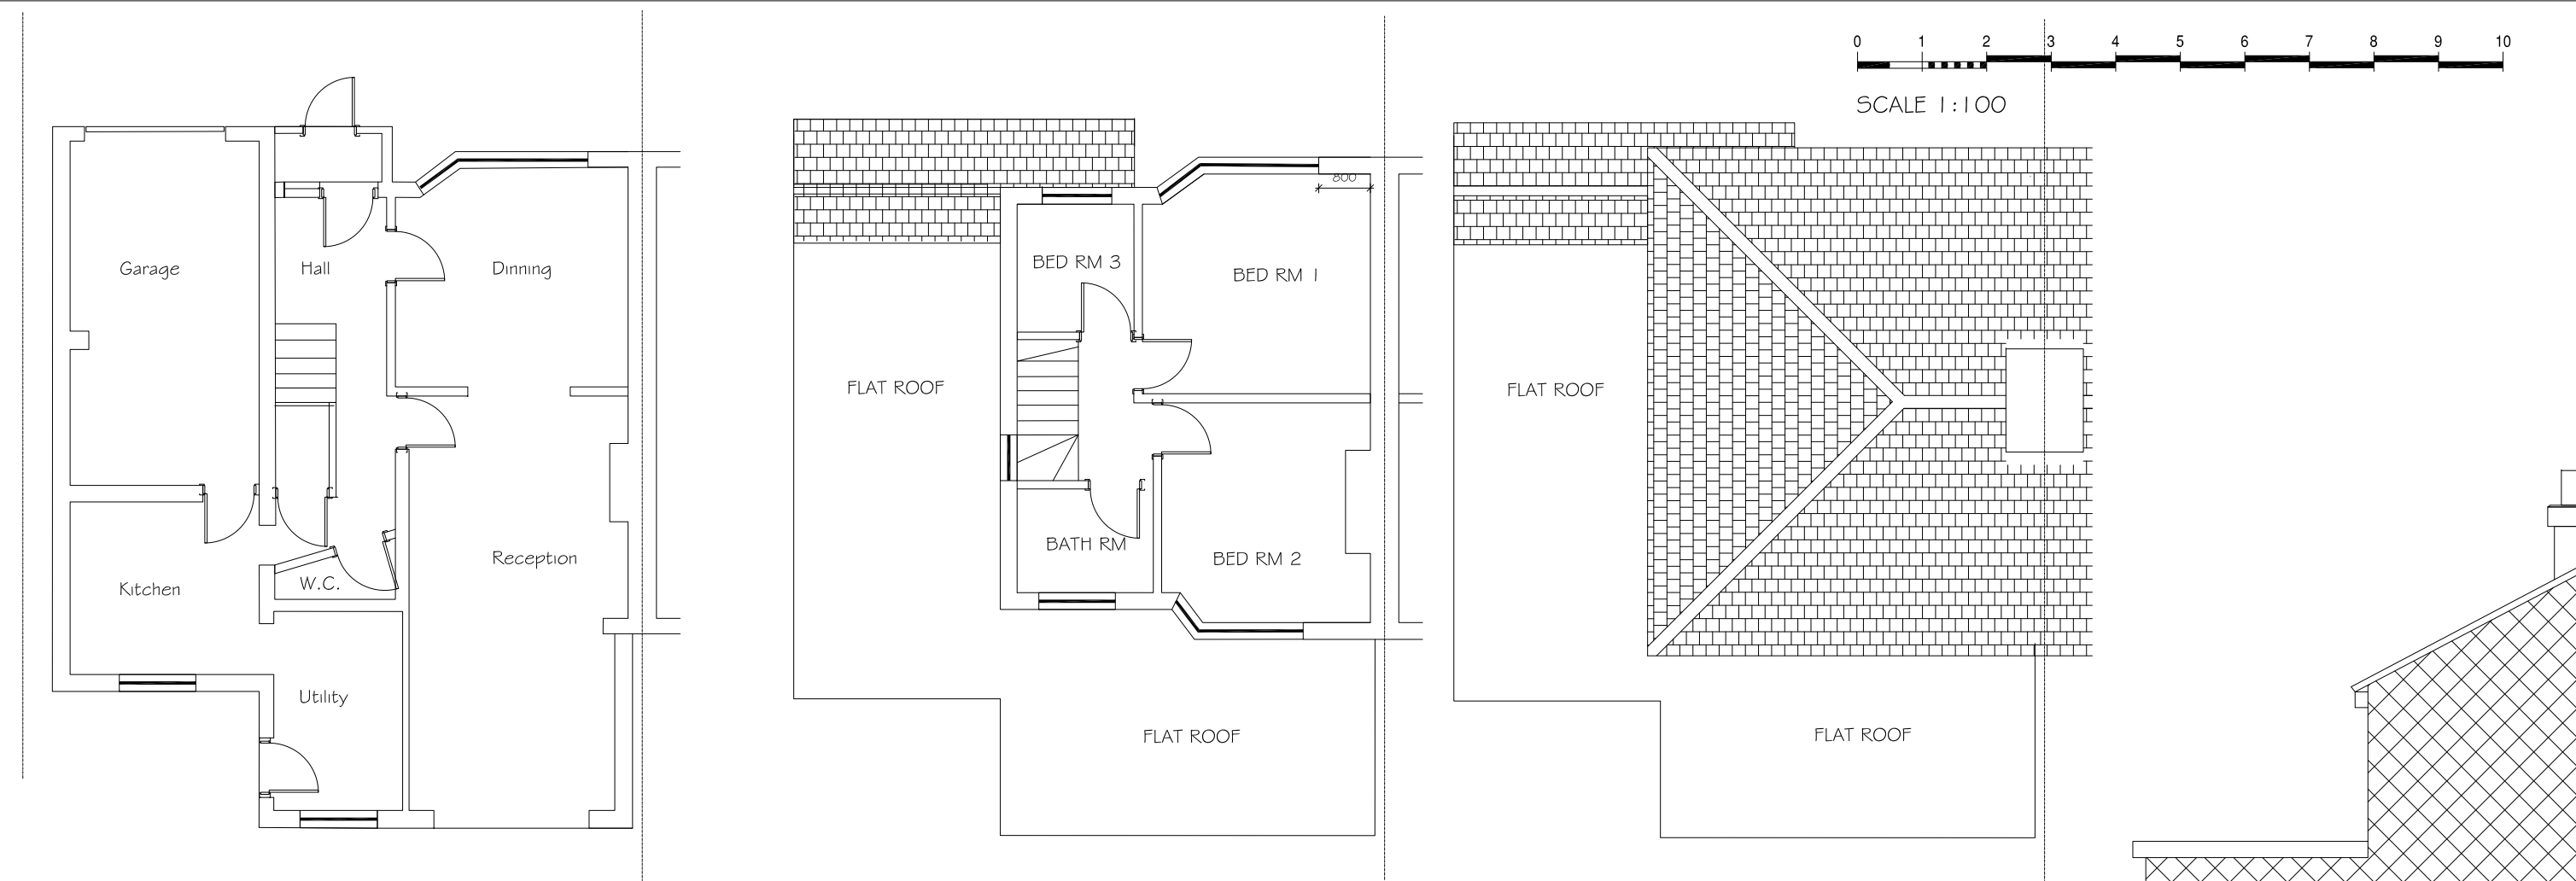

EXISTING GROUND FLOOR PLAN

EXISTING FIRST FLOOR PLAN

EXISTING ROOF PLAN



EXISTING FRONT ELEVATION

EXISTING REAR ELEVATION

EXISTING SIDE ELEVATION

Har - Gunn Associates Ltd Tel: 020 917 9296 Fax: 020 917 9296 Email: hargunn@aol.com				Drawing Name	Location	Scale 1 : 100
	A	Drawings coordinated, Side Elevation added.	11-06-2018	Demolish Existing Garage and Construct Two Storey Side Extension	123 Royal Lane Hillingdon	Date May 2018
	Rev	Revision Note	Date		Drg No 1252 / 2018 / PLO2	Rev A