




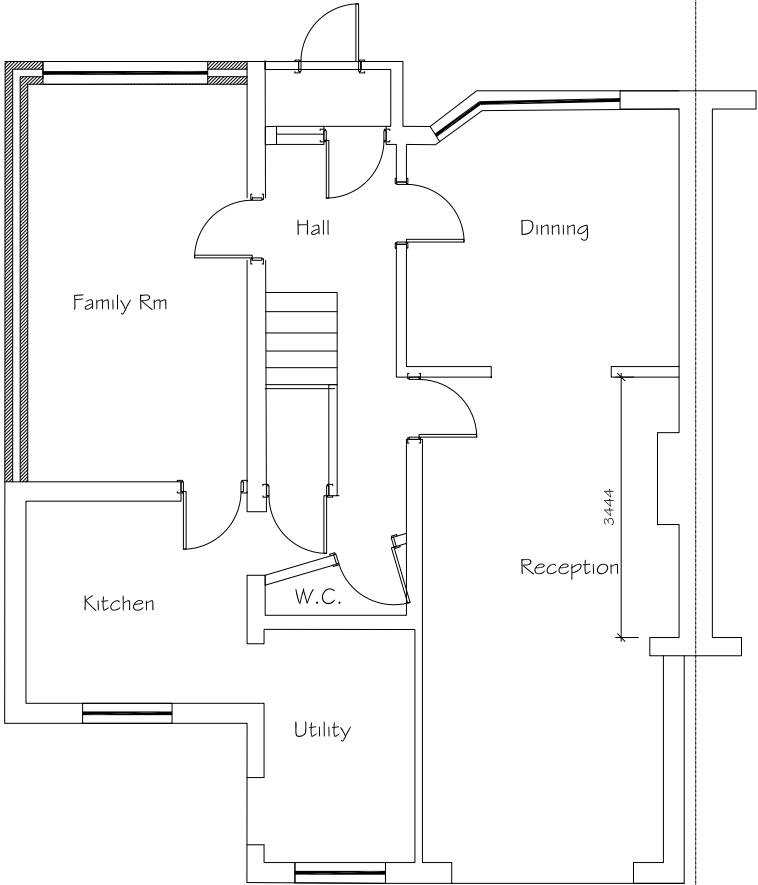

AS APPROVED GROUND FLOOR PLAN

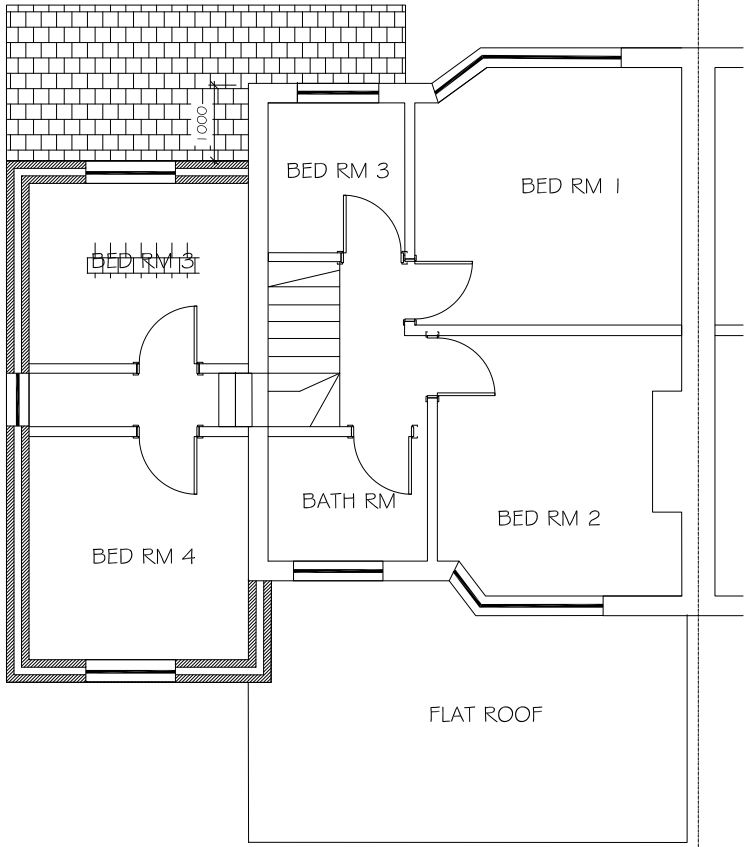

AS APPROVED FIRST FLOOR PLAN

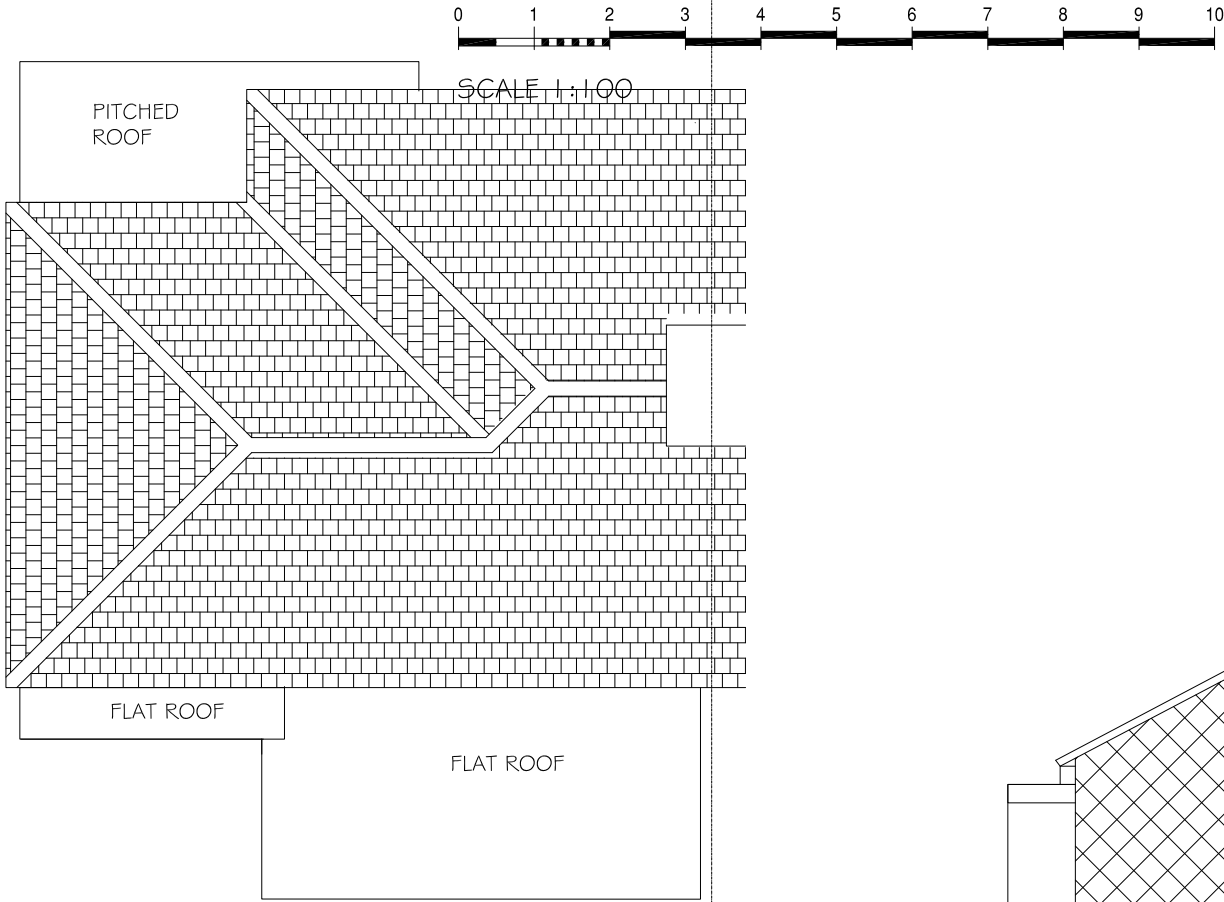

AS APPROVED ROOF PLAN




AS APPROVED FRONT ELEVATION



AS APPROVED REAR ELEVATION



AS APPROVED SIDE ELEVATION

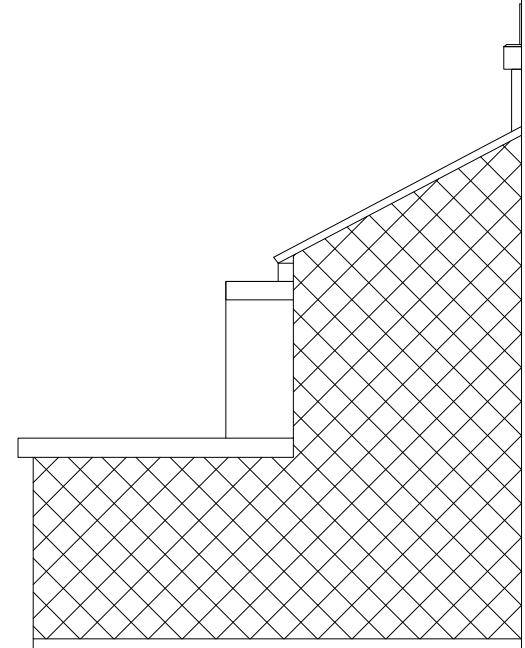

AS APPROVED SIDE ELEVATION from No 121

Har - Gunn Associates Ltd

Tel: 020 917 9296
Fax: 020 917 9296

Email: hargunn@aol.com

Rev

A Drawings coordinated, Side Elevation added.

Revision Note

Date

Drawing Name

Demolish Existing Garage and
Construct Two Storey Side Extension
Change Rear Flat Roof to Pitched

Location

123 Royal Lane
Hillingdon

Drg No

1252 / 2018 / PLO3

Scale 1 : 100

Date May 2018

Rev A