




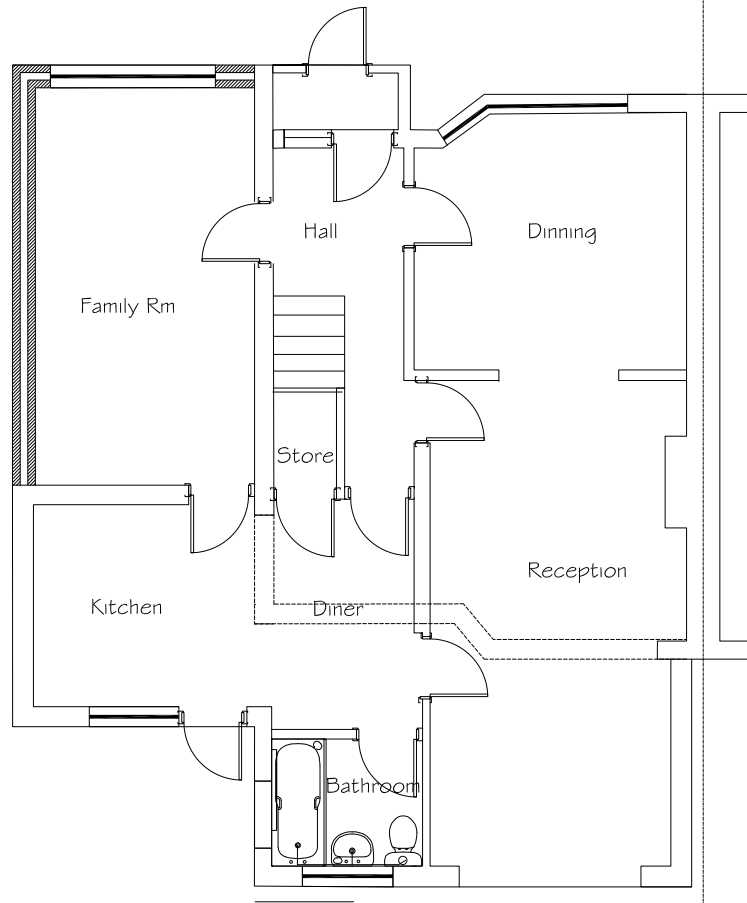


PROPOSED GROUND FLOOR PLAN

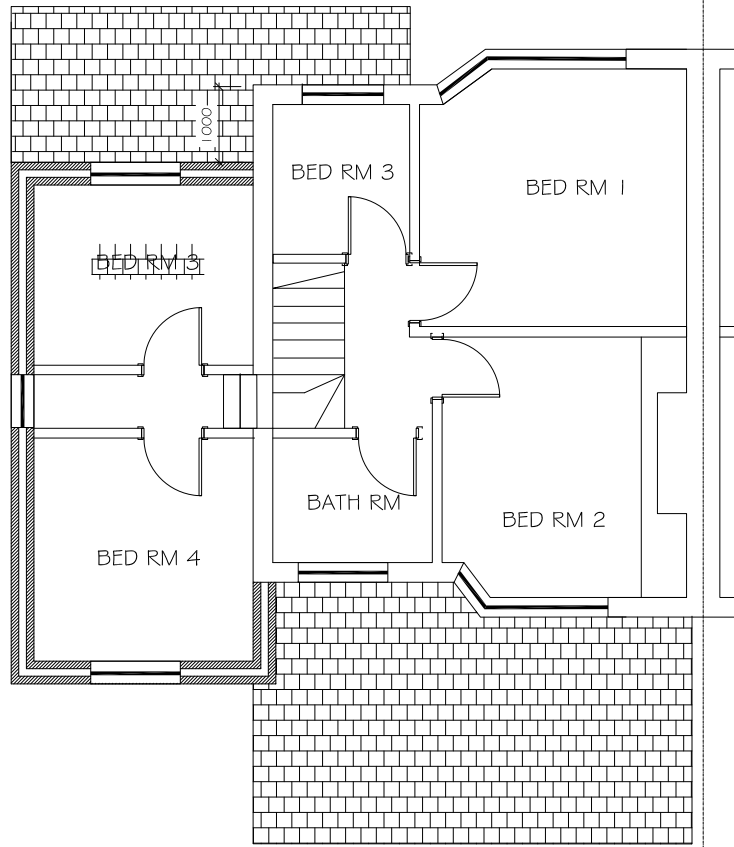

PROPOSED FIRST FLOOR PLAN

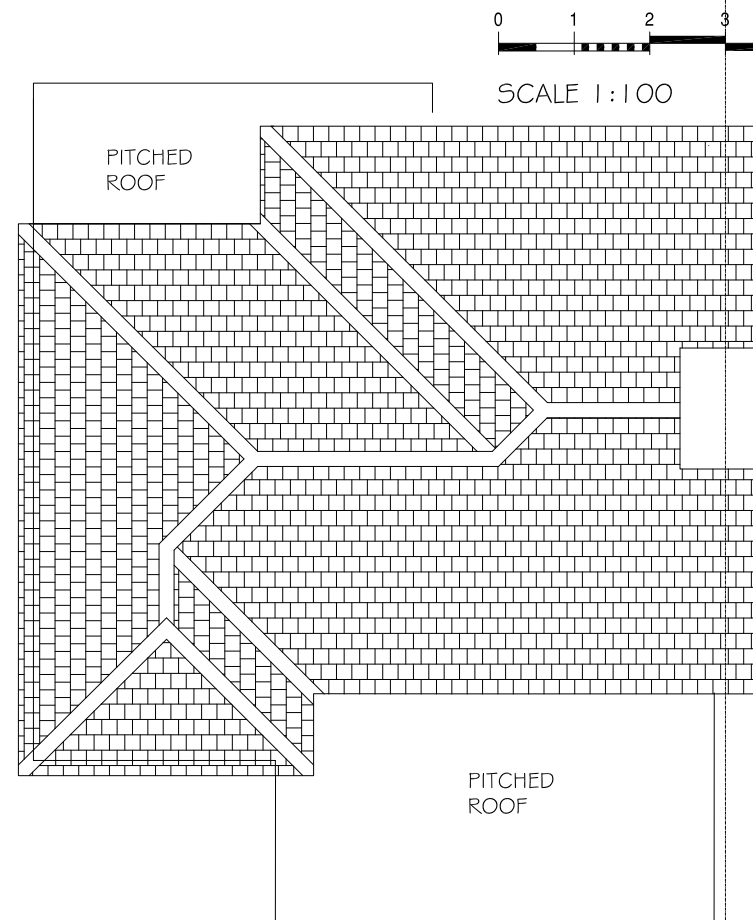


PROPOSED ROOF PLAN

 

SCALE 1:100

External Finishes	
Roofs	Existing main roof tiles replaced with new to match with existing
Windows	New windows to be doubled glazed to match existing
Roof glazing	Velux or similar approved
Roof dormer	Wall tile hanging to match main roof

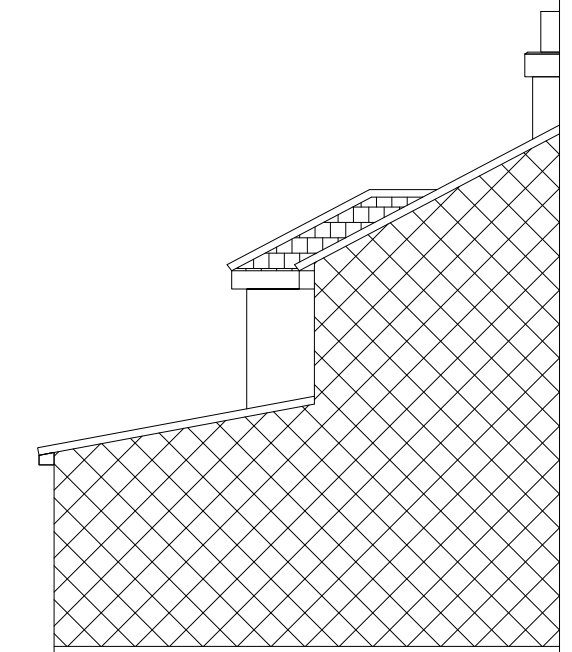


PROPOSED SIDE ELEVATION
from No 121



PROPOSED FRONT ELEVATION



PROPOSED REAR ELEVATION

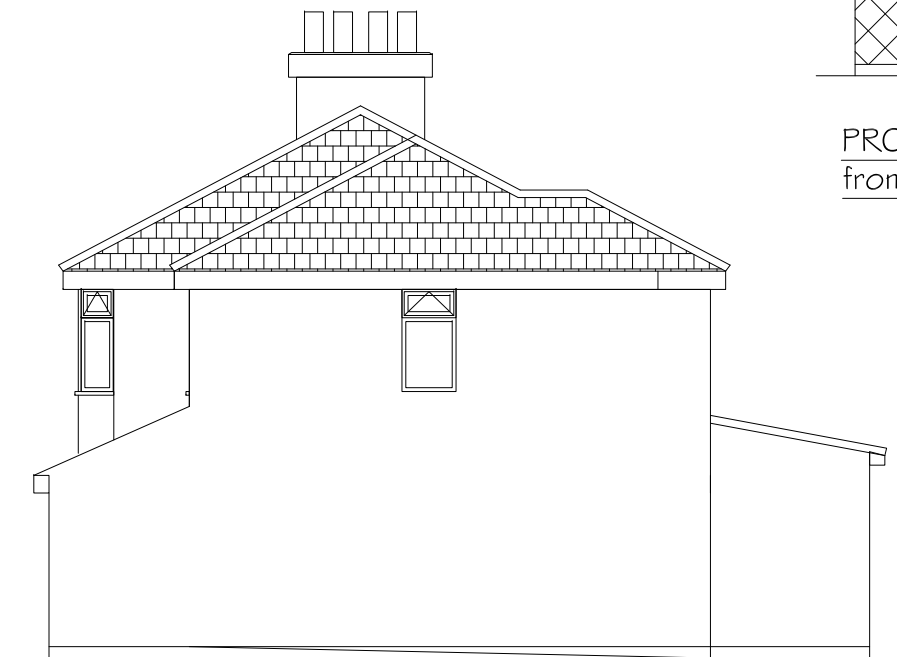

PROPOSED SIDE ELEVATION

Har - Gunn Associates Ltd Tel: 020 917 9296 Fax: 020 917 9296 Email: hargunn@aol.com				Drawing Name Demolish Existing Garage and Construct Two Storey Side Extension Change Rear Flat Roof to Pitched	Location 123 Royal Lane Hillingdon	Scale 1 : 100
	A	Drawings coordinated, Side Elevation added.				Date May 2018
	Rev	Revision Note	Date			Rev A
					Drg No 1252 / 2018 / PLO4	