



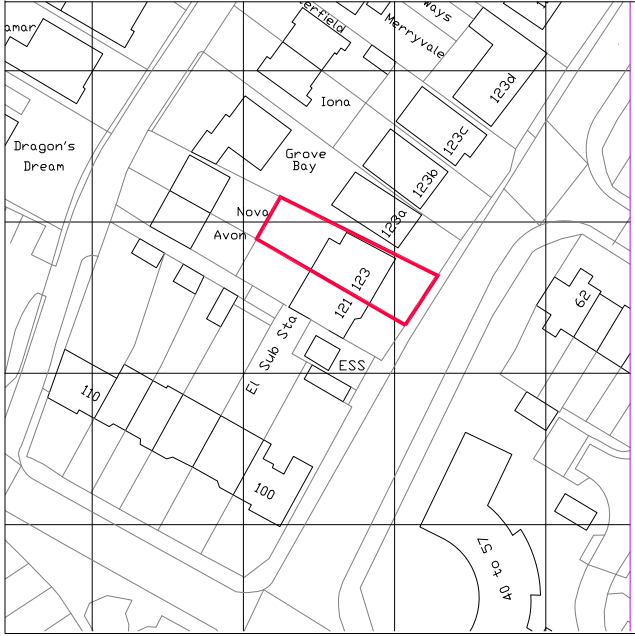

LOCATION PLAN
1 : 1250

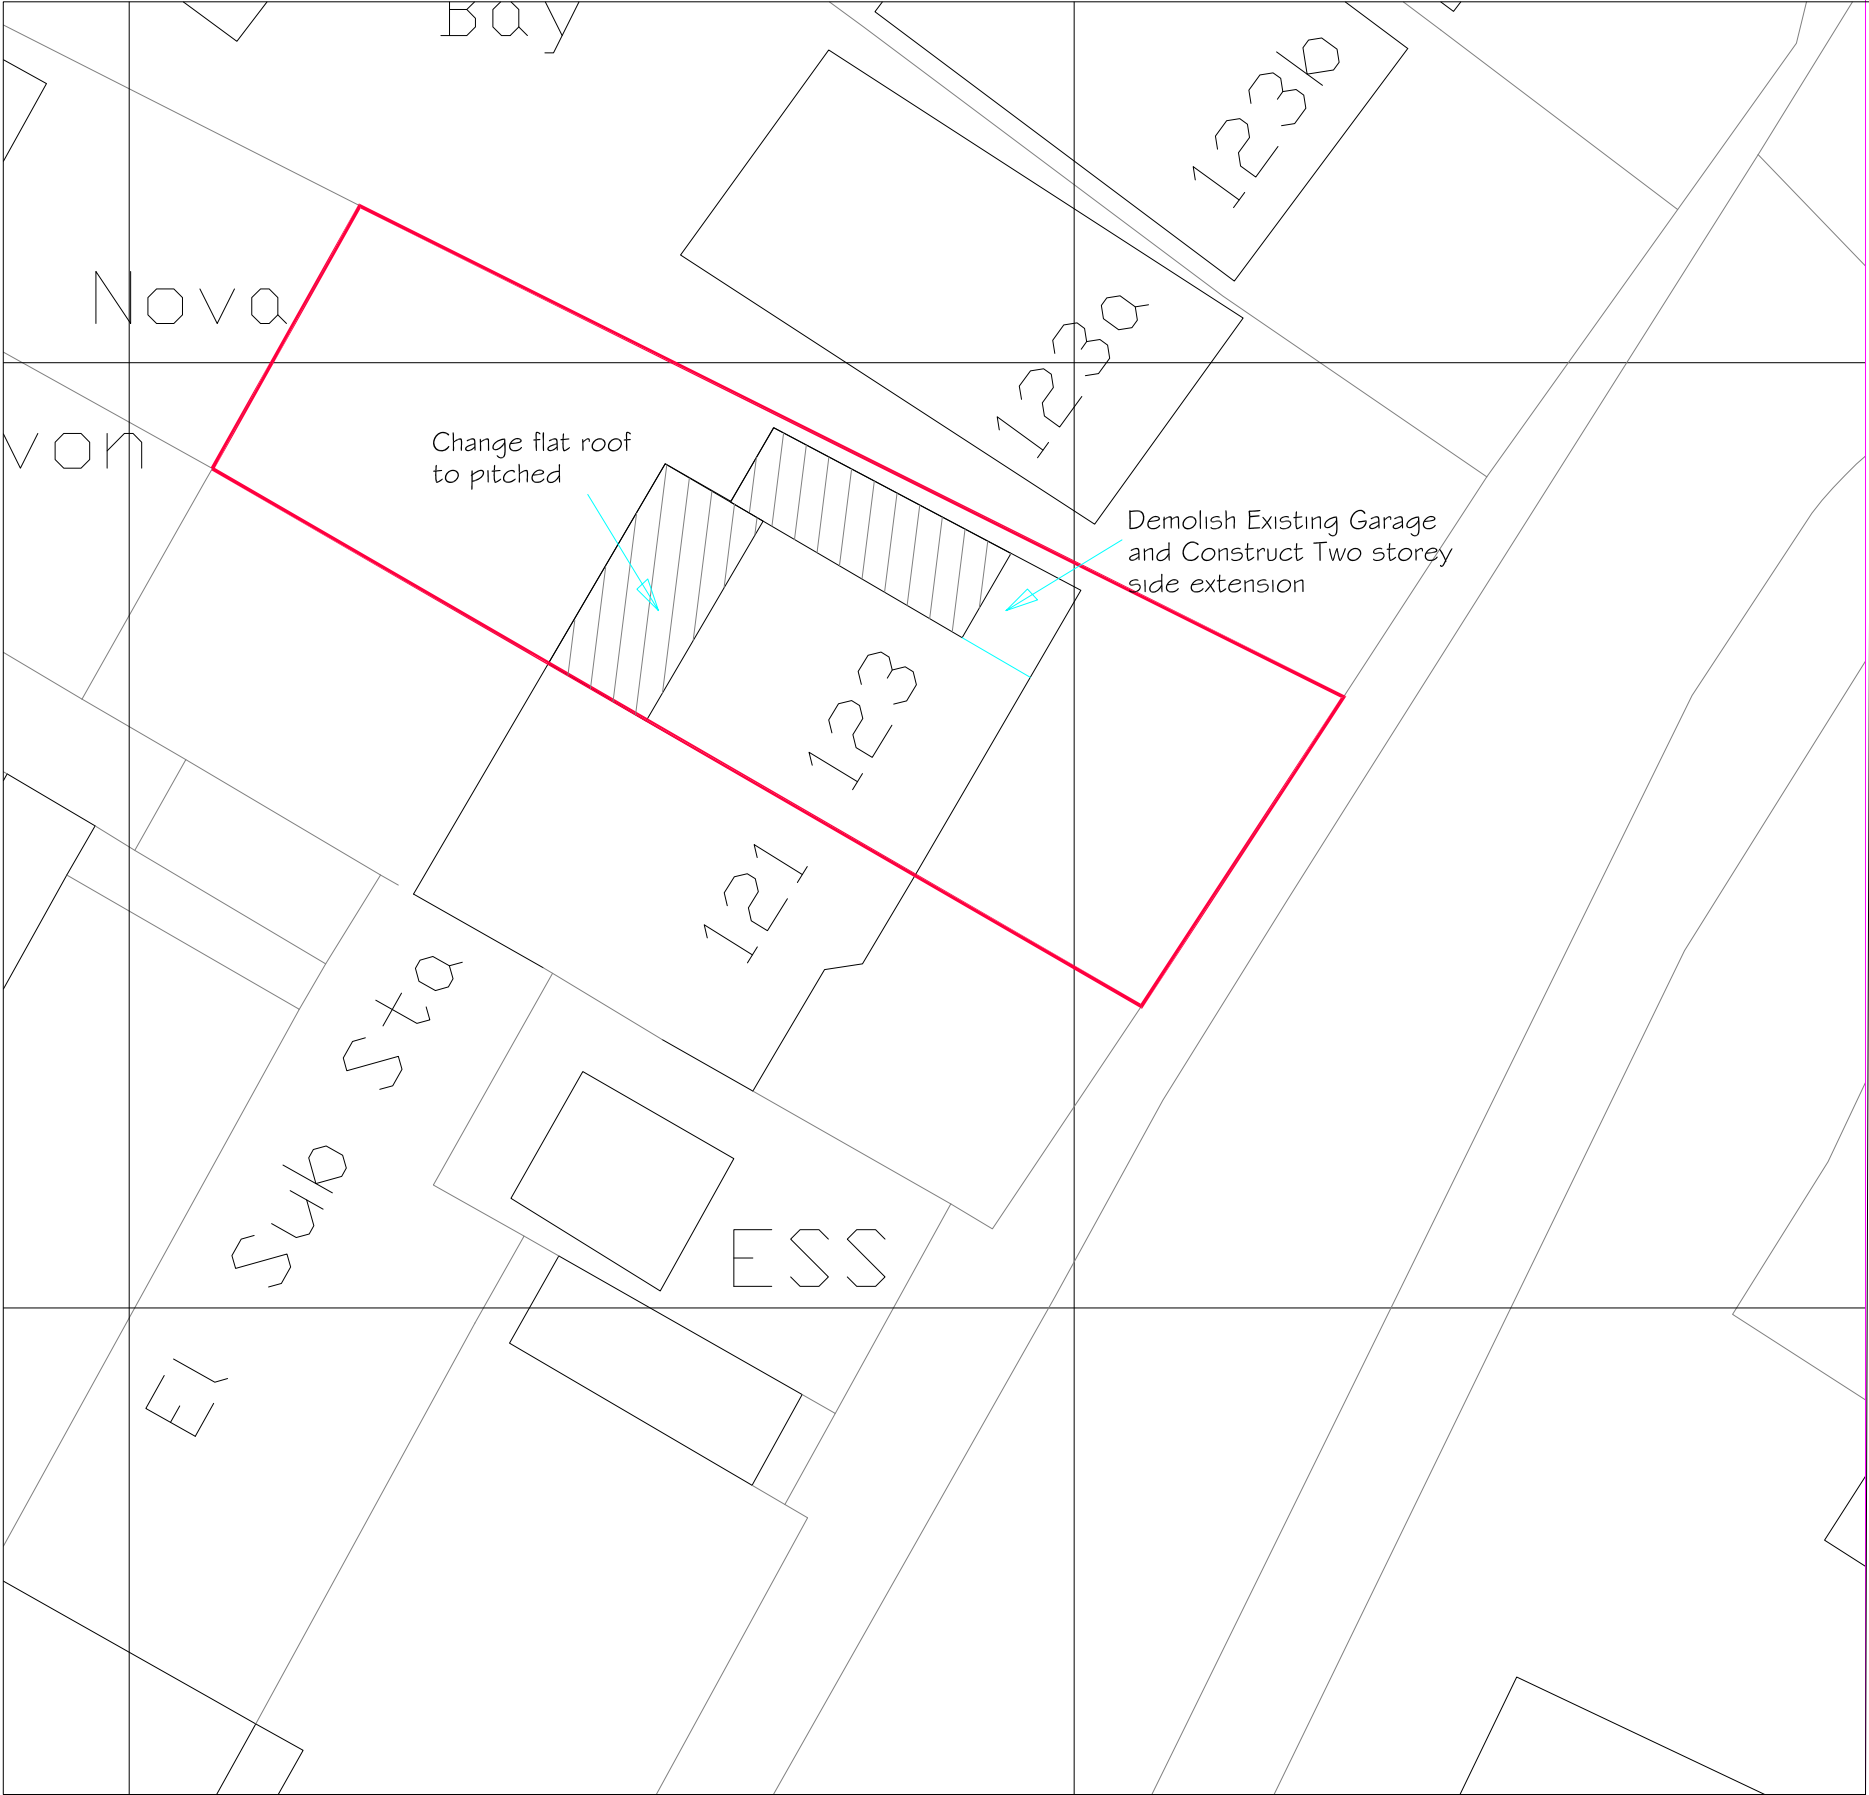

SITE PLAN
1 : 200

Har - Gunn Associates Ltd Tel: 020 917 9296 Fax: 020 917 9296 Email: hargunn@aol.com				Drawing Name Demolish Existing Garage and Construct Two Storey Side Extension Change Rear Flat Roof to Pitched	Location 123 Royal Lane Hillingdon Drg No 1252 / 2018 / PLO1	Scale 1 : 100
	A	Drawings coordinated, Side Elevation added.	11-06-2018			Date May 2018
	Rev	Revision Note	Date			Rev A