



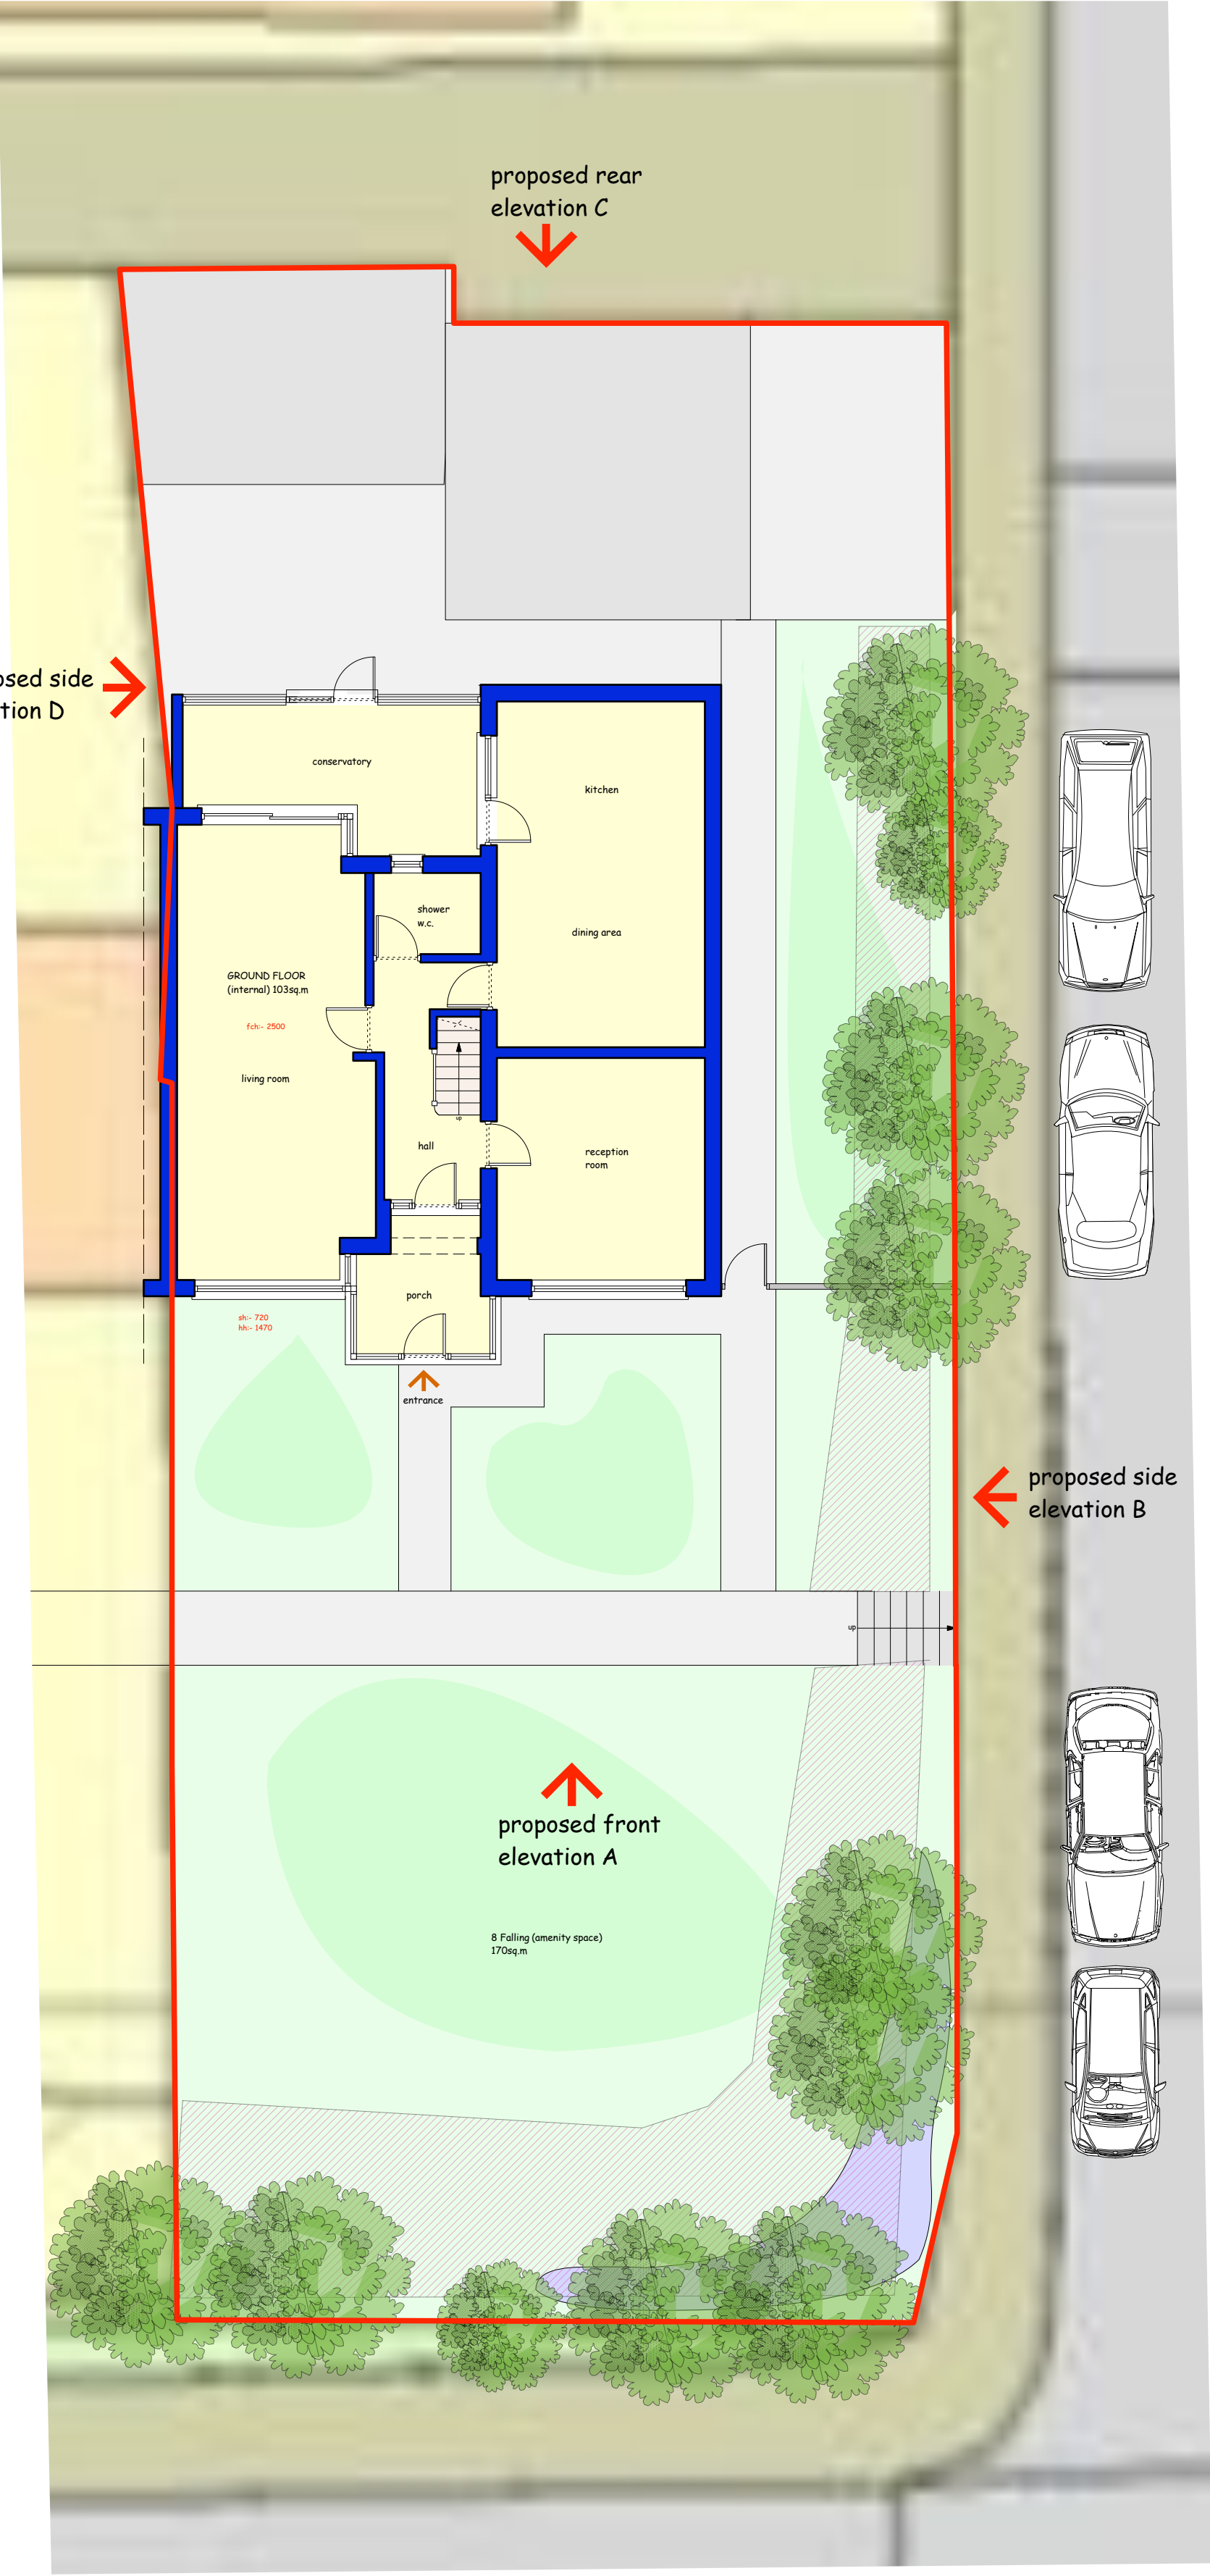


EXISTING SITE / GROUND PLAN
scale:- 1:100@A1


8 FALLING LANE, VIEWSLEY. MIDDX. UB7 8AD
INFORMATION AS PROPOSED - LOFT

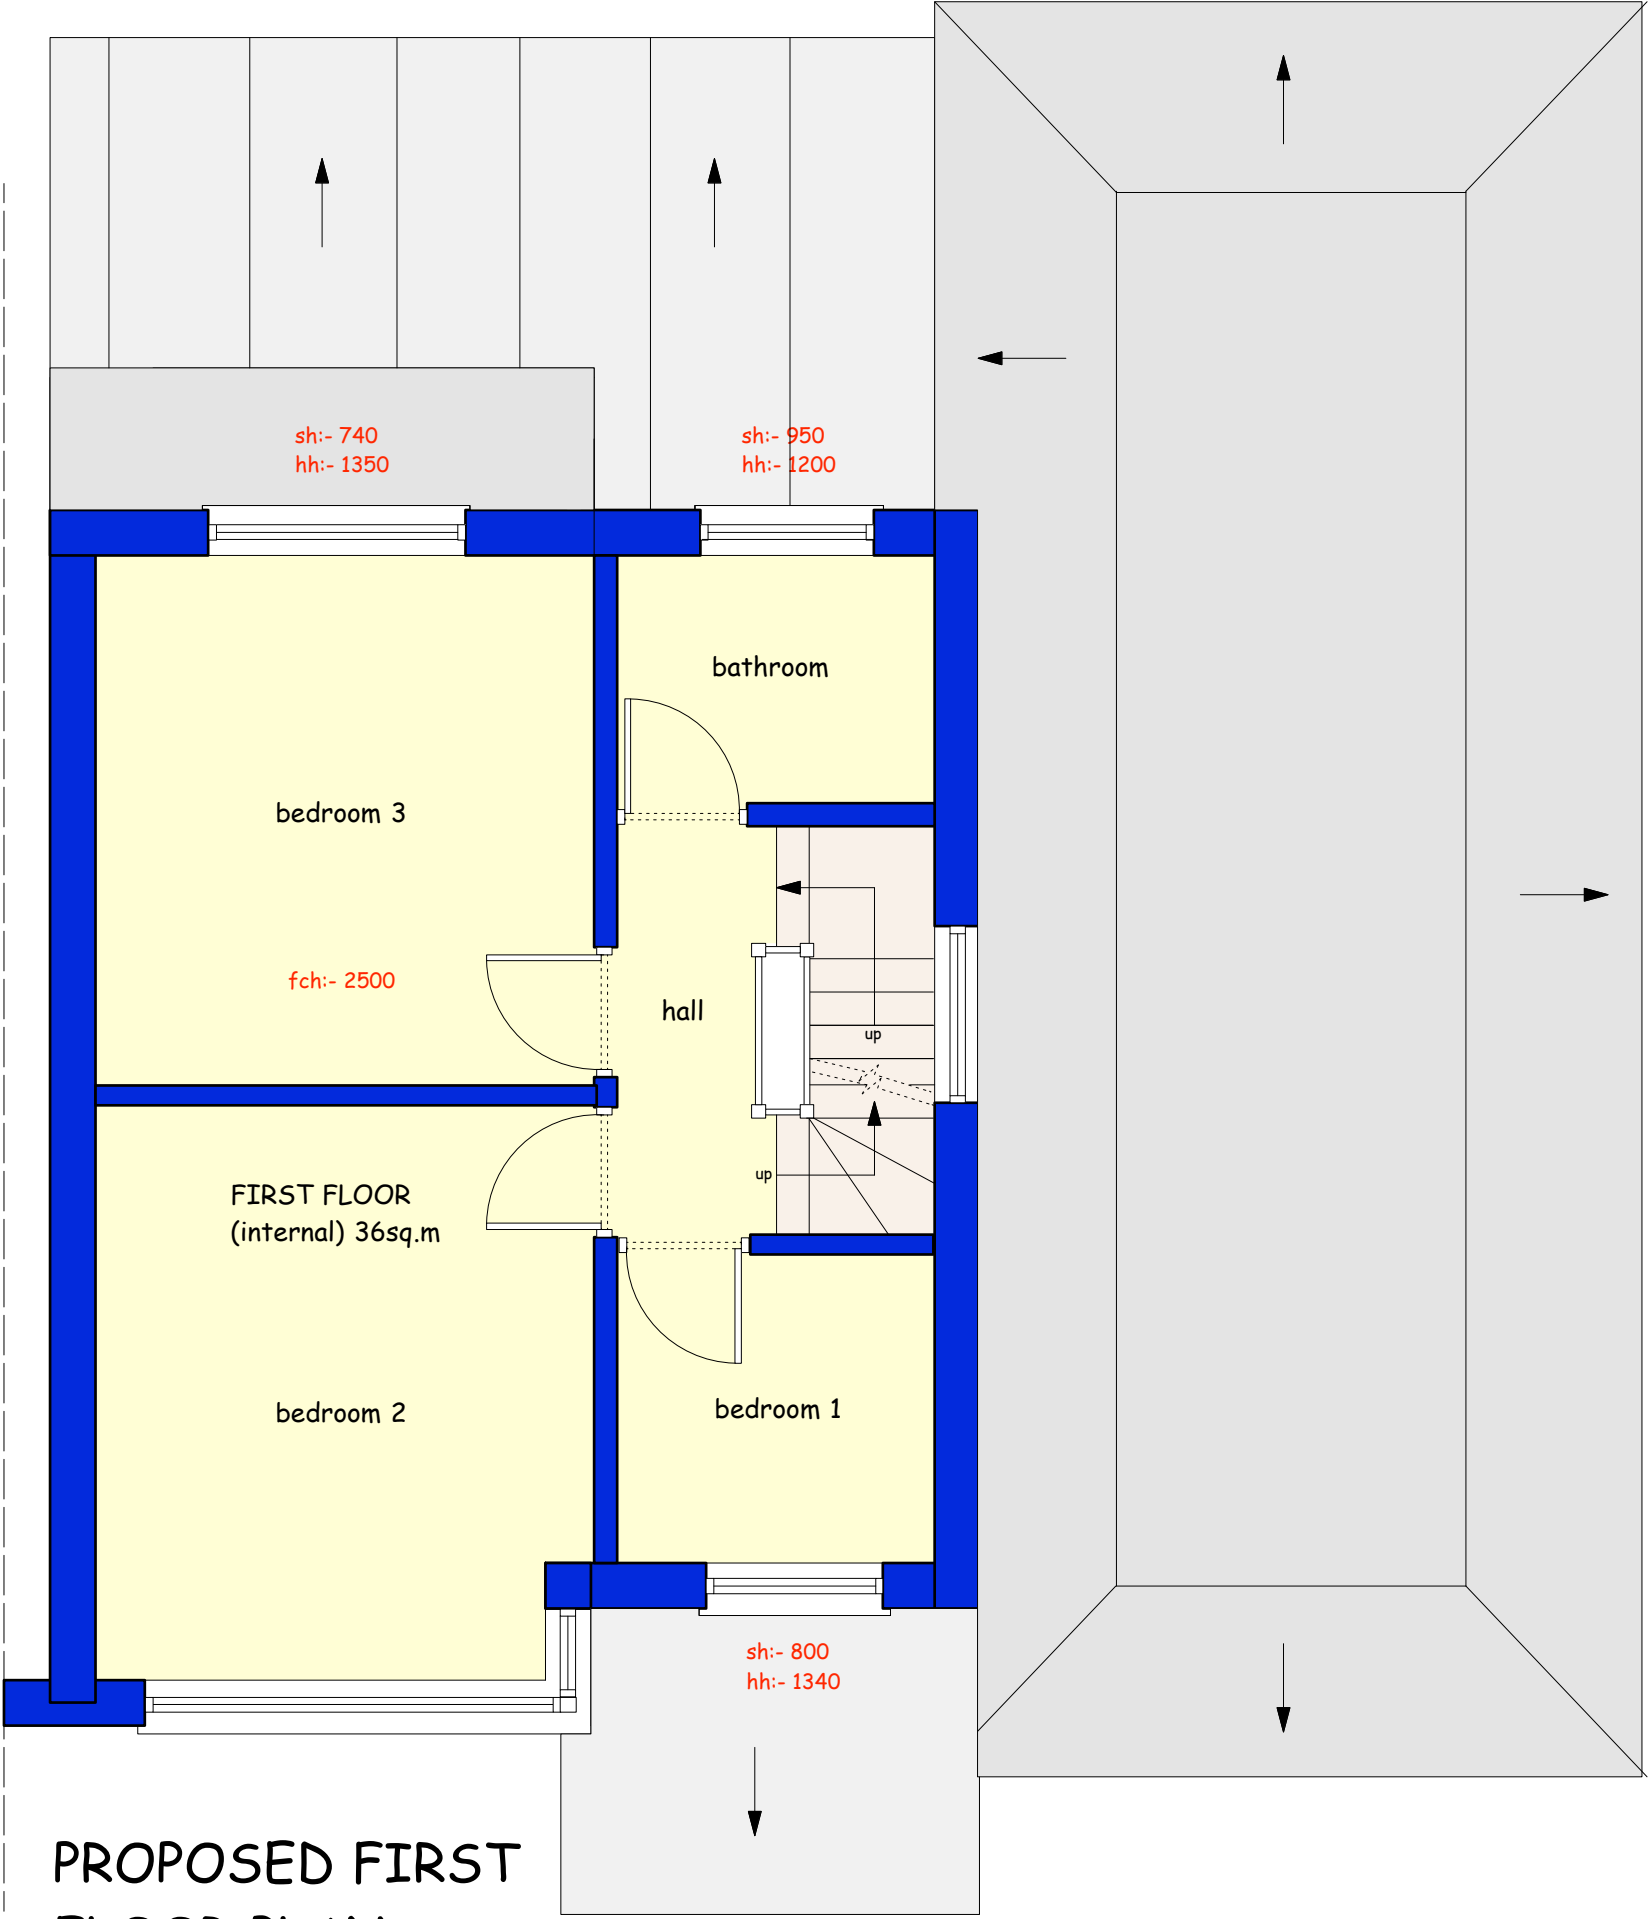


PROPOSED FIRST FLOOR PLAN
scale:- 1:50@A1

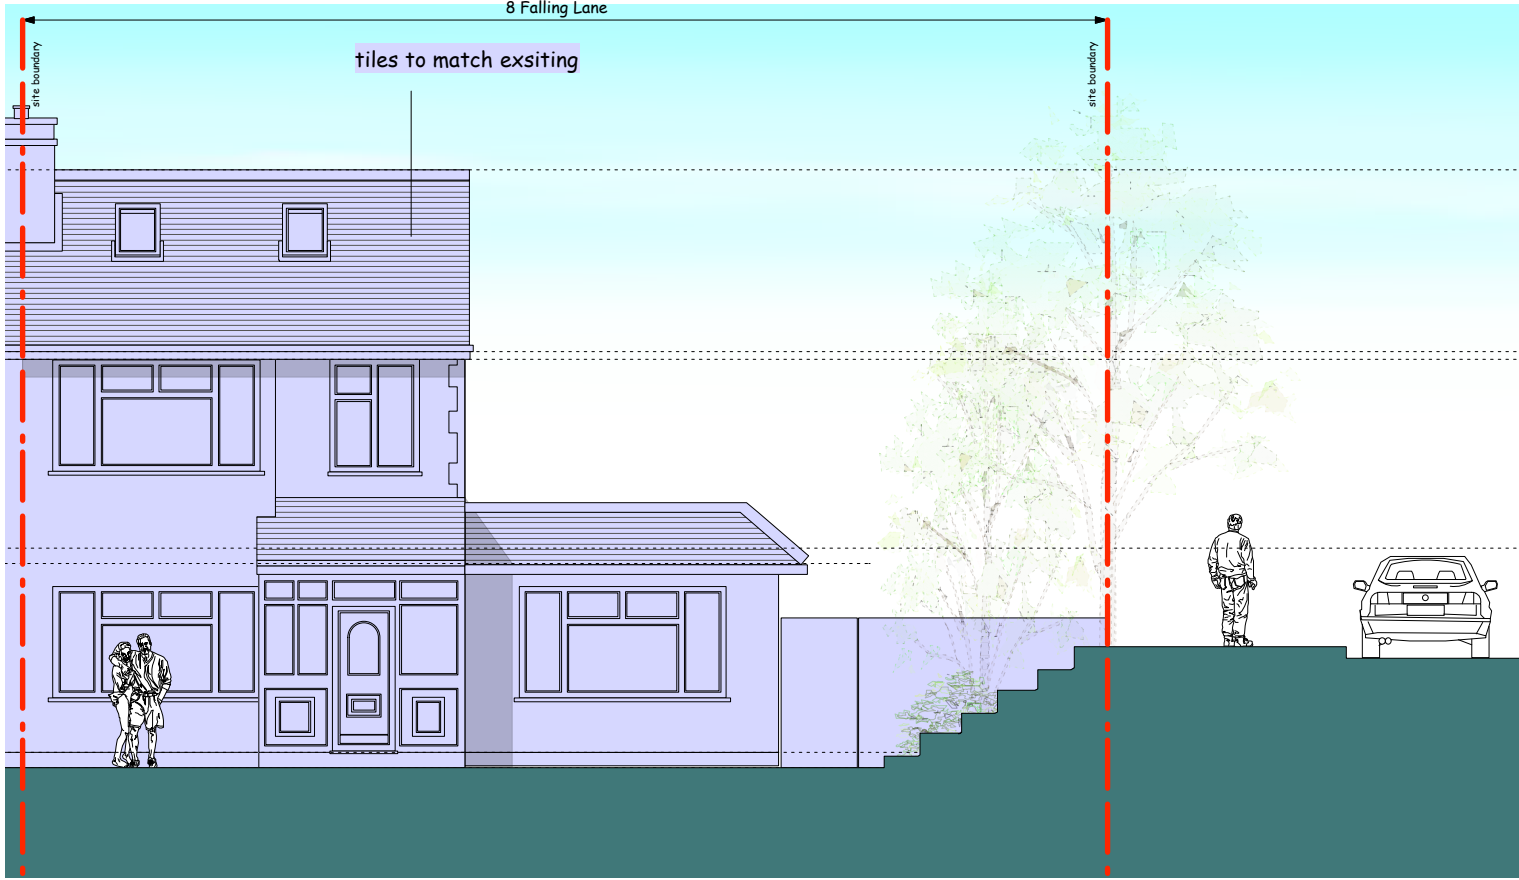

PROPOSED FRONT ELEVATION A
scale:- 1:100@A1

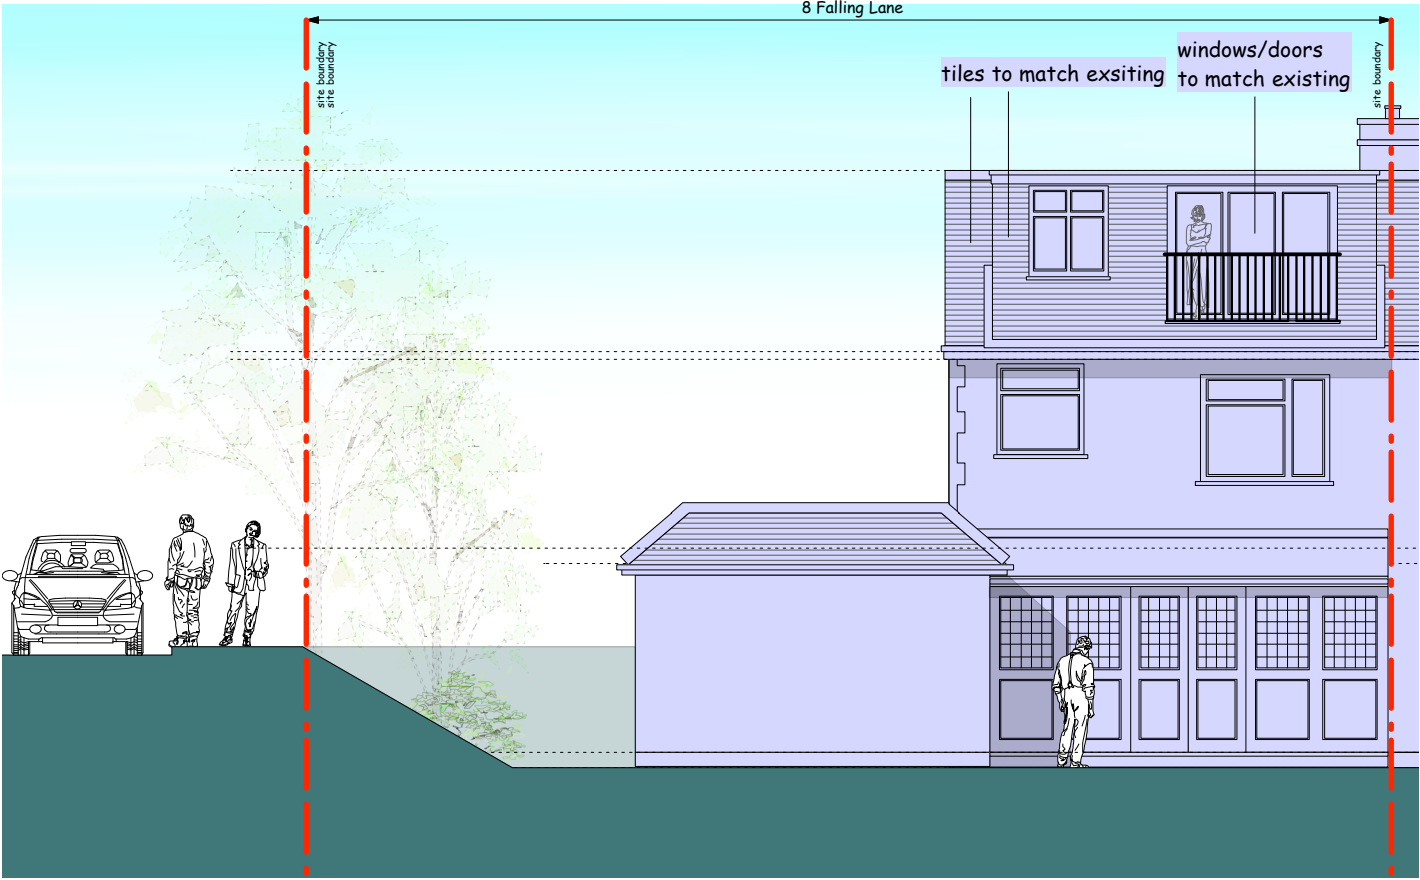

PROPOSED REAR ELEVATION C
scale:- 1:100@A1

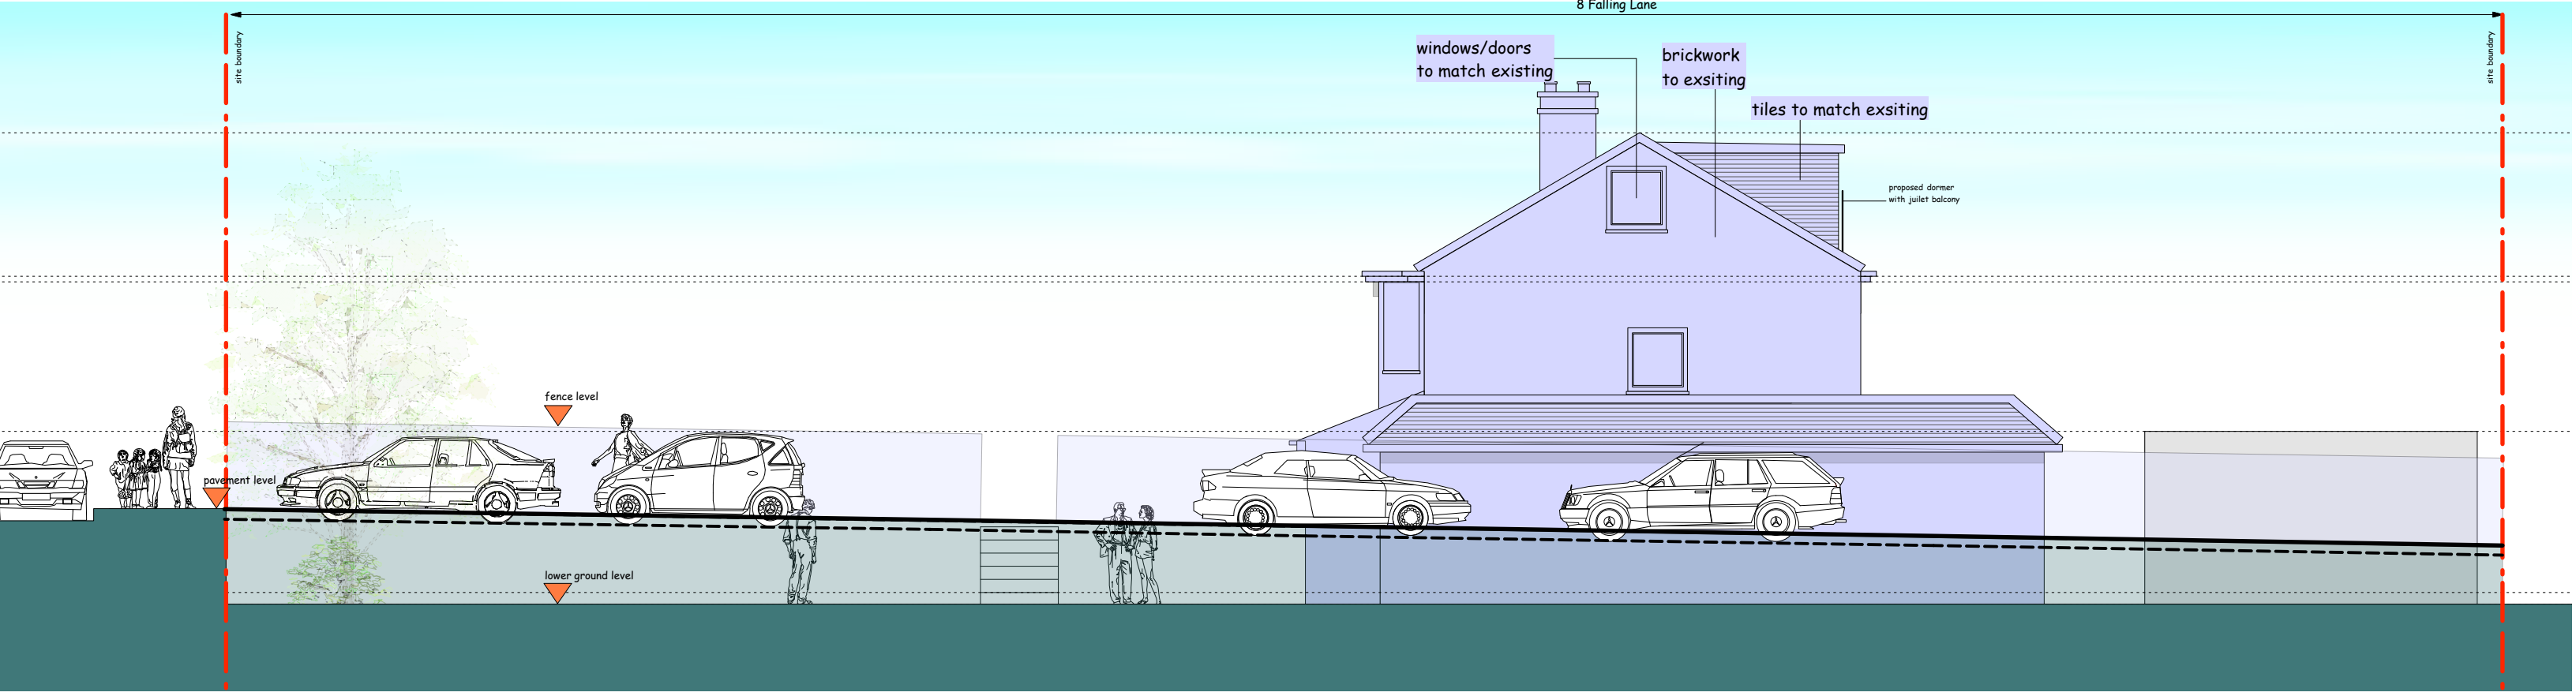

PROPOSED SIDE ELEVATION B
scale:- 1:100@A1


Site Area:- (approx) - 510sq.m/5,489sq.ft 0.126 ACRES

ACCOMMODATION TO SITE:-

loft floor:- 24sq.m
first floor:- 36sq.m
ground floor:- 103sq.m
TOTAL:- 163sq.m/1,755sq.ft

Parking onsite: 1 bay


amenity space:- 170sq.m

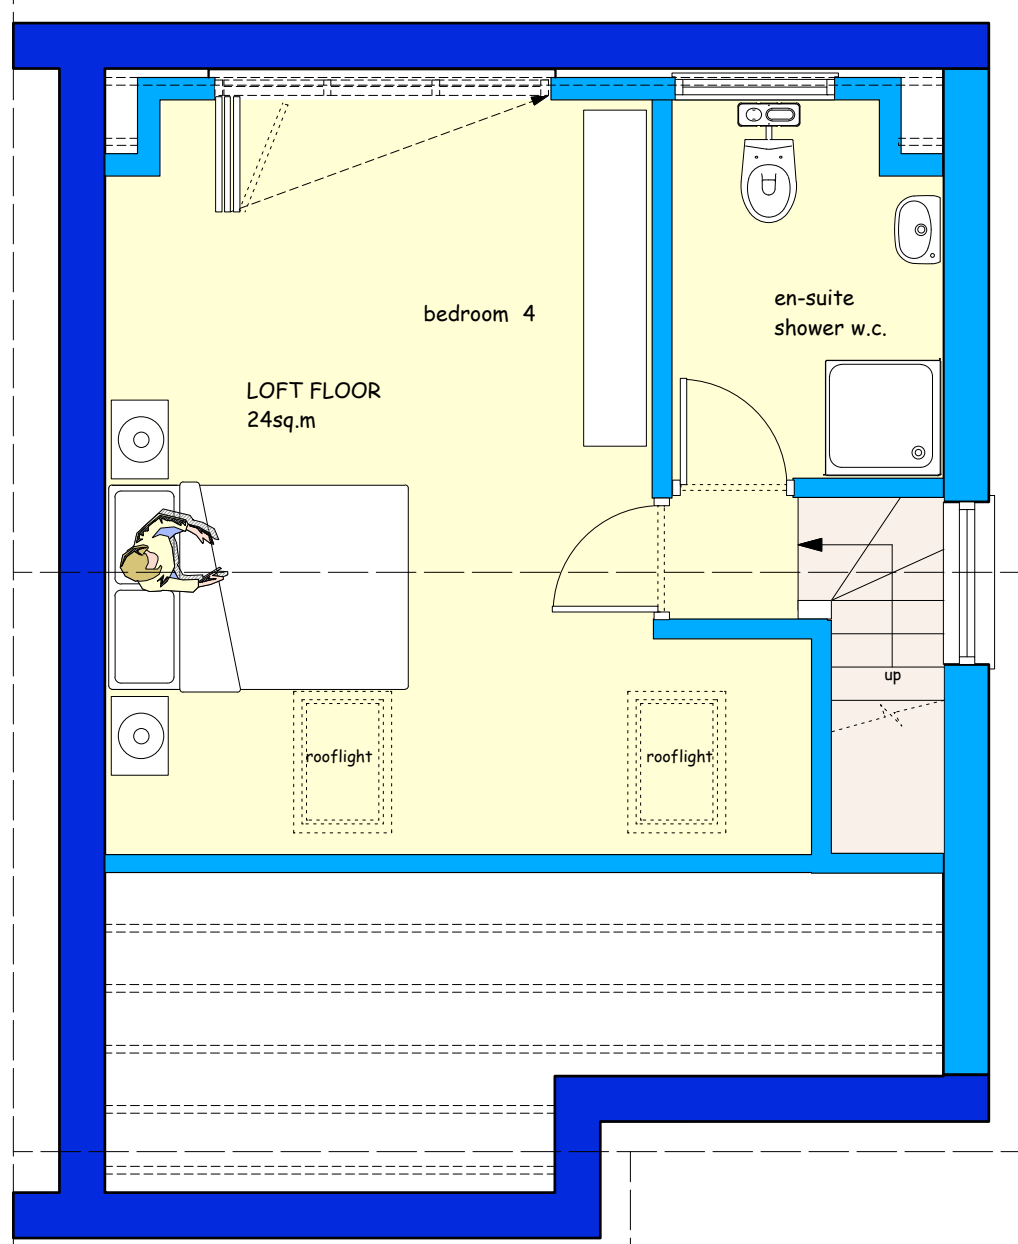


PROPOSED LOFT FLOOR PLAN
scale:- 1:50@A1

WALL CONSTRUCTION


existing wall
proposed wall

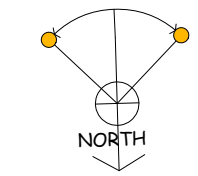

NOTE: No dimensions are to be scaled from this drawing.
Report all errors and omissions to the Architect.
All dimensions to be checked on site before fabrication.

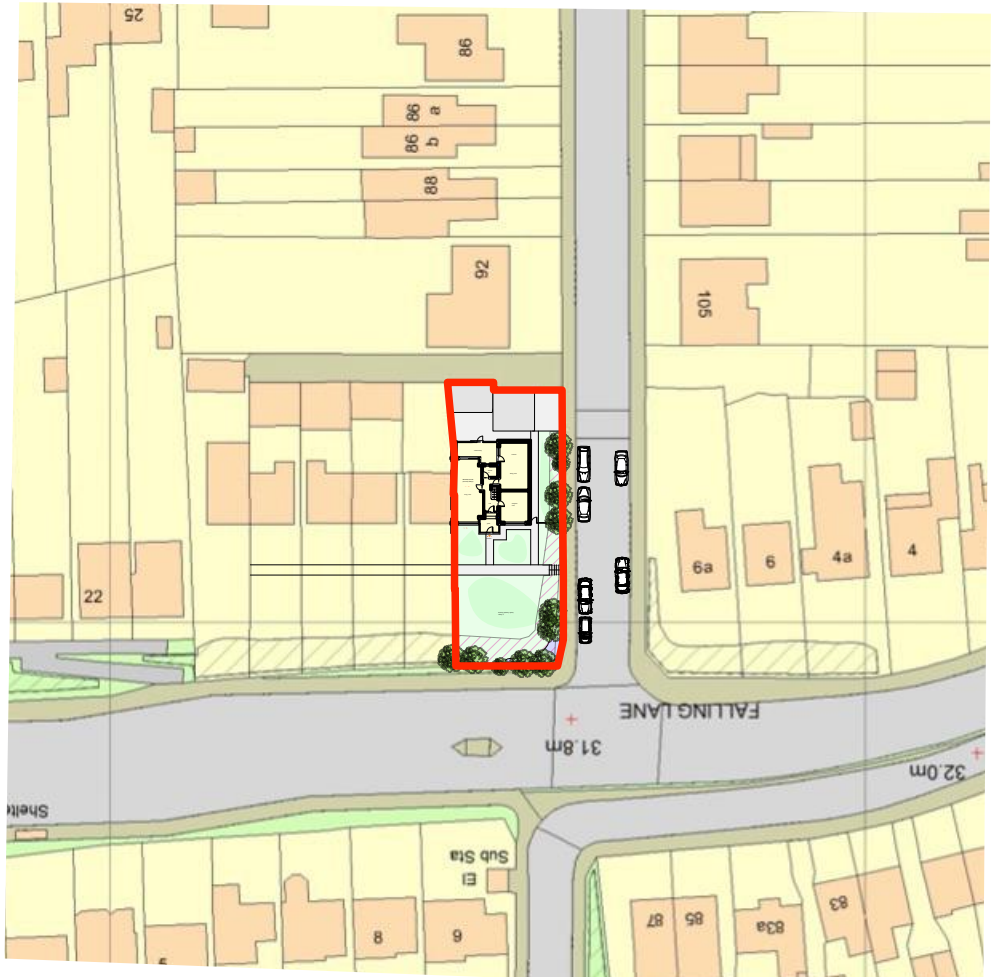

PROPOSED SITE LOCATION PLAN
scale:- 1:1000@A1

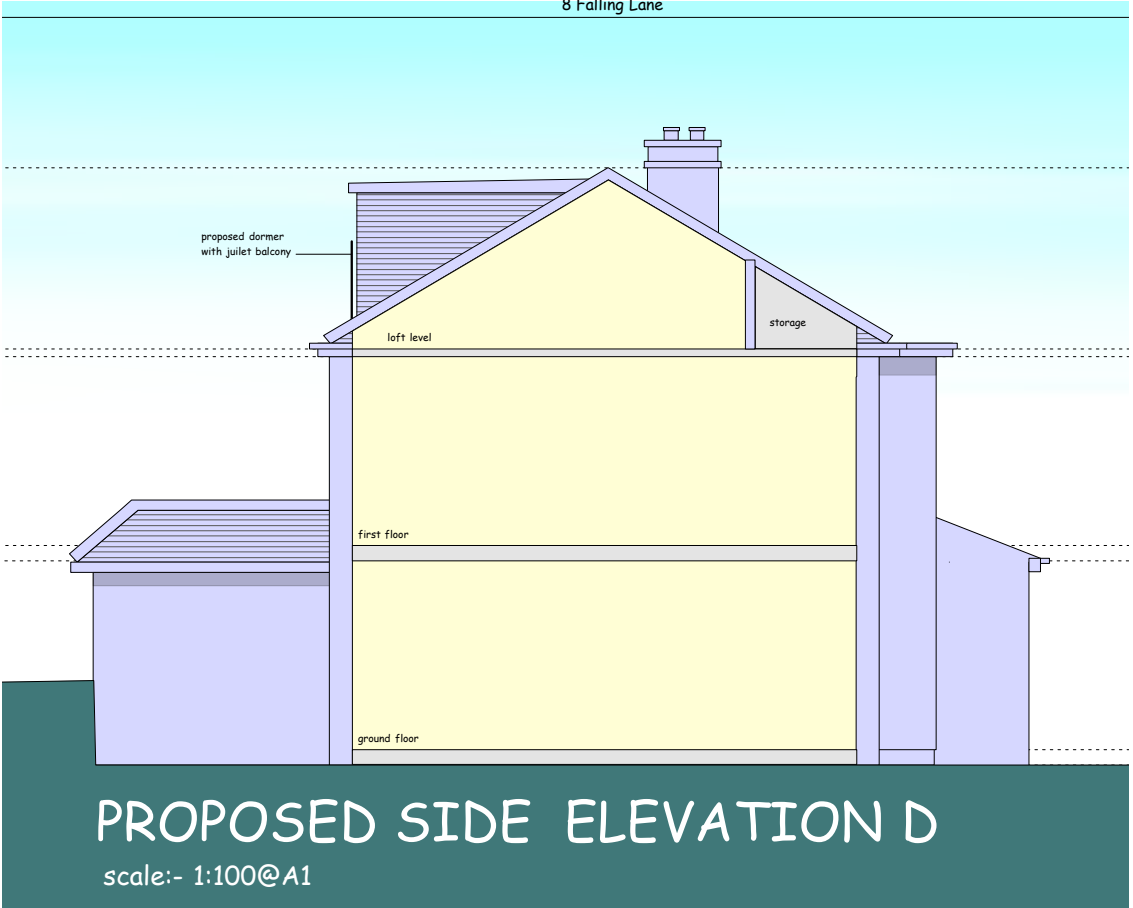

PROPOSED SIDE ELEVATION D
scale:- 1:100@A1

REV.	DATE	DESCRIPTION
------	------	-------------



REV.	DATE	DESCRIPTION
------	------	-------------

Architectural Design Services
Mr S. Soames
Suite 462
5, Spur Road, Isleworth,
Middlesex,
TW7 5BD
email:- saamson@adss.co.uk
saamson@adss.co.uk



PROJECT	8 FALLING LANE, VIEWSLEY. MIDDX. UB7 8AD
DRAWING	PROPOSED INFORMATION - LOFT
CLIENT	
SCALE	1:50/1:100/1:1000 @ A1
DATE	JULY/2016
DRAWING No	8FALLING/PL04B
© copyright retained	