




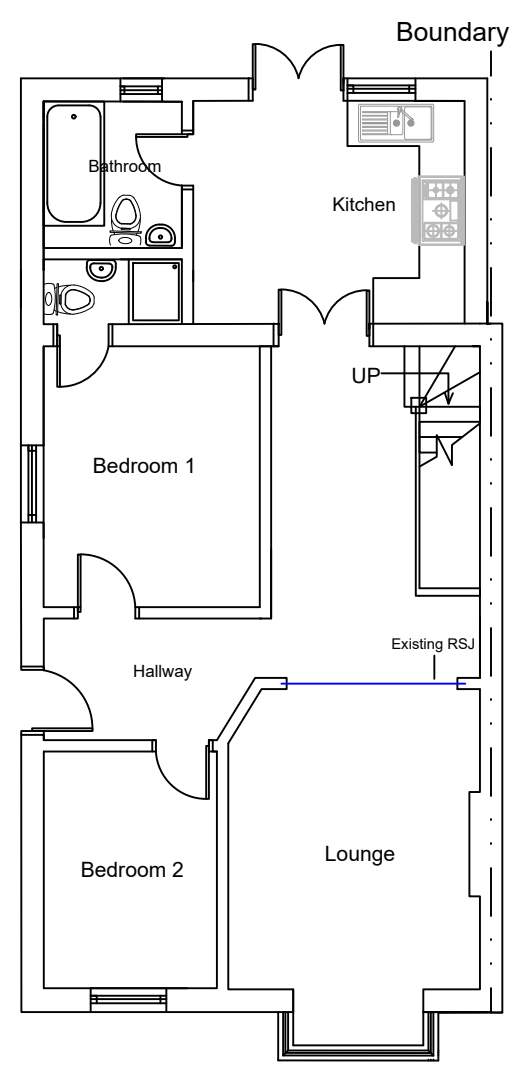


Existing Ground Floor Plan

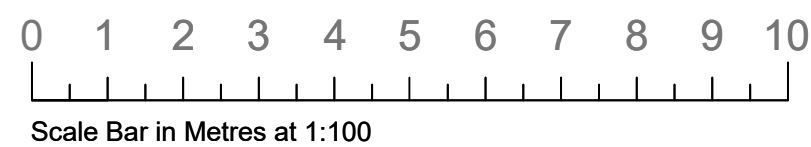

Existing Rear Elevation

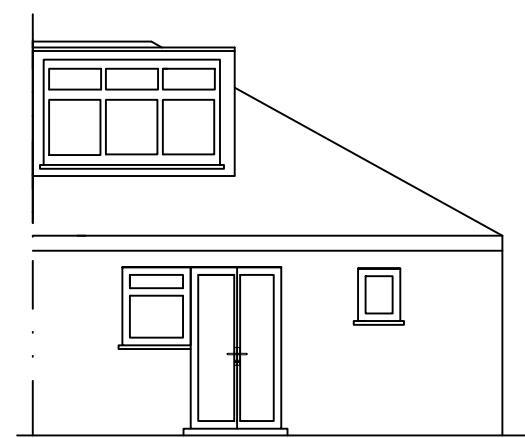

Existing Side Elevation View From No.54

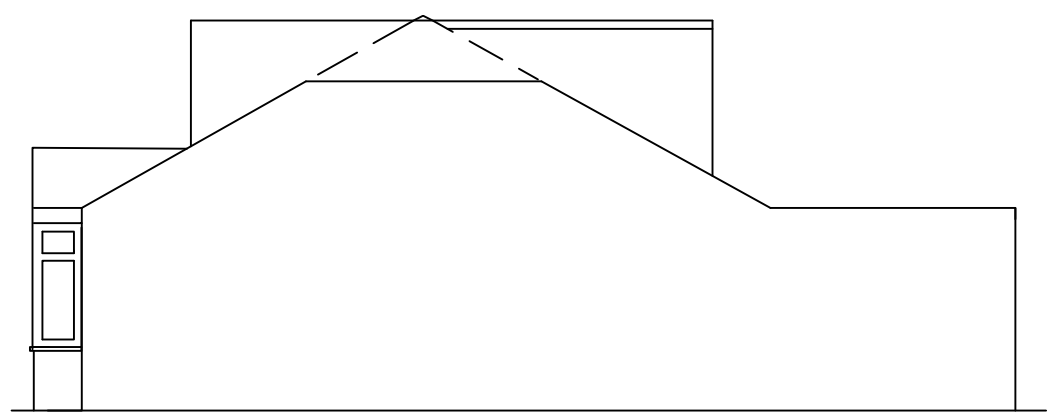

Existing Side Elevation View From No.50

Notes: 1. All dimensions are in mm unless otherwise stated. 2. This drawing is to be read in conjunction with any other relevant drawings. 3. All drawings are copyright© 4. Foundation depth of 1200mm relates only to subsoil conditions which are either gravel or sand	Revisions:		Site Address: 52 Pinkwell Avenue, Hayes, Hillingdon UB3 1NQ		
			Drawing Title: Existing Floor Plan and Elevations		
			Scale: 1:100	Date: 2nd February 2021	Ref: 52PINKWELLAVENTUE6m 01