


Scale Bar in Metres at 1:100


All proposed materials to match existing.

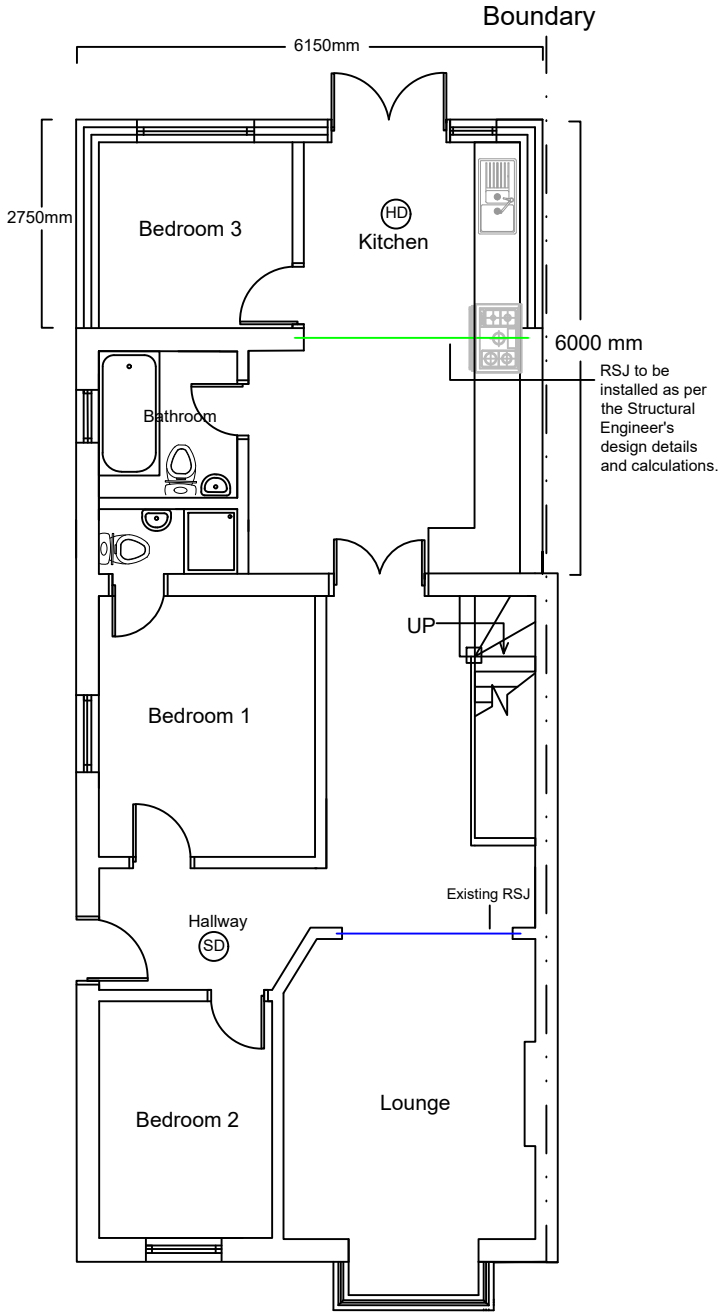


Proposed Ground Floor Plan



Proposed Rear Elevation

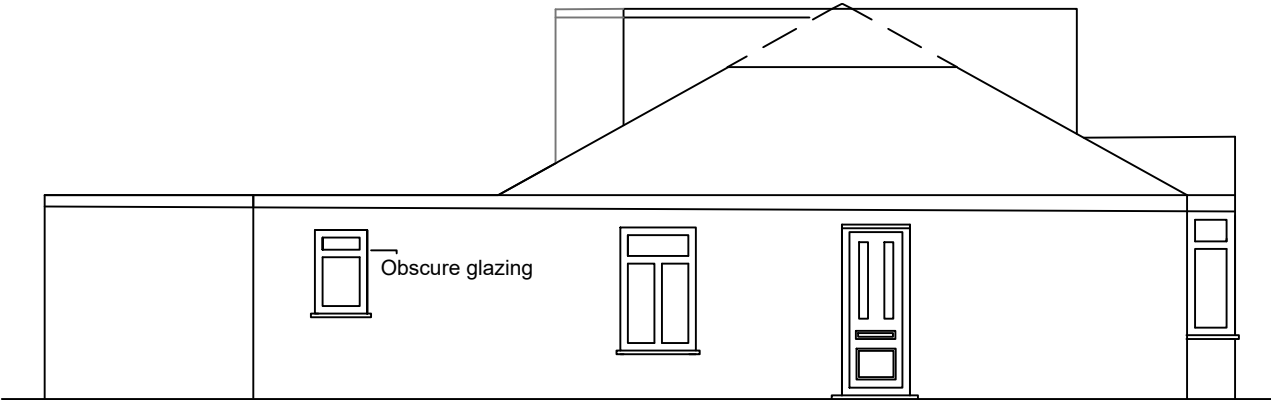

Proposed Side Elevation View From No.54

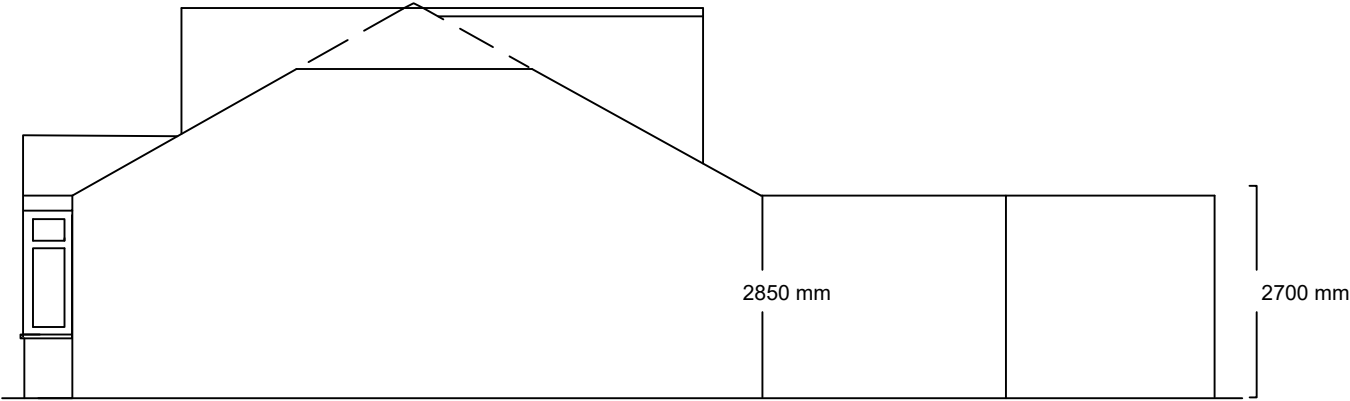

Proposed Side Elevation View From No.50

- Notes:
- 1. All dimensions are approximate and in mm unless otherwise stated.
 - 2. This drawing is to be read in conjunction with any other relevant drawings.
 - 3. All drawings are copyright©
 - 4. Foundation depth of 1200mm relates only to subsoil conditions which are either gravel or sand

Revisions:

Site Address: 52 Pinkwell Avenue, Hayes, Hillingdon UB3 1NQ		
Drawing Title: Proposed Floor Plan and Elevations		
Scale: 1:100	Date: 2nd February 2021	Ref: 52PINKWELLAVENTUE6m 02