


AMENDMENTS	DATE	REV.
------------	------	------

Dimensional areas and levels where they are only approximate and subject to site survey. All dimensions are to be checked on site. Figured dimensions only are to be taken from the drawing. This drawing is to be read in conjunction with all relevant consultants and/or specialist drawings/documents and any discrepancies or variations are to be notified to the architect before detailed work commences. This drawing copyright and remains the property of the Architects.

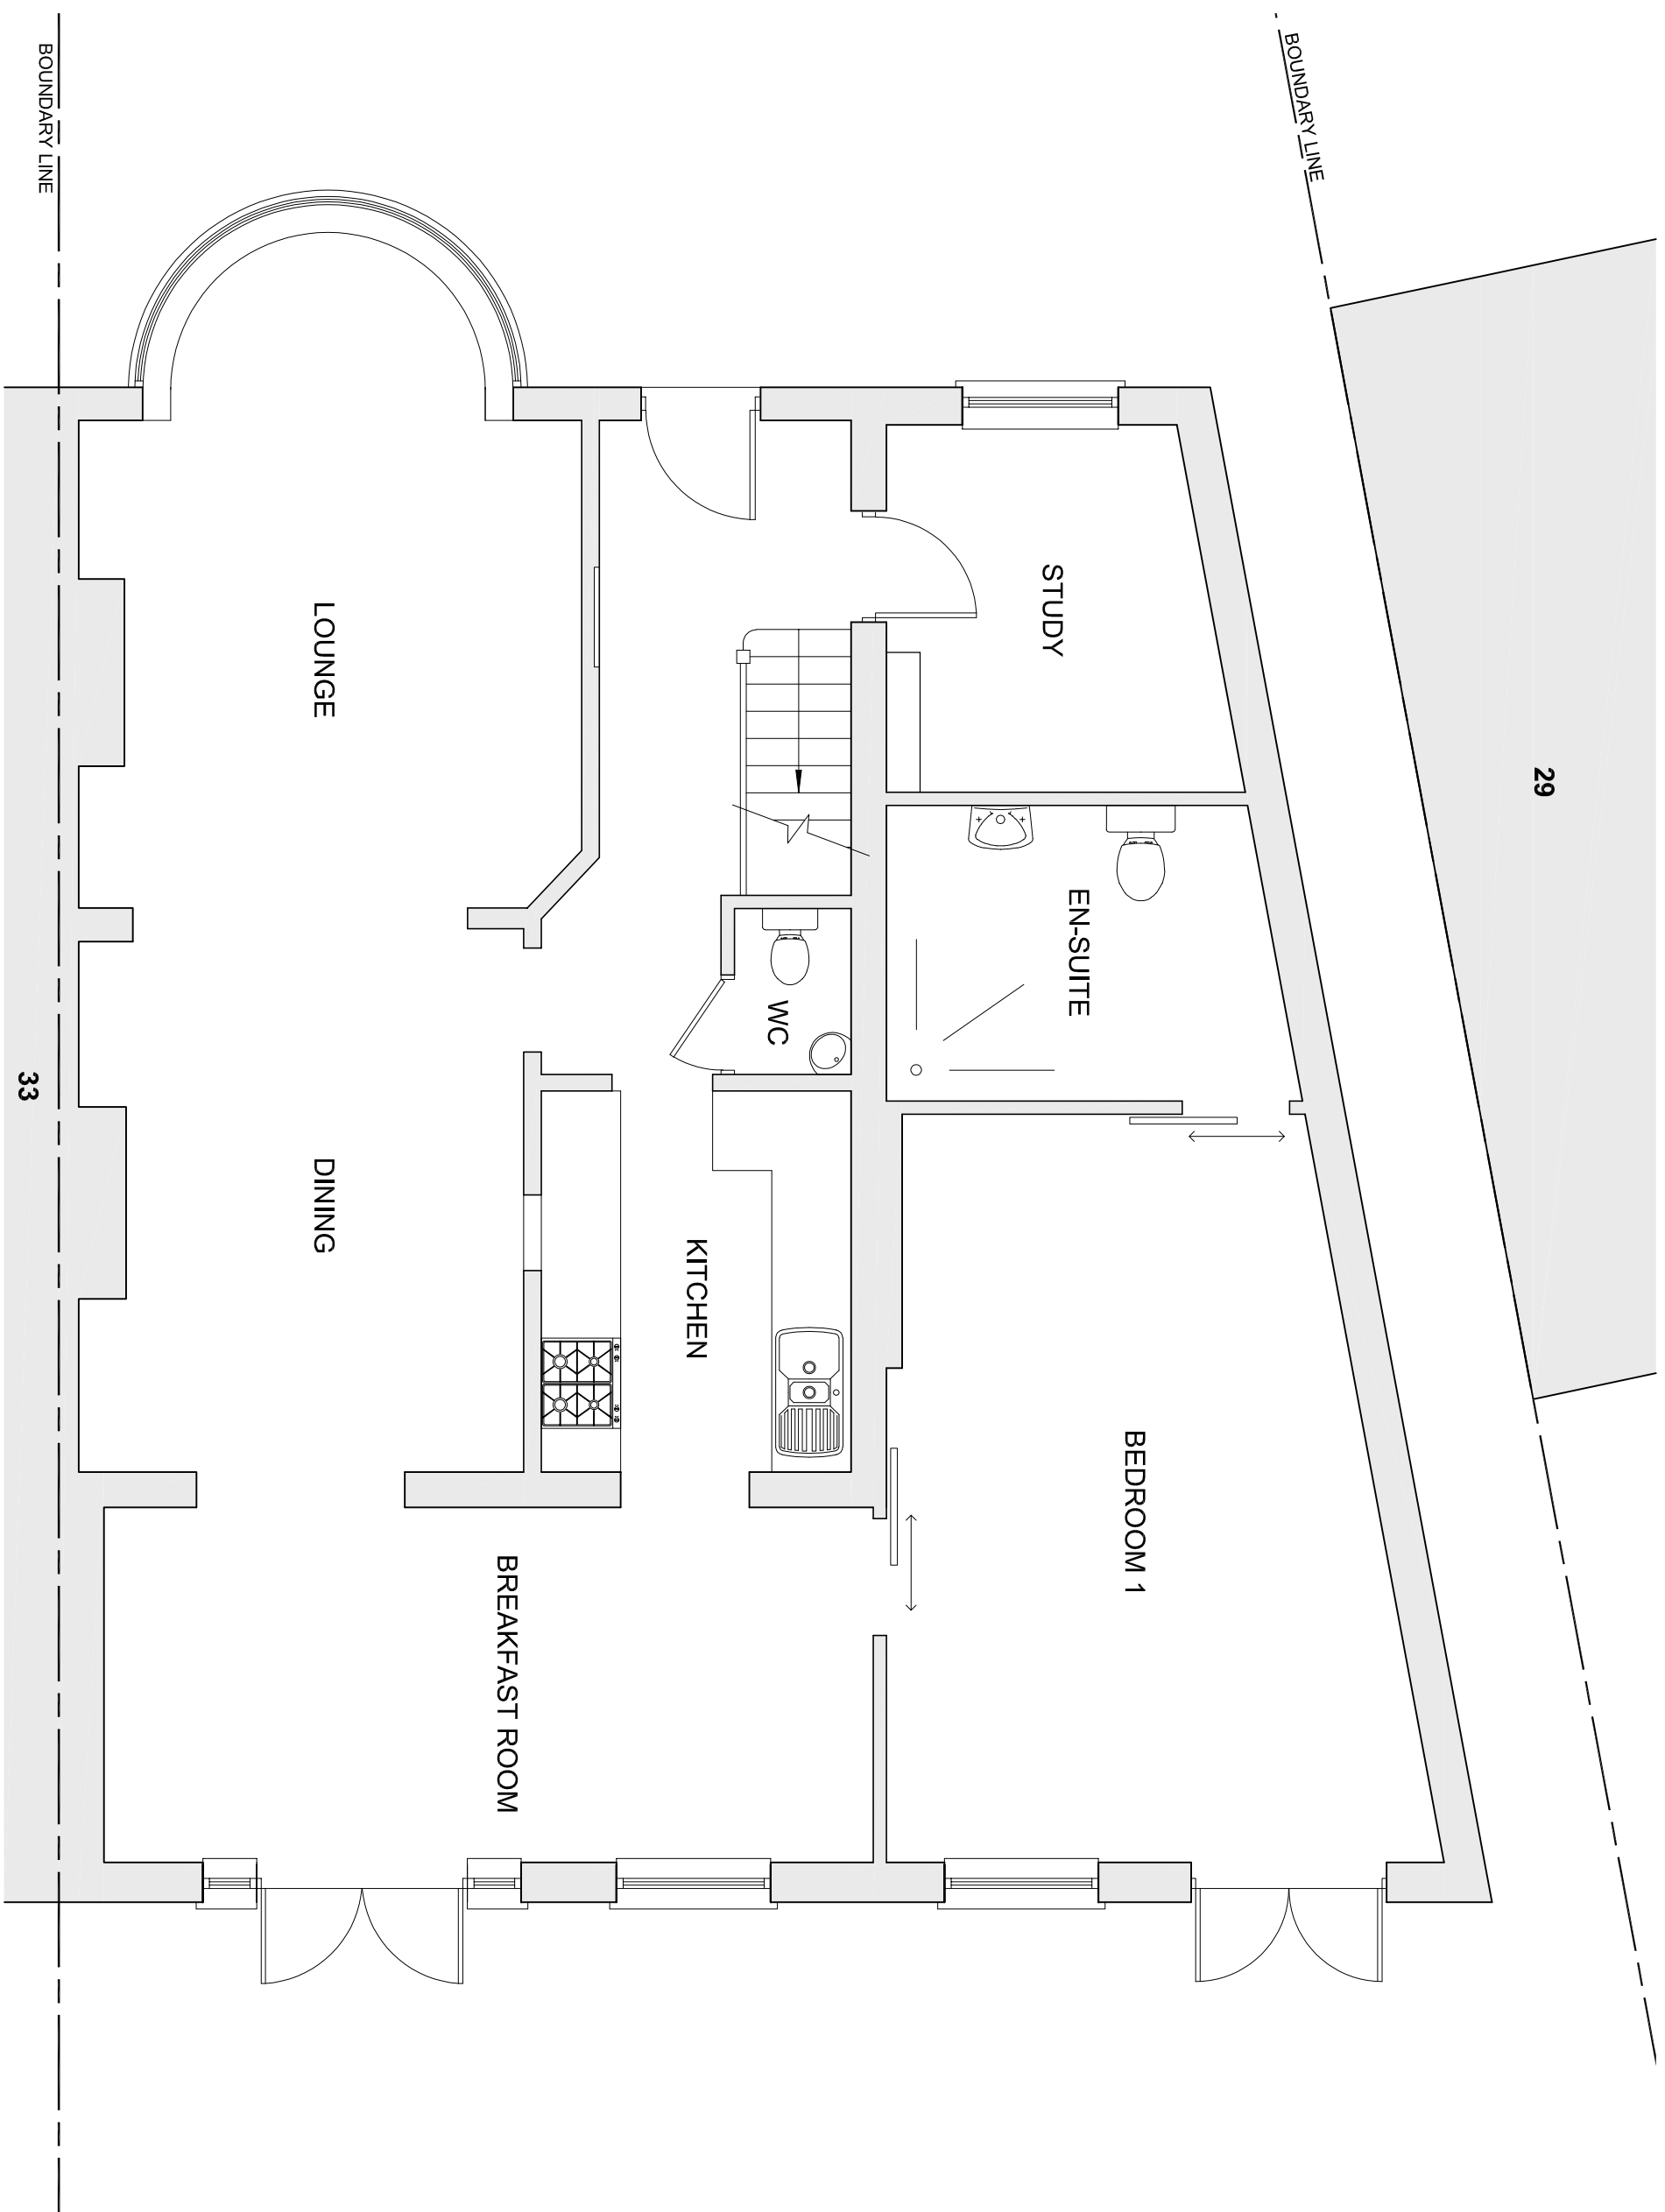

bernard murray design
chartered architect

WWW.BMURRAYDESIGN.CO.UK
78 BRIDGE ROAD, UXBRIDGE, MIDDLESEX UB82QW
TEL: 07958 471714 EMAIL: BMURRAYDESIGN@YAHOO.CO.UK

PROJECT
31 BROADHURST GARDENS
RUISLIP
HA4 9JQ

CLIENT
SARAH MCNALLY

DRAWING
EXISTING GROUND FLOOR PLAN

SCALE	1:50 @ A3	DRAWING NUMBER	R
DATE	JAN 2022	1164-2	
DRAWN	BM		