


ROOF	JAN 2022	B
BATHROOM	JAN 2022	A
AMENDMENTS	DATE	REV.

Drawings, notes and books shown shall be only approximate and subject to site survey. All dimensions shall be based on the finished ground level and shall be subject to the final design and any discrepancies or variations are to be referred to the architect before the building work commences. The drawings shall be the property of the architect.

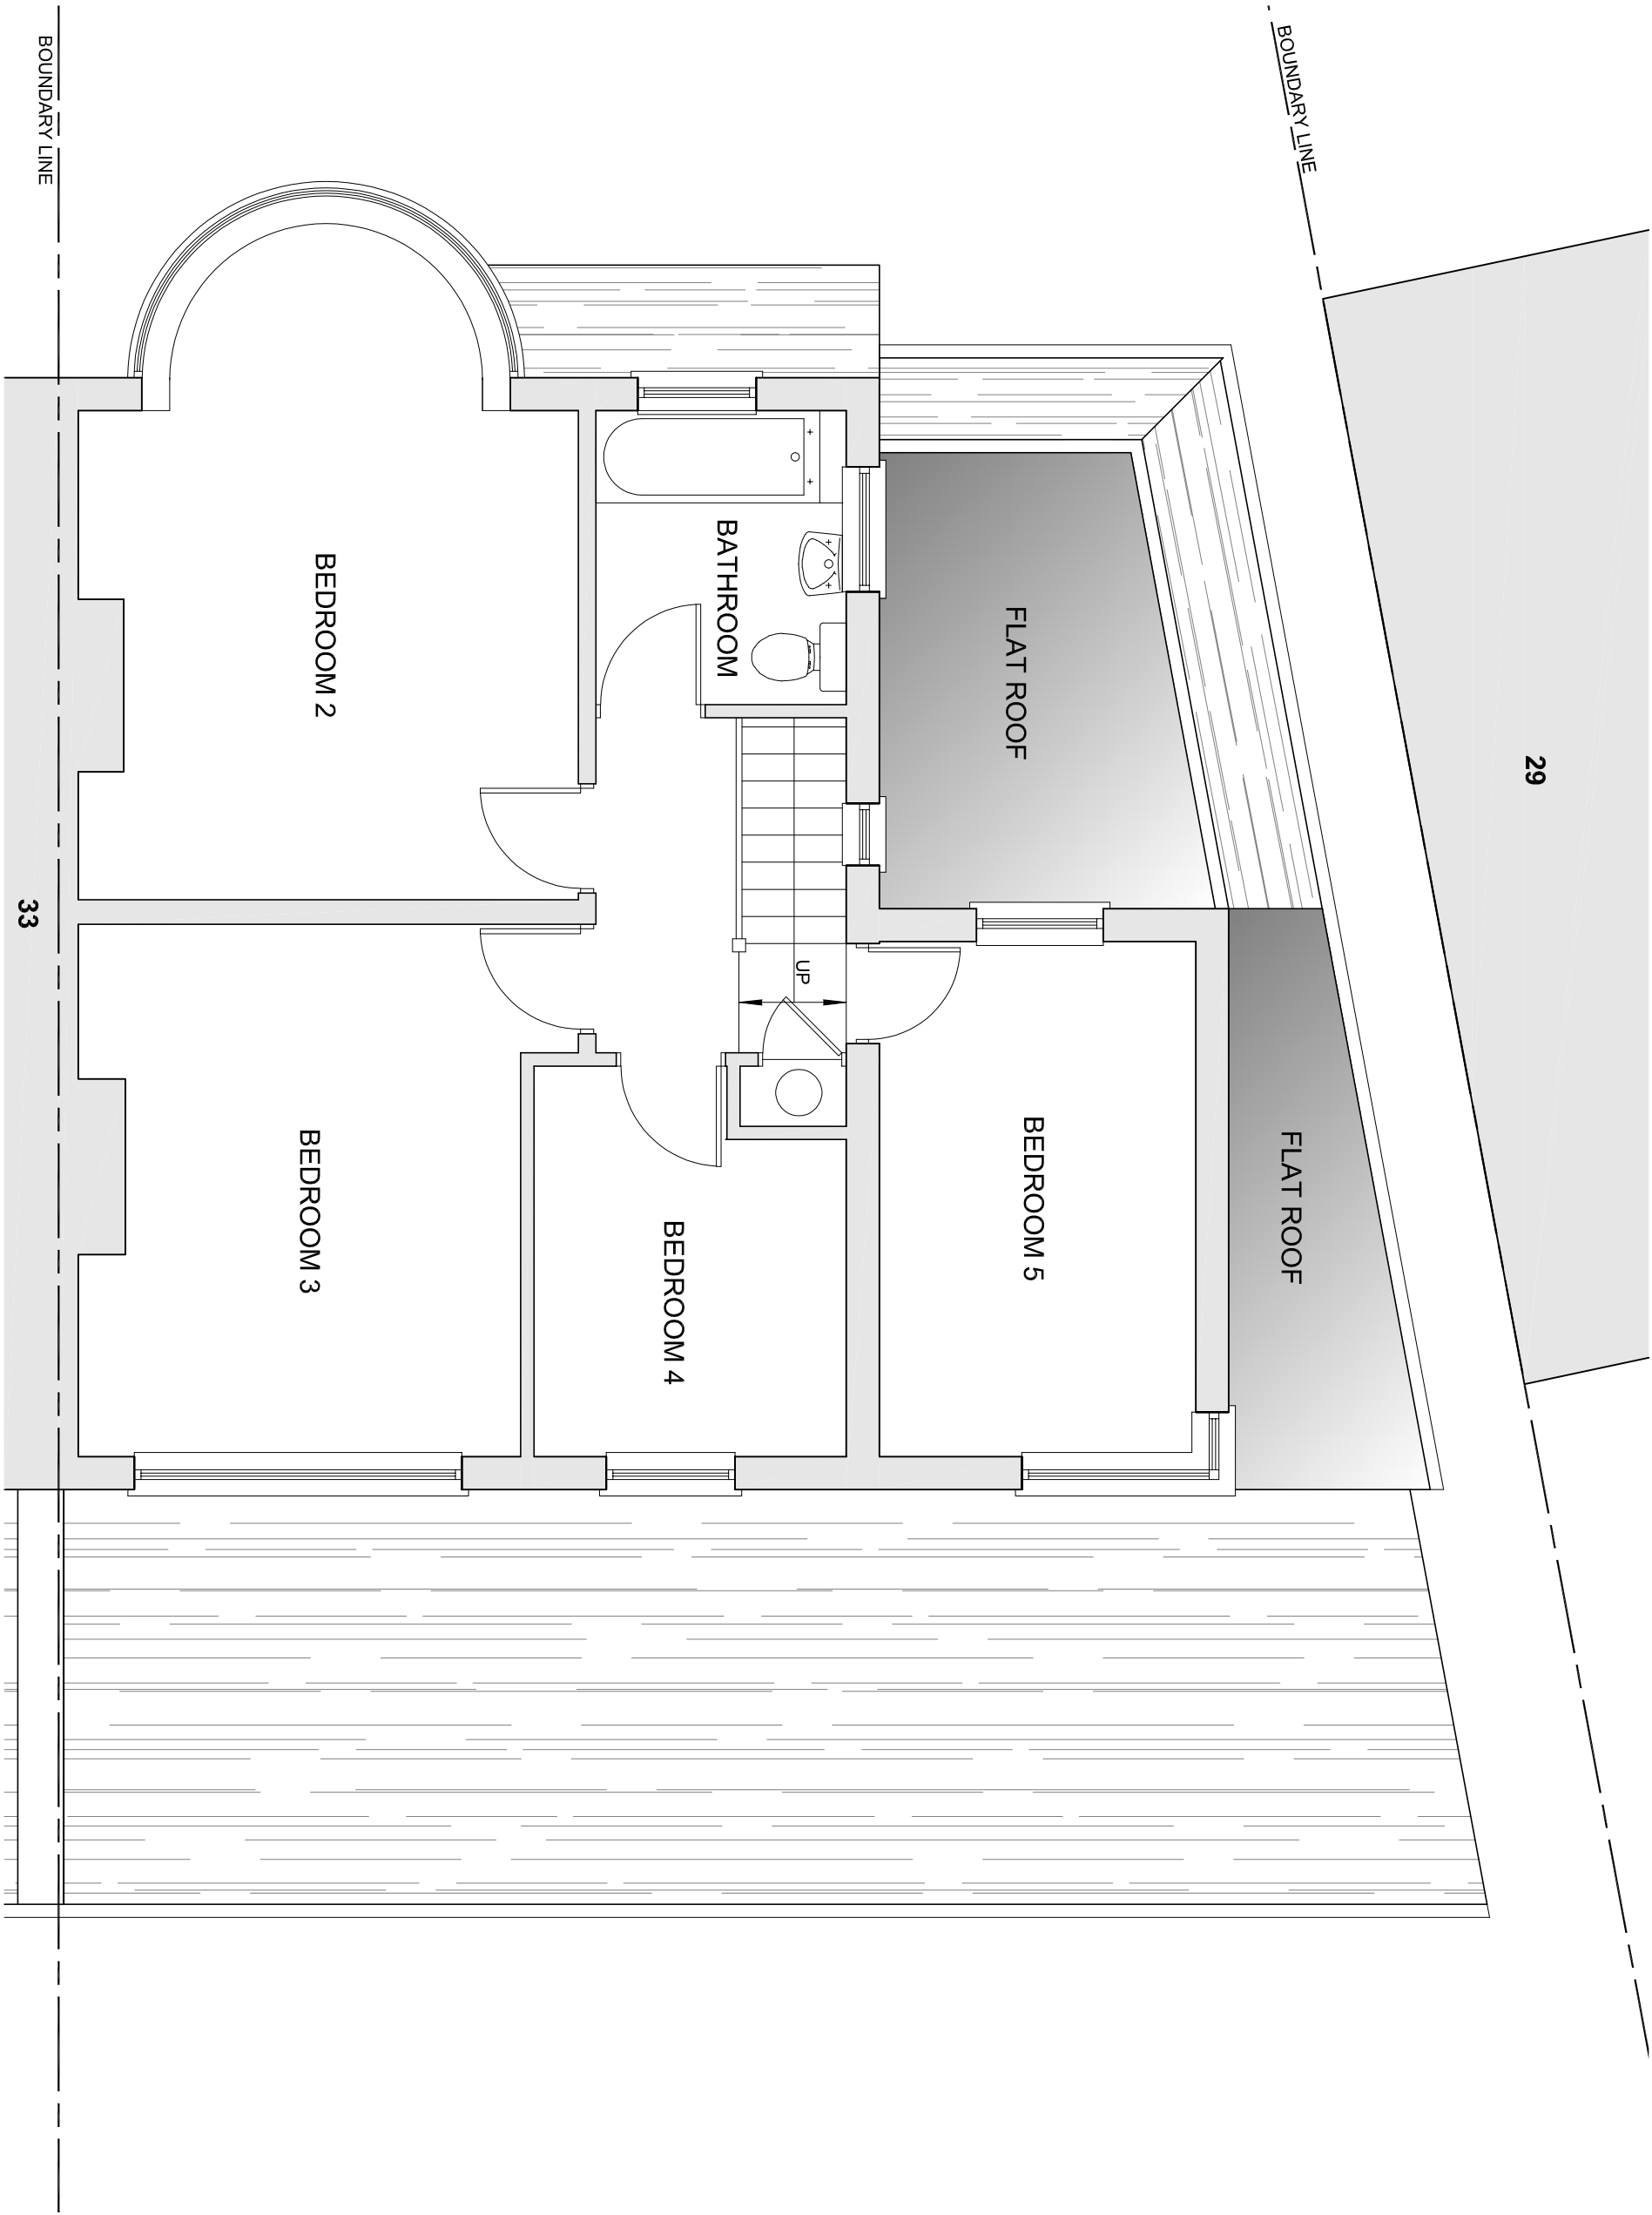

bernard murray design
chartered architect

78 BRIDGE ROAD, UXBRIDGE, MIDDLESEX UB8 3QW
TEL: 07958 471714 EMAIL: BMURRAYDESIGN@YAHOO.CO.UK

PROJECT
31 BROADHURST GARDENS
RUISLIP
HA4 9JQ

CLIENT
SARAH MCNALLY

DRAWING
EXISTING FIRST FLOOR PLAN

SCALE	1:50 @ A3	DRAWING NUMBER	REV.
DATE	JAN 2022	DRAWN	BM
			1164-3
			B