



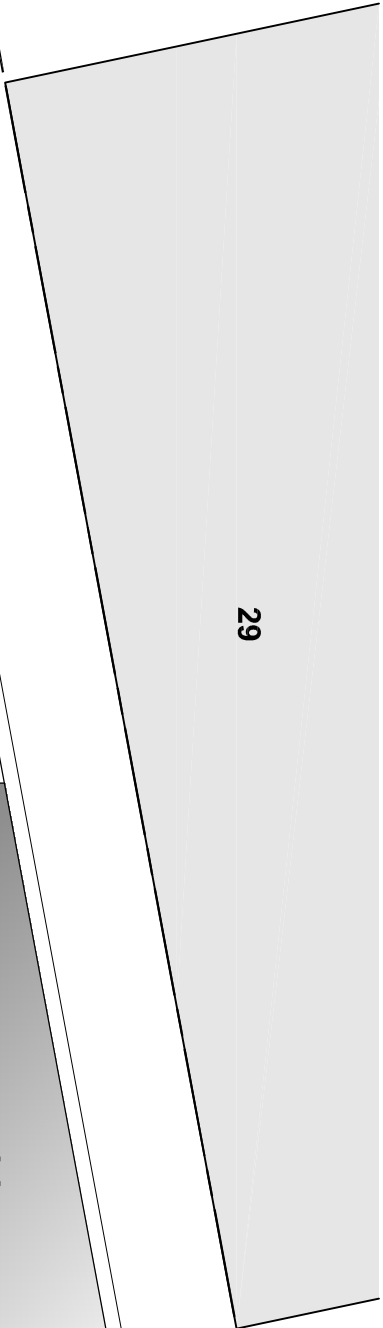



29

BOUNDARY LINE

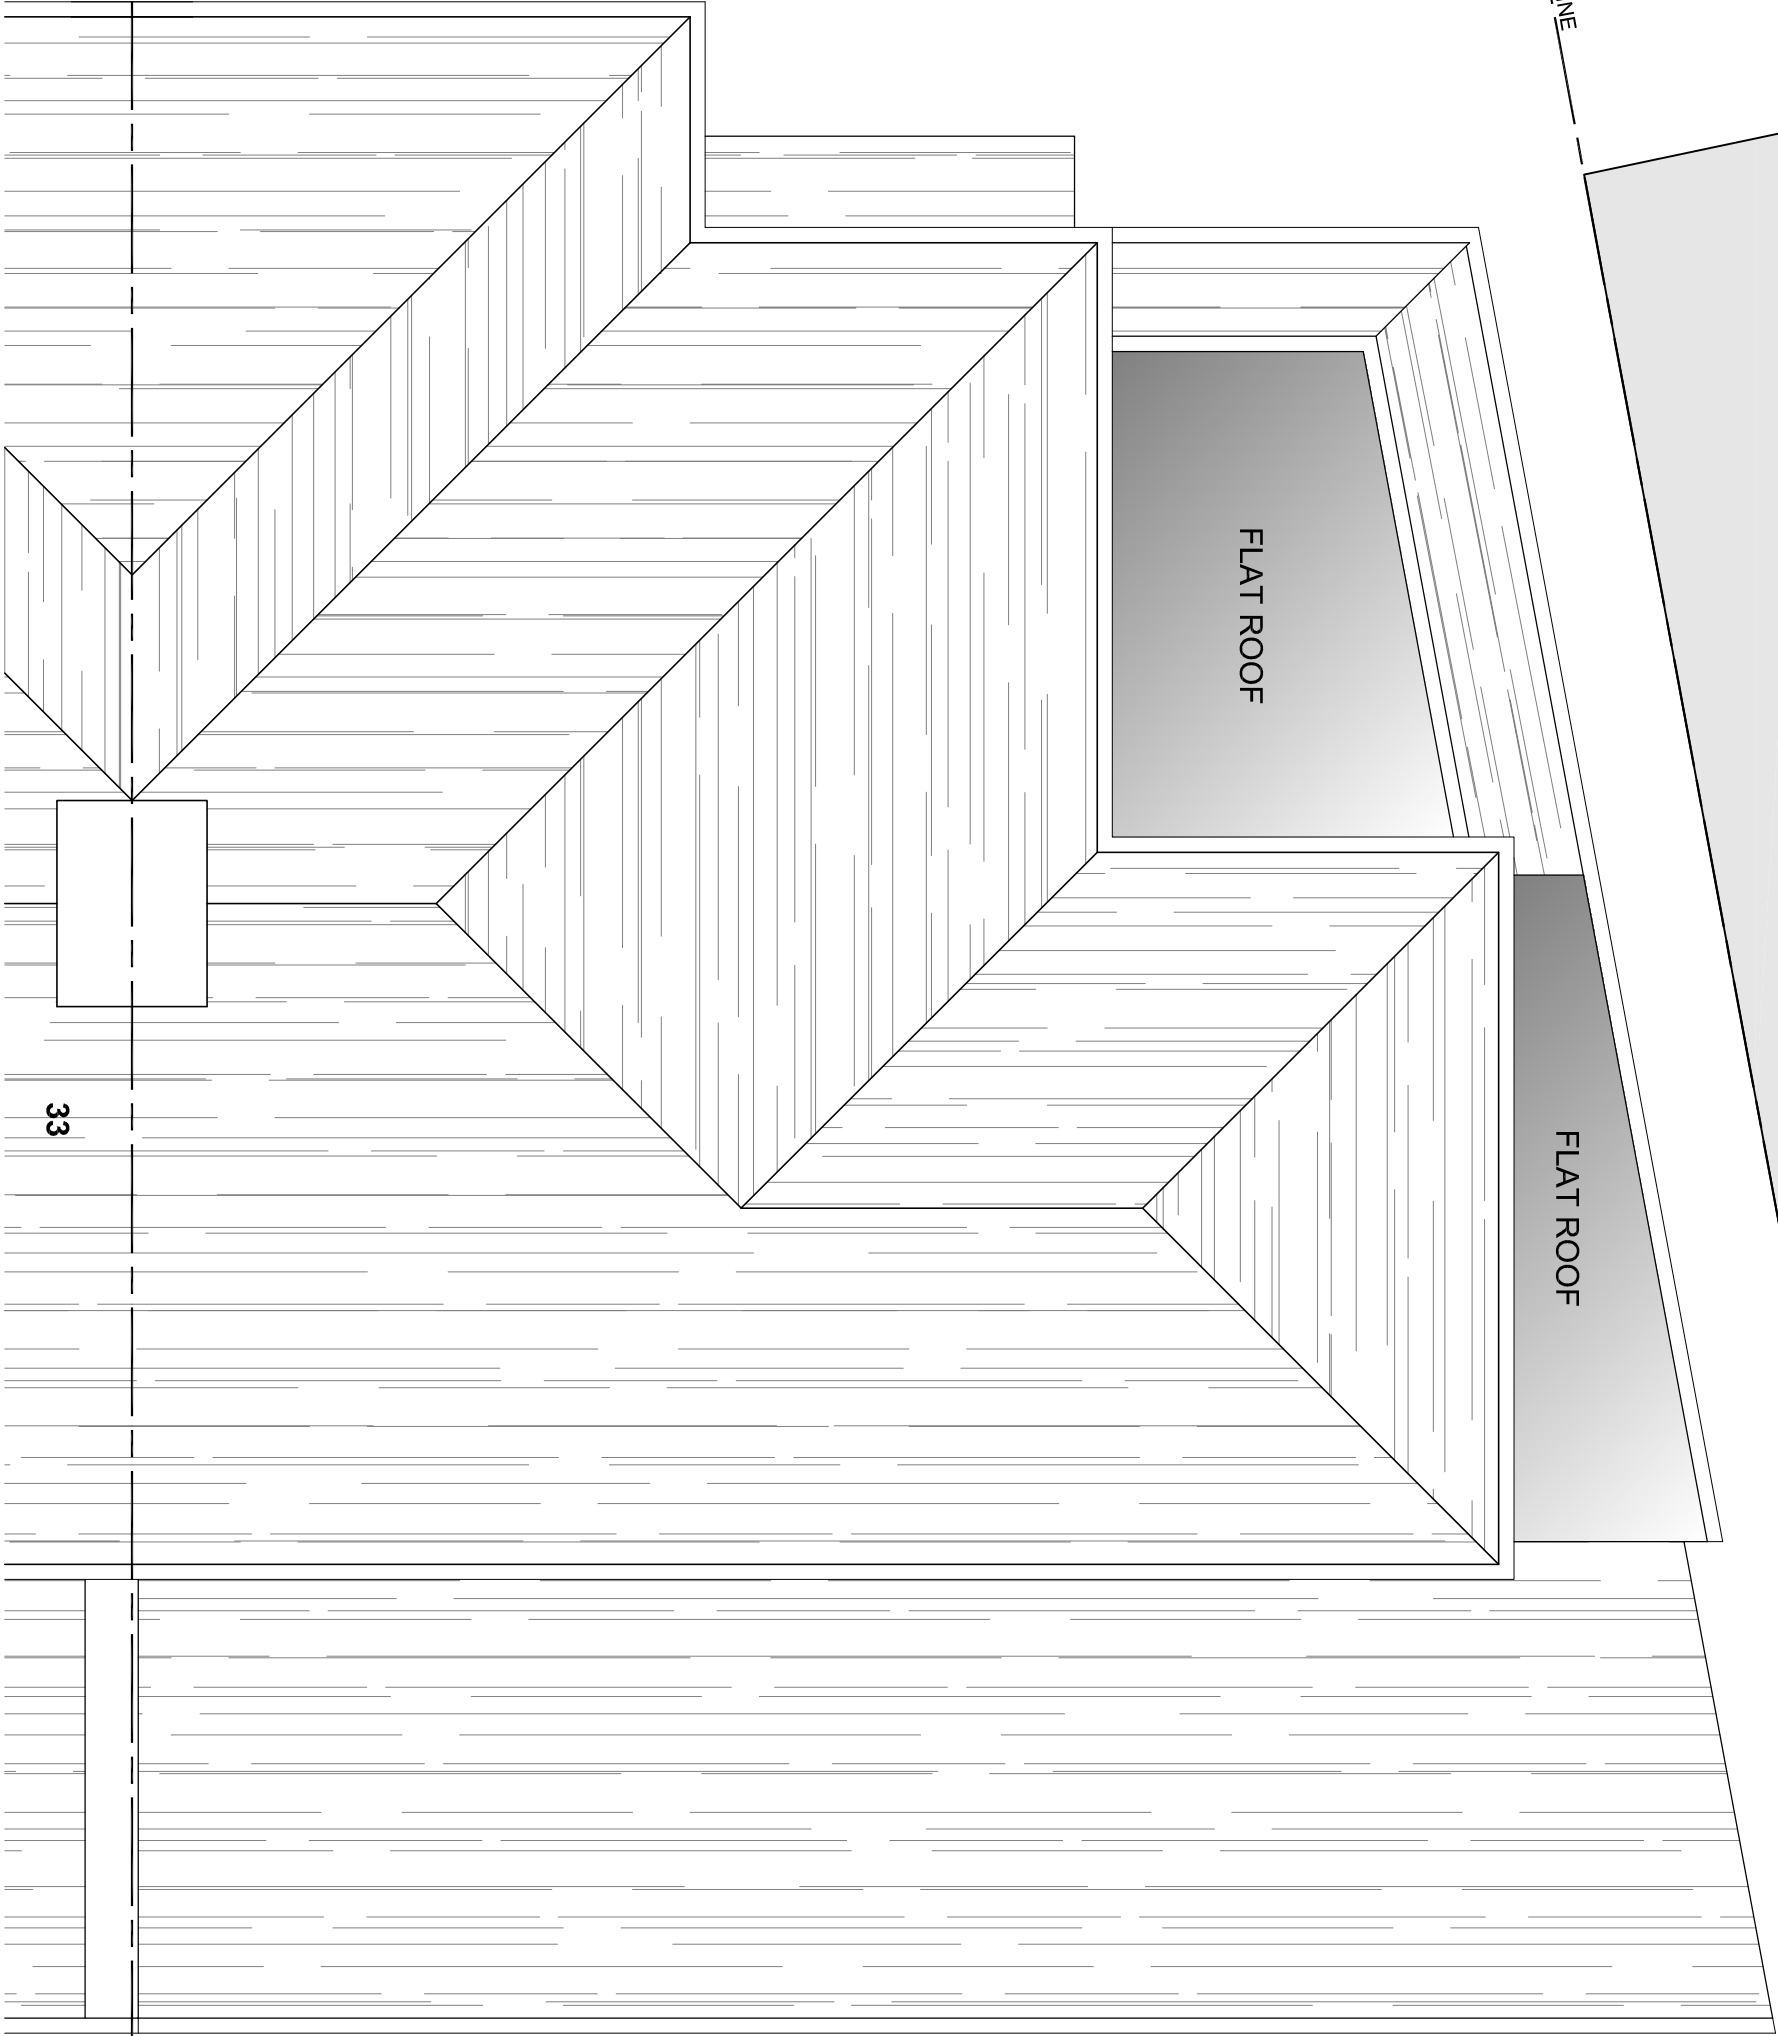

BOUNDARY LINE

33

 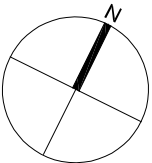

Scale 1:50

ROOF	JAN 2022	A
AMENDMENTS		
	DATE	REV.
Changes to roof areas and levels shown are only approximate and subject to site survey. All dimensions are to be based on the finished ground level and to be taken from the centre of the roof area. The drawing is not to be used for construction purposes and any discrepancies or variations are to be referred to the architect before the building work commences. The drawing is not to be used for any other purpose of any kind.		



bernard murray design
chartered architect

76 BRIDGE ROAD, UXBRIDGE, MIDDLESEX UB8 3QW
TEL: 07958 471714 EMAIL: BMURRAYDESIGN@YAHOO.CO.UK

PROJECT
31 BROADHURST GARDENS
RUISLIP
HA4 9JQ

CLIENT
SARAH MCNALLY

DRAWING
EXISTING ROOF PLAN

SCALE	1:50 @ A3	DRAWING NUMBER	REV.
DATE	JAN 2022	1164-9	A
DRAWN	BM		