
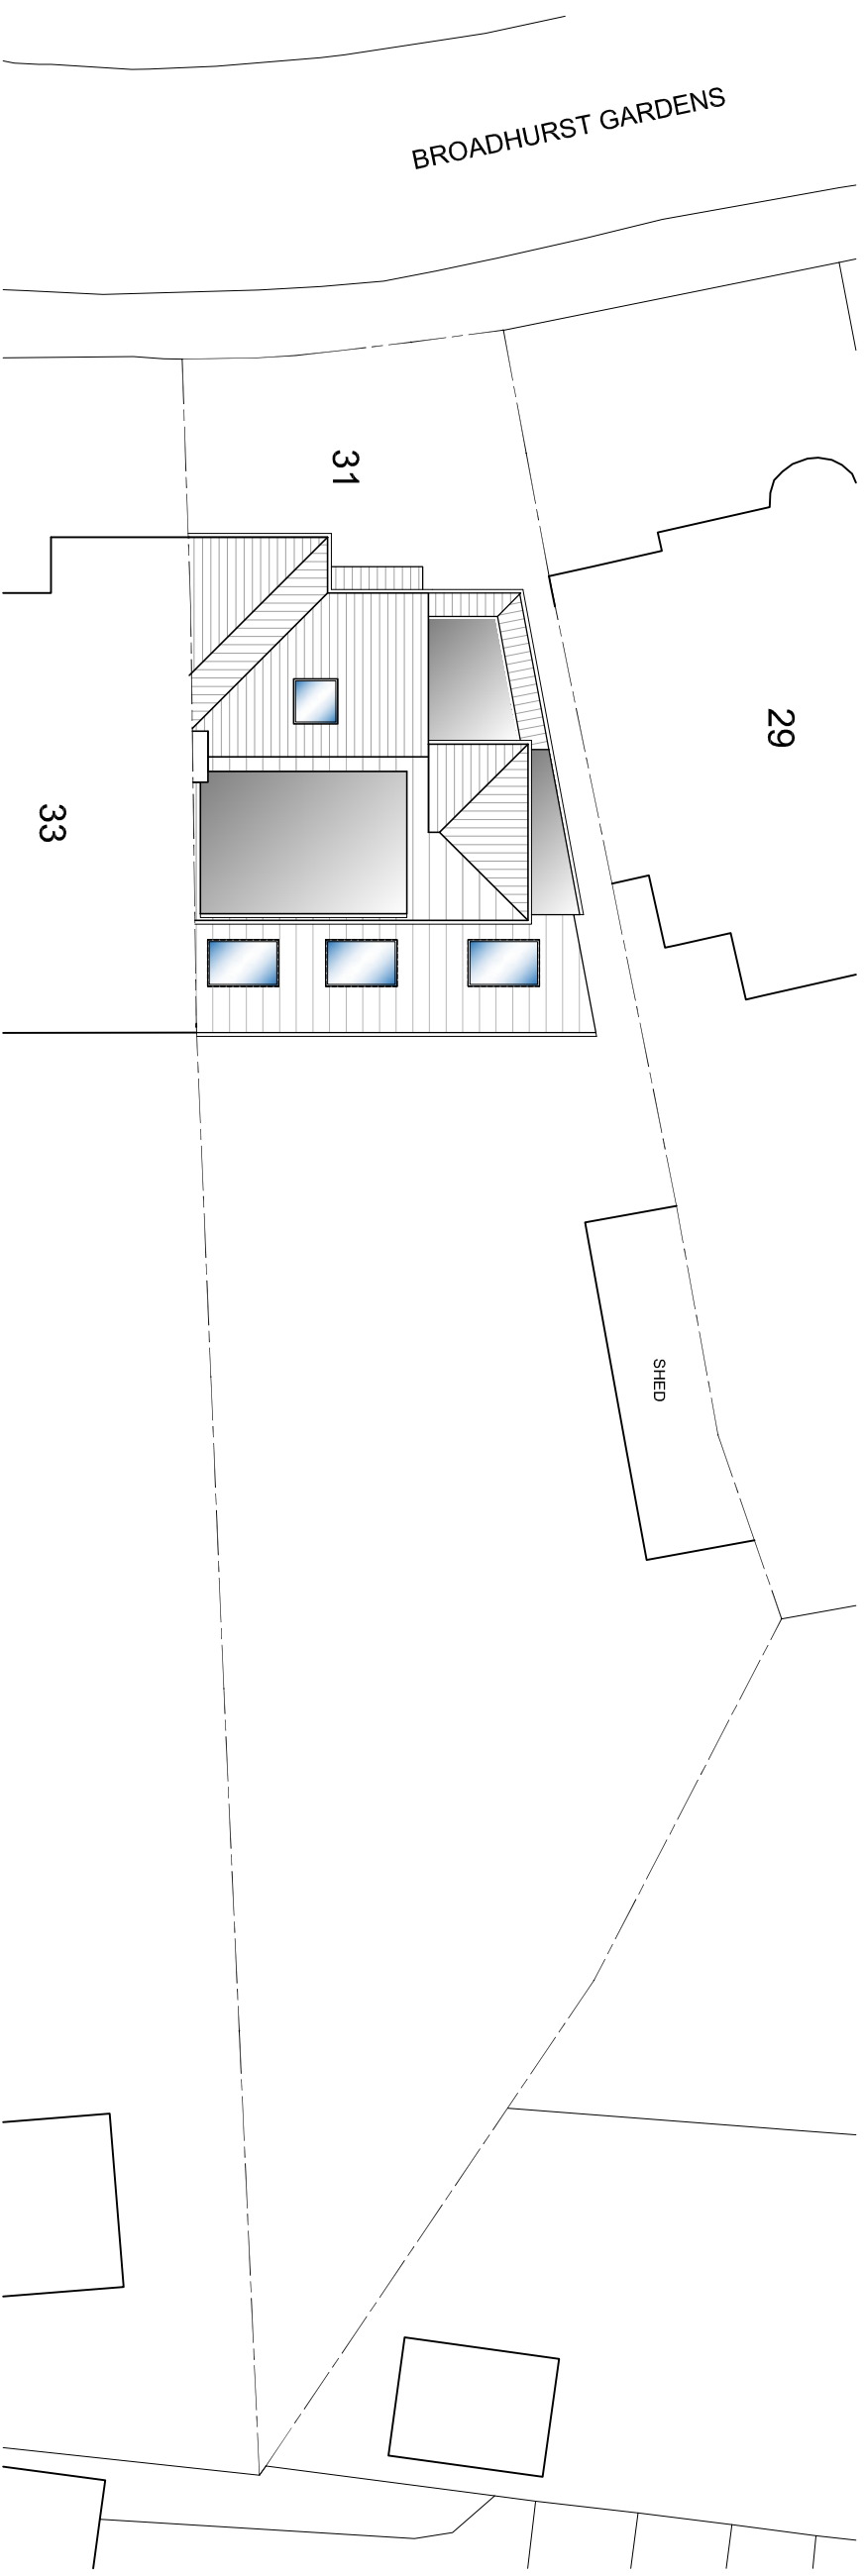


AMENDMENTS	DATE	REV.
------------	------	------

Dimensions, at least where given are only approximate and subject to site survey. All dimensions are to be checked on site. Figured dimensions only are to be taken from this drawing. This drawing is to be read in conjunction with all relevant consultants and/or specialists drawings/documents and any discrepancies or variations are to be notified to the architect before the affected work commences. This drawing is copyright and remains the property of the Architects.

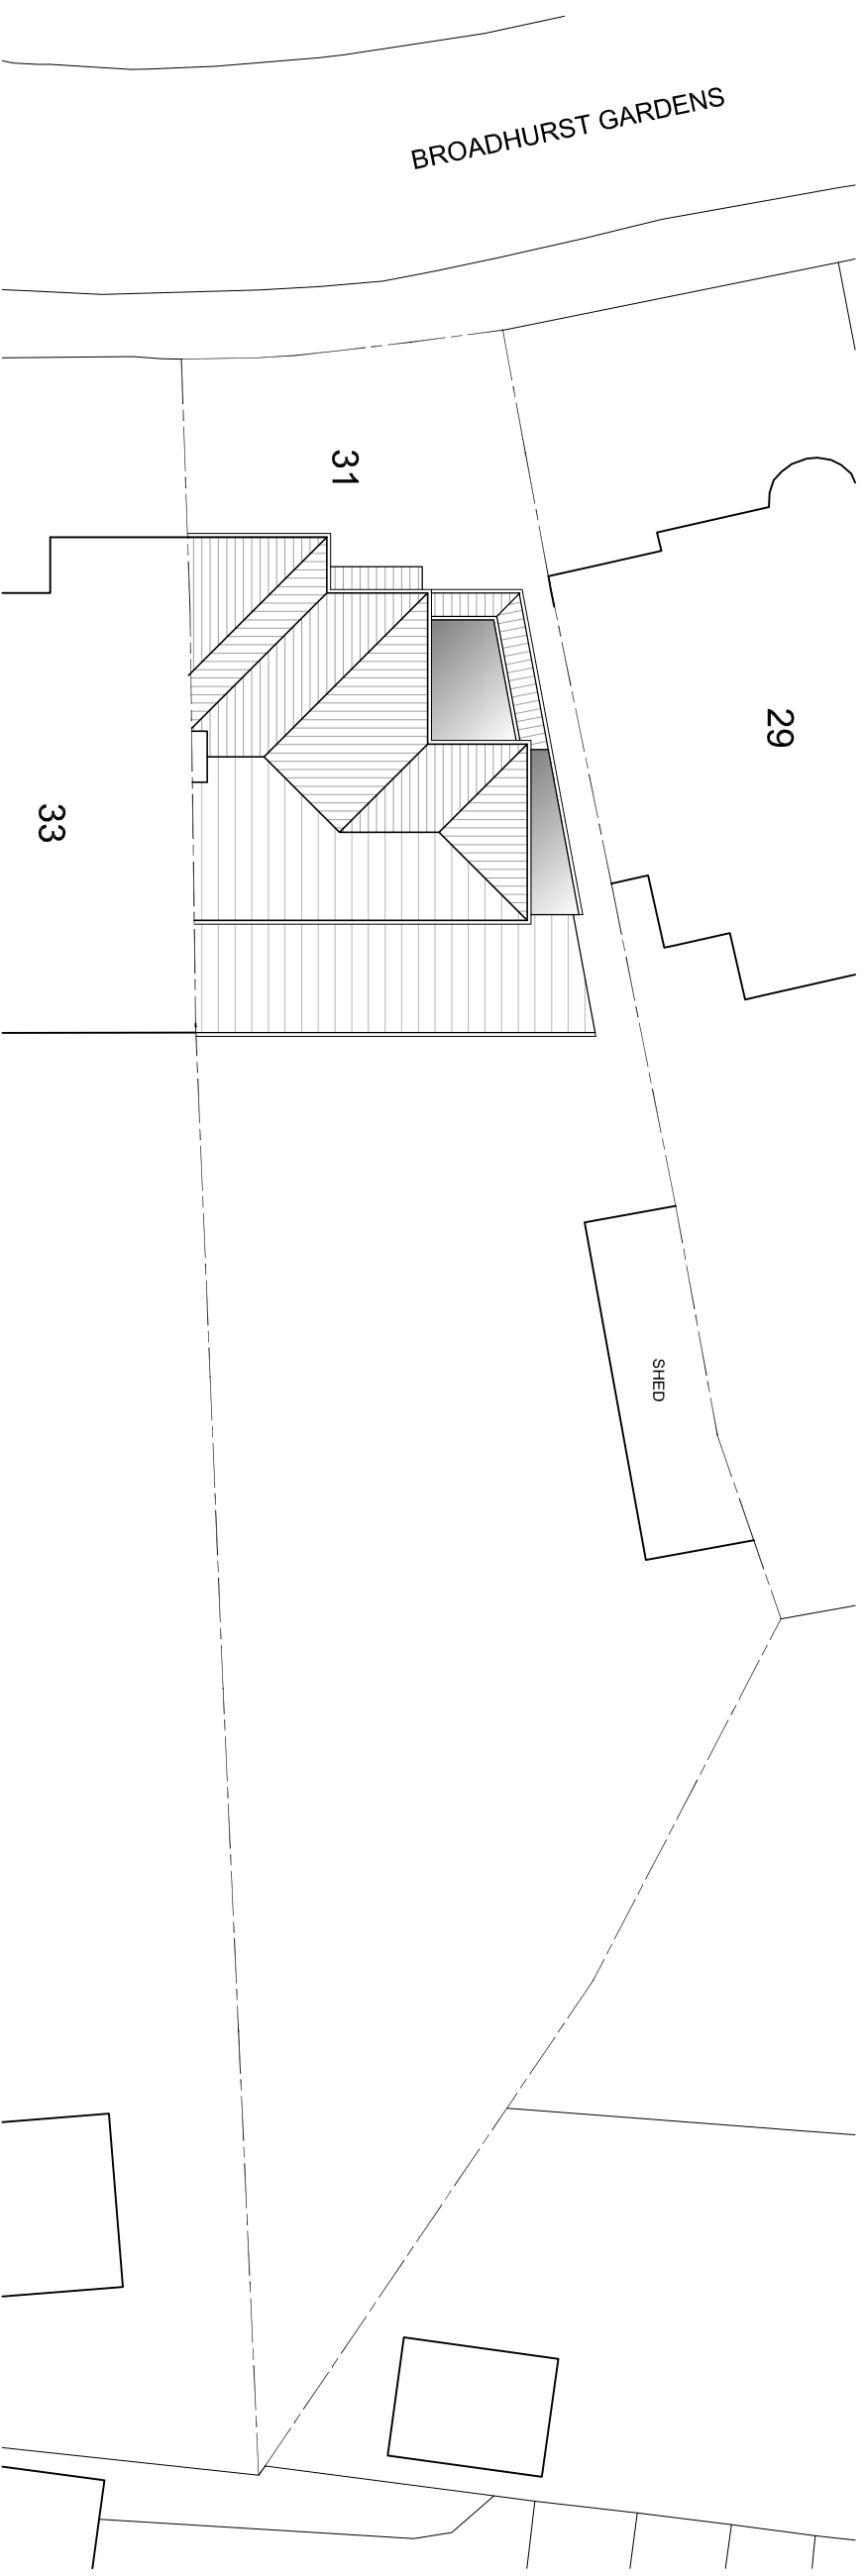

WWW.BMURRAYDESIGN.CO.UK

78 BRIDGE ROAD, UXBRIDGE, MIDDLESEX UB82QW
TEL: 07958 477114 EMAIL: BMURRAYDESIGN@YAHOO.CO.UK

PROJECT
331 BROADHURST GARDENS
RUISLIP
HA4 9JQ

CLIENT
SARAH MCNALLY

DRAWING EXISTING AND PROPOSED SITE PLAN

SCALE	1:200 @ A3	DRAWING NUMBER	REV
-------	------------	----------------	-----

DATE	JAN 2022
DRAWN	BM
1164-13	