


18/03/2024



This drawing is intended to provide information only. It is not intended to be used for any other purpose. The user of this drawing should be aware that it is not a contract and should not be used as such. It is the responsibility of the user to ensure that the drawing is used for its intended purpose and that it is not used for any other purpose.

LEGEND:

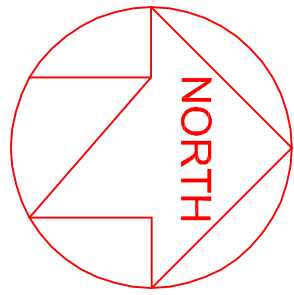

CONSTRUCTION NOTES:

SITE PLAN - 1:1250

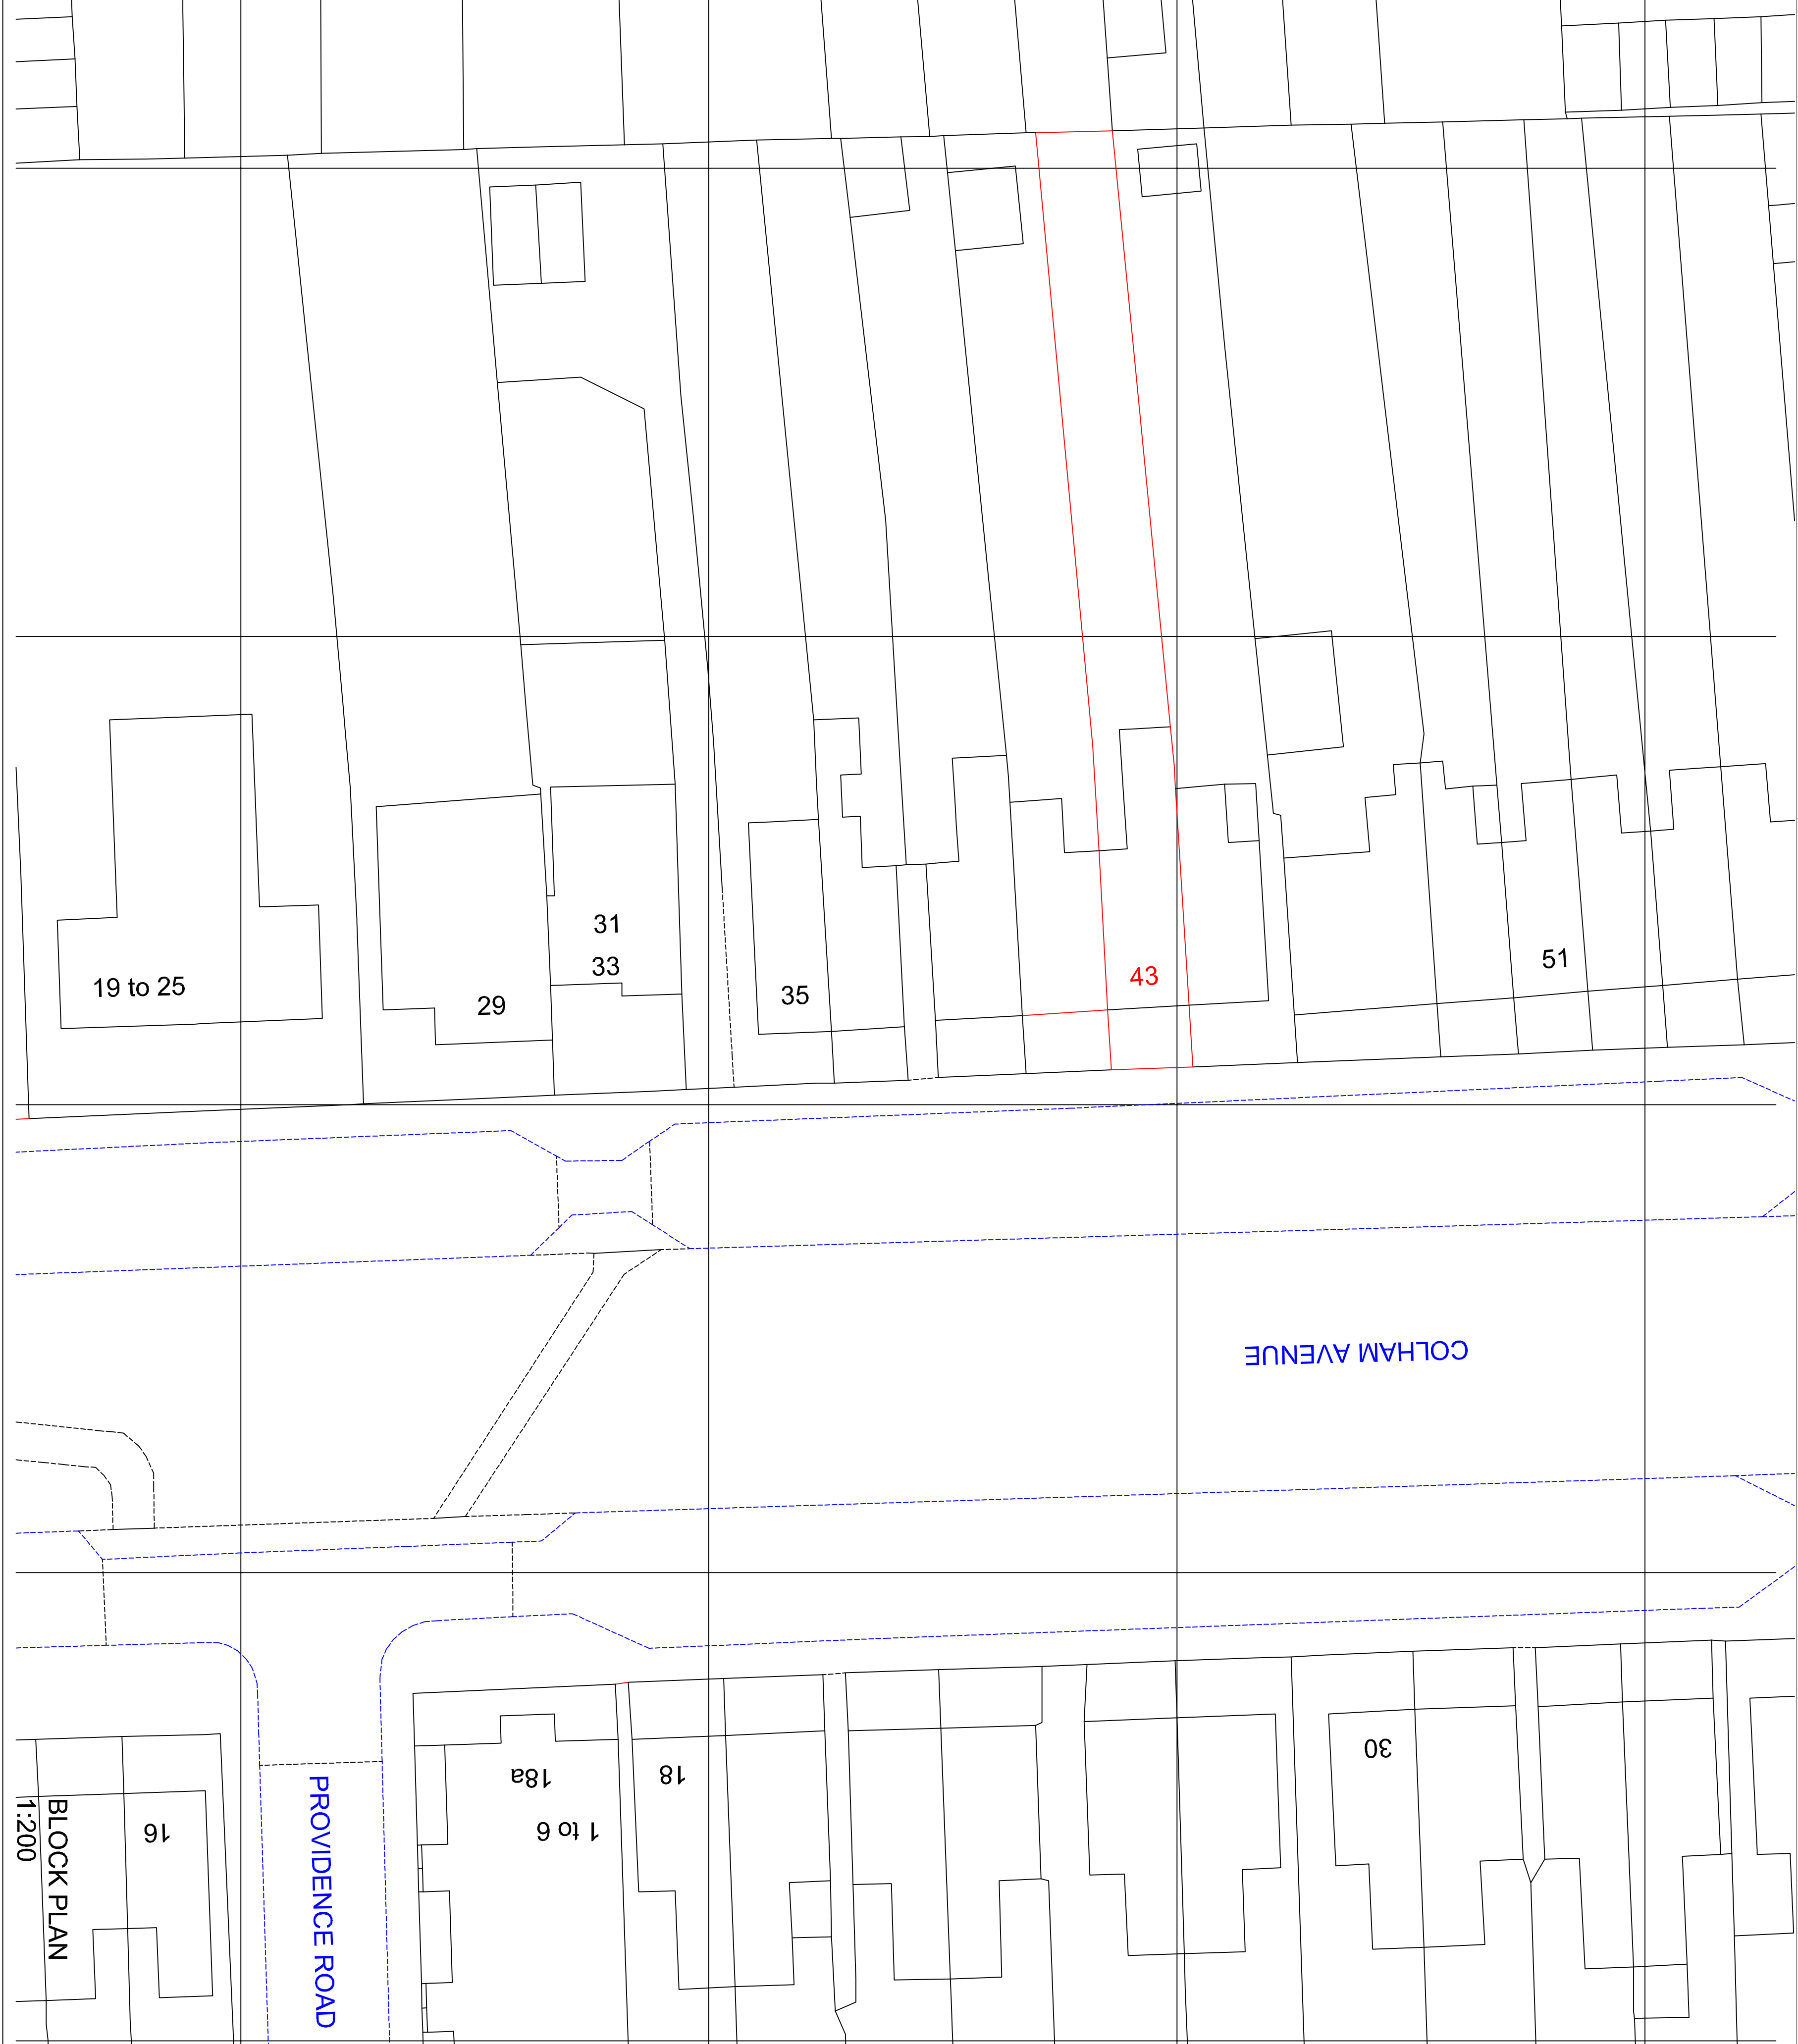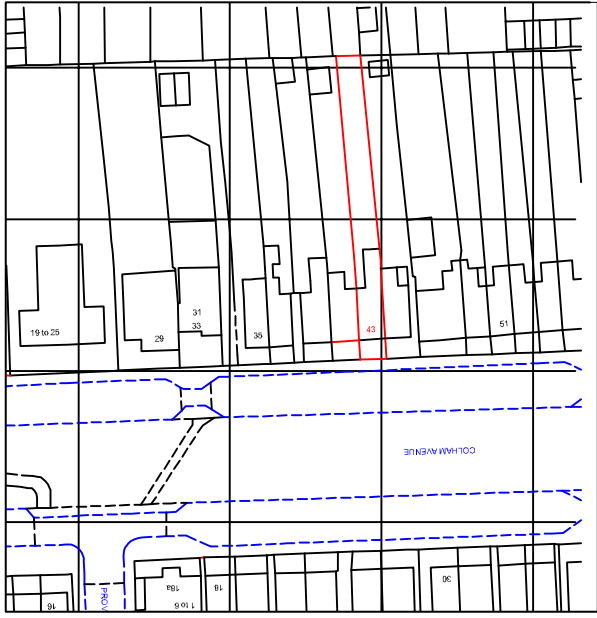

BLOCK PLAN
1:200

client			
Mr. & Mrs. M. Kinch			
title			
SITE PLAN & BLOCK PLAN			
project			
43 COLHAM AVENUE, WEST DRAVTON, MIDDX., UB7 8EU			
date			
18/03/2024			
scale			
AS	SHOWN	08	06
			15
drawing no.			
744	A1	SU03	-
revision			
1			
drawing no.			
744	A1	SU03	-
revision			
1			
drawing no.			
744	A1	SU03	