



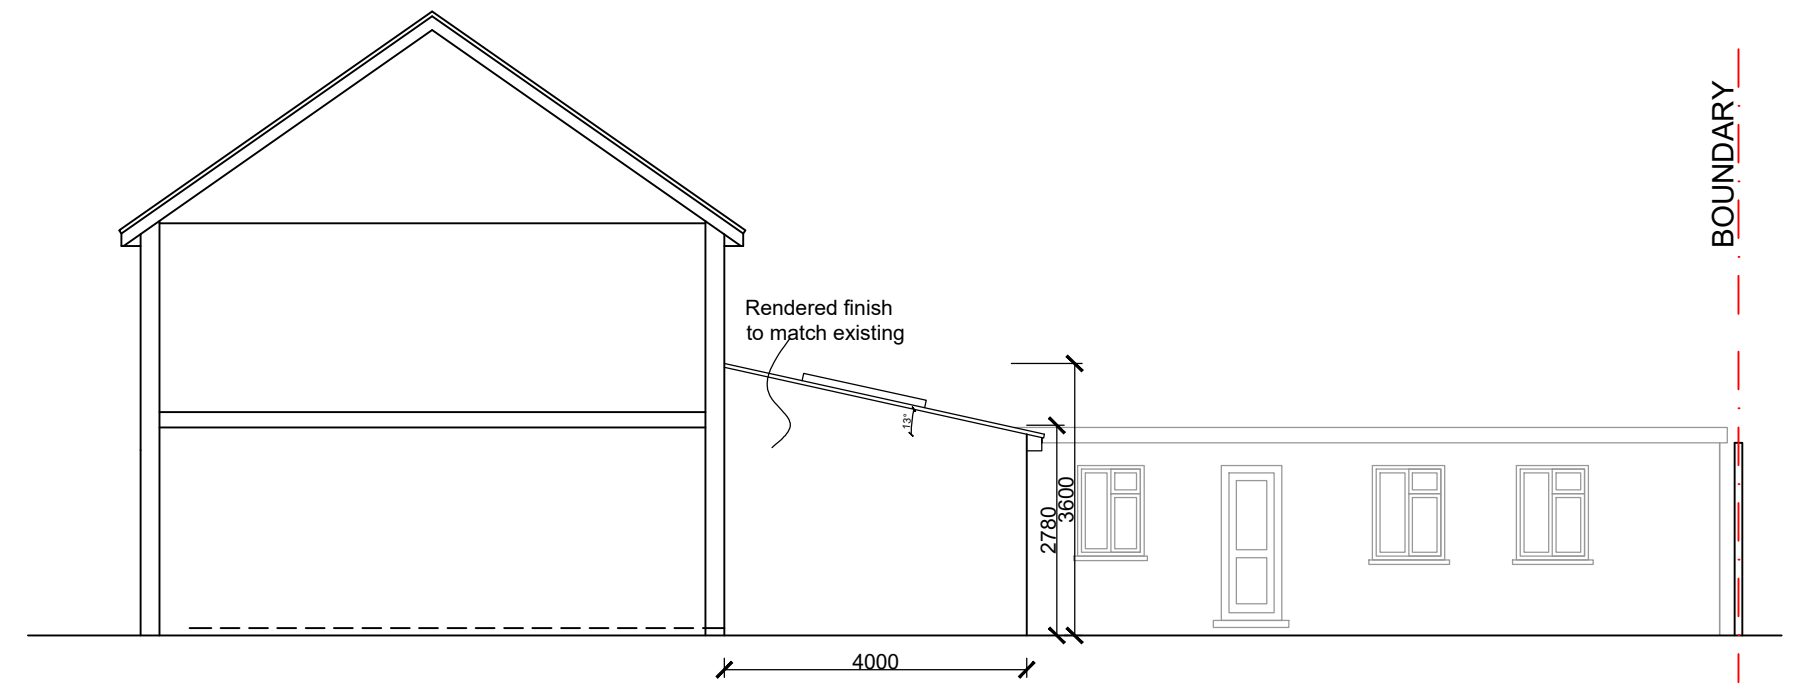


NORTH WEST ELEVATION

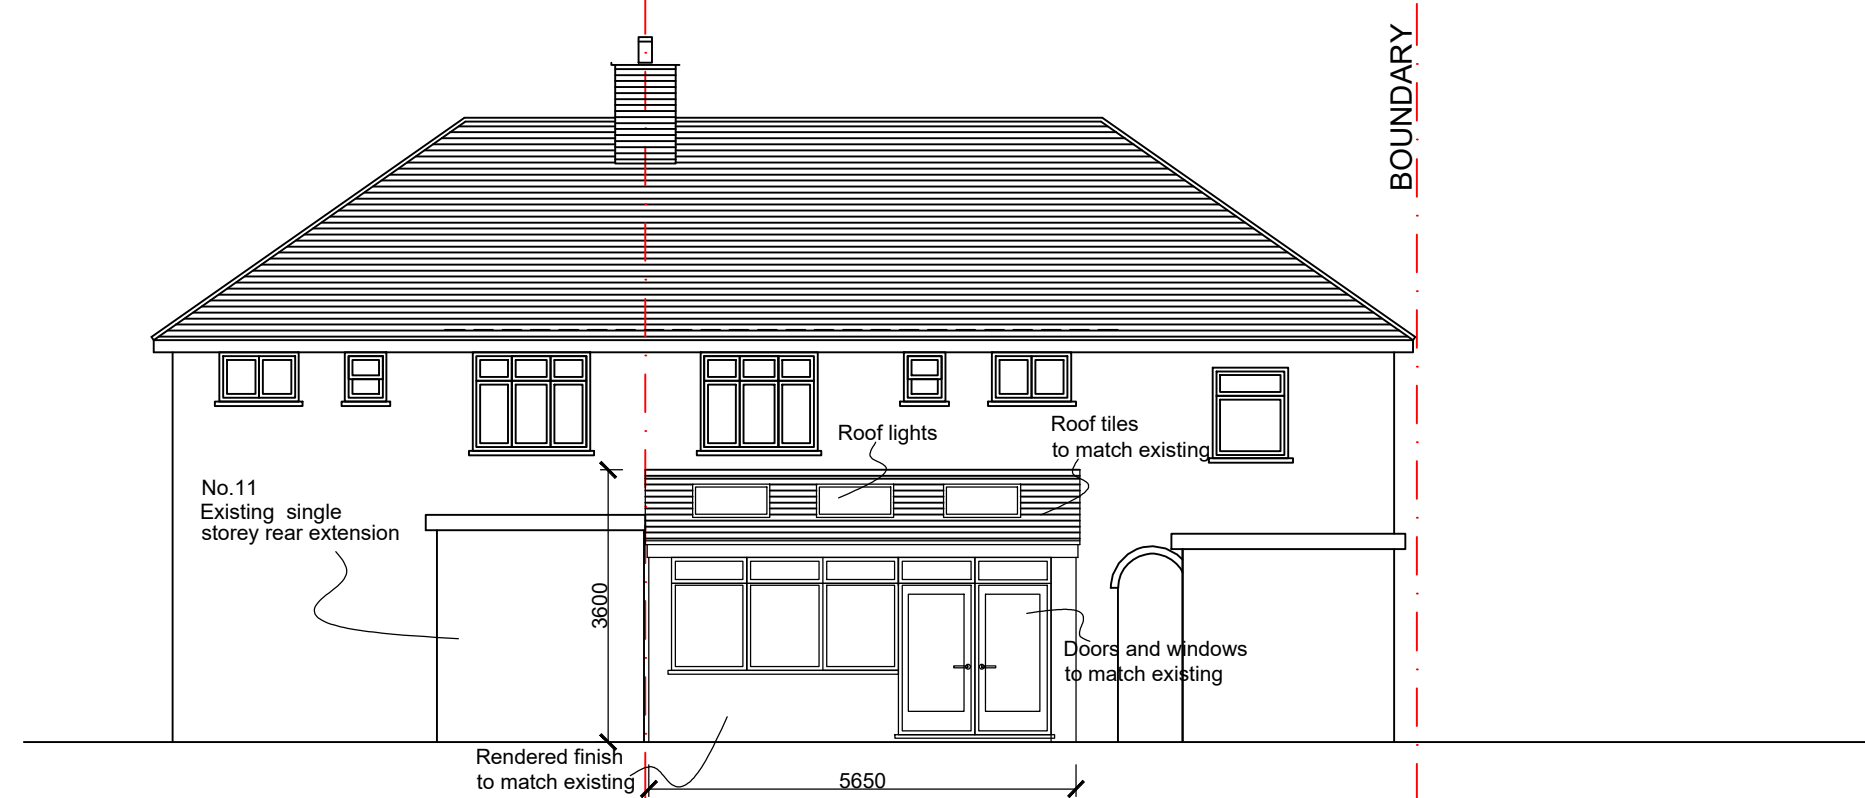

SOUTH WEST ELEVATION





SOUTH EAST ELEVATION

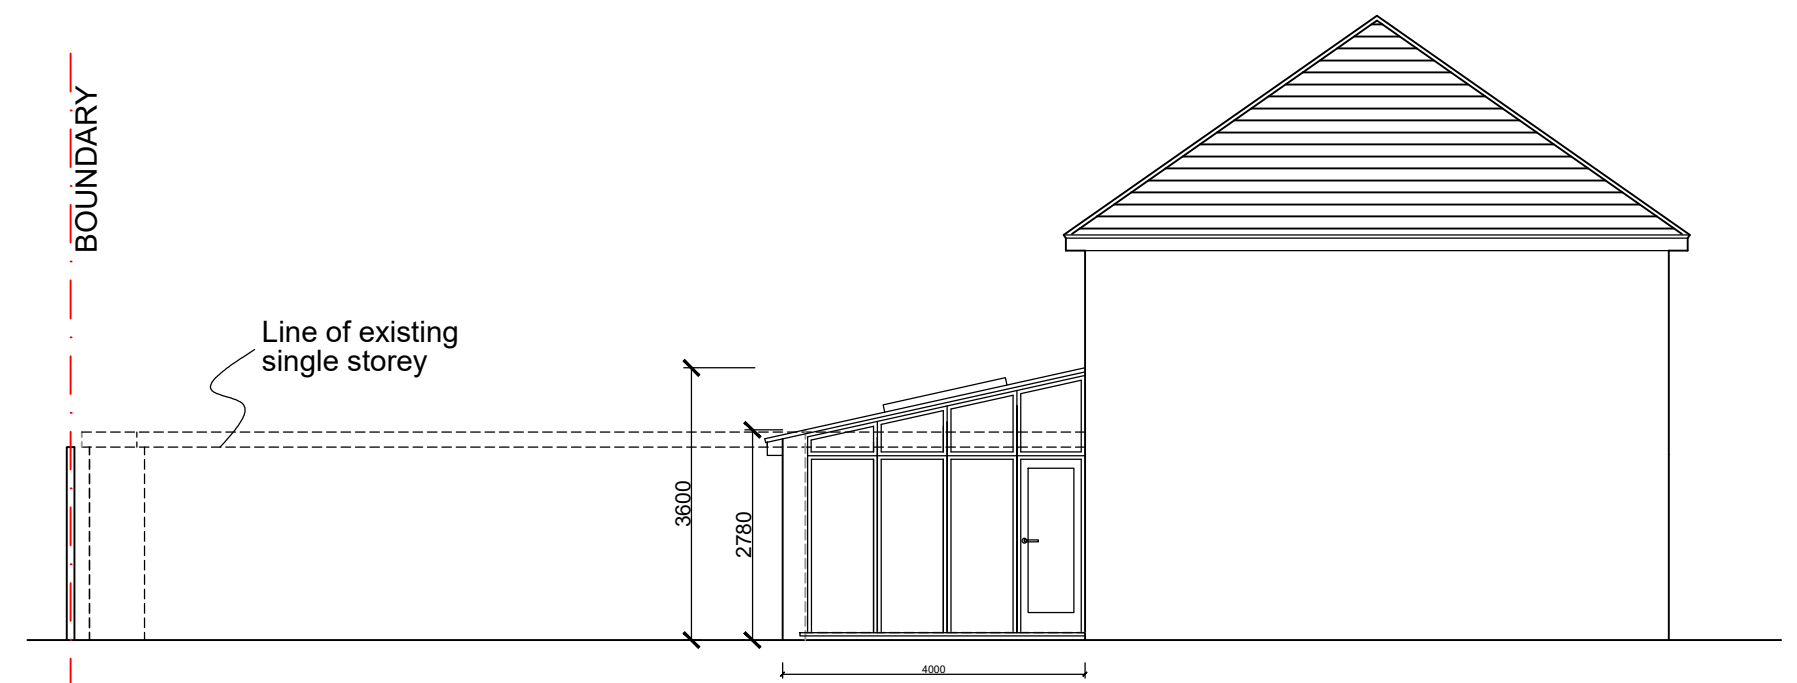

NORTH EAST ELEVATION

PROPOSED ELEVATIONS

9 ANGUS DRIVE, RUISLIP , HA4 0RZ

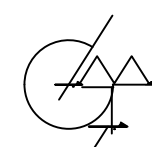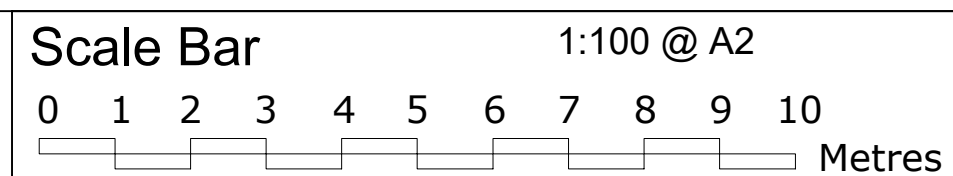

THE GILLETT MACLEOD PARTNERSHIP
Chartered Architects & Town Planning Consultants
1 High Road Old Eastcote Pinner Middlesex HA5 2EW tel. 0208 868 1333

Drg. No. 17/3159/107
Scale 1:100
Date 22/06/21
Drawn by AK

REVISION

drawn by
(C)