




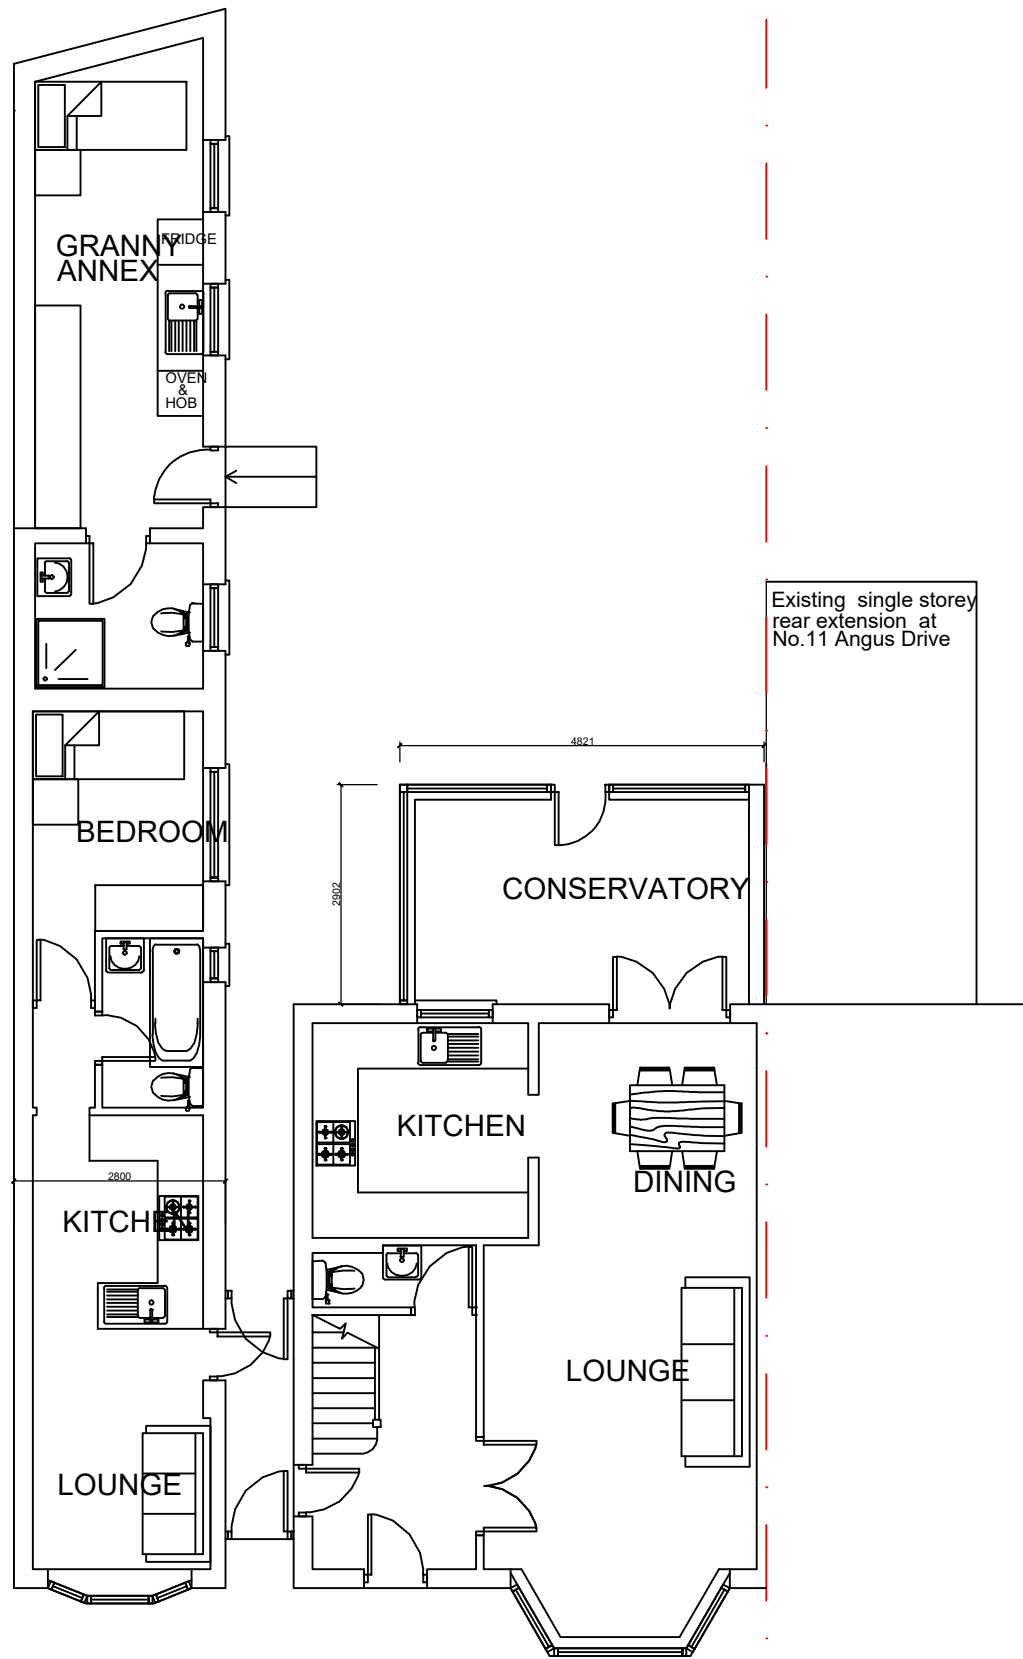

GROUND FLOOR

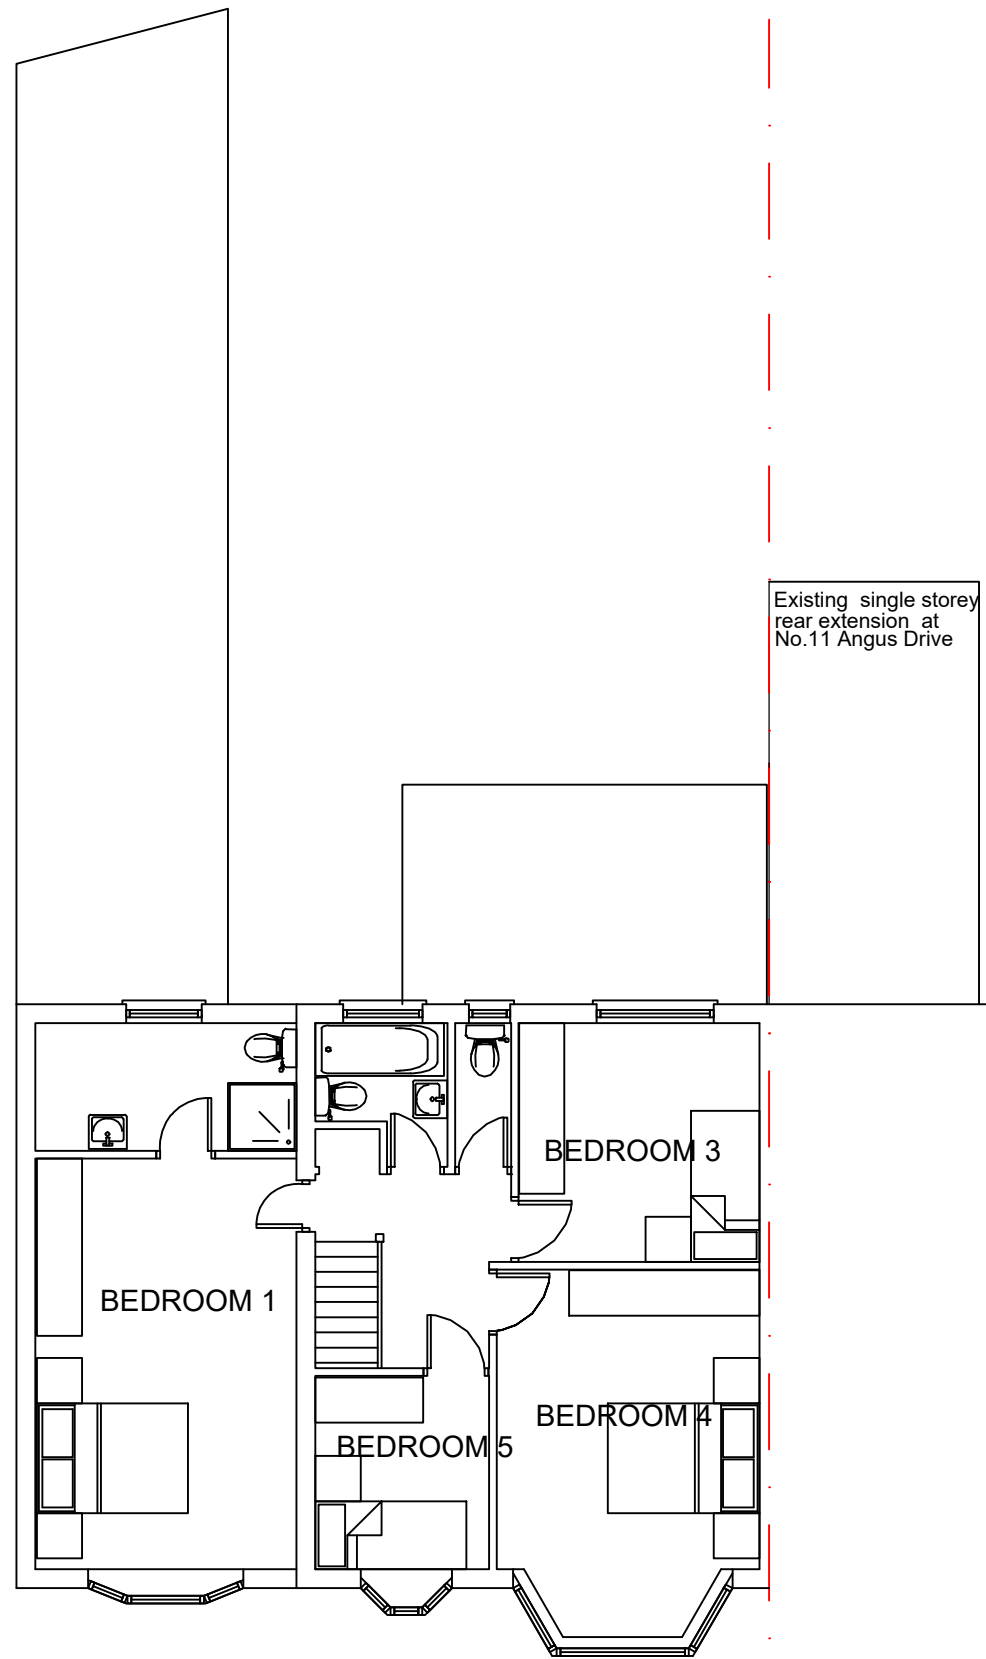


FIRST FLOOR

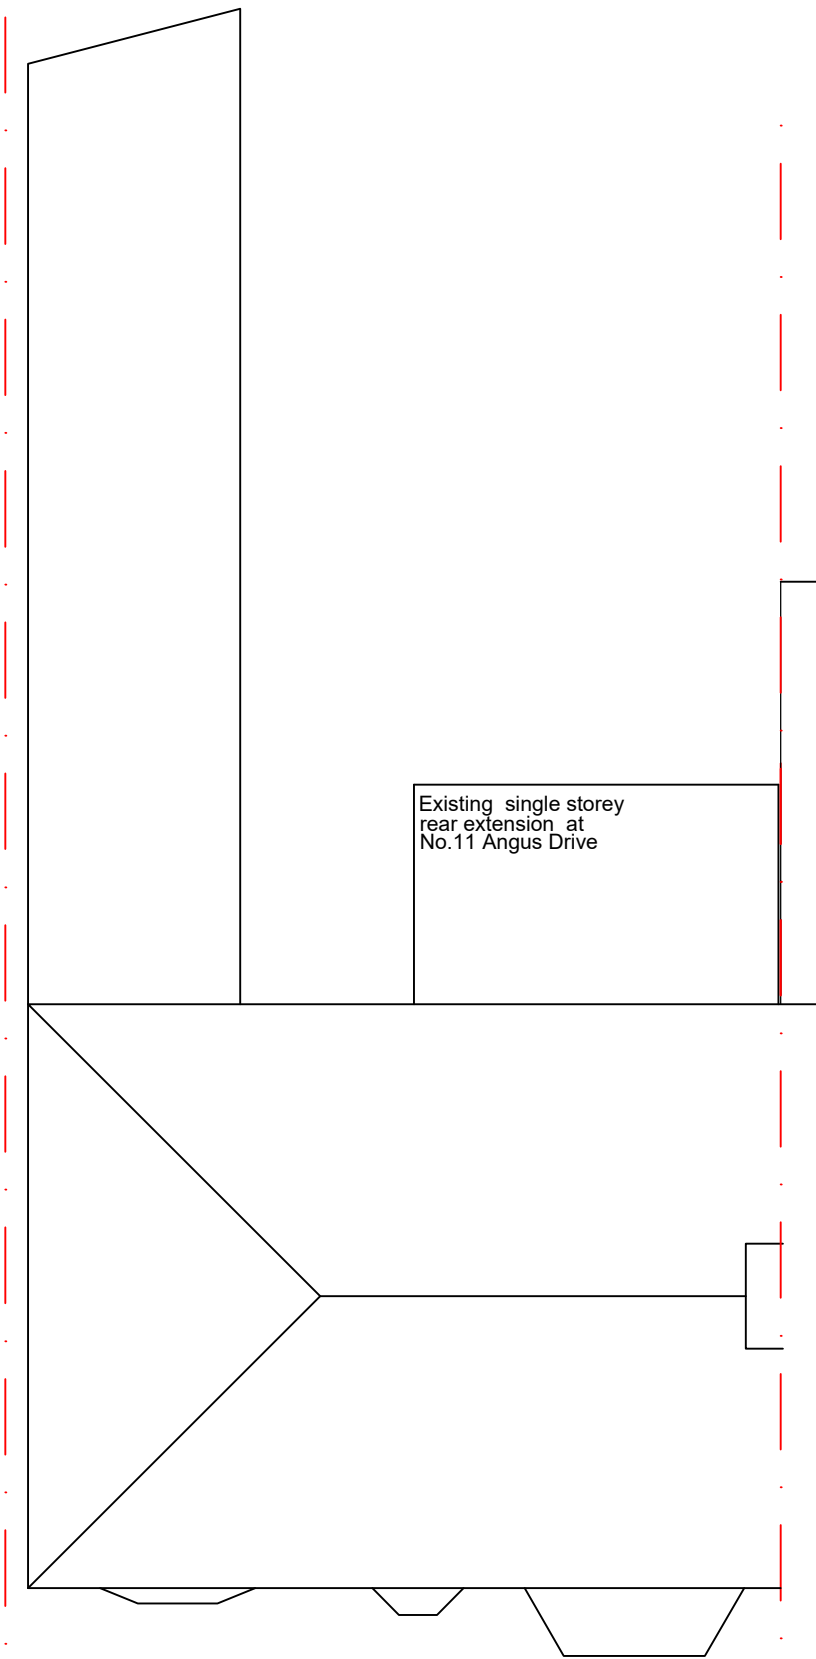

ROOF PLAN

EXISTING FLOOR PLANS

9 ANGUS DRIVE, RUISLIP, HA4 0RZ

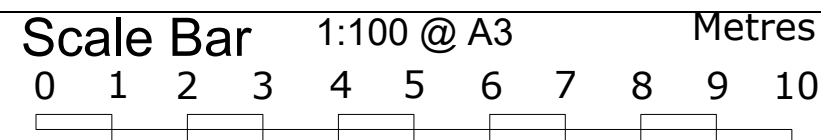

THE GILLET MACLEOD PARTNERSHIP
Chartered Architects & Town Planning Consultants
1 High Road Old Eastcote Pinner Middlesex HA5 2EW tel. 0208 868 1333

Drg. No. 17/3159/204
Scale 1:100
Date 22/06/21
Drawn by AK

REVISION
C drawer