



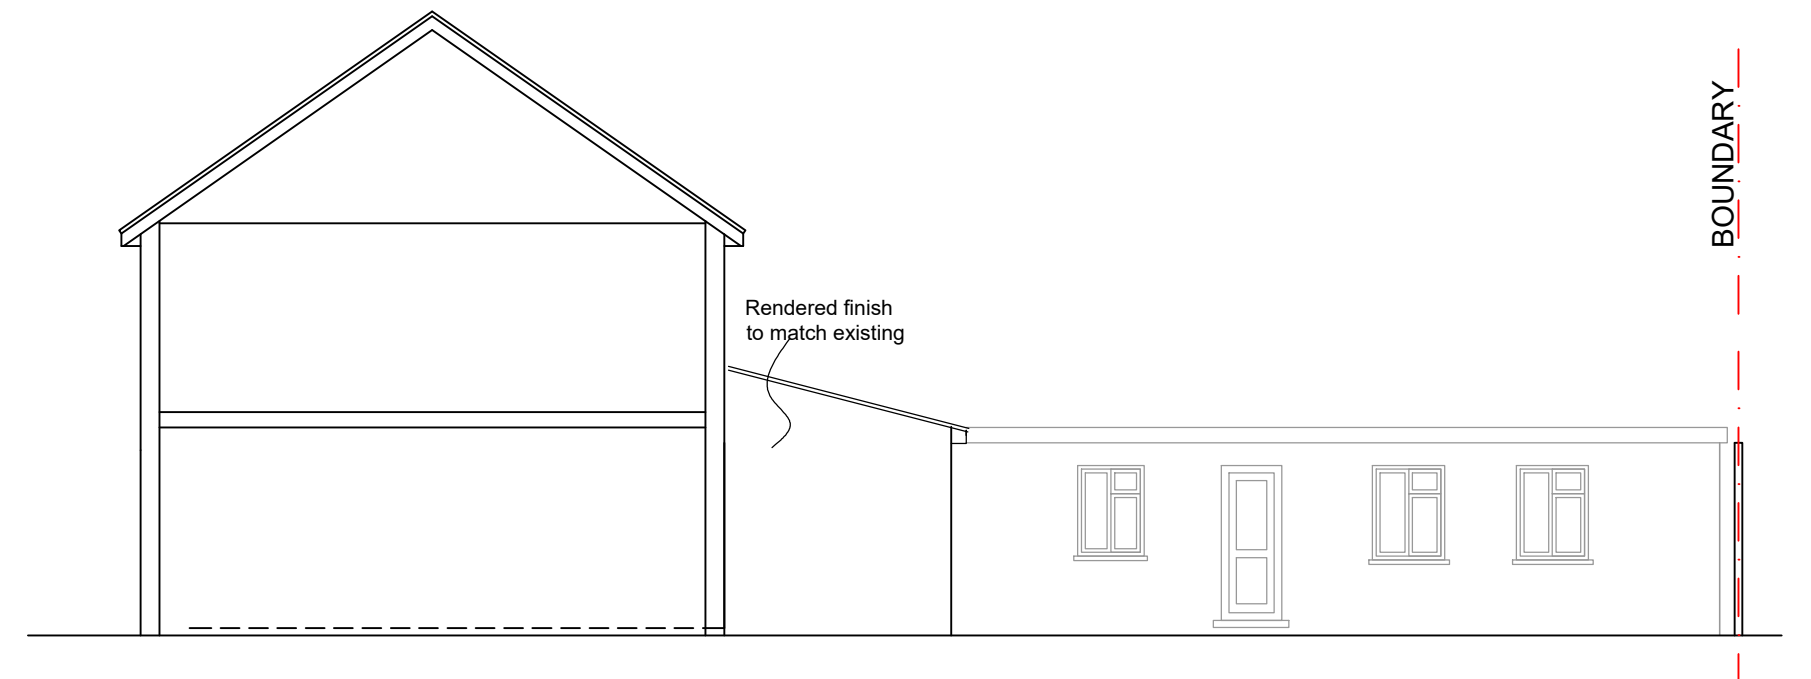


NORTH WEST ELEVATION

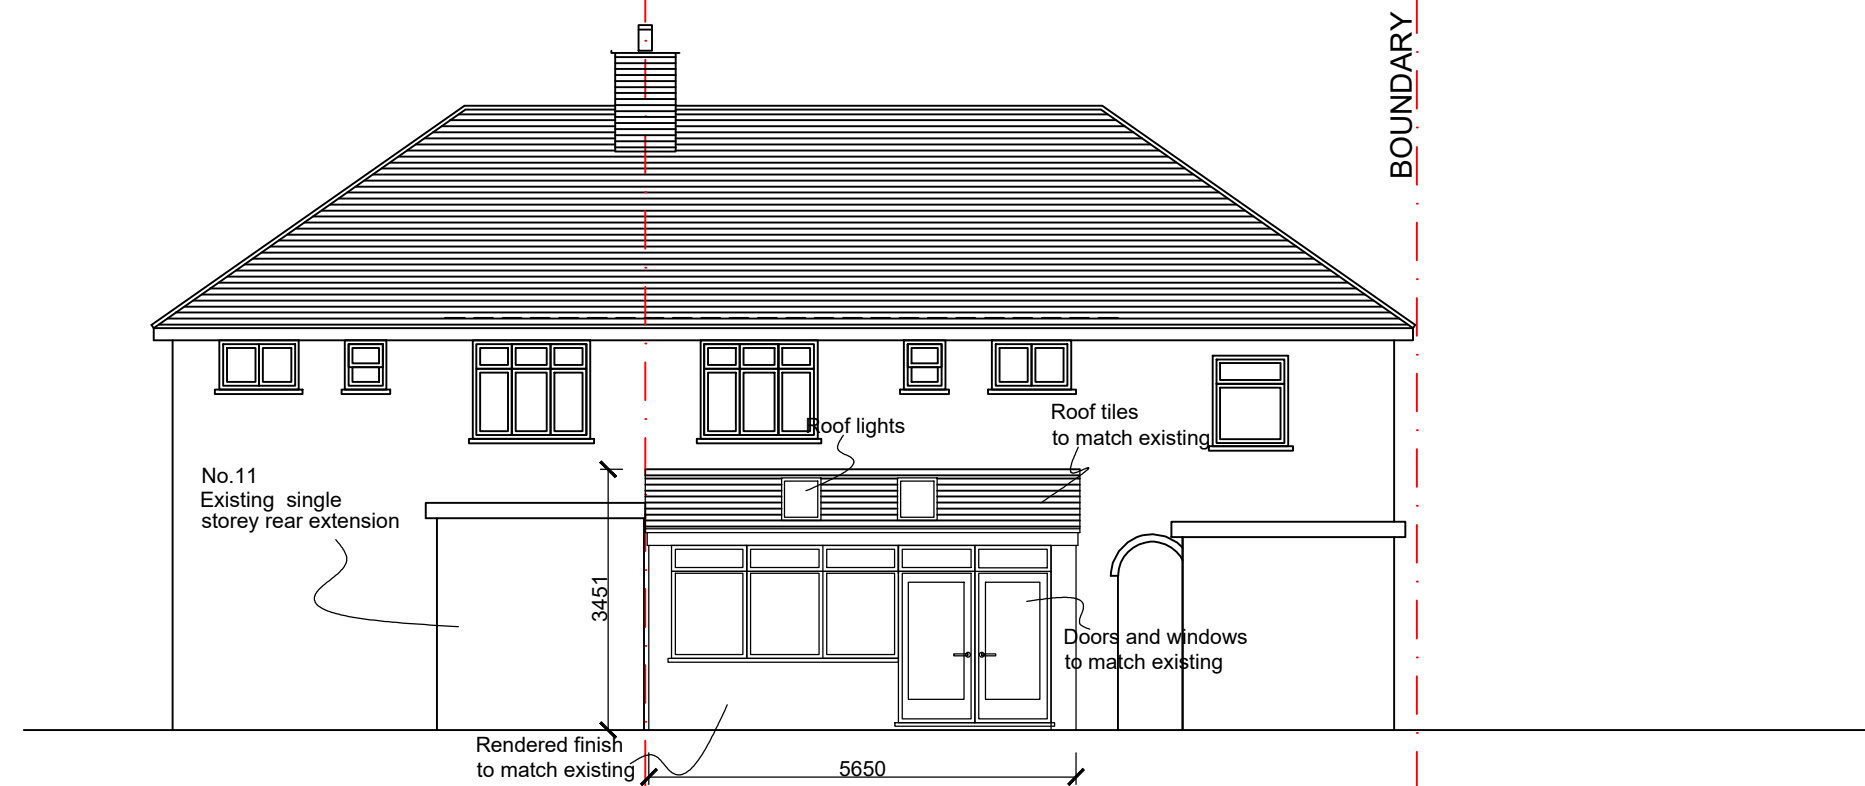

SOUTH WEST ELEVATION



SOUTH EAST ELEVATION

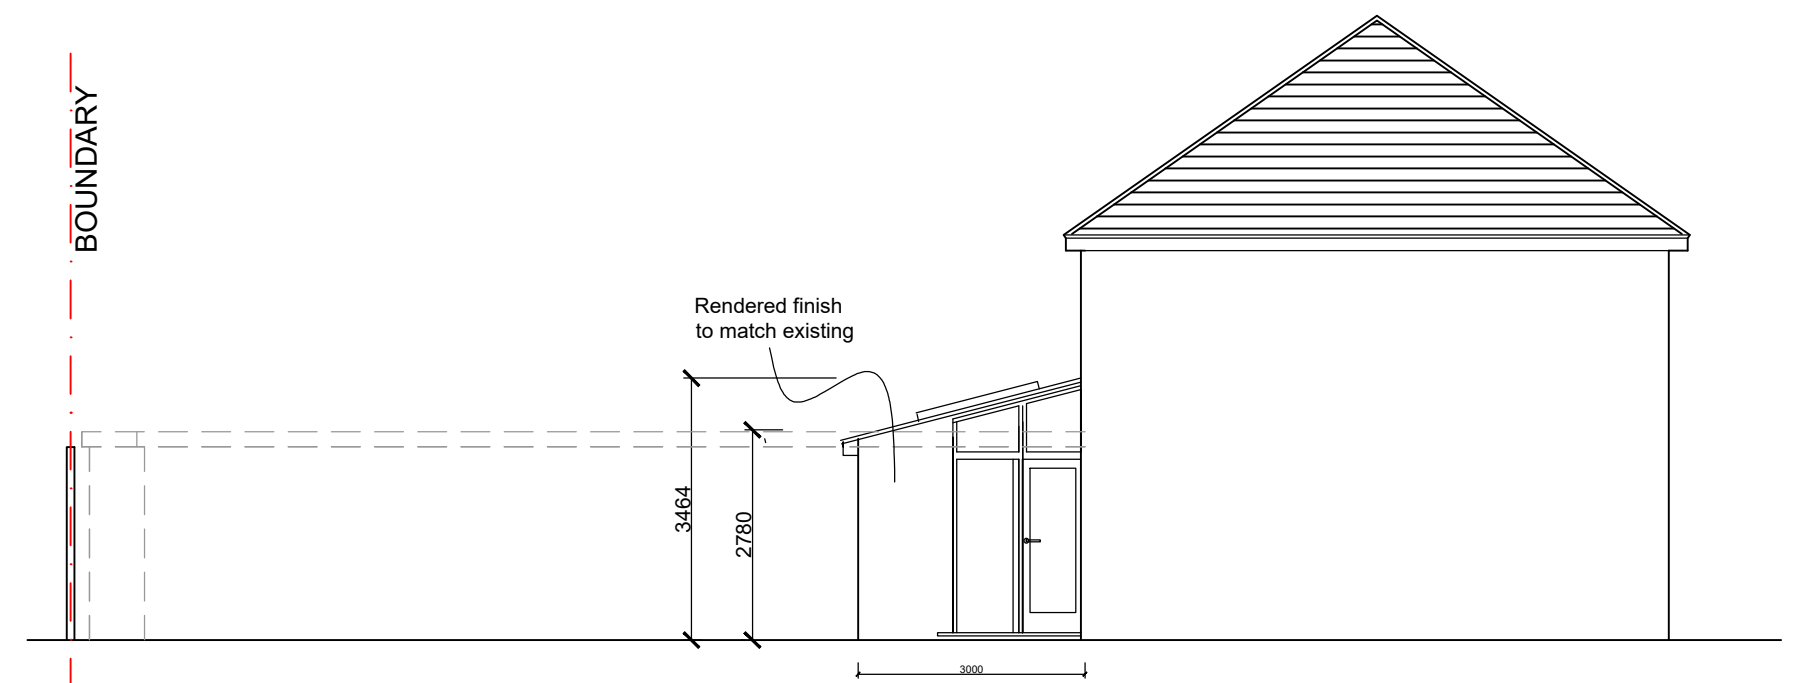


NORTH EAST ELEVATION

## PROPOSED ELEVATIONS

9 ANGUS DRIVE, RUISLIP , HA4 0RZ

Scale Bar 1:100 @ A2  
0 1 2 3 4 5 6 7 8 9 10 Metres

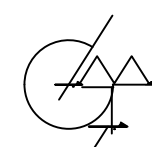

THE GILLETT MACLEOD PARTNERSHIP  
Chartered Architects & Town Planning Consultants  
1 High Road Old Eastcote Pinner Middlesex HA5 2EW tel. 0208 868 1333

Drg. No. 17/3159/207  
Scale 1:100  
Date 22/06/21  
Drawn by AK

REVISION

drawn