



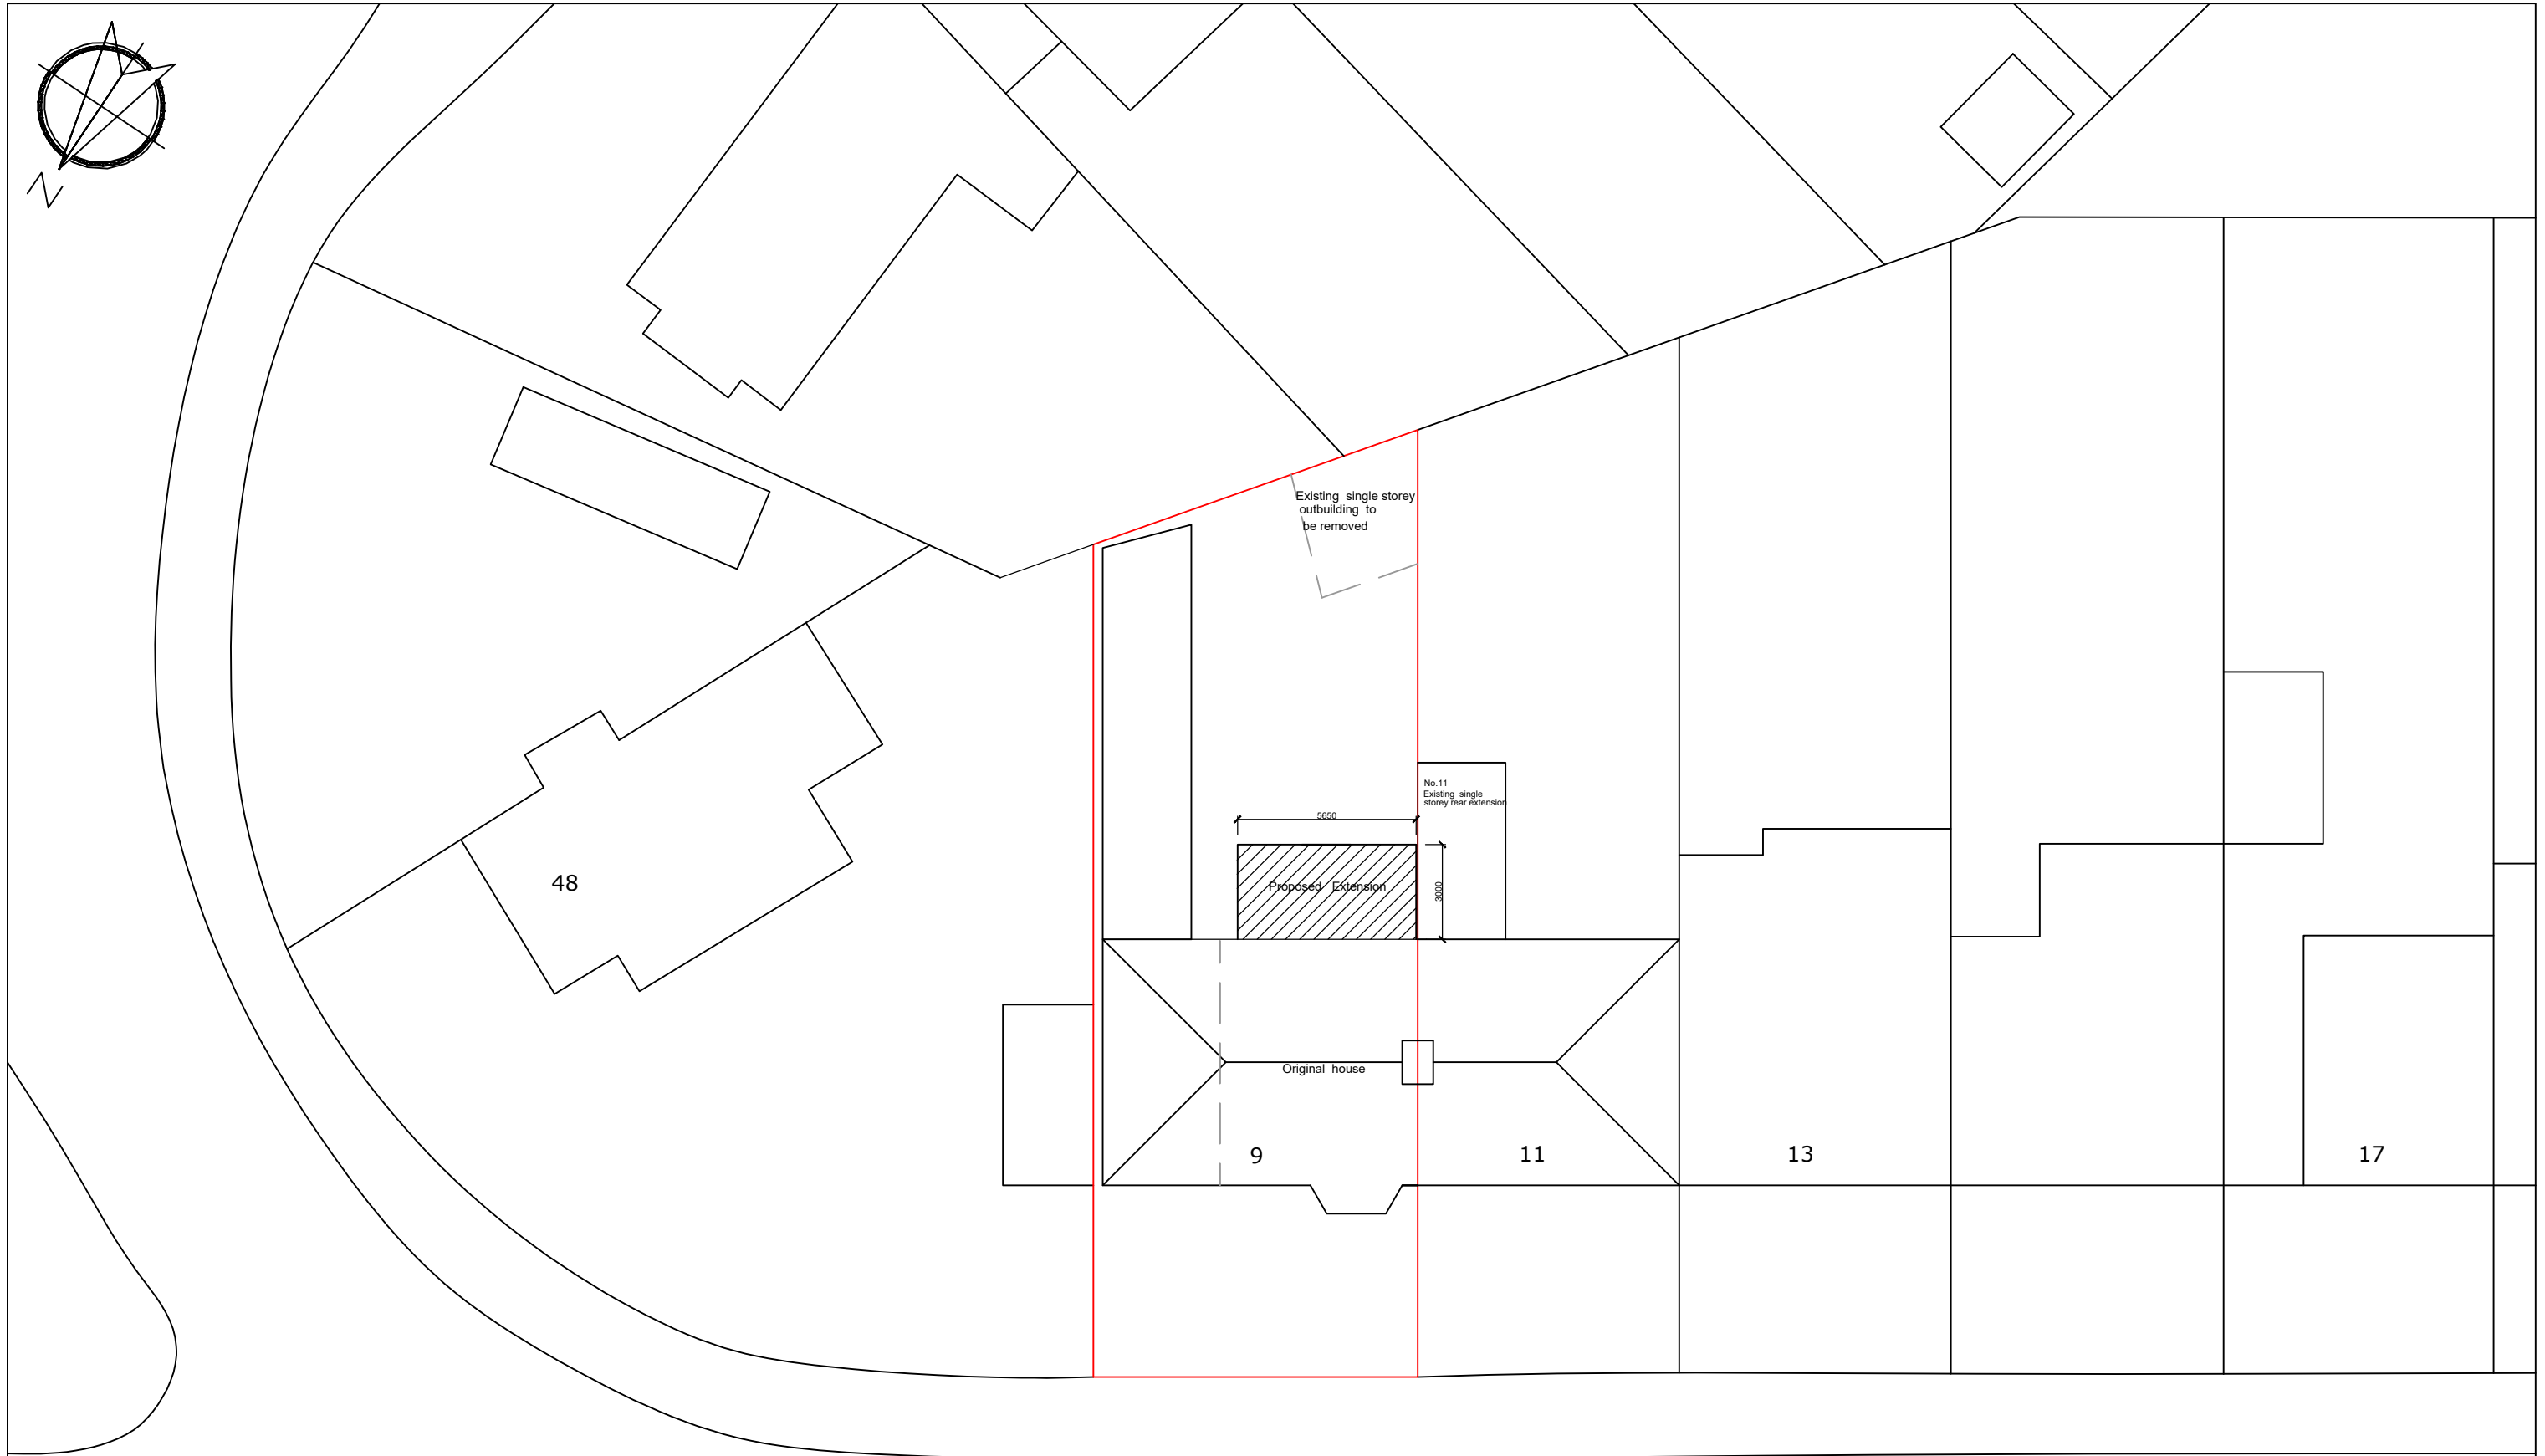

9 ANGUS DRIVE, RUISLIP, HA4 0RZ

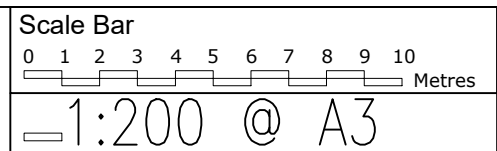

THE GILLETT MACLEOD PARTNERSHIP
Chartered Architects & Town Planning Consultants
1 High Road Old Eastcote Pinner Middlesex HA5 2EW tel. 0208 868 1333

PROPOSED SITE PLAN

Drg. No. 17/3159/203
Scale 1:200
Date 22/06/21
Drawn by AK

REVISION	
Ⓒ	drawn