


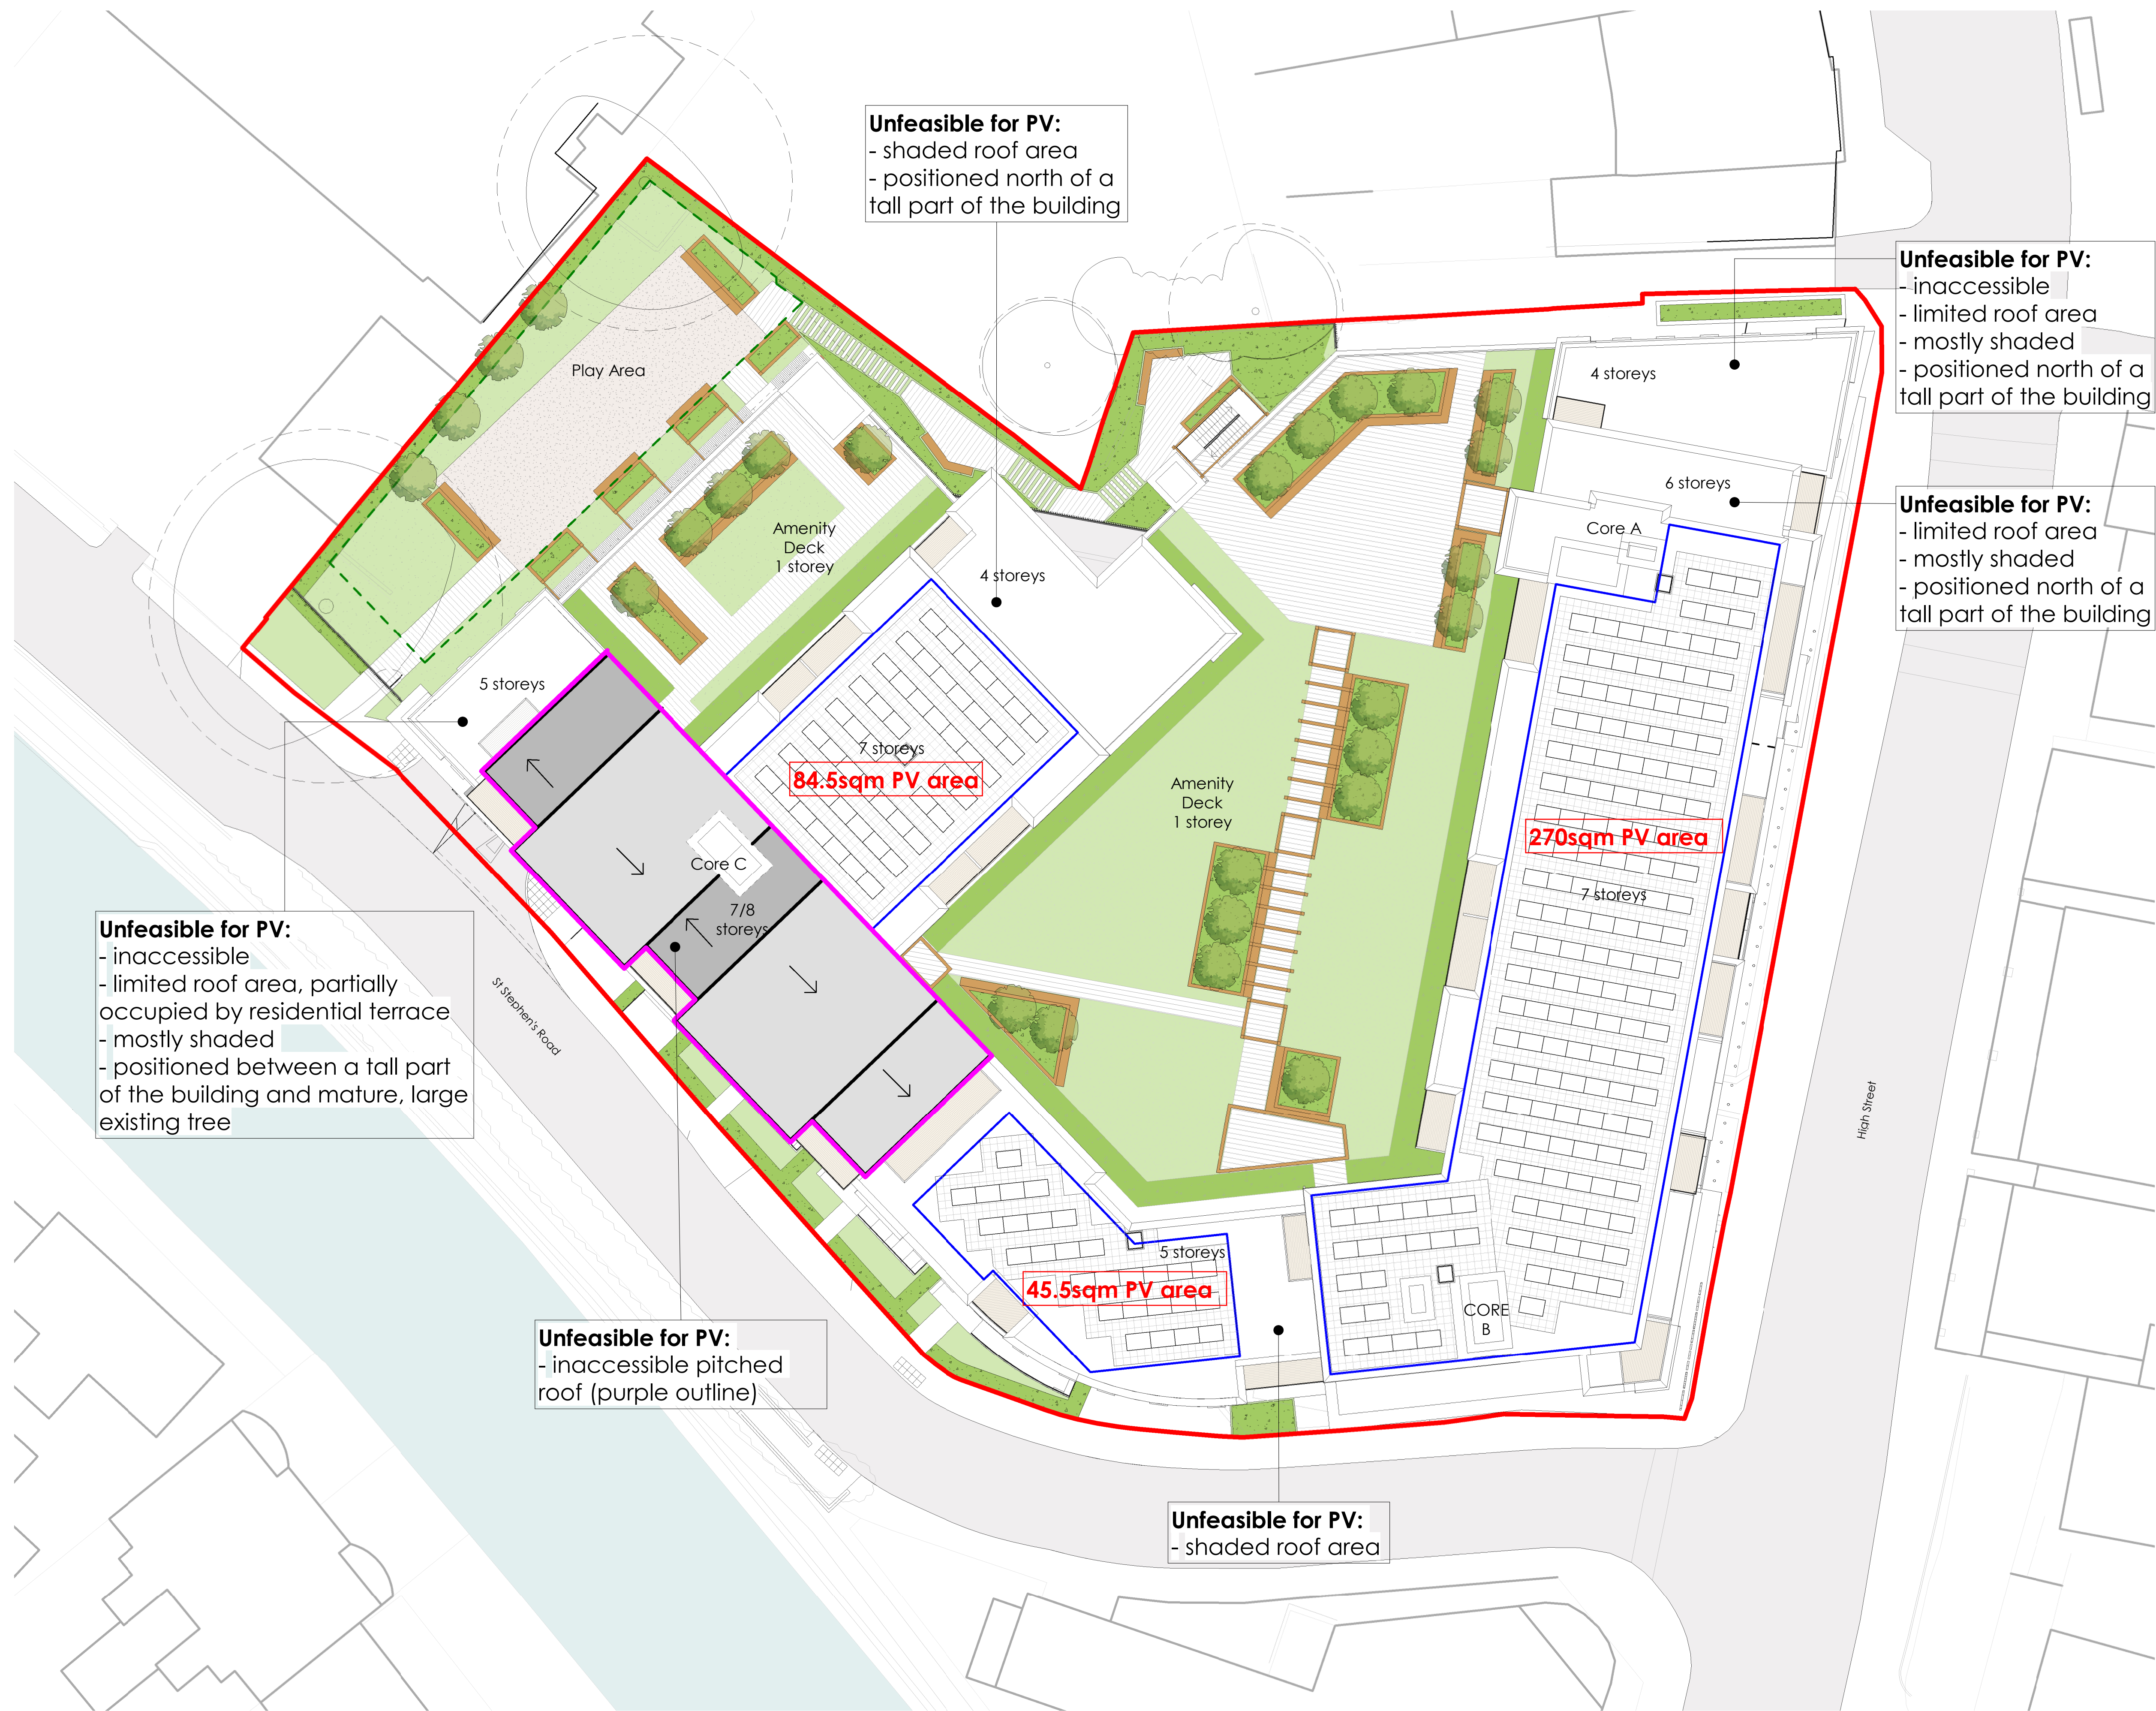


CDM NOTES:
CDM REGULATION 2015 : DESIGNERS NOTES ON SIGNIFICANT RESIDUAL RISKS

In preparing this design Hester Architects have attempted to avoid using materials and techniques which could cause future hazards whilst constructing, using, maintaining or de-commissioning the building

The following risks could not be designed out and should be carefully monitored on site during the construction period and during any future maintenance of the structure.
These notes relate solely to information shown on this drawing. Only significant risks which are considered to be unusual, or unlikely to be obvious to a competent contractor or other designer will be highlighted. This information is subject to revision as the design develops.

Particularly hazardous areas are highlighted with on the drawing and noted below.

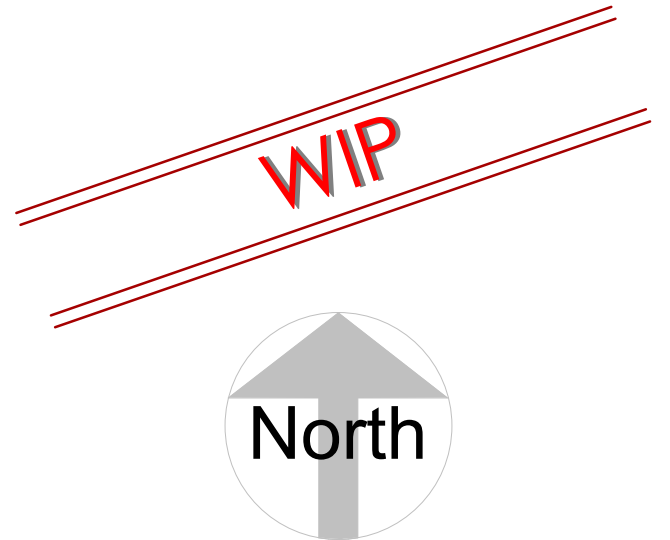

 - Potential PV Area

D	10May19	2 no. PVs removed, annotations increased
C	10May19	Details Added
B	26Apr19	Pv Panels Added
A	09Apr19	Minor Amendments
Rev	Date	Notes

This document is the Copyright work of .hester. architects ltd. unless formally assigned in writing.

hester
Architects
limited

2 Drayton House Court
Dorchester Road
Drayton St. Leonard
Oxfordshire. OX10 7BG
T: 01865 - 893 900
F: 01865 - 893 901
E: mail@hesterarchitects.co.uk
W: www.hesterarchitects.co.uk

Project
Morrisons High Street
Yiewsley

For
Harbourside Investments Ltd and
WM Morrison Supermarkets PLC

Drawing Title
Proposed Roof Plan

Scale
As indicated @ A1

Drawn by	Date	Checked
RI	08/04/19	PT
Job No.	Drawing No.	Rev.
16128	2 - 115	D

0m 4m 8m 12m 16m 20m
VISUAL SCALE 1:200 @ A1