



1 Podium - NW Elevation
1 : 200



2 Podium - N Elevation
1 : 200



3 NE Elevation
1 : 200




4 Podium - SE Elevation
1 : 200



5 NW Elevation
1 : 200



6 E_N Copy 1
1 : 200

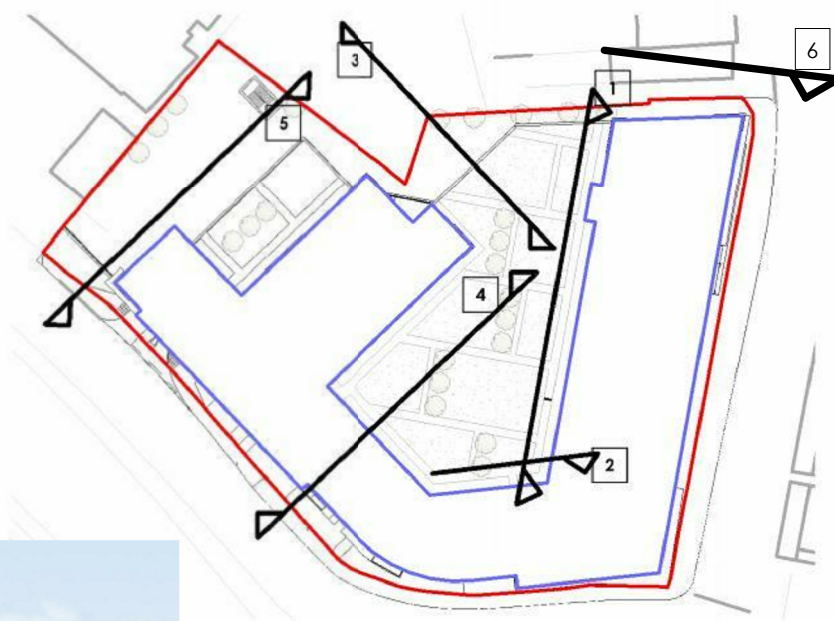

0m 4m 8m 12m 16m 20m
VISUAL SCALE 1:200 @ A1

hester
Architects
limited

2 Drayton House Court
Dorchester Road
Drayton St. Leonard
Oxfordshire, OX10 7BG
T: 01865 - 893 900
F: 01865 - 893 901
E: mail@hesterarchitects.co.uk
W: www.hesterarchitects.co.uk

CDM NOTES:
CDM REGULATION 2015 : DESIGNERS NOTES ON SIGNIFICANT RESIDUAL RISKS
In preparing this design Hester Architects have attempted to avoid using materials and techniques which could cause future hazards whilst constructing, using, maintaining or de-commissioning the building.
The following risks could not be designed out and should be carefully monitored on site during the construction period and during any future maintenance of the structure.
These notes relate solely to information shown on this drawing. Only significant risks which are considered to be unusual, or unlikely to be obvious to a competent contractor or other designer will be highlighted. This information is subject to revision as the design develops.
Particularly hazardous areas are highlighted with  on the drawing and noted adjacent

J	13Nov18	Updated to suit planners request of 15m separation distance
H	26Oct18	Minor Amendments
G	25Oct18	Building Design Amended to address Planning Comments
F	20Jul18	Planning Issue
E	11Jul18	Draft Planning Issue
D	29Jun18	Graphic Amendments
C	28Jun18	Amendments in preparation for Pre-application submission
B	31May18	Details Added to Elevations
A	21May18	WIP drawings for DTM
Revision	Date	Notes

For Harbourside Investments Ltd and
WM Morrison Supermarkets PLC
Project
Morrisons High Street
Yiewsley

Drawing Title
Proposed Rear Elevations

This document is the Copyright work of .hester. architects ltd. unless formally assigned in writing.		
Scale	1 : 200 @ A1	
Drawn by	Date	Checked
RI/MF	16 April 2018	
Job No. 16128	Drawing No. 2 - 202	Rev. J