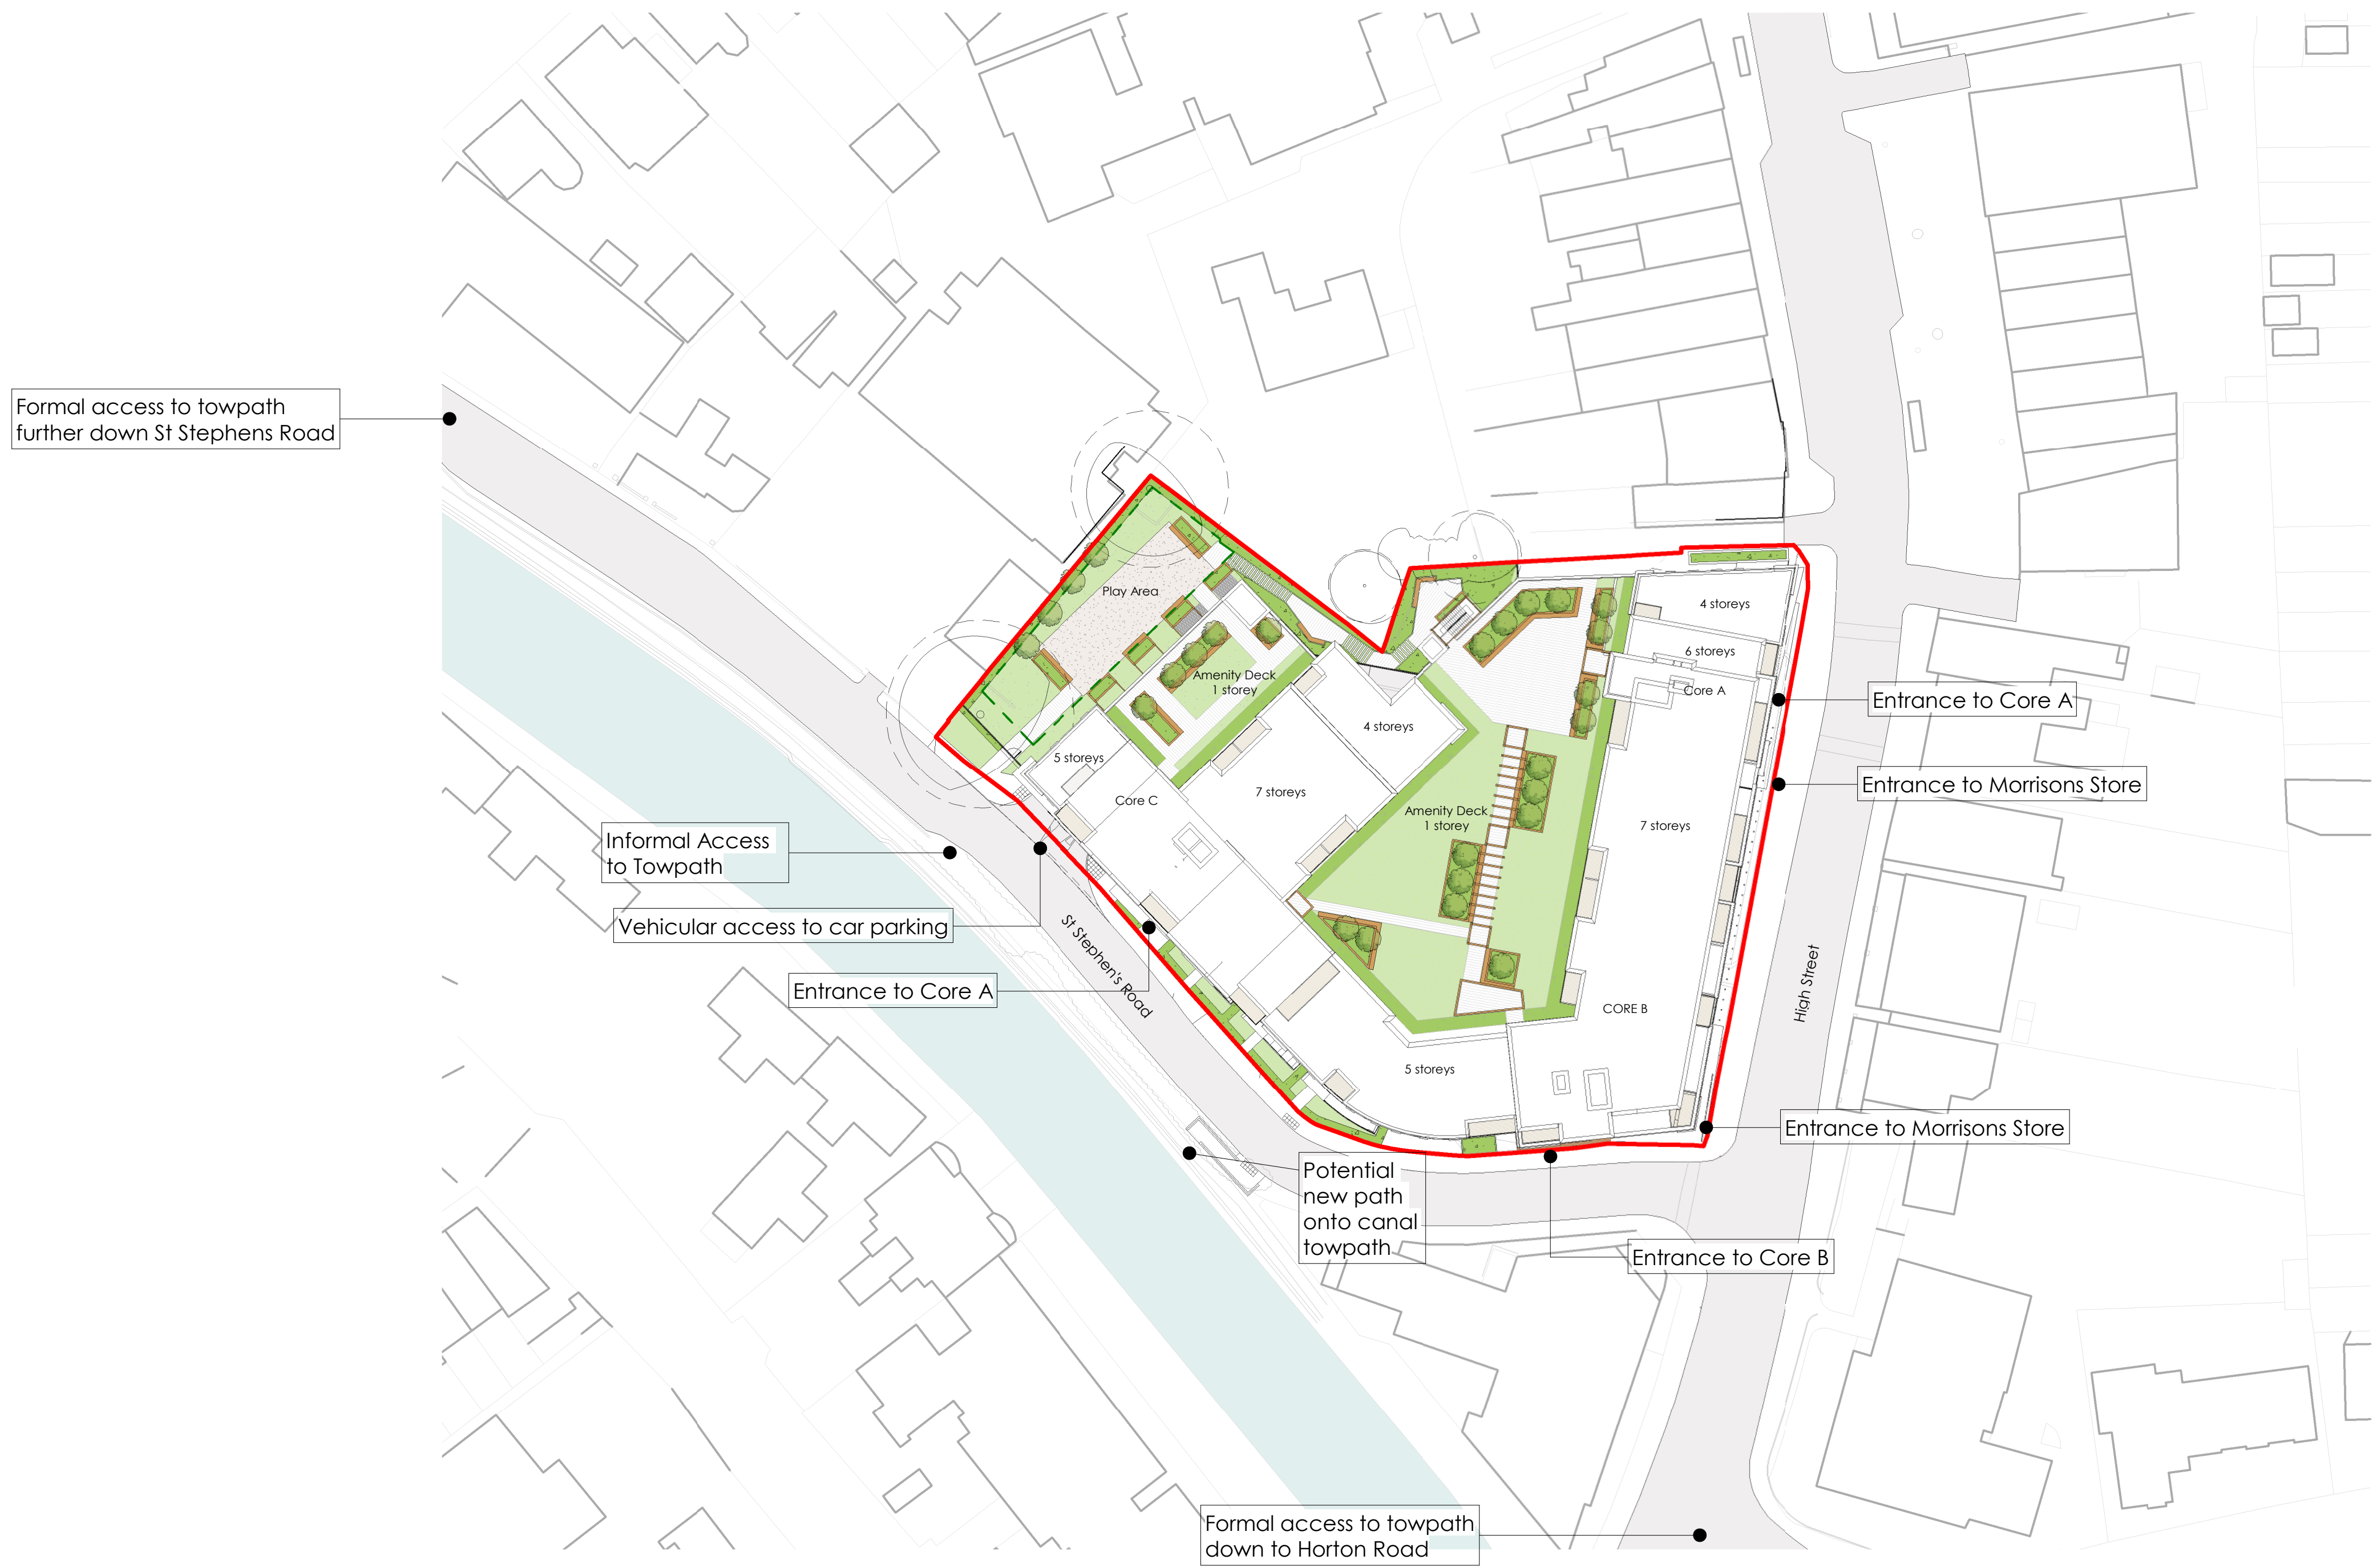


CDM NOTES:
CDM REGULATION 2015 : DESIGNERS NOTES ON SIGNIFICANT RESIDUAL RISKS

In preparing this design Hester Architects have attempted to avoid using materials and techniques which could cause future hazards whilst constructing, using, maintaining or de-commissioning the building

The following risks could not be designed out and should be carefully monitored on site during the construction period and during any future maintenance of the structure.

These notes relate solely to information shown on this drawing. Only significant risks which are considered to be unusual, or unlikely to be obvious to a competent contractor or other designer will be highlighted. This information is subject to revision as the design develops.

Particularly hazardous areas are highlighted with on the drawing and noted below. 



D	26Oct18	Minor Amendments
C	25Oct18	Building Design Amended to address Planning Comments
B	20Jul18	Planning Issue
A	11Jul18	Draft Planning Issue

Rev	Date	Notes
This document is the Copyright work of .hester. architects ltd. unless formally assigned in writing.		

hester
Architects
limited

**2 Drayton House Court
Dorchester Road
Drayton St. Leonard
Oxfordshire. OX10 7BG
T: 01865 - 893 900
F: 01865 - 893 901
E: mail@hesterarchitects.co.uk
W: www.hesterarchitects.co.uk**

Project
**Morrisons High Street
Yiewsley**

For
**Harbourside Investments Ltd and
WM Morrison Supermarkets PLC**

Drawing Title
Proposed Site Plan

Scale
1 : 500 @ A1

Drawn by	Date	Checked
MF	28 June 2018	PT
Job No.	Drawing No.	Rev.
16128	2 - 100	D