




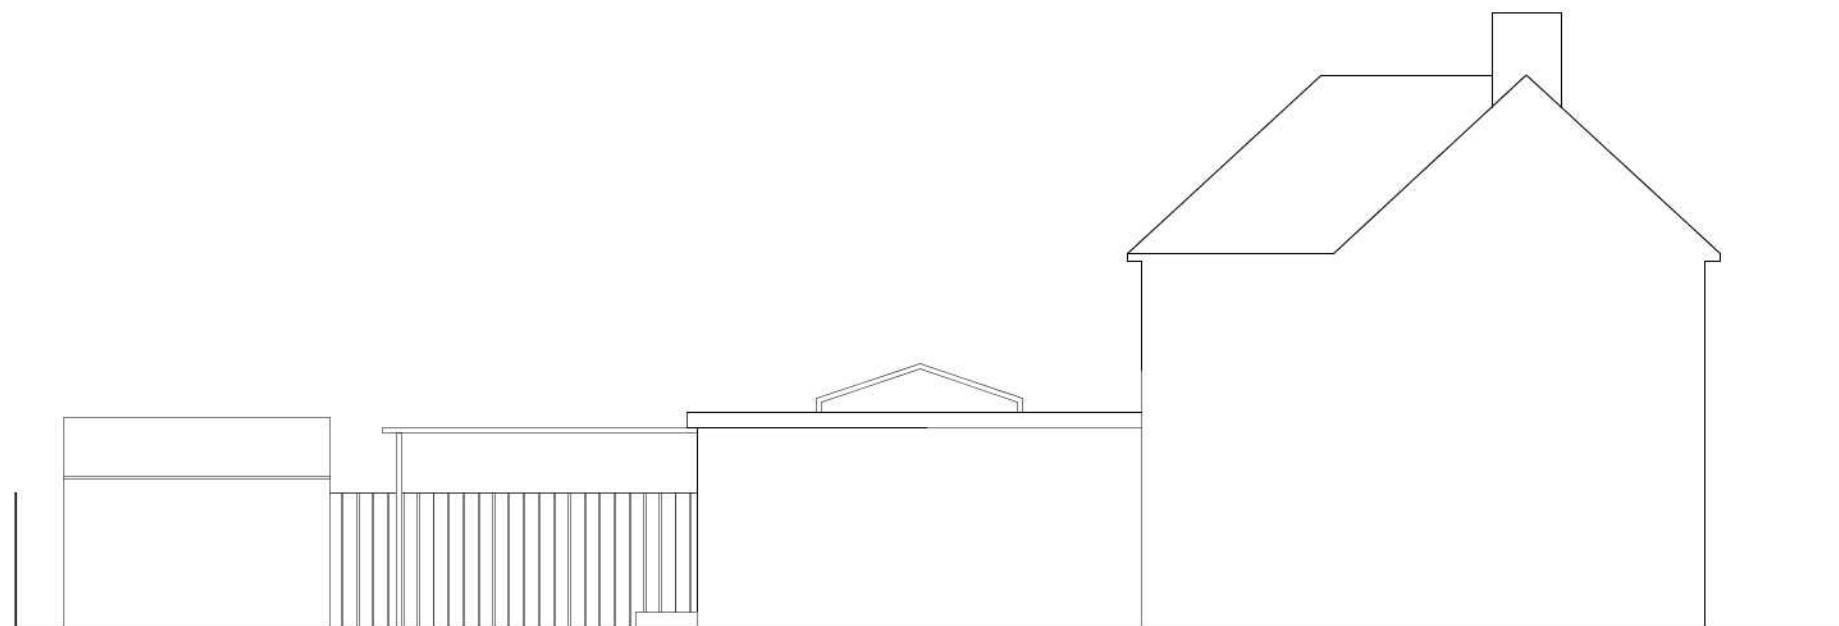


A EXISTING FLANK ELEVATION A

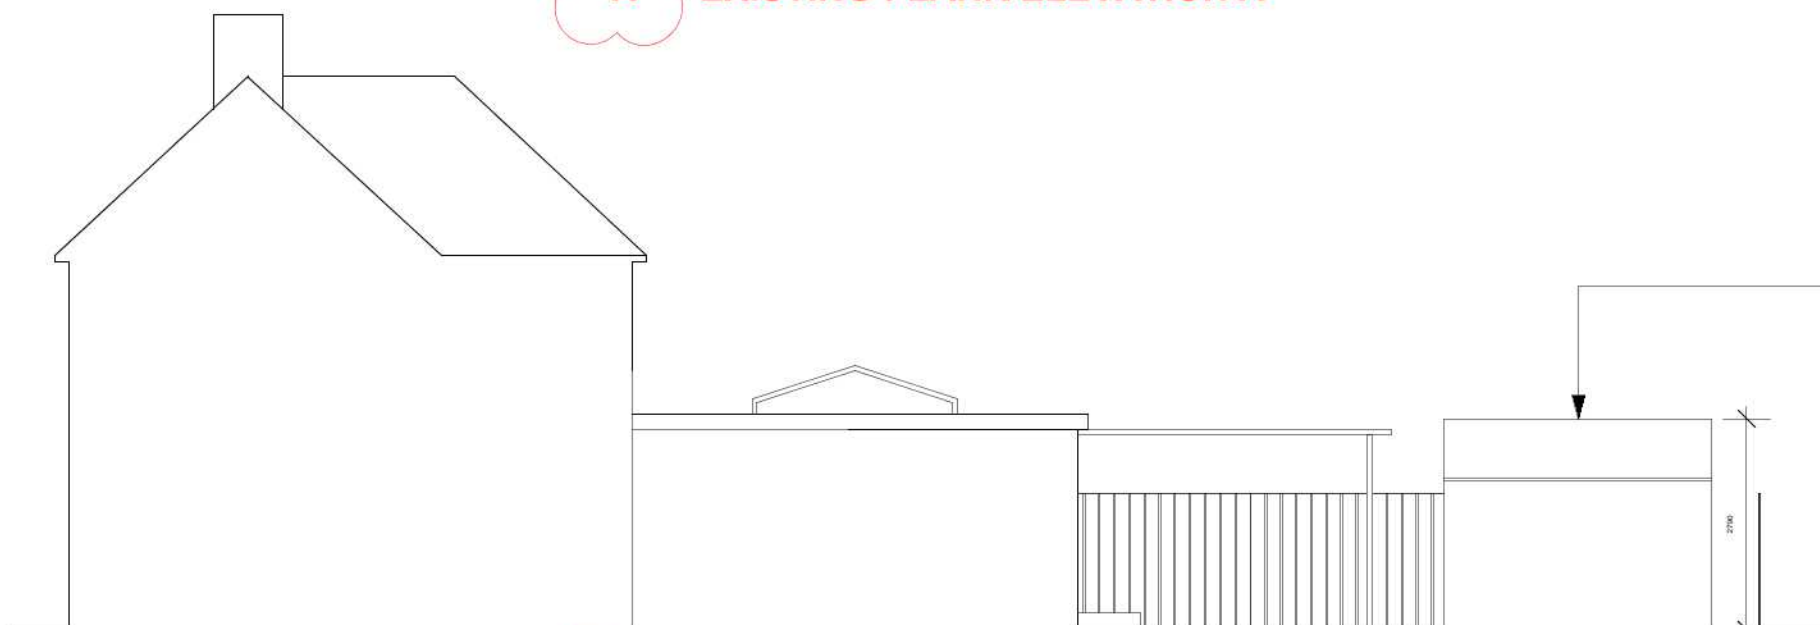

A EXISTING FLANK ELEVATION B

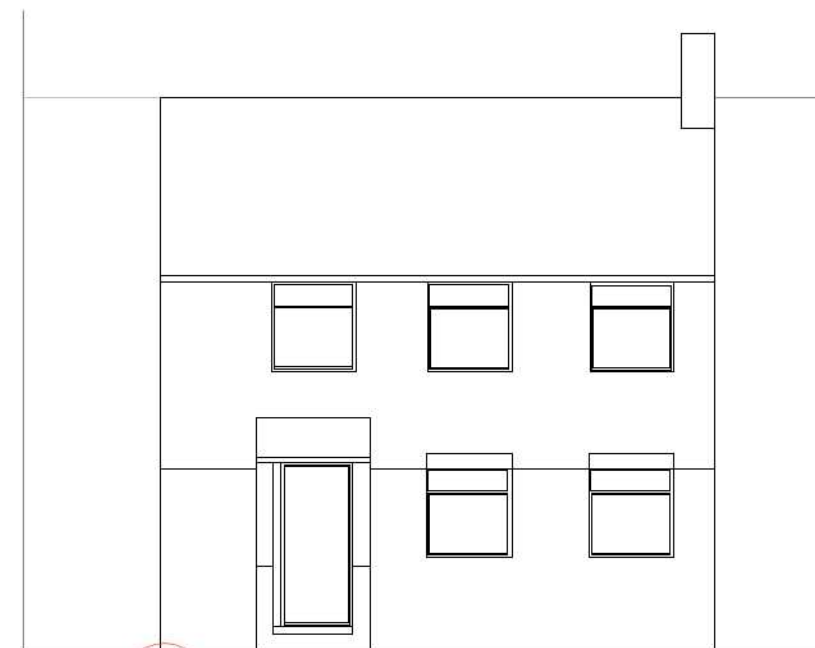

A EXISTING FRONT ELEVATION

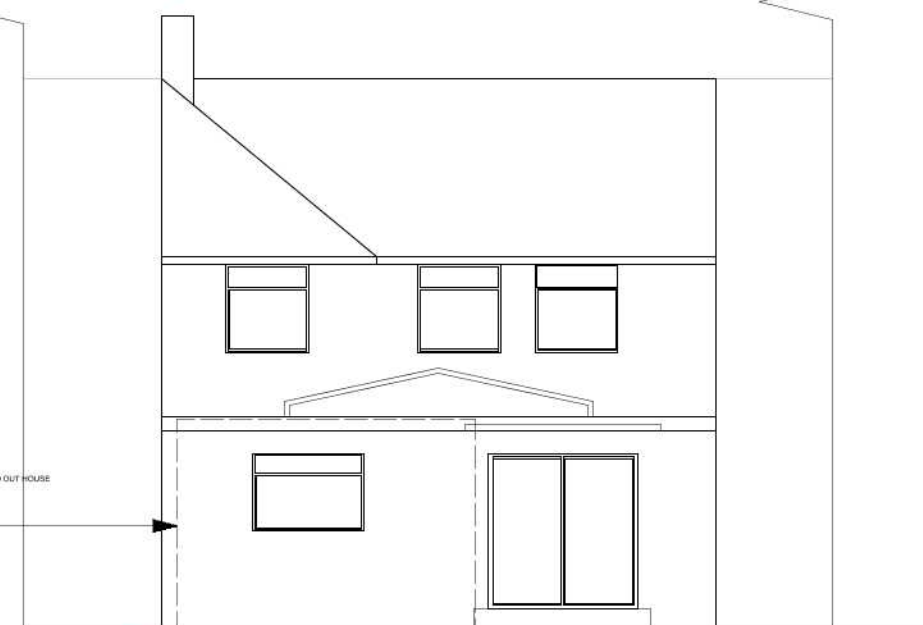

A EXISTING REAR ELEVATION

NAME : AMITH THADANI

ADDRESS: 102 PINNER ROAD HA6 1BS


TITLE : EXISTING FRONT, REAR AND FLANK ELEVATION A & B

DRAWING NUMBER: PNK 007 / EXEL 01A
SCALE: 1:100 @A3
DATE: 09.2020
DRAWN BY: RM


REVISIONS

05.11.2020 A- CHANGED ALL PROPOSED ELEVATIONS TO EXISTING ELEVATIONS

SCALE BAR:

 

▼ ELEVATION B

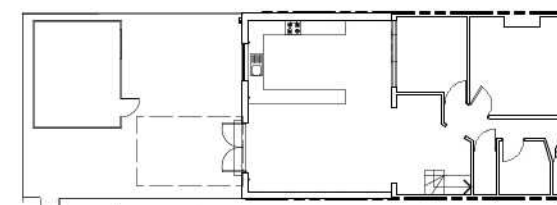

▲ ELEVATION A

International House
24 Holborn Viaduct
City of London
London EC1A 2BN

07956003666

raja@interiorsplus.uk.com

