




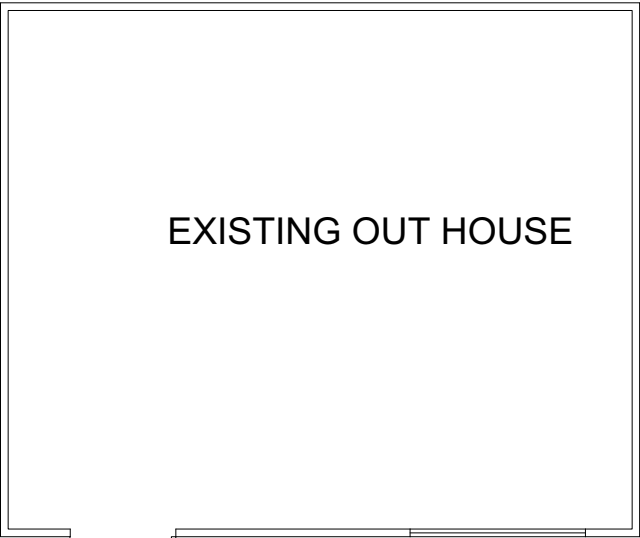


EXISTING OUTHOUSE PLAN

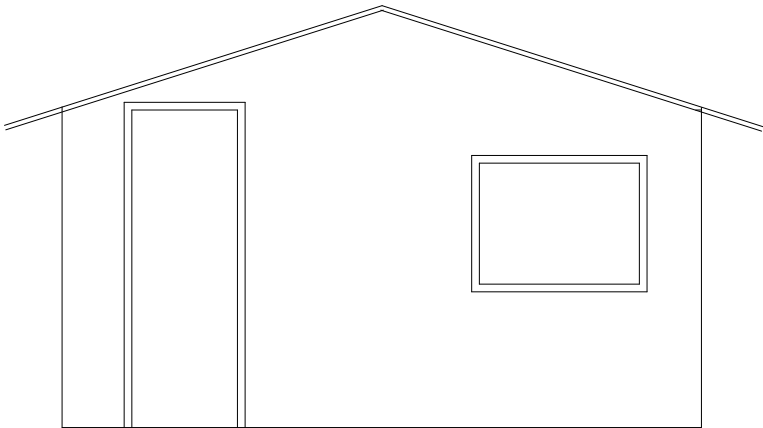


EXISTING OUTHOUSE FRONT ELEVATION

 

EXISTING OUTHOUSE FLANK ELEVATION

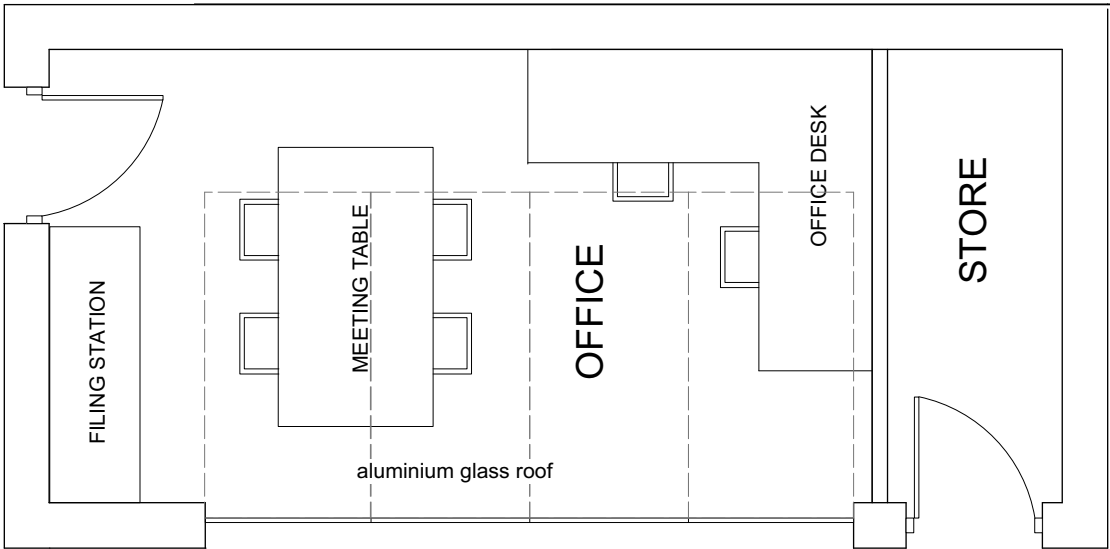


PROPOSE OUTHOUSE PLAN

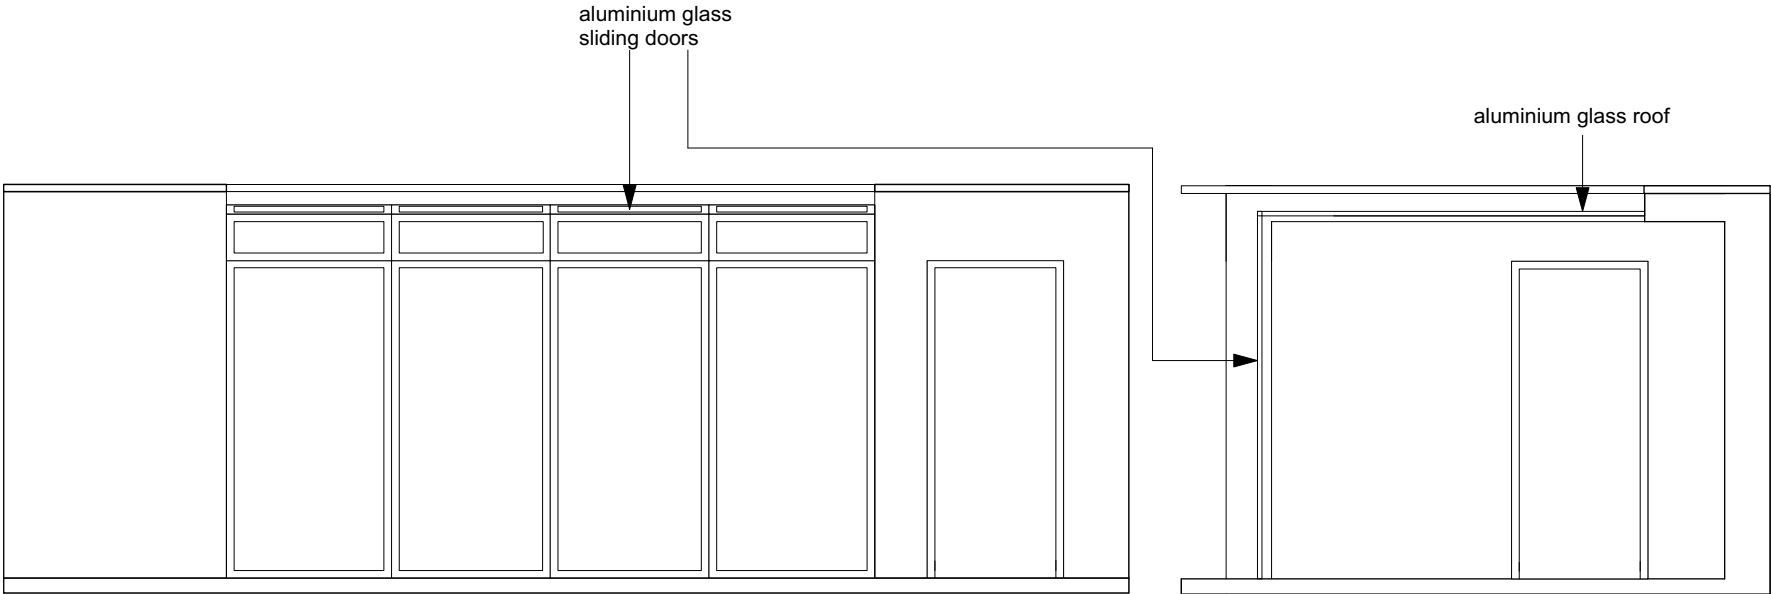

PROPOSE OUTHOUSE FRONT ELEVATION

PROPOSE OUTHOUSE FLANK ELEVATION

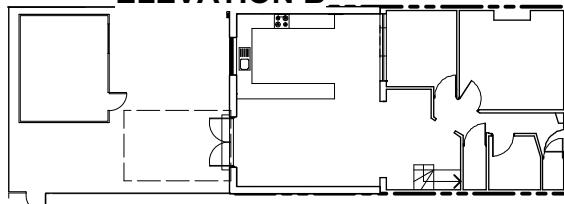NAME : AMITH THADANI				REVISIONS:	▼ELEVATION B  ▲ELEVATION A	International House 24 Holborn Viaduct City of London London EC1A 2BN 07956003666 interiorsplus raja@interiorsplus.uk.com
ADDRESS: 102 PINNER ROAD HA6 1BS						
TITLE : EXISTING AND PROPOSED PLANS AND ELEVATIONS				SCALE BAR: 		
DRAWING NUMBER: PNK 007 /ELPR 01	SCALE: 1:100 @A3	DATE: 09.2020	DRAWN BY: RM			