


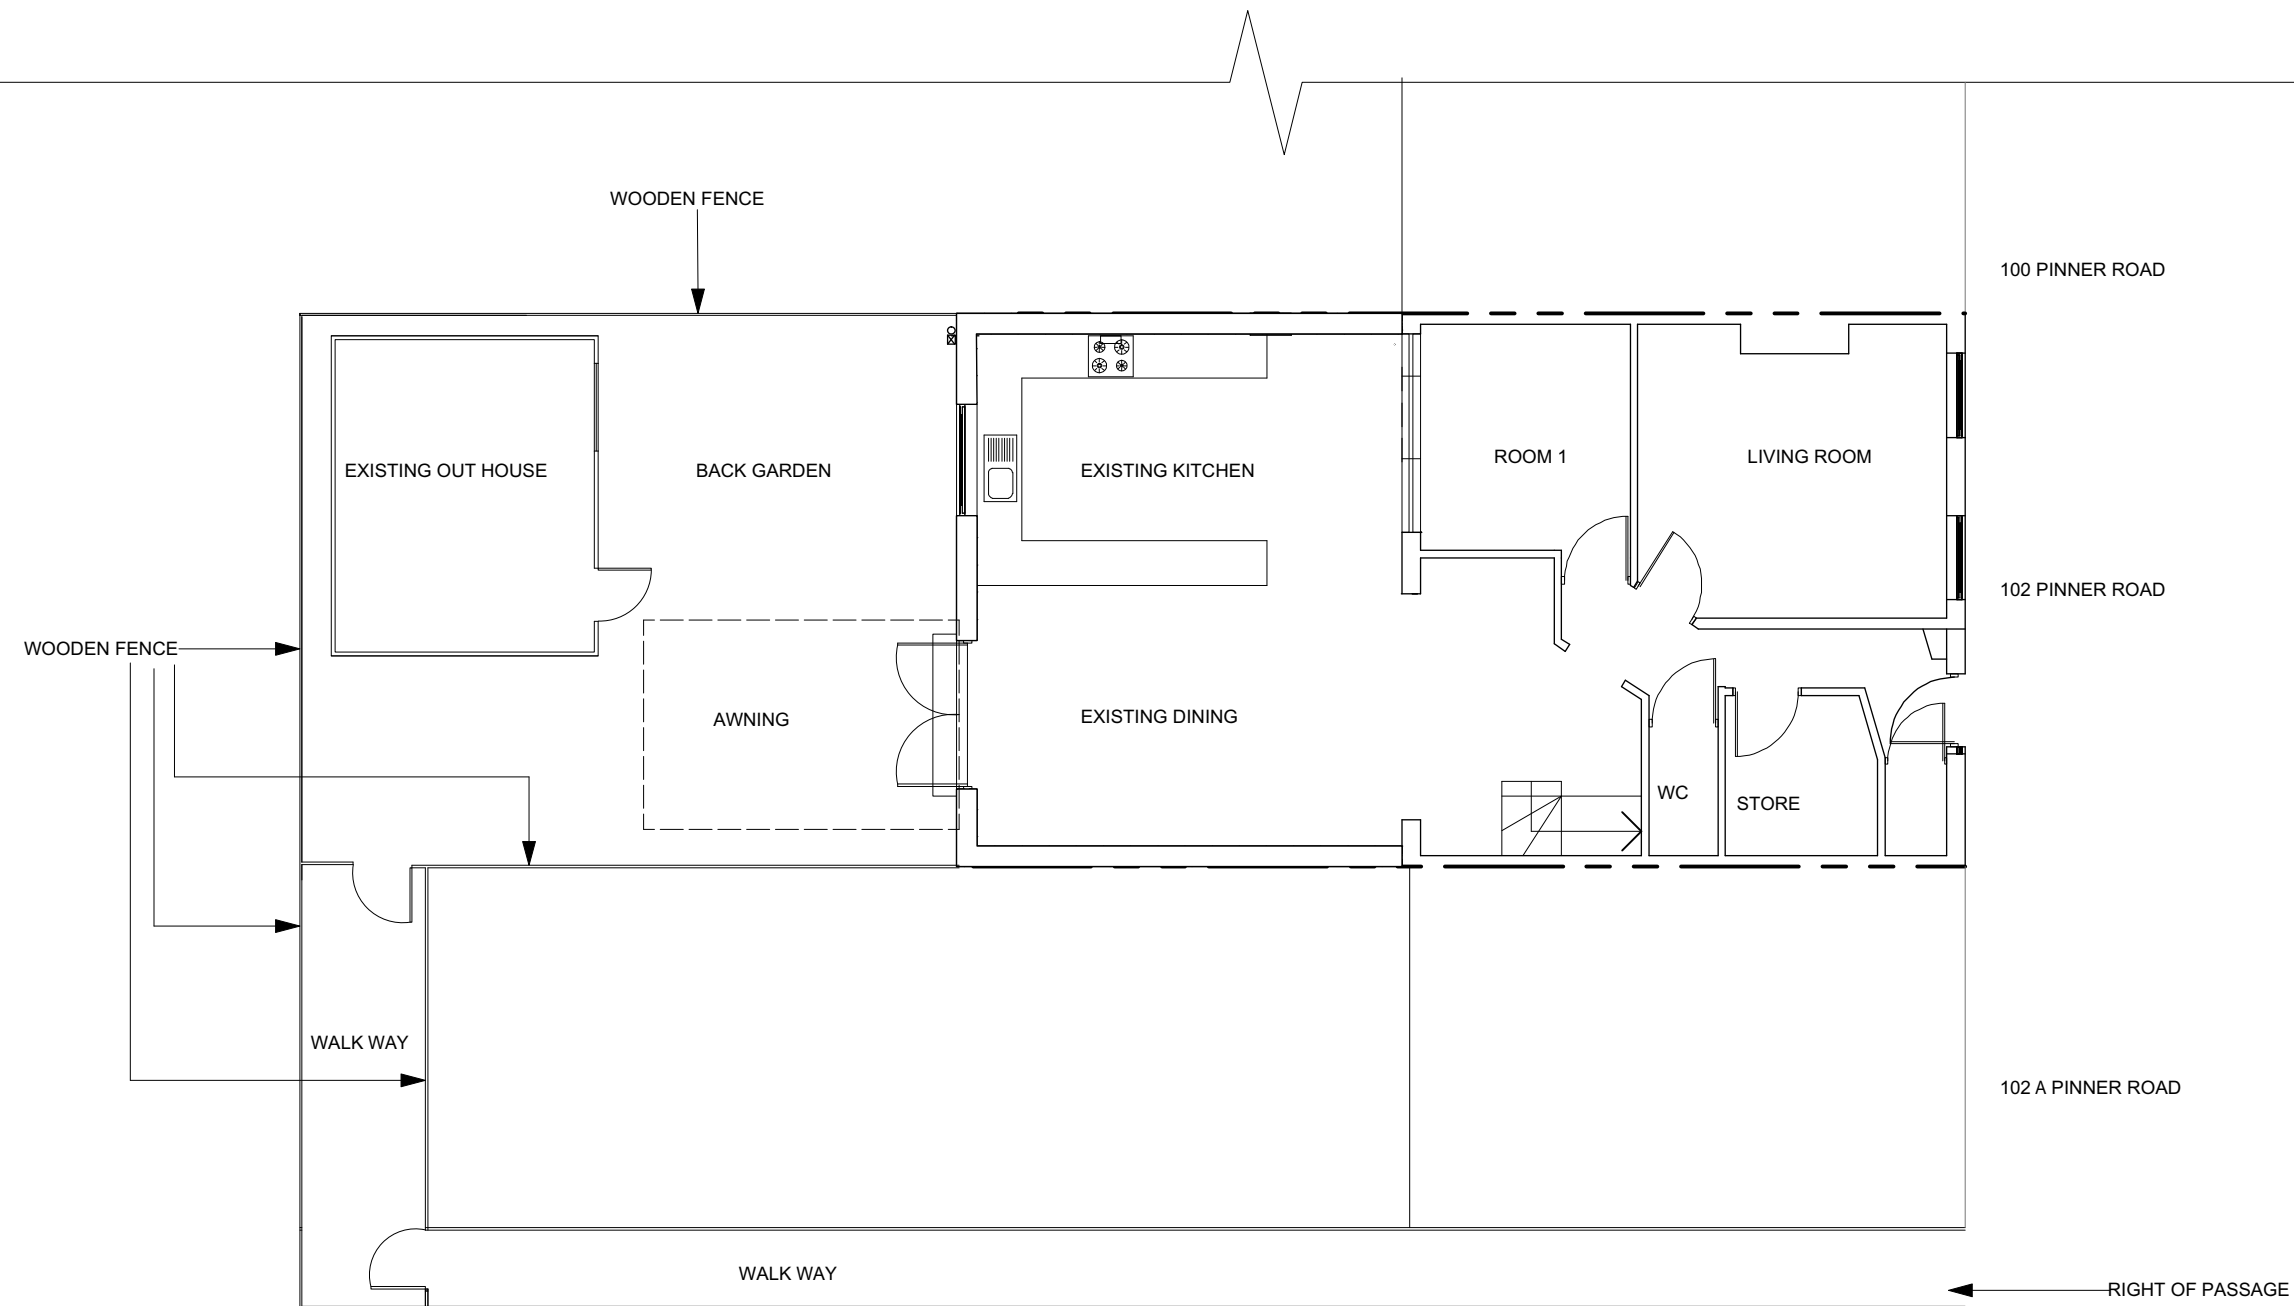

EXISTING GROUND FLOOR PLAN

NAME : AMITH THADANI

ADDRESS: 102 PINNER ROAD HA6 1BS

TITLE : EXISTING GROUND FLOOR PLAN

DRAWING NUMBER:
PNK 007 / EX 01

SCALE:
1:100 @A3

DATE: 09.2020

DRAWN BY:
RM

REVISIONS:

SCALE BAR:



International House
24 Holborn Viaduct
City of London
London EC1A 2BN

07956003666

raja@interiorsplus.uk.com

