




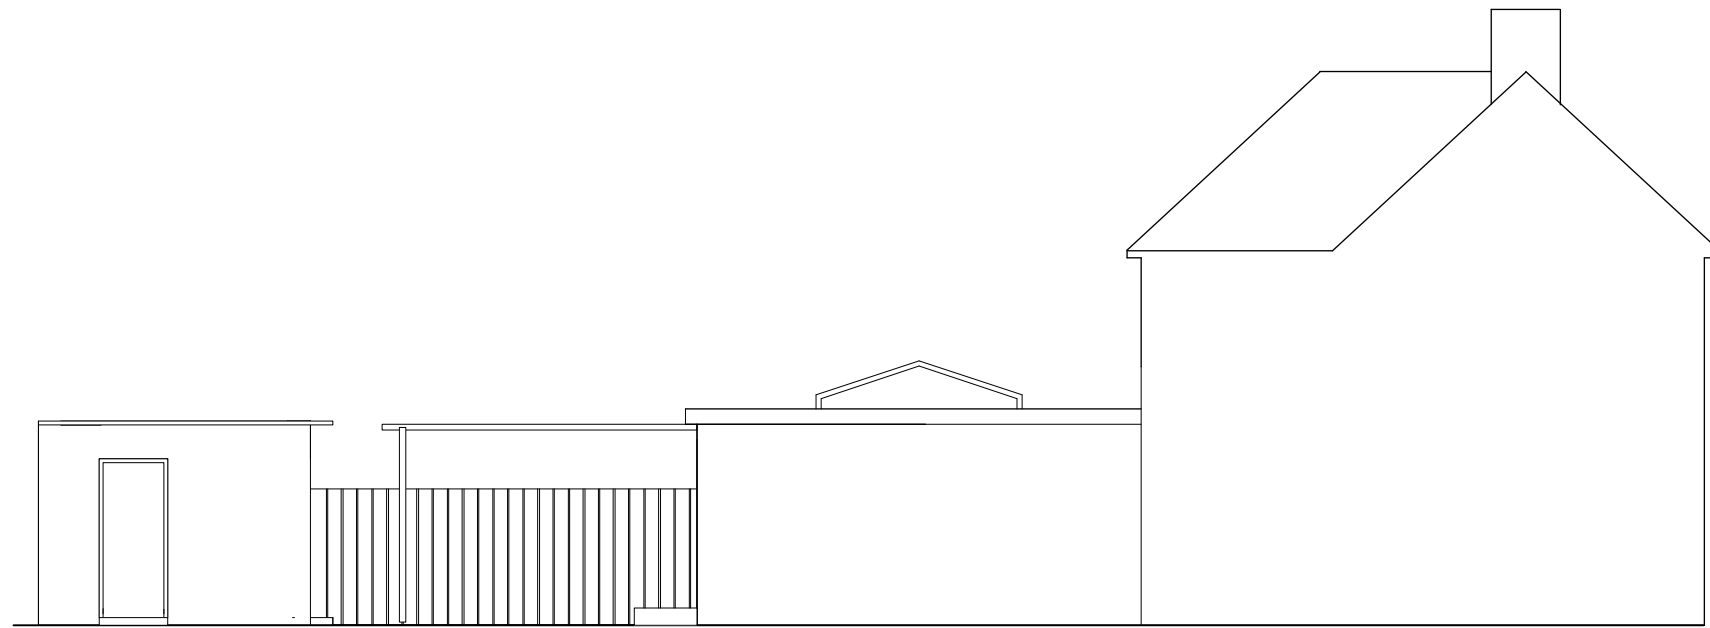


PROPOSED FLANK ELEVATION A

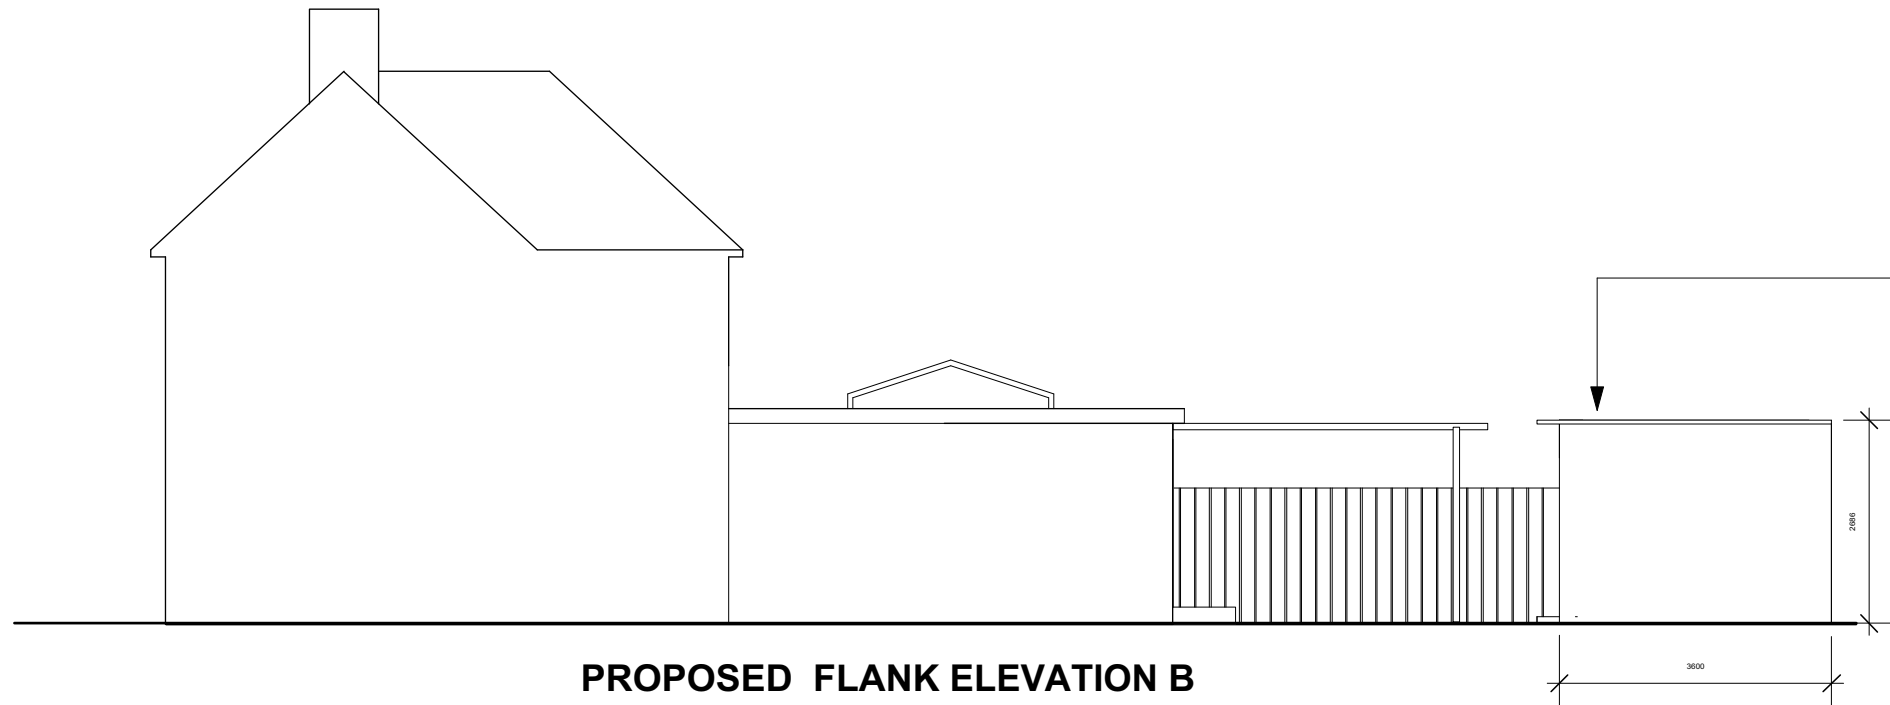

PROPOSED FLANK ELEVATION B

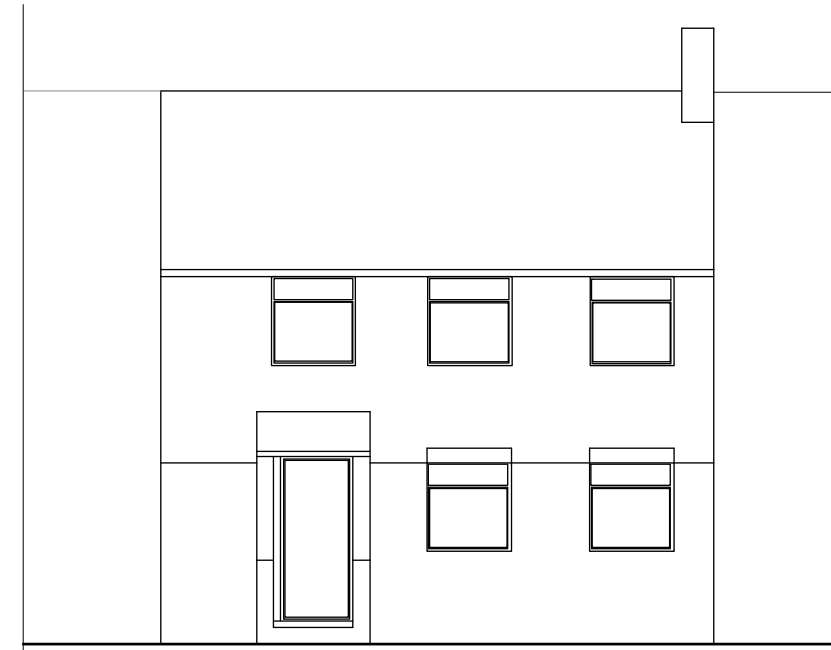

PROPOSED FRONT ELEVATION

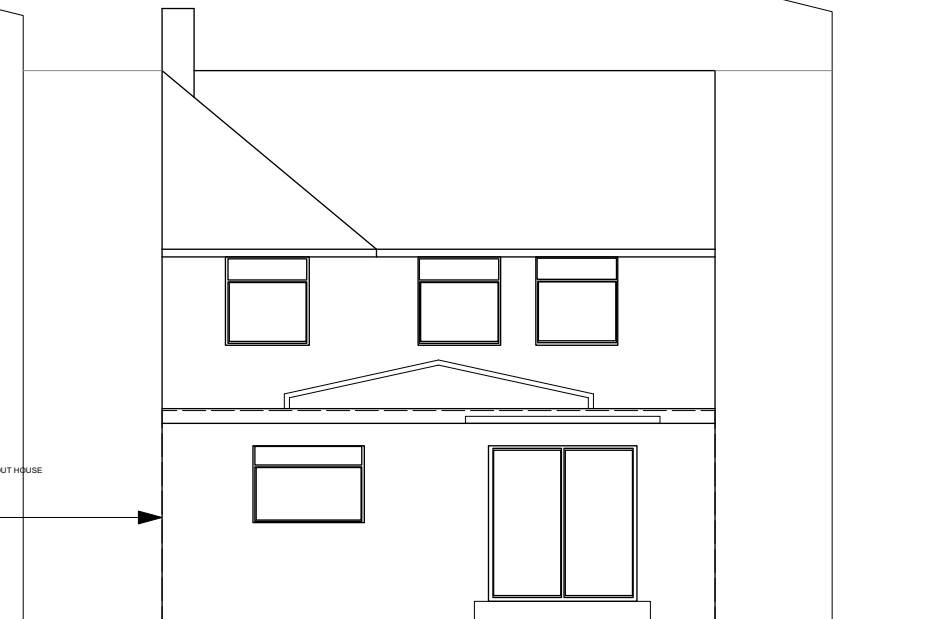

PROPOSED REAR ELEVATION

NAME : AMITH THADANI

ADDRESS: 102 PINNER ROAD HA6 1BS

TITLE : PROPOSED FRONT, REAR AND FLANK ELEVATION A & B

DRAWING NUMBER: PNK 007 / EXPR 01



SCALE: 1:100 @A3

DATE: 09.2020

DRAWN BY: RM

REVISIONS:

SCALE BAR:

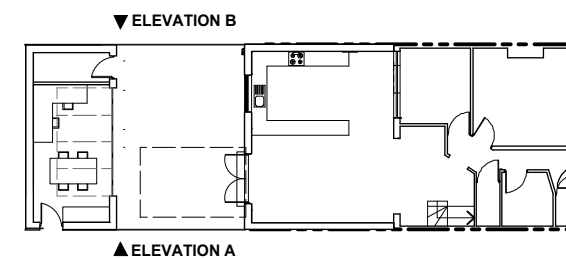 

International House
24 Holborn Viaduct
City of London
London EC1A 2BN

07956003666

raja@interiorsplus.uk.com

