


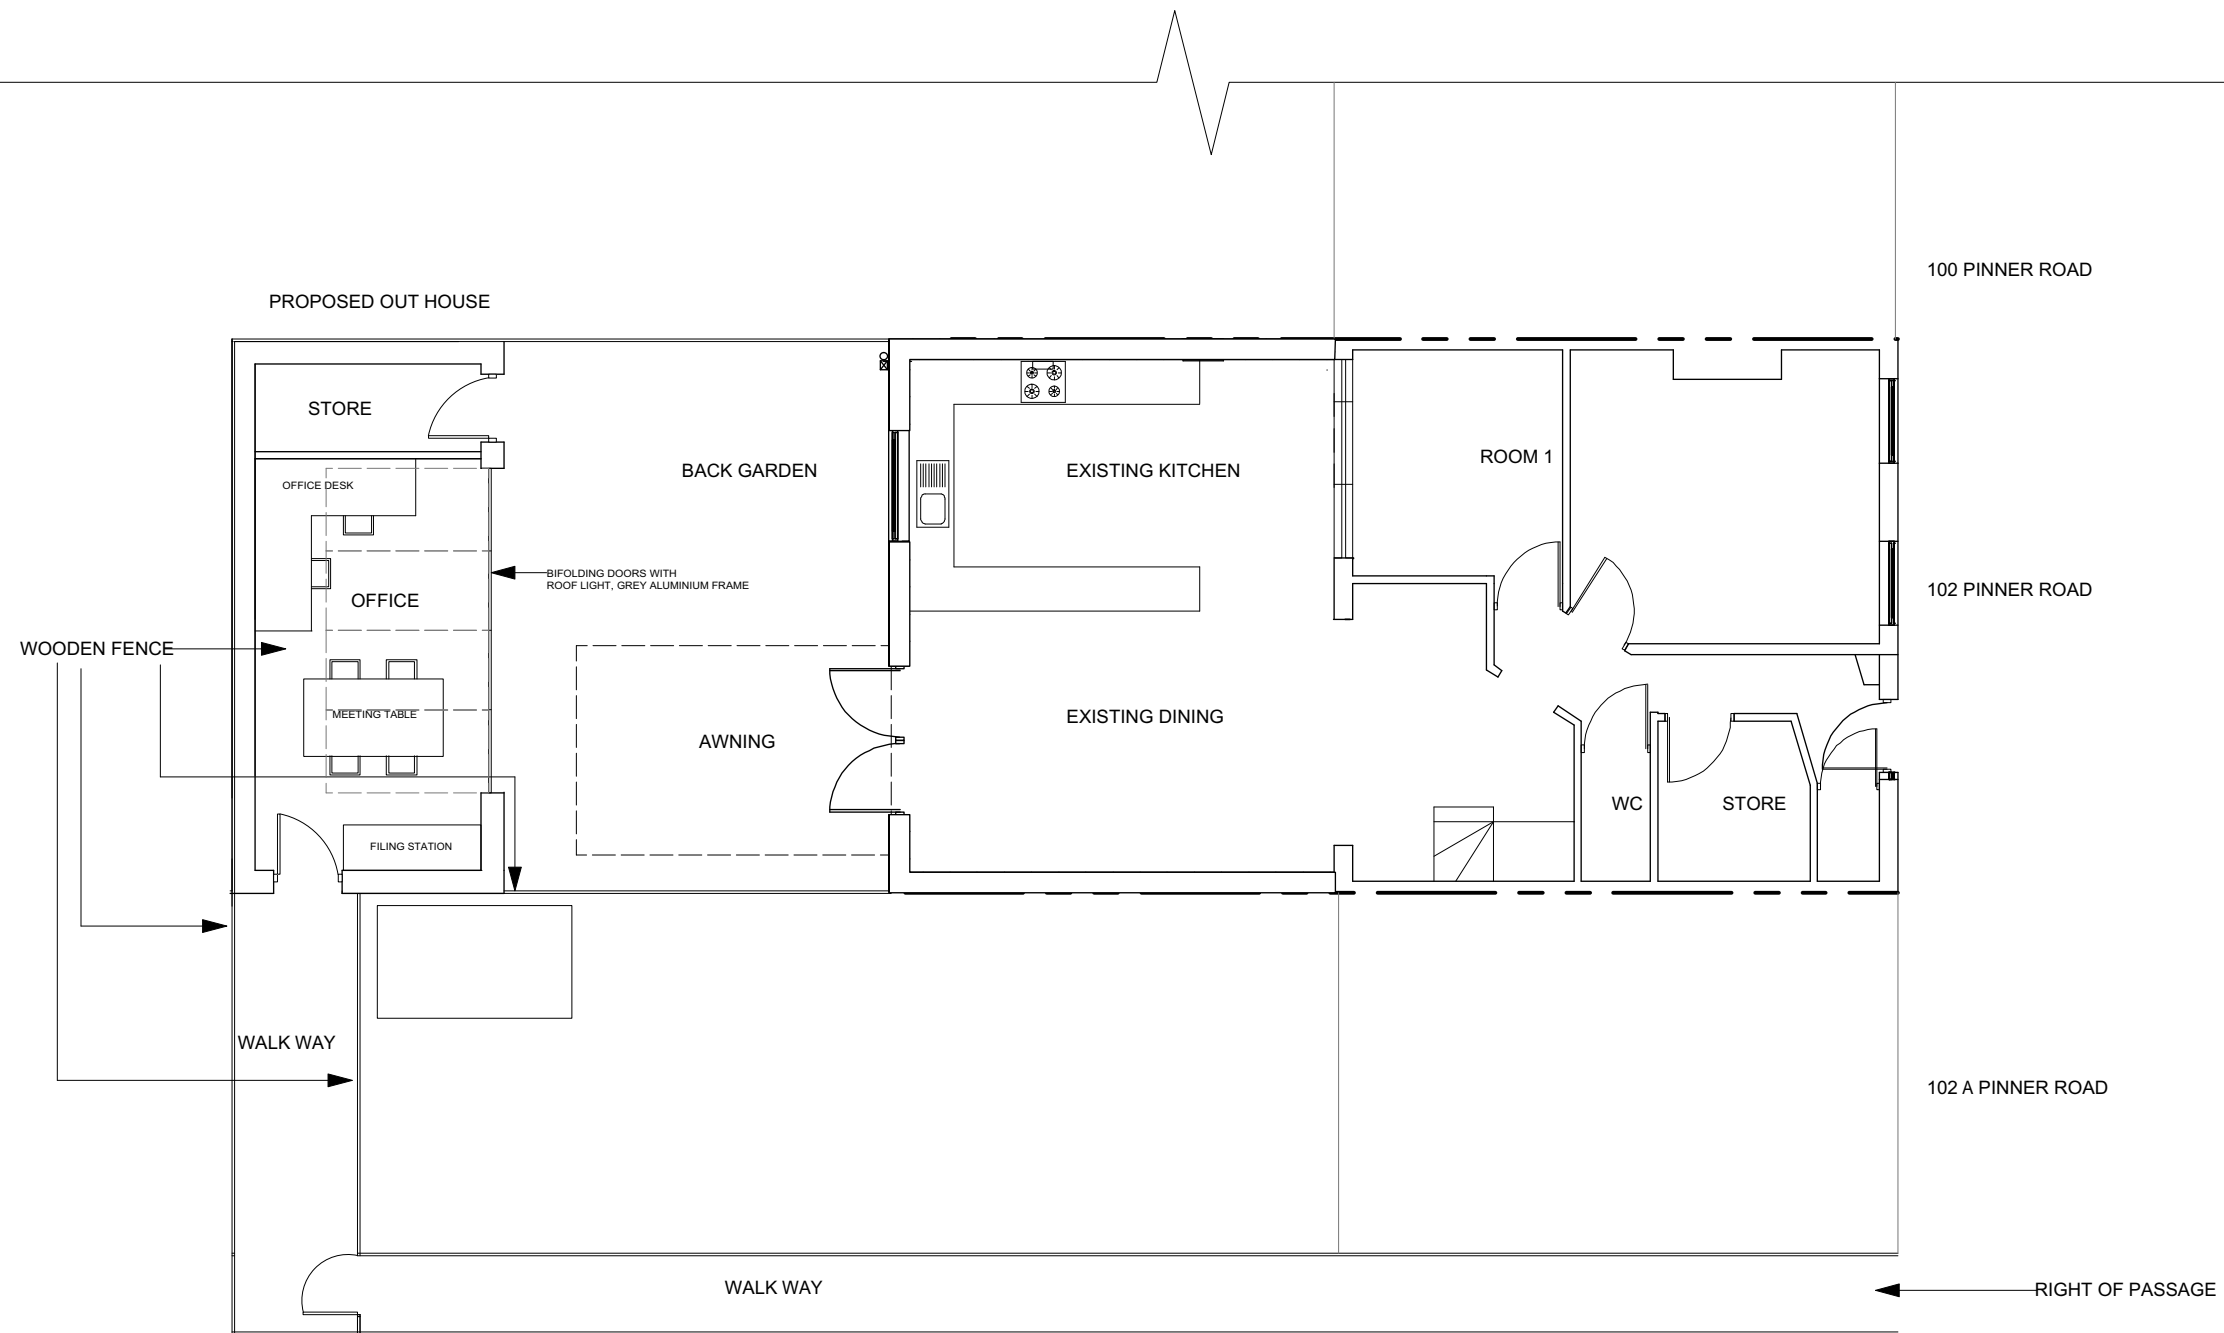

PROPOSED GROUND FLOOR PLAN

NAME : AMITH THADANI

ADDRESS: 102 PINNER ROAD HA6 1BS

TITLE : PROPOSED GROUND FLOOR PLAN

DRAWING NUMBER: PNK 007 / PR 01	SCALE: 1:100 @A3	DATE: 09.2020	DRAWN BY: RM
------------------------------------	---------------------	------------------	-----------------

REVISIONS:

SCALE BAR:



International House
24 Holborn Viaduct
City of London
London EC1A 2BN

07956003666

raja@interiorsplus.uk.com

