

ALL DOORS OFF STAIRCASE ENCLOSURE AT
GROUND. 1ST & 2ND FLOORS TO BE 1/2 HR
FIRE RESISTENT GLASSING OUT TO 25 X 35
GUIN & SCREENED STOPS & 3RD HUNGES.
ALL WALLS ENCLOSING STAIRCASE TO
BE 1/2HR FIRE RESISTING INCLUDING
UNDER LYING DOORS OF STAIRCASE.

PLANNING G.

REDUCED W/L GRADE BANK	• 16.88 m ³
REDUCED BED DRAINAGE	• 27.12 m ³
TOTAL	• 44.00 m ³ →

50 m³ THEREFORE PLANNING NOT REQUIRED
PERMITTED DEVELOPMENT

A		
	Date	Revisions

©copyright

Pottle & Co Ltd
Planning & Building Consultants

Suite A, 128 Manor Way
Ruislip, Middlesex, HA4 8HR

Tel: 01895 622800
www.pottle.uk.com

Client: MR A GUGNANI

Job Title

4 CHANDOS ROAD
PINNER
MIDDX

Drawing Title


ALTERATIONS TO MAIN
ROOF FOR LOFT
CONVERSION

Scale 1:50,000


Date MARCH 2021 Drawn by GE

Drg No. 4480 / 03


41mm A

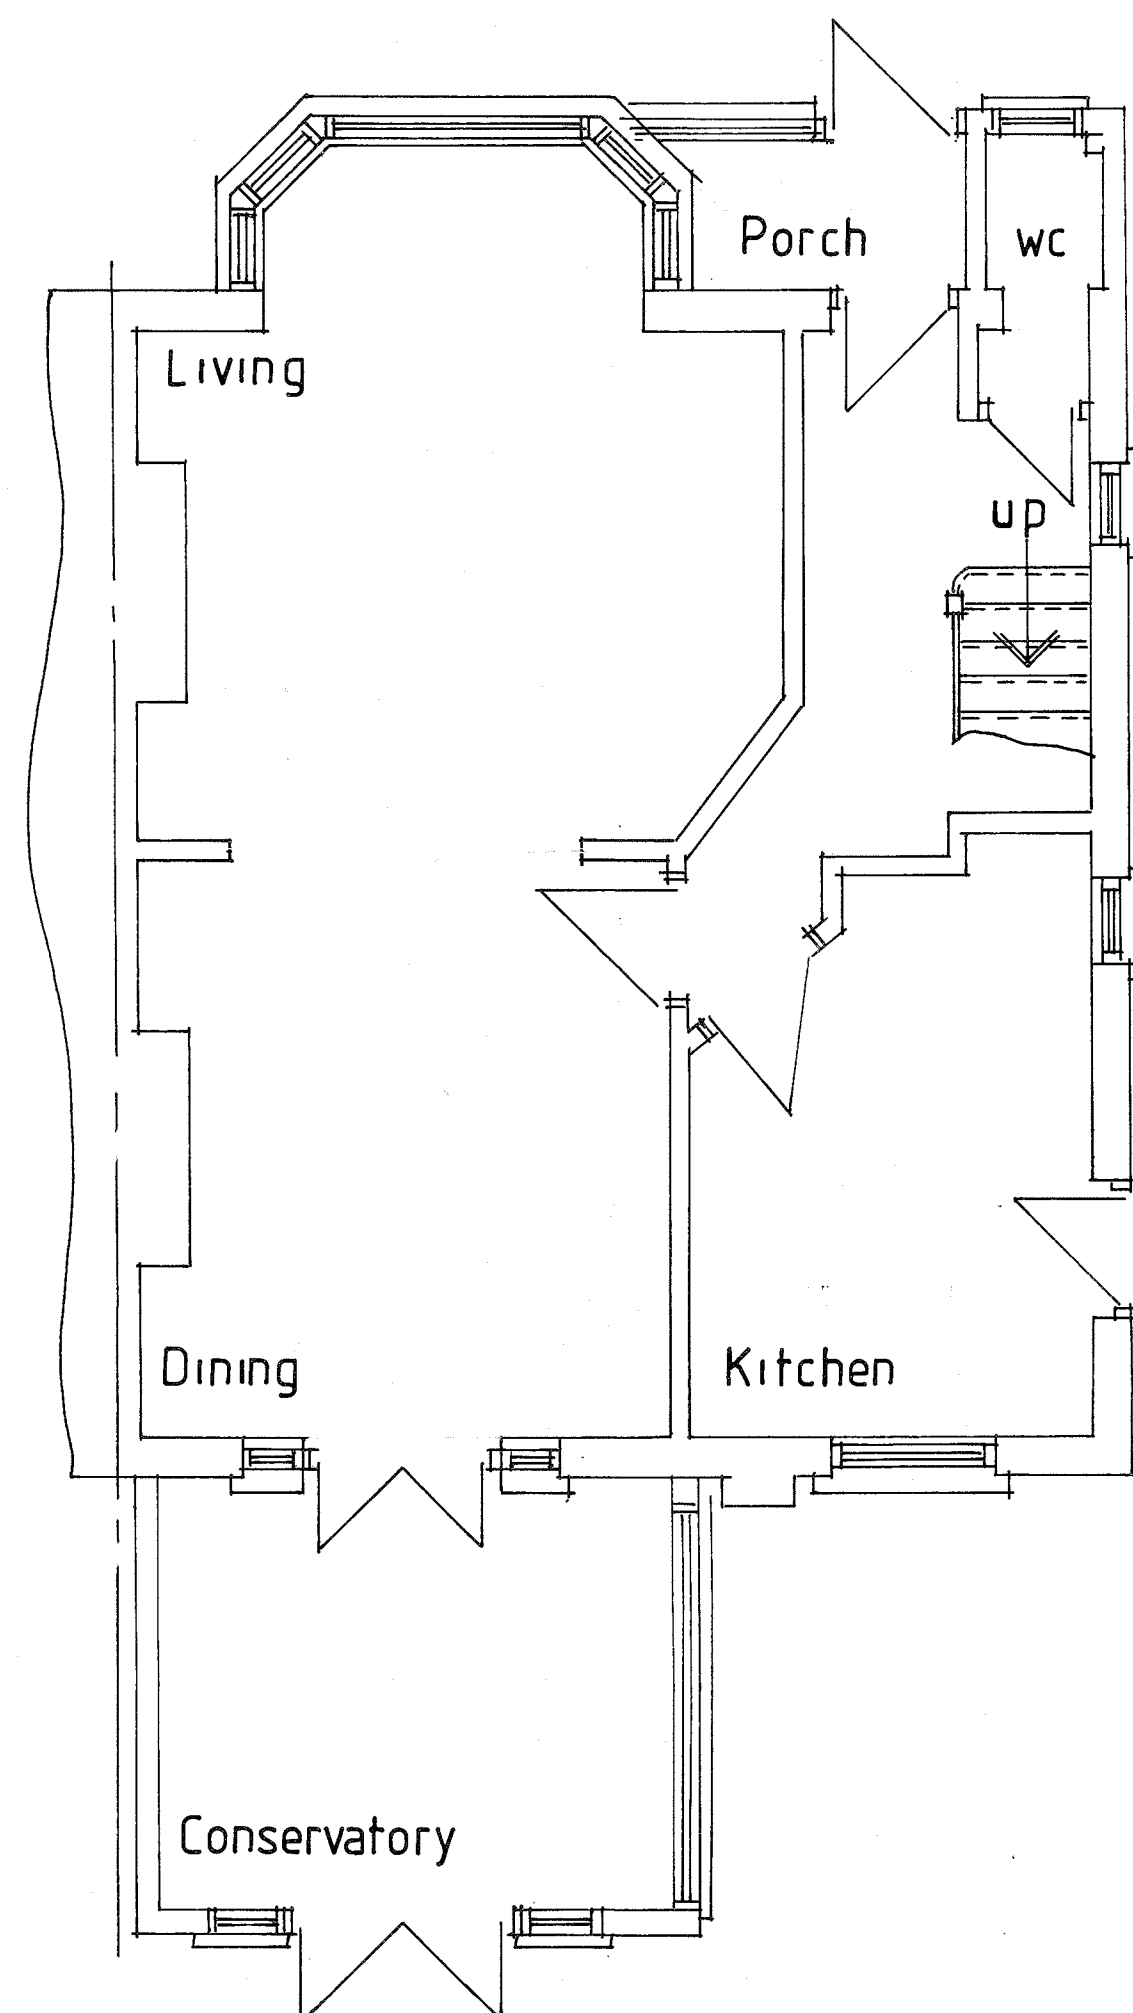


GROUND FLOOR PLAN

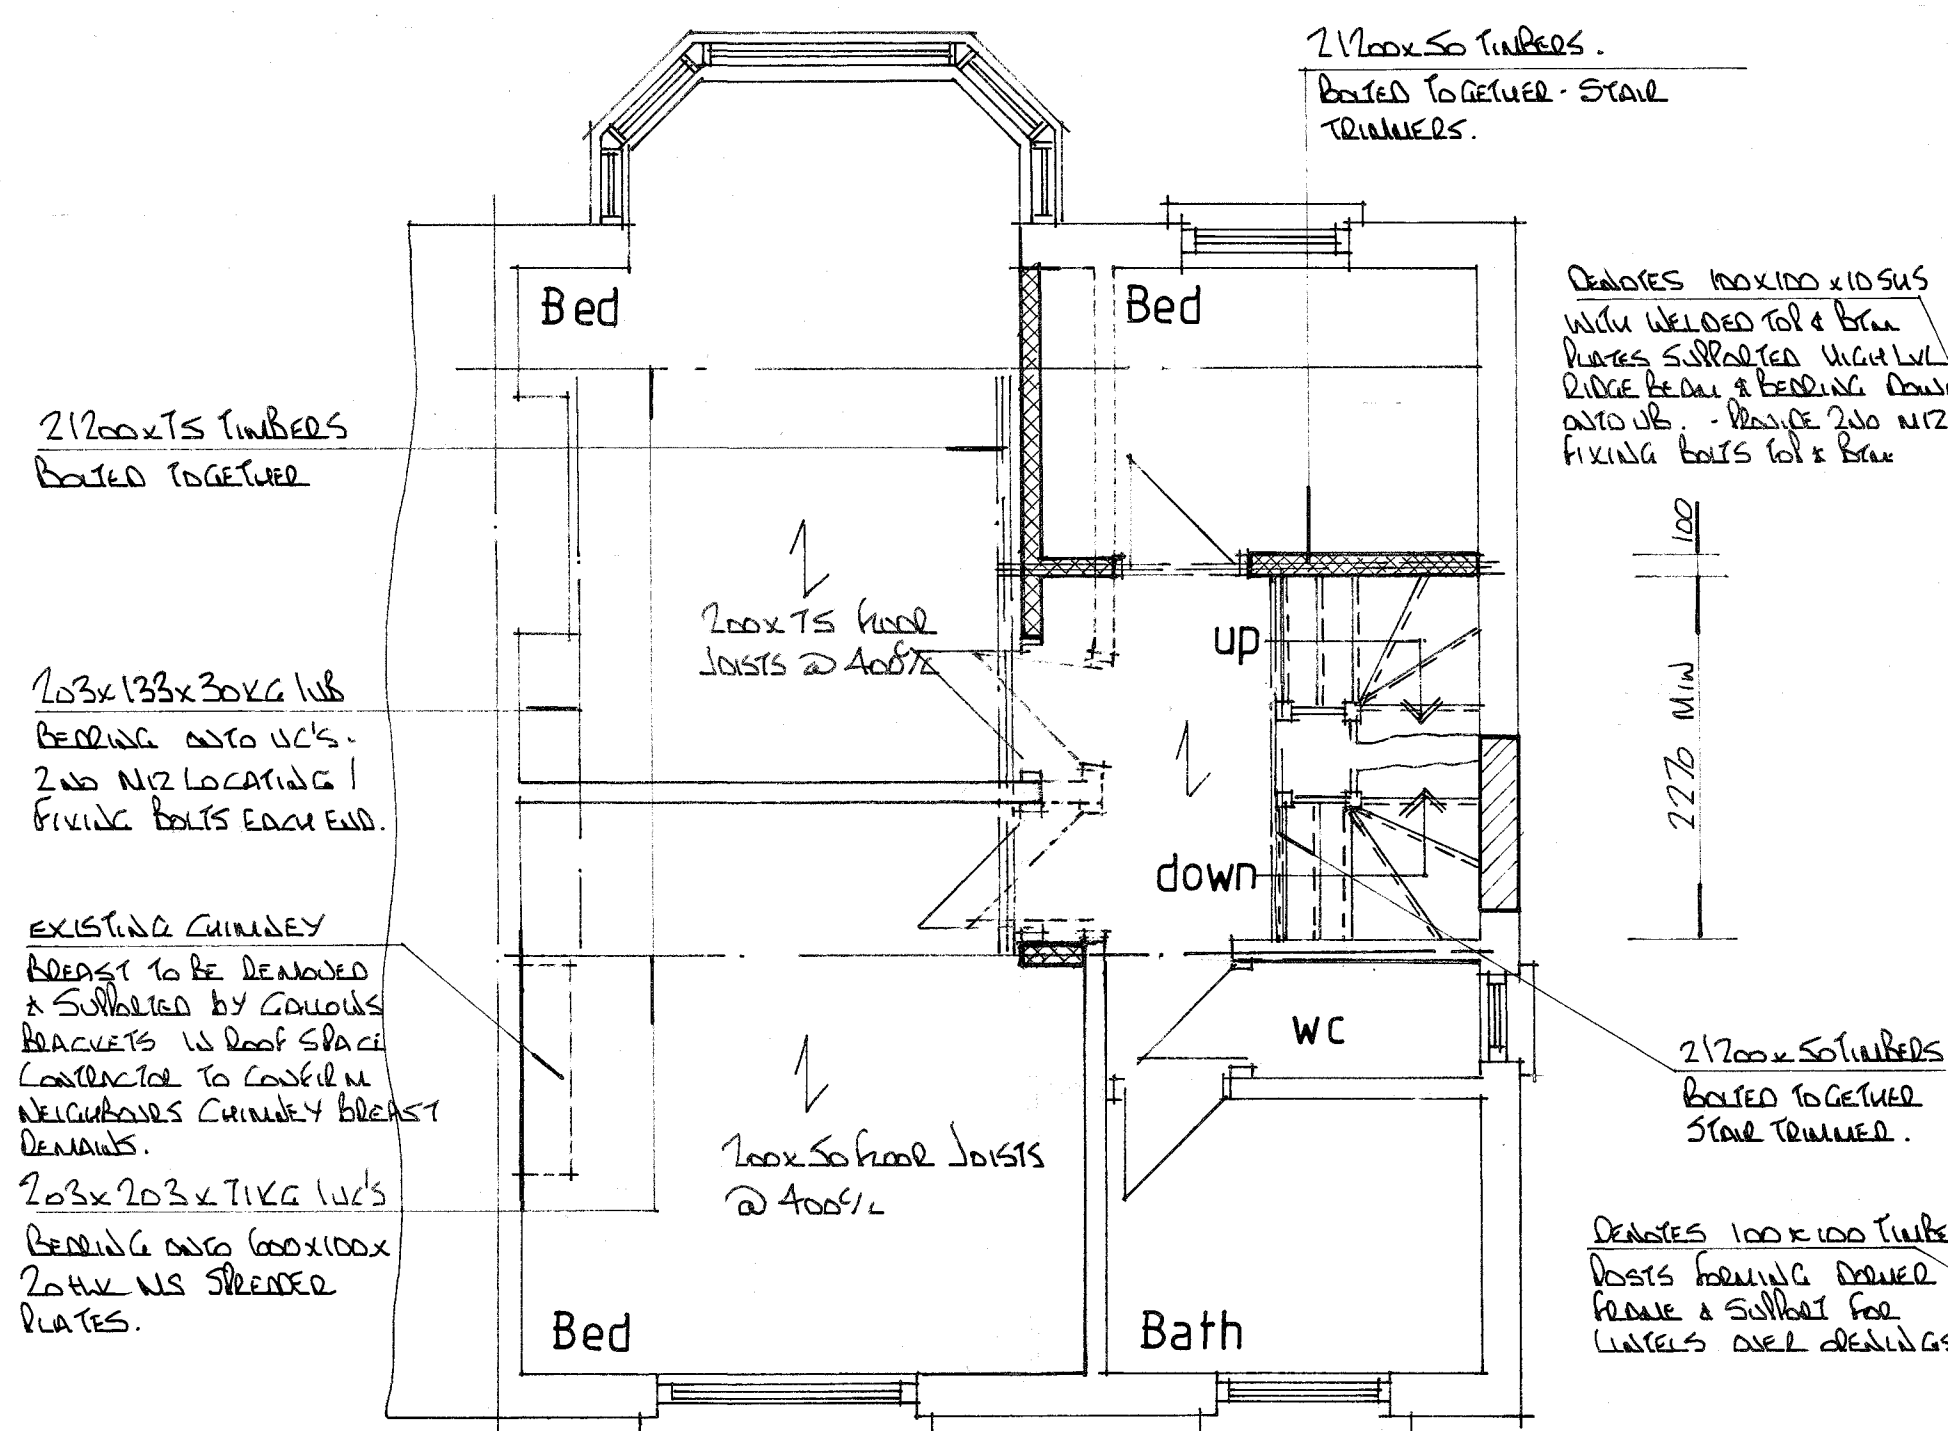

FIRST FLOOR PLAN - showing proposed alterations

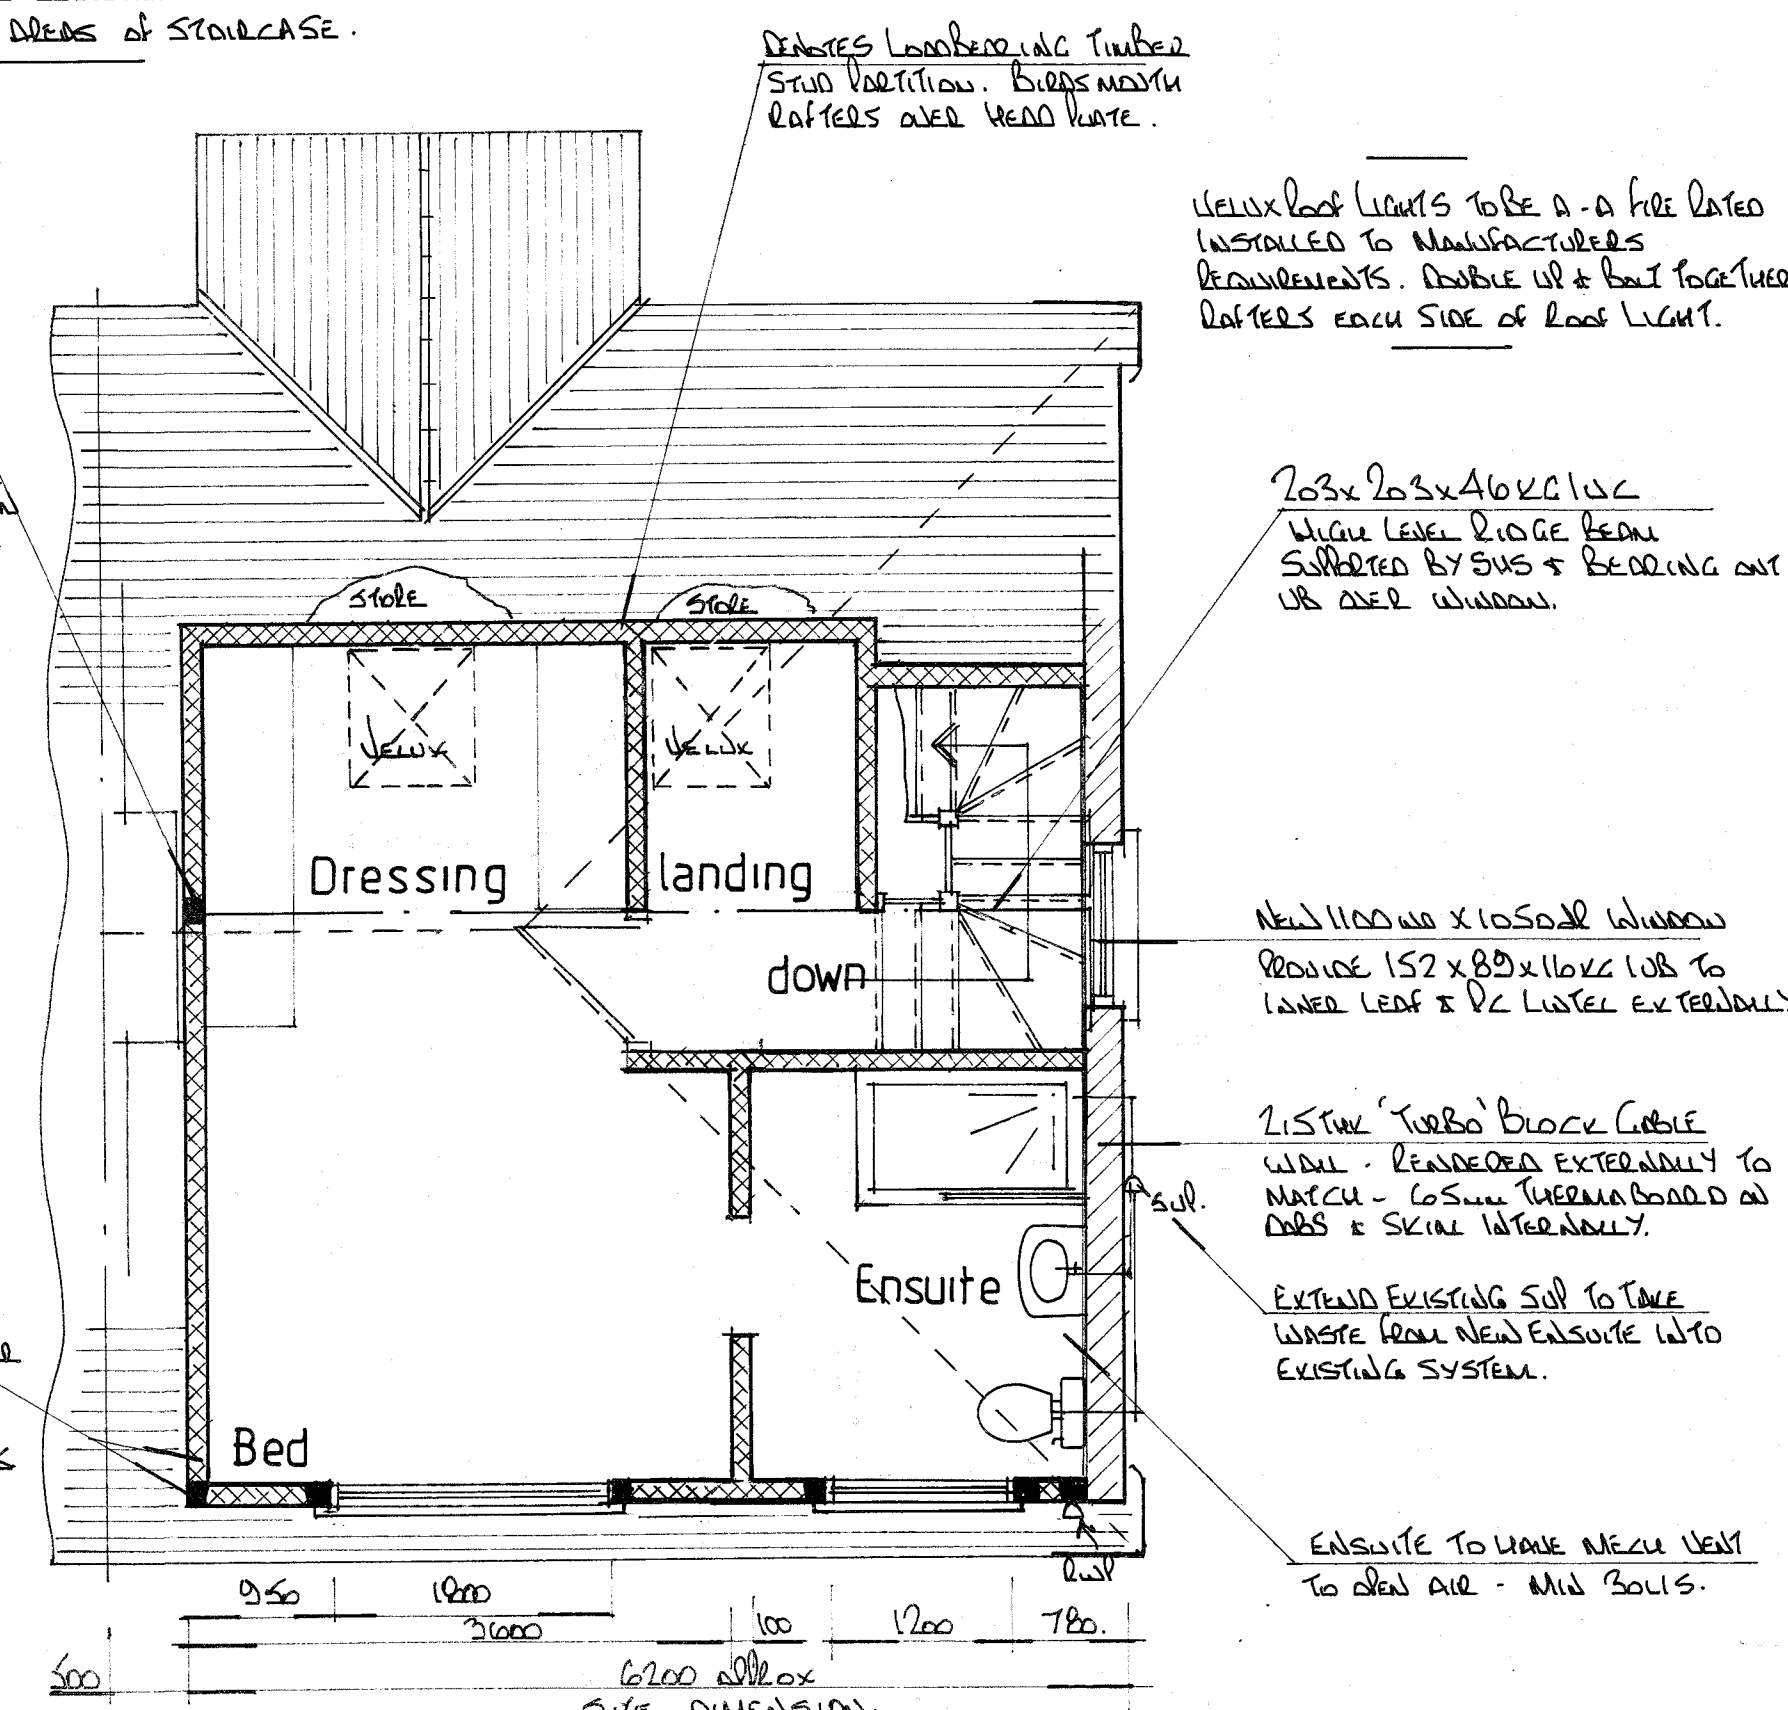


PROPOSED ROOMS IN ROOF SPACE

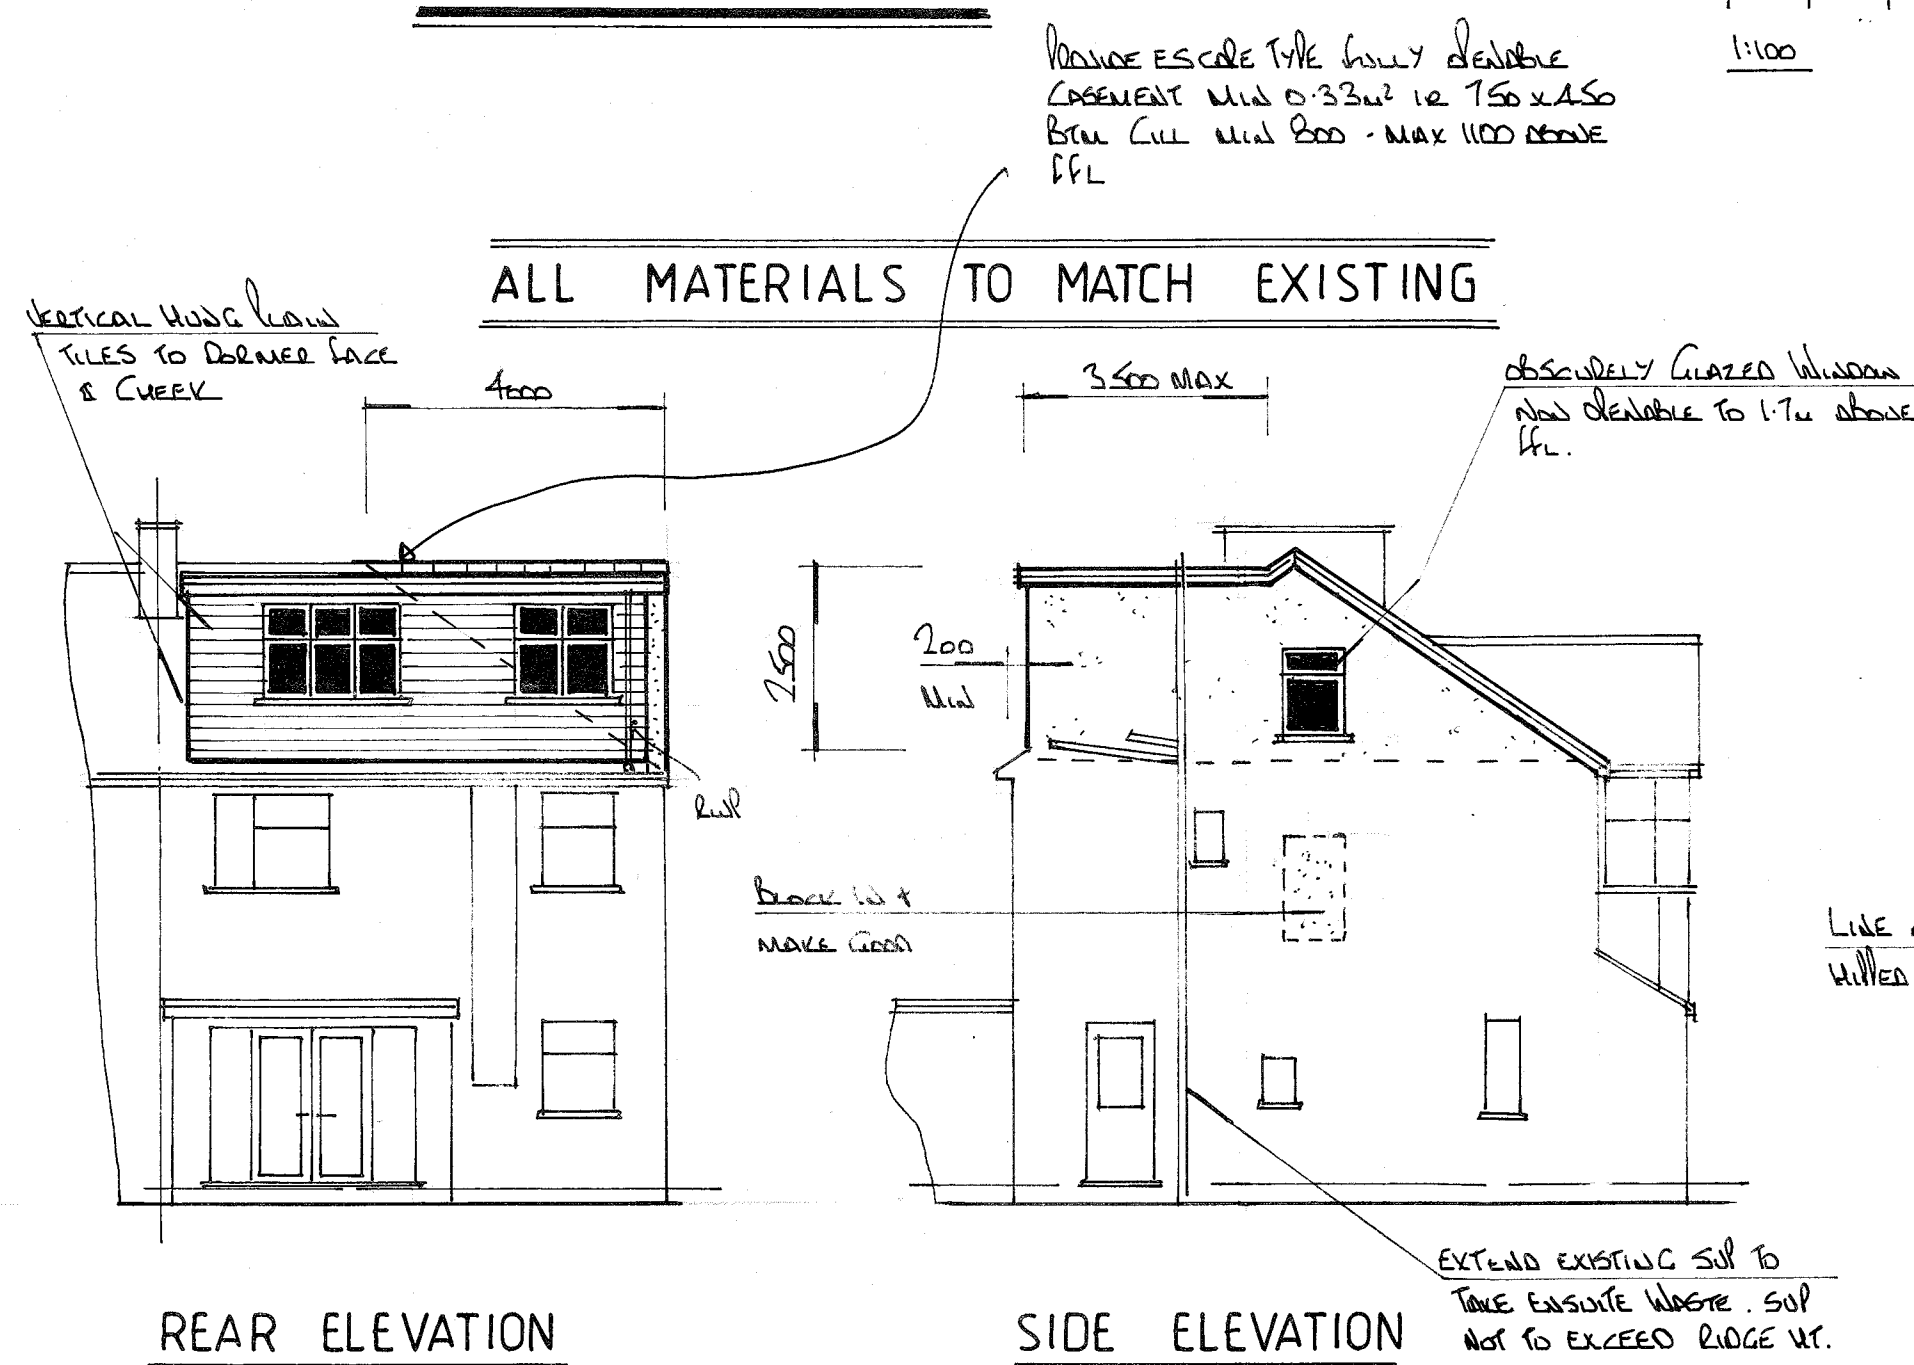


REAR ELEVATION

SIDE ELEVATION

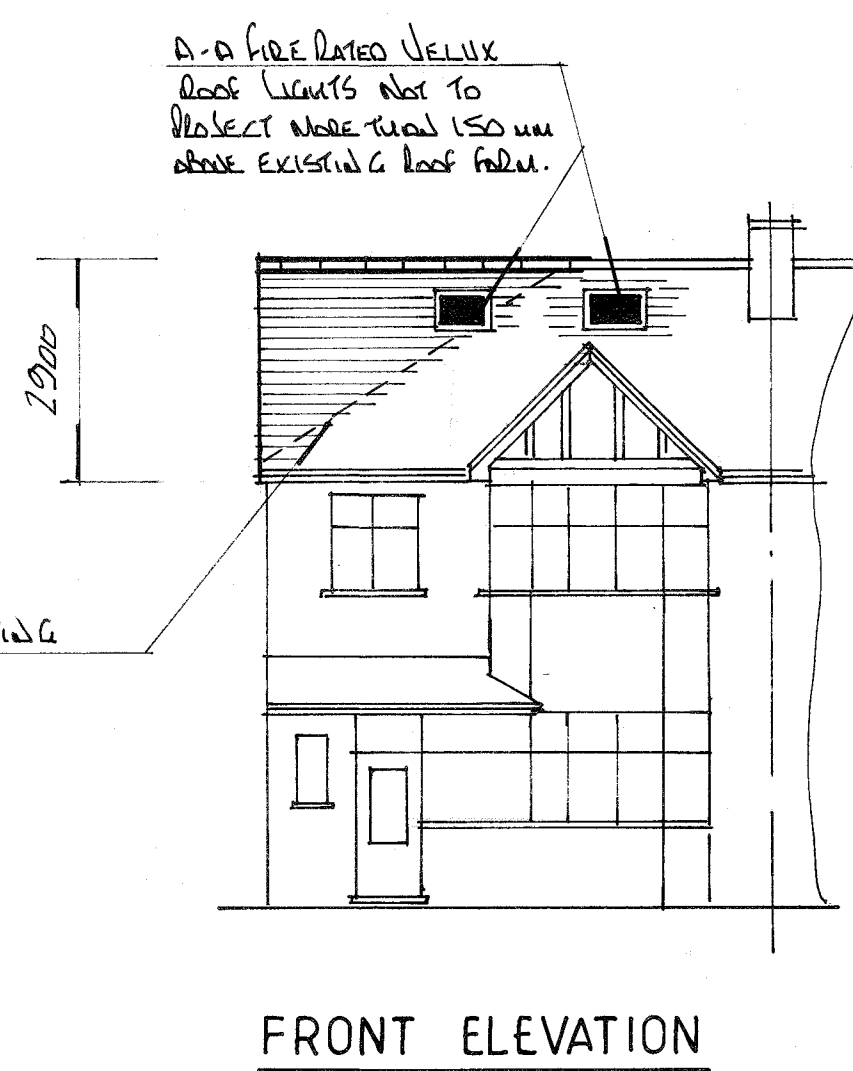

FRONT ELEVATION

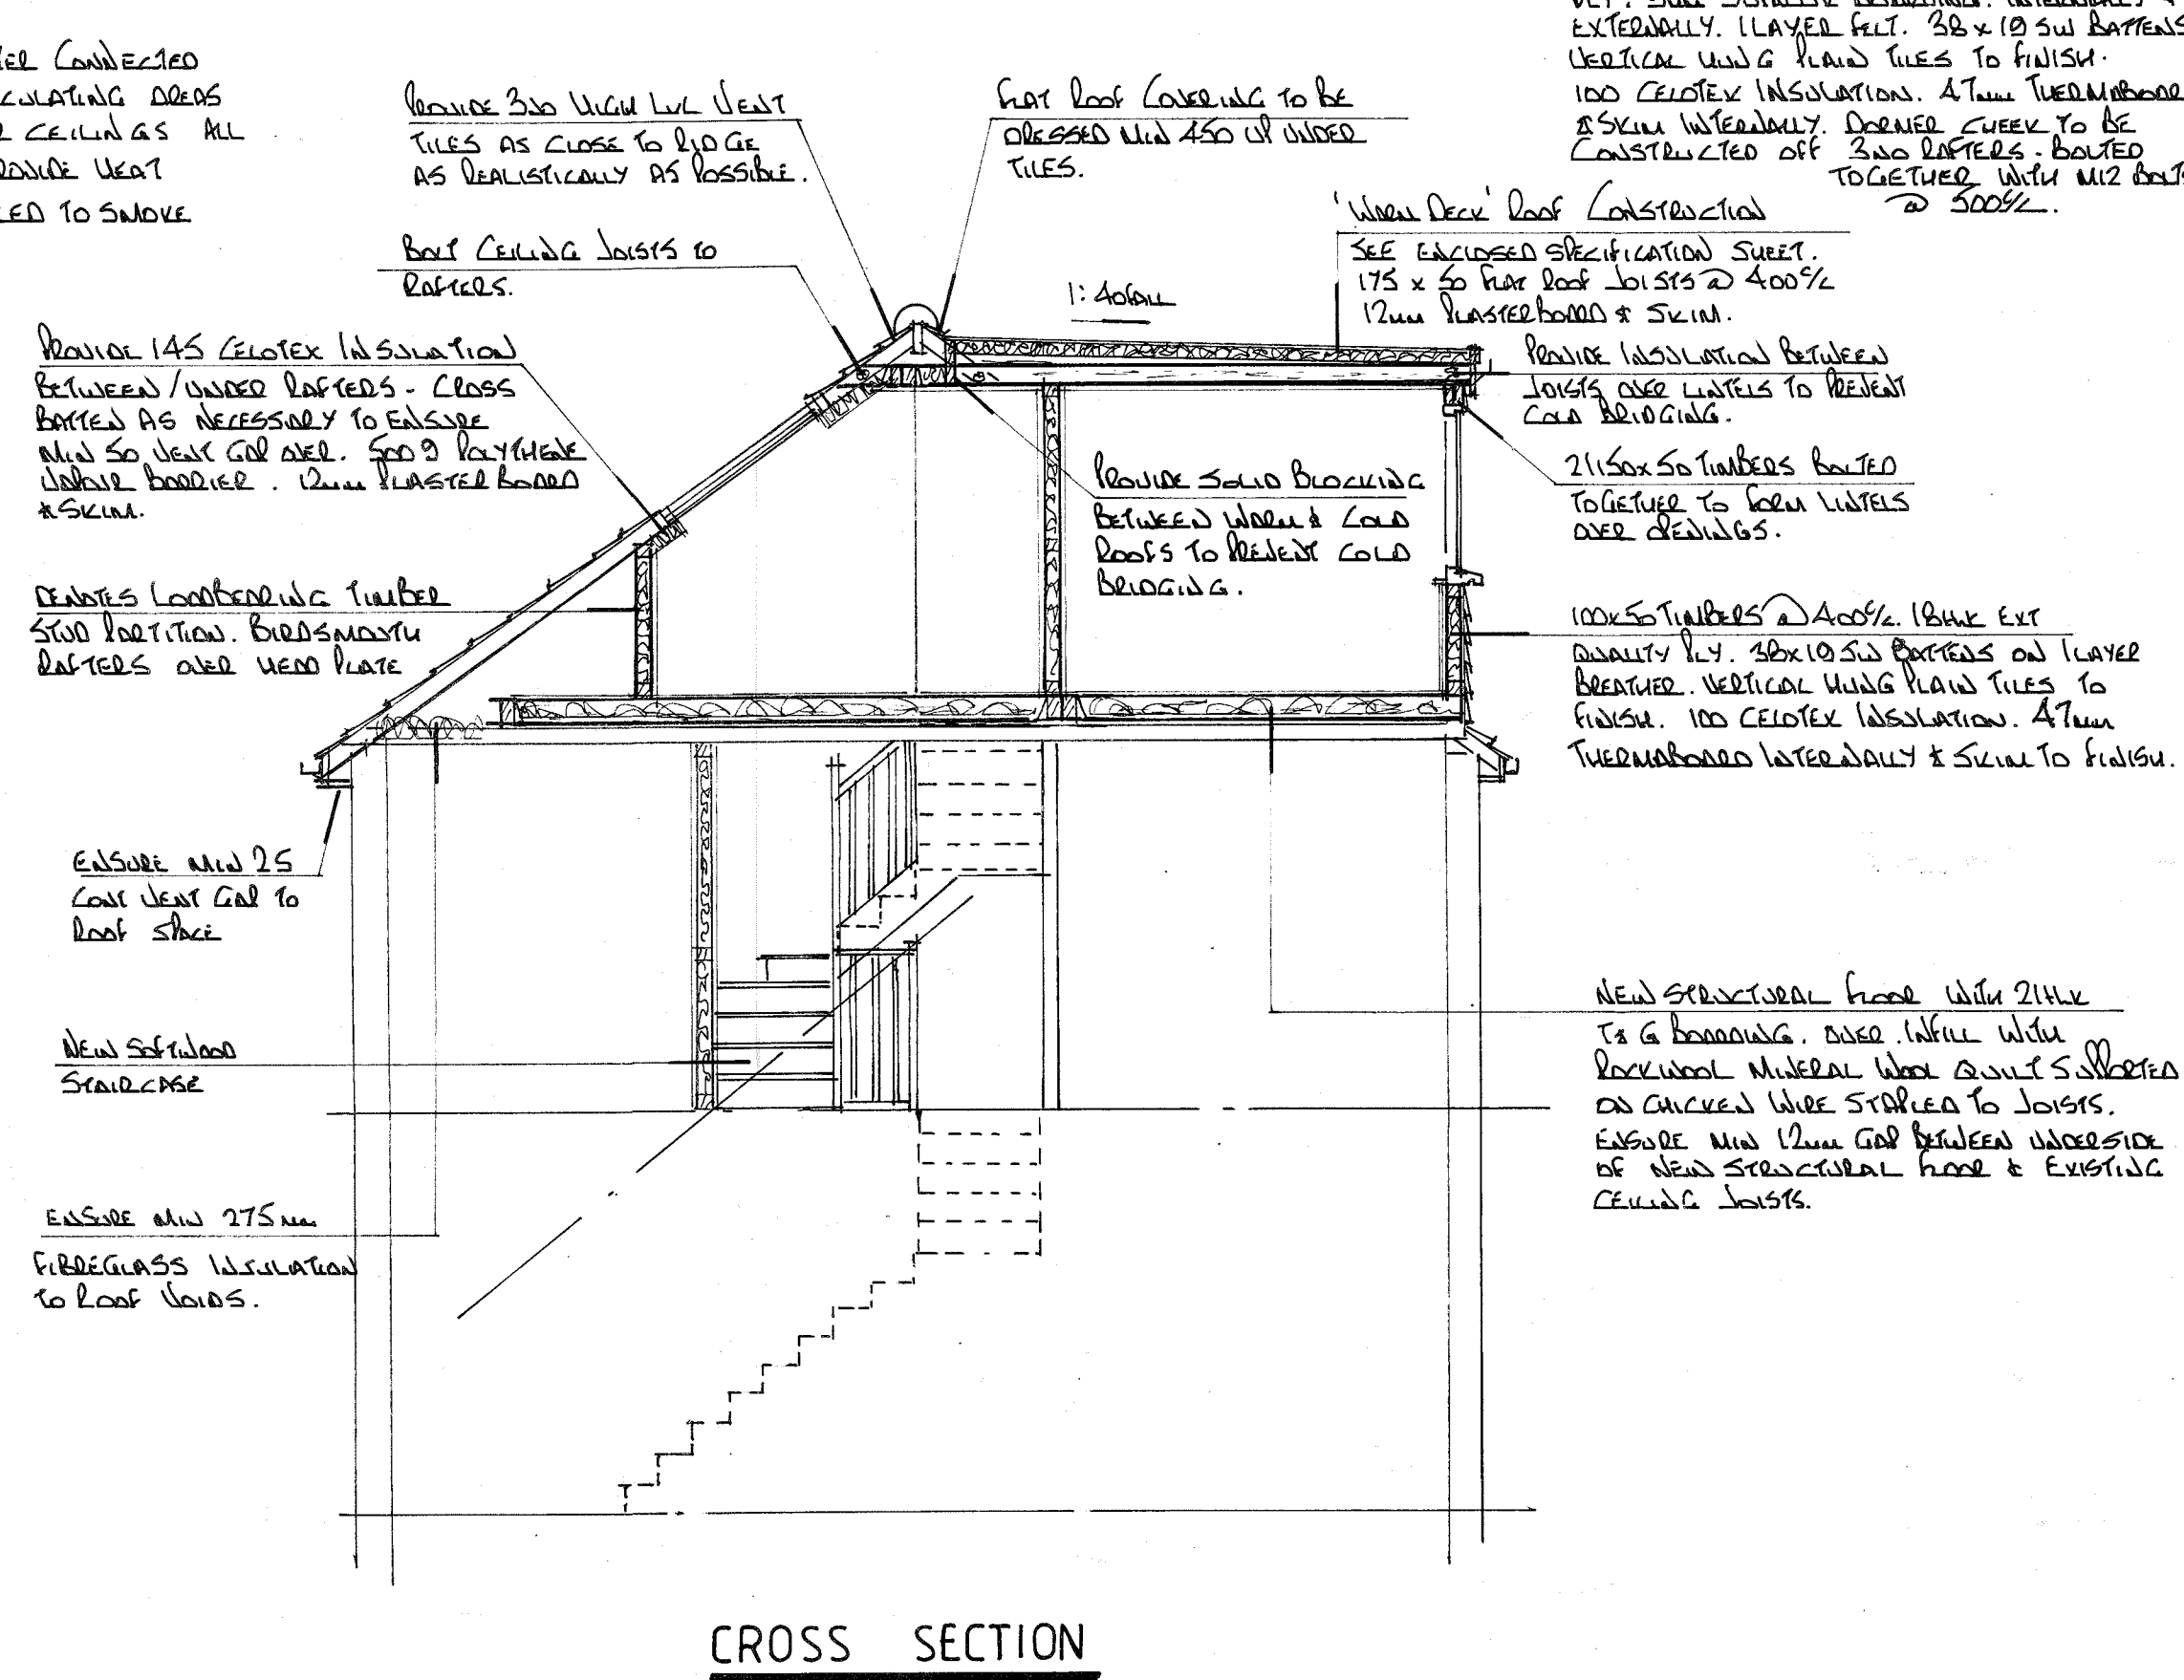

CROSS SECTION