
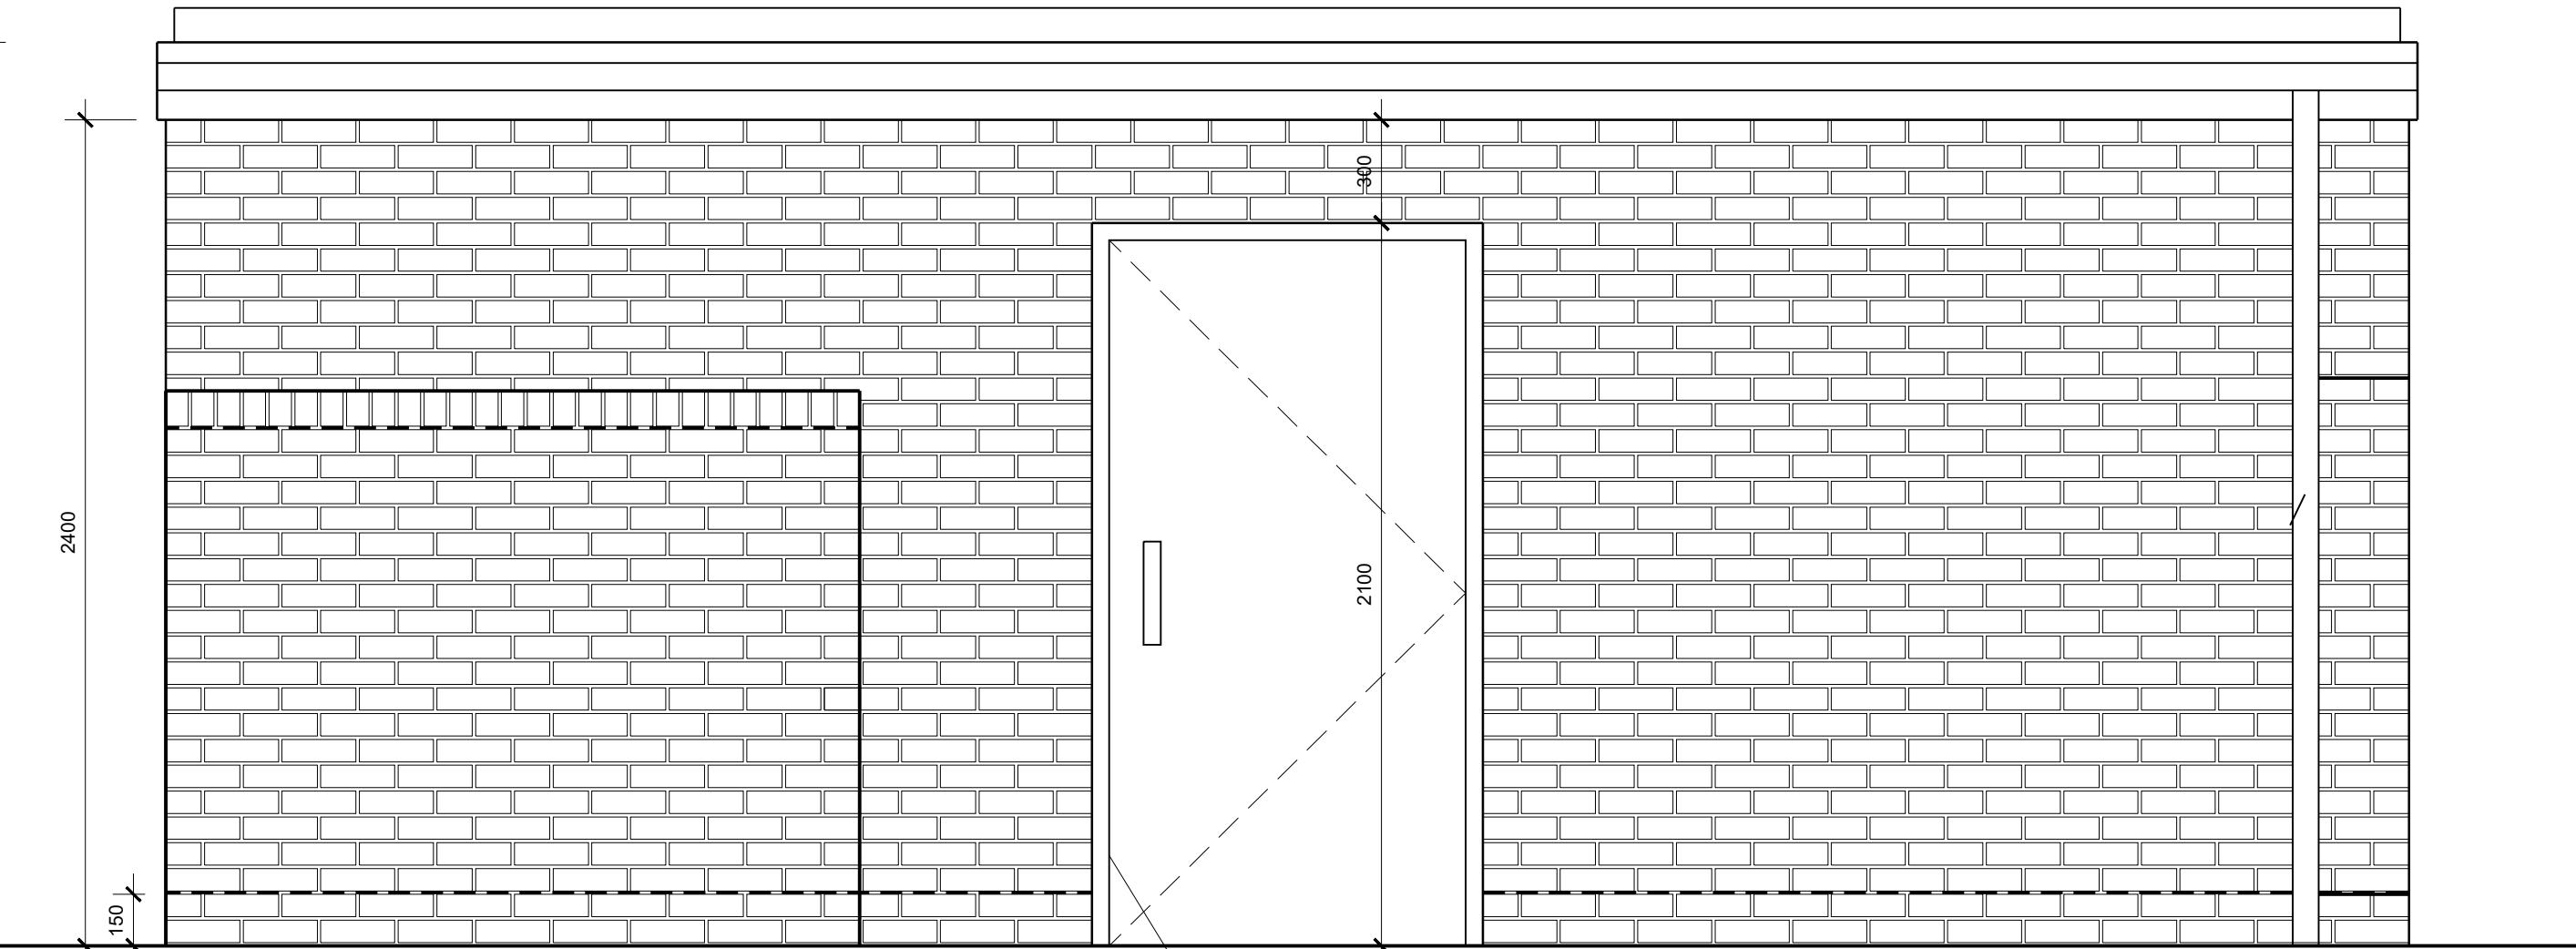


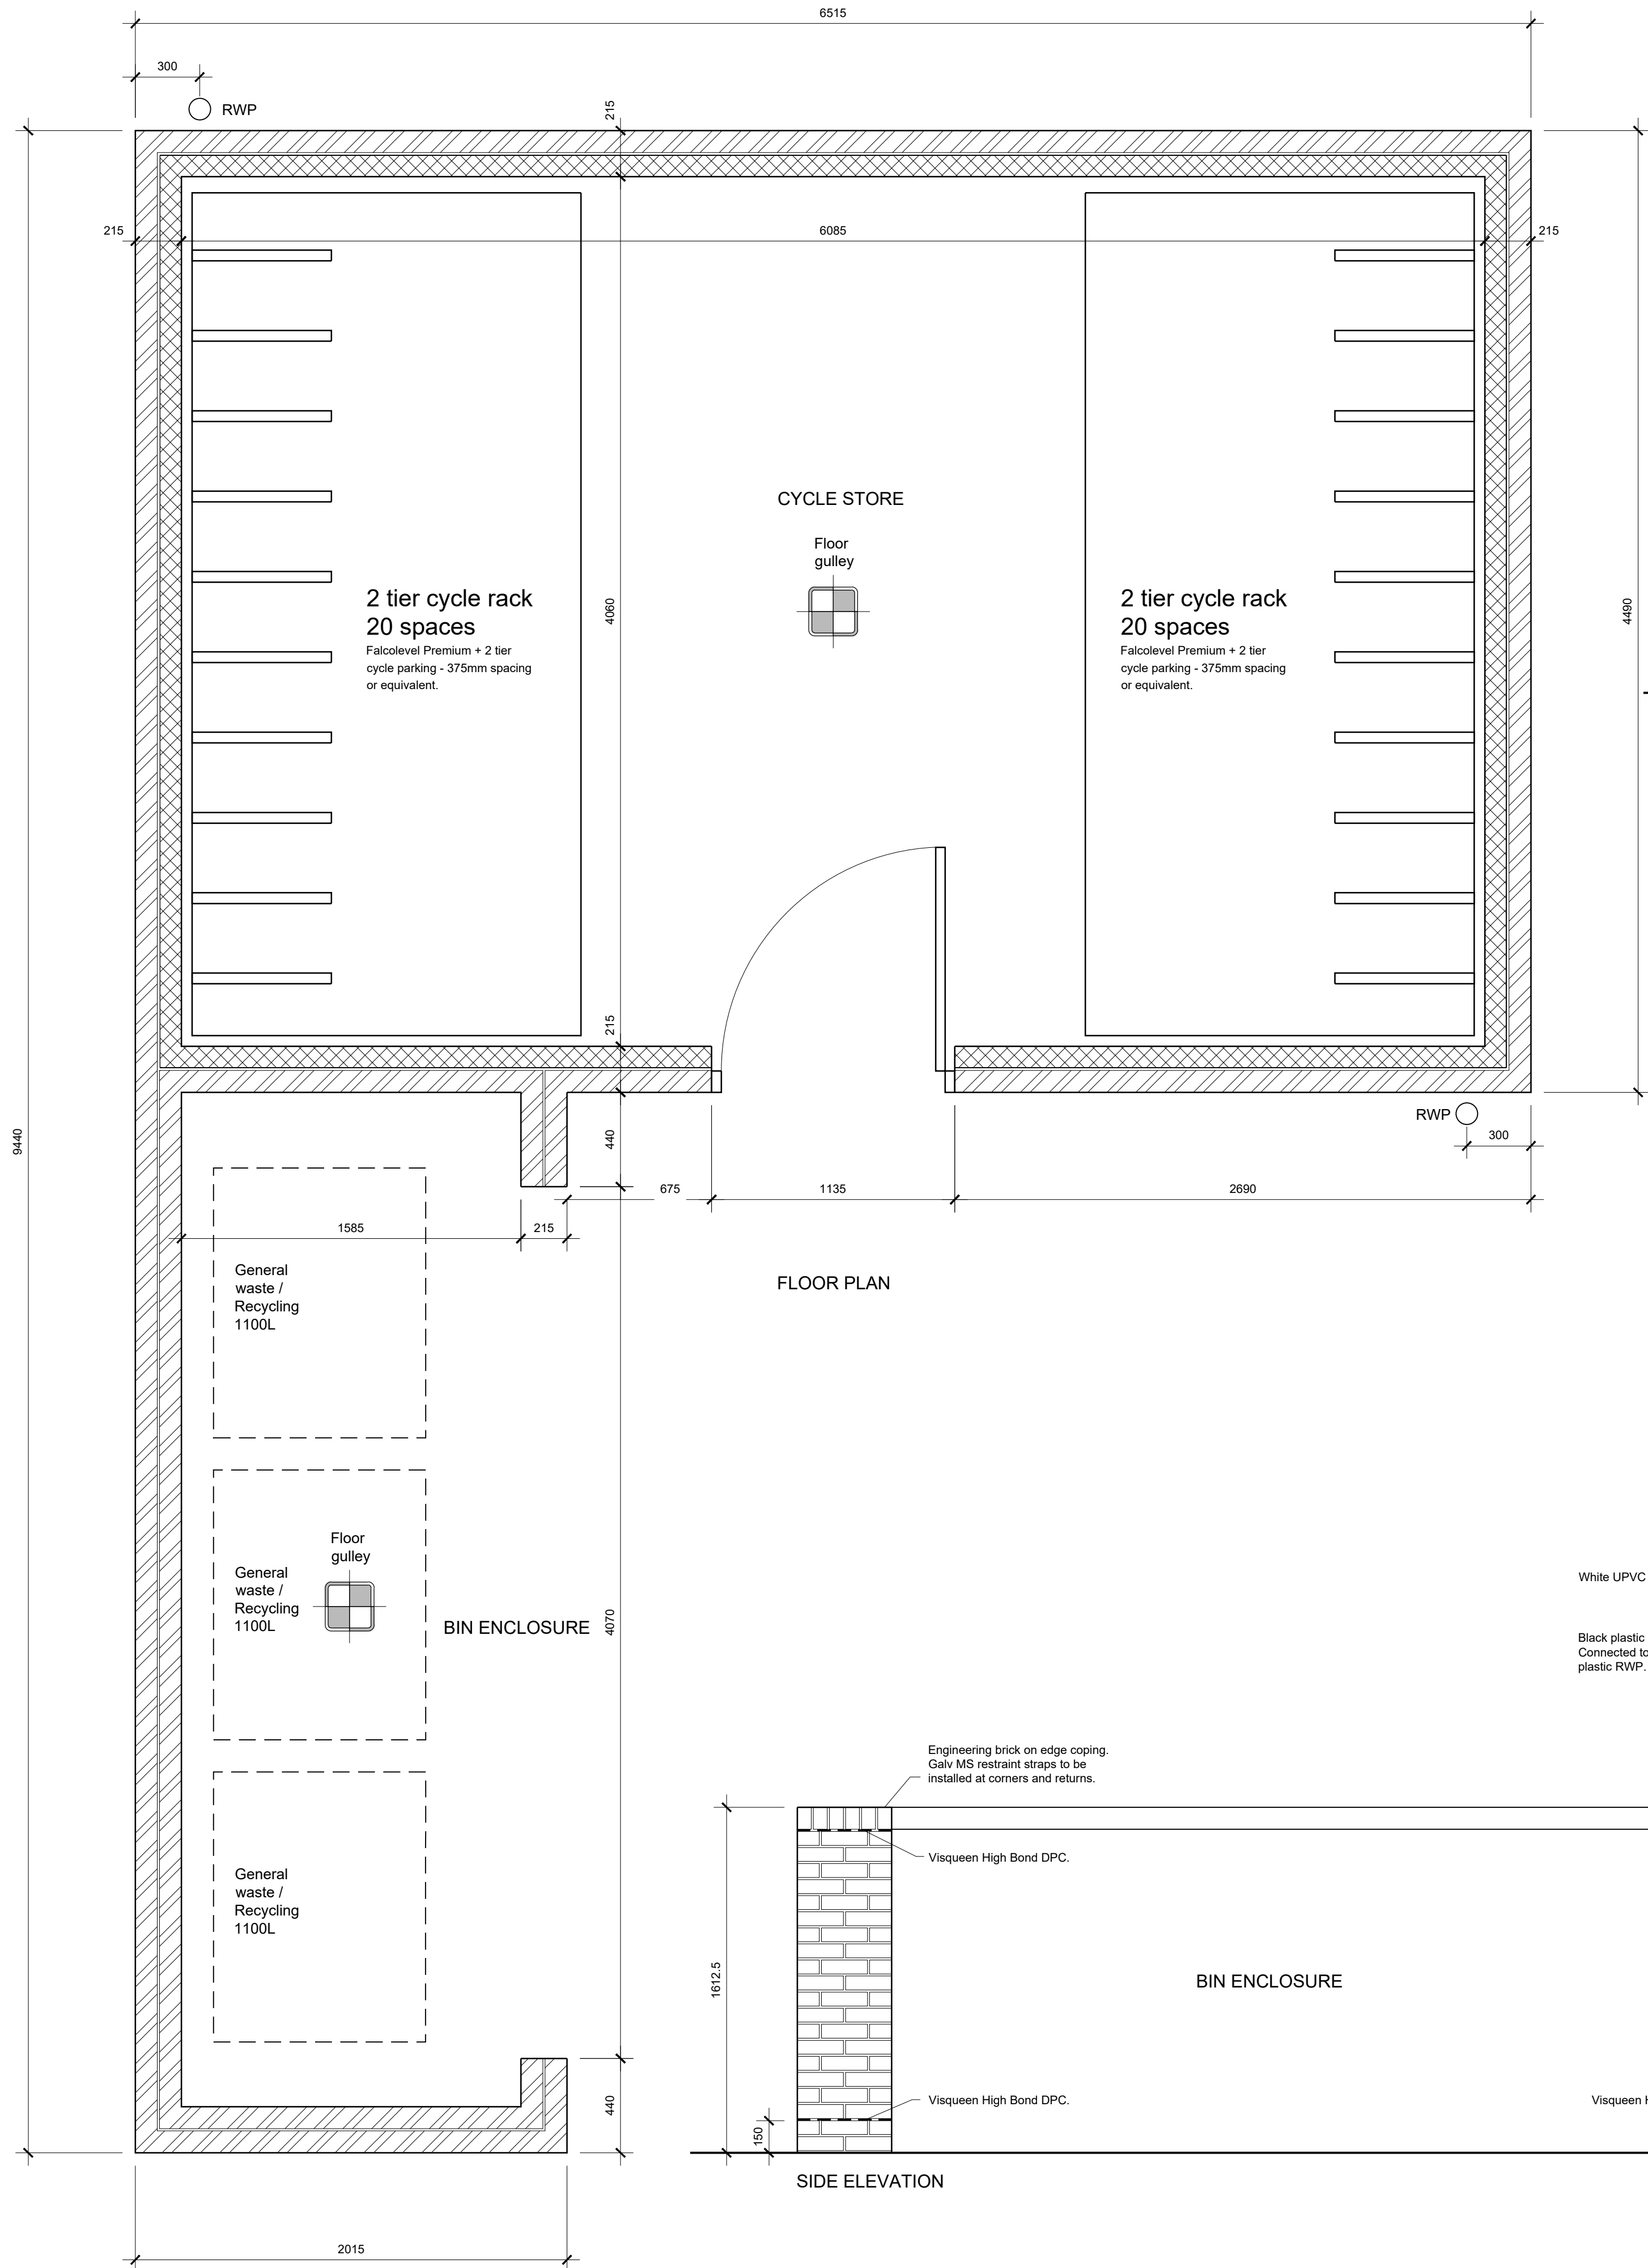

FRONT ELEVATION

White UPVC fascia.

Black plastic deep flow gutter. Connected to 75mm black plastic RWP.

50x100mm treated SW wallplate mortar bedded and strapped to blockwork.

Visqueen High Bond DPC.

Vertical DPC to rear face of brickwork - 2 coats of Visqueen LAC.

EXTERNAL GROUND LEVEL.

EXTERNAL DOOR

- Steel door and frame
- LPS1175 security rated
- Overhead door closer
- Digilock with internal release
- 300mm pull handle and push plates both sides

ROOF CONSTRUCTION

- Bauder Green Roof sytem or equivalent.
- 18mm WBP ply deck
- 50 x min 25mm treated SW firings at 1:40 fall
- 150x50mm treated SW joists at 450 ctrs.

EXTERNAL WALL CONSTRUCTION

215mm SOLID WALL.

- Facing brickwork to match main building collar tied to 100mm medium dense block blockwork leaf (1350-1450 kg/m³ and 7N/mm²)
- Mortar mix to be 1:1:6 (cement: lime: sand) in accordance with BS5628.

FLOOR CONSTRUCTION

- 75mm reinforced concrete topping.
- Visqueen High Performance DPM or equivalent.
- 100mm reinforced concrete (A193 mesh) trowel finishes smooth
- 50mm sharp sand blinding
- 150mm well compacted MOT type 1 hardcore.

P2 23.02.22 MB Green roof added to cycle store.

Revision Date Revised by

Revision History

hunters

Space One Beadon
Bendon W6
CEA
T 020 8237
8237
www.hunters.co.uk

WOODSIDE

401 UXBRIDGE ROAD, HAYES,
MIDDLESEX, UB4 0RE

CYCLE STORE & REFUSE STORE
PLAN, ELEVS & SECTION

Issued PRELIMINARY
for

hunters project number: M9919	client project number:	scale: 1:20@A1	drawn by MGB	checked by
----------------------------------	------------------------	-------------------	-----------------	------------

drawing title:
M9919 / AEX001

revision date
P2 12.10.21
XXX

revised by

All drawings are to be printed in colour.

file name: M9919 External works details P2.dwg

Use figured dimensions only. All levels and dimensions to be checked on site. This drawing is to be read in conjunction with all other relevant drawings and specifications. Hunters is a trading name of Hunter & Partners Limited. ©Hunter & Partners Limited. All rights reserved.