


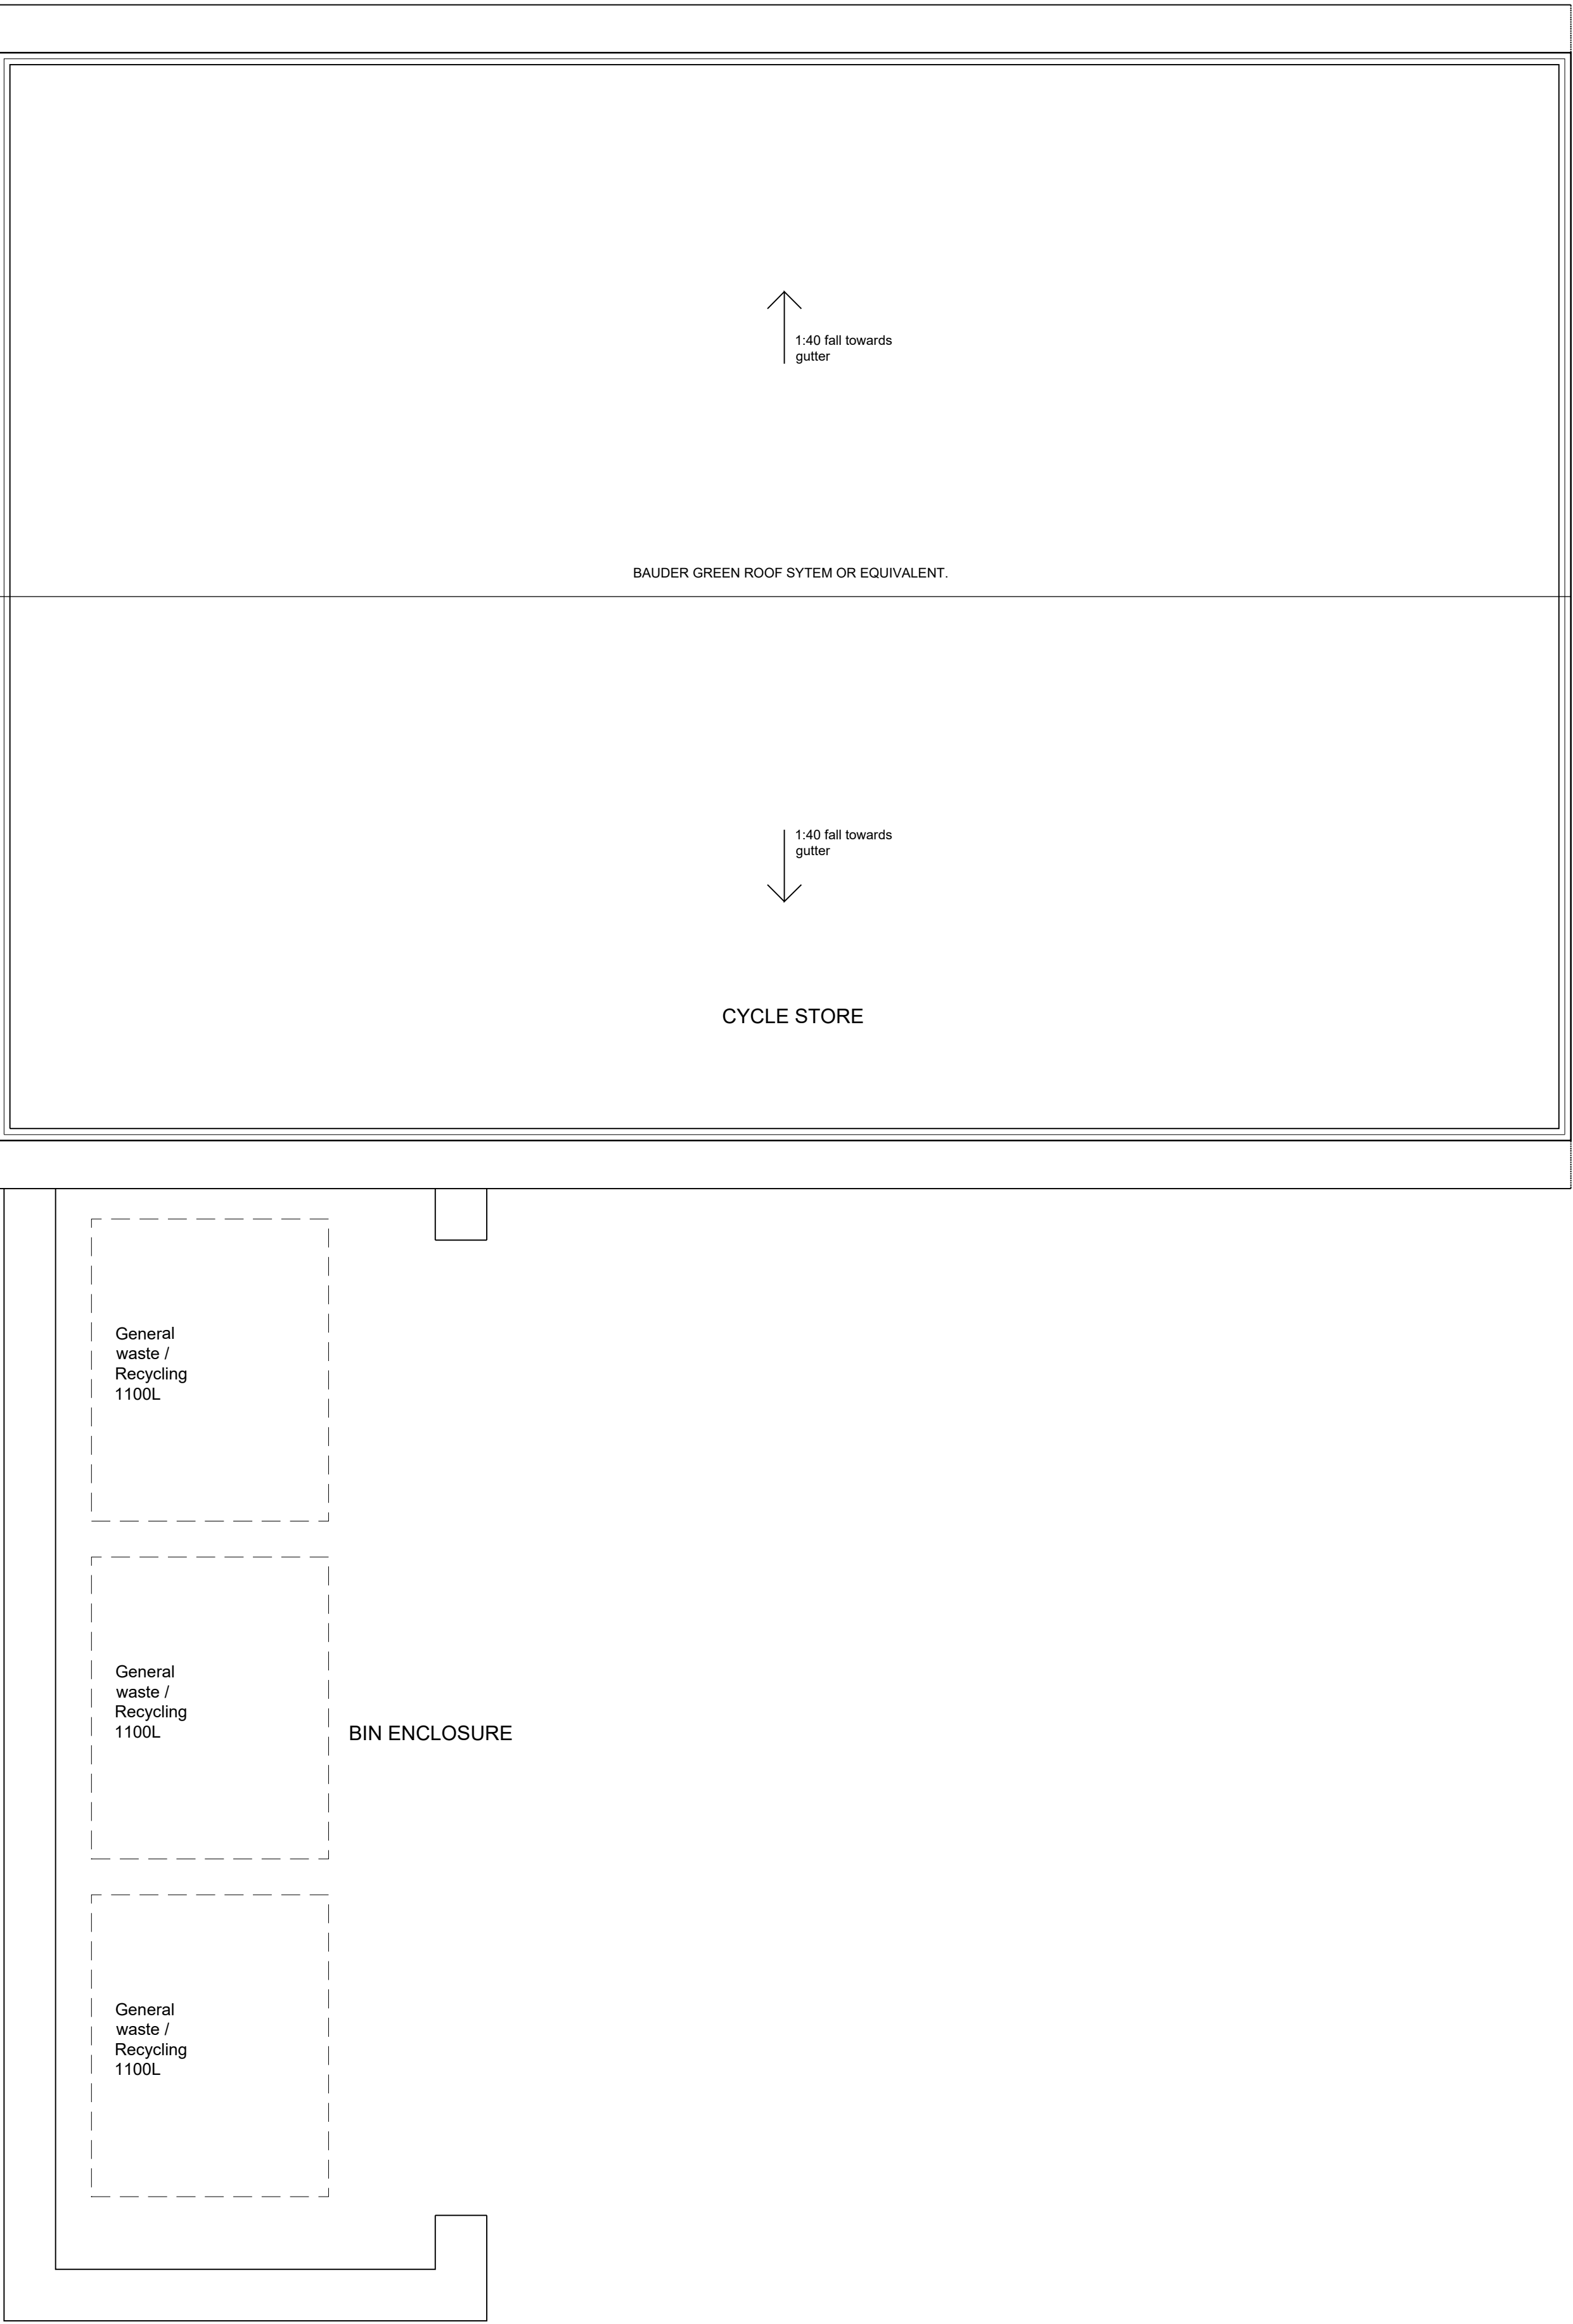

Revision	Date	Revised by
Revision History		

hunters

Space One Beadon
Beadon W6
CEA
T 020 8237
8237 hunters.co.uk
www.hunters.co.uk

WOODSIDE
401 UXBRIDGE ROAD, HAYES,
MIDDLESEX, UB4 0RE

CYCLE STORE & REFUSE STORE ROOF PLAN

Issued PRELIMINARY
for

hunters project number: M9919	client project number:	scale: 1:20@A1	drawn by MGB	checked by
----------------------------------	------------------------	-------------------	-----------------	------------

drawing title:
M9919 / AEX003

revision P1 XXX	date 23.02.22	revised by
-----------------------	------------------	------------

All drawings are to be printed in colour.

file name: M9919 External works details P2.dwg

Use figured dimensions only. All levels and dimensions to be checked on site. This drawing is to be read in conjunction with all other relevant drawings and specifications.Hunters is a trading name of Hunter & Partners Limited. ©Hunter & Partners Limited. All rights reserved.