




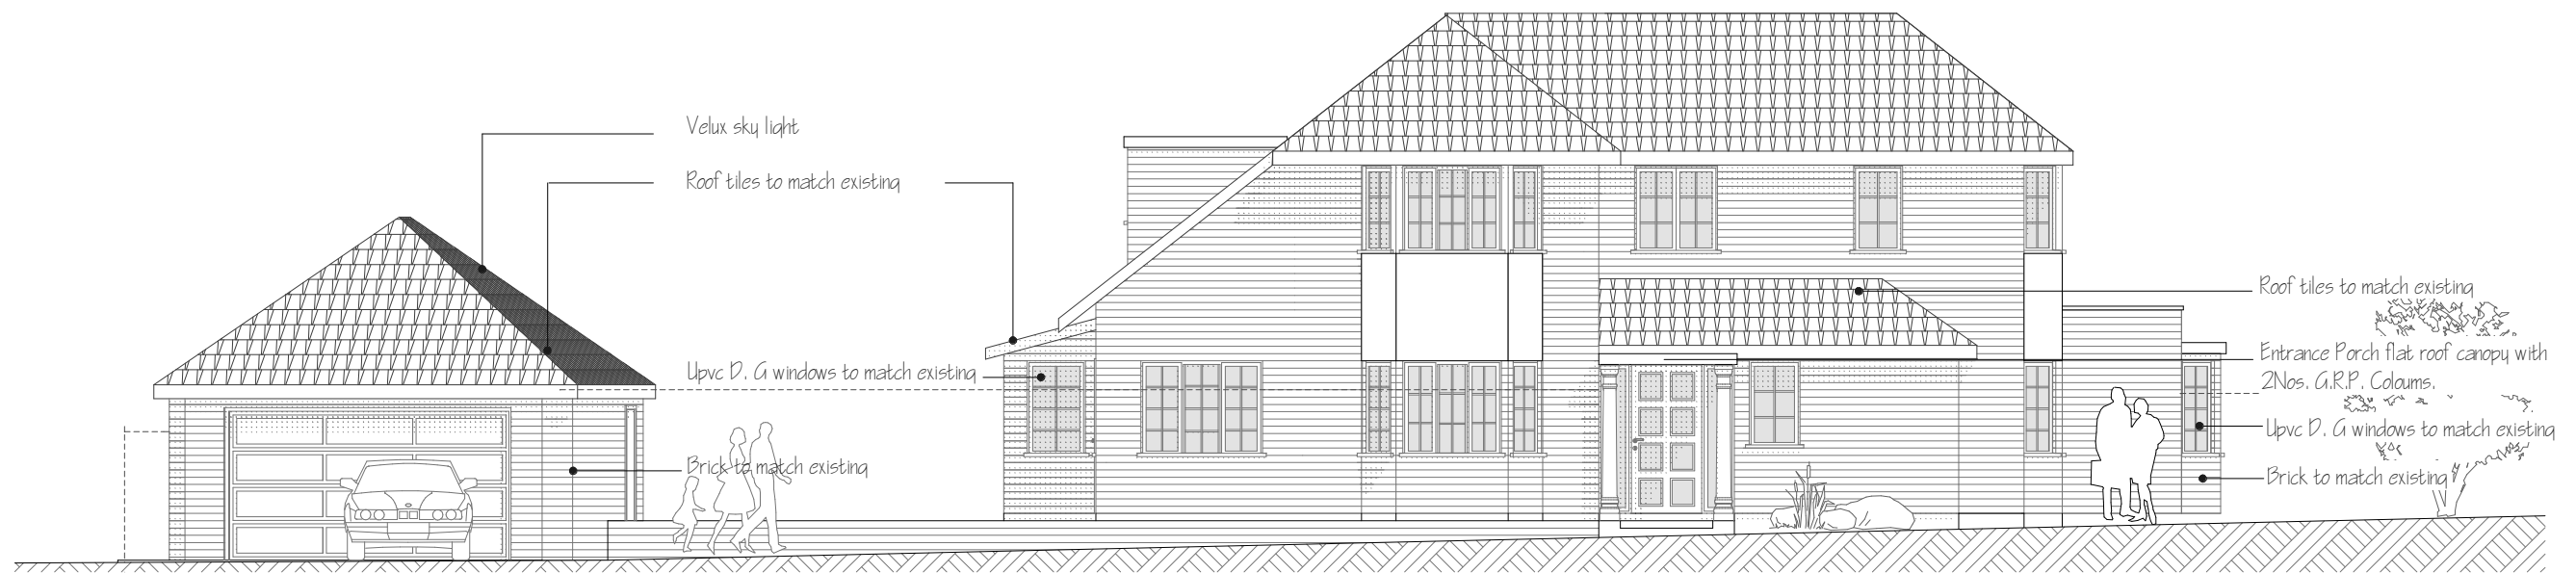

Proposed Front Elevation.

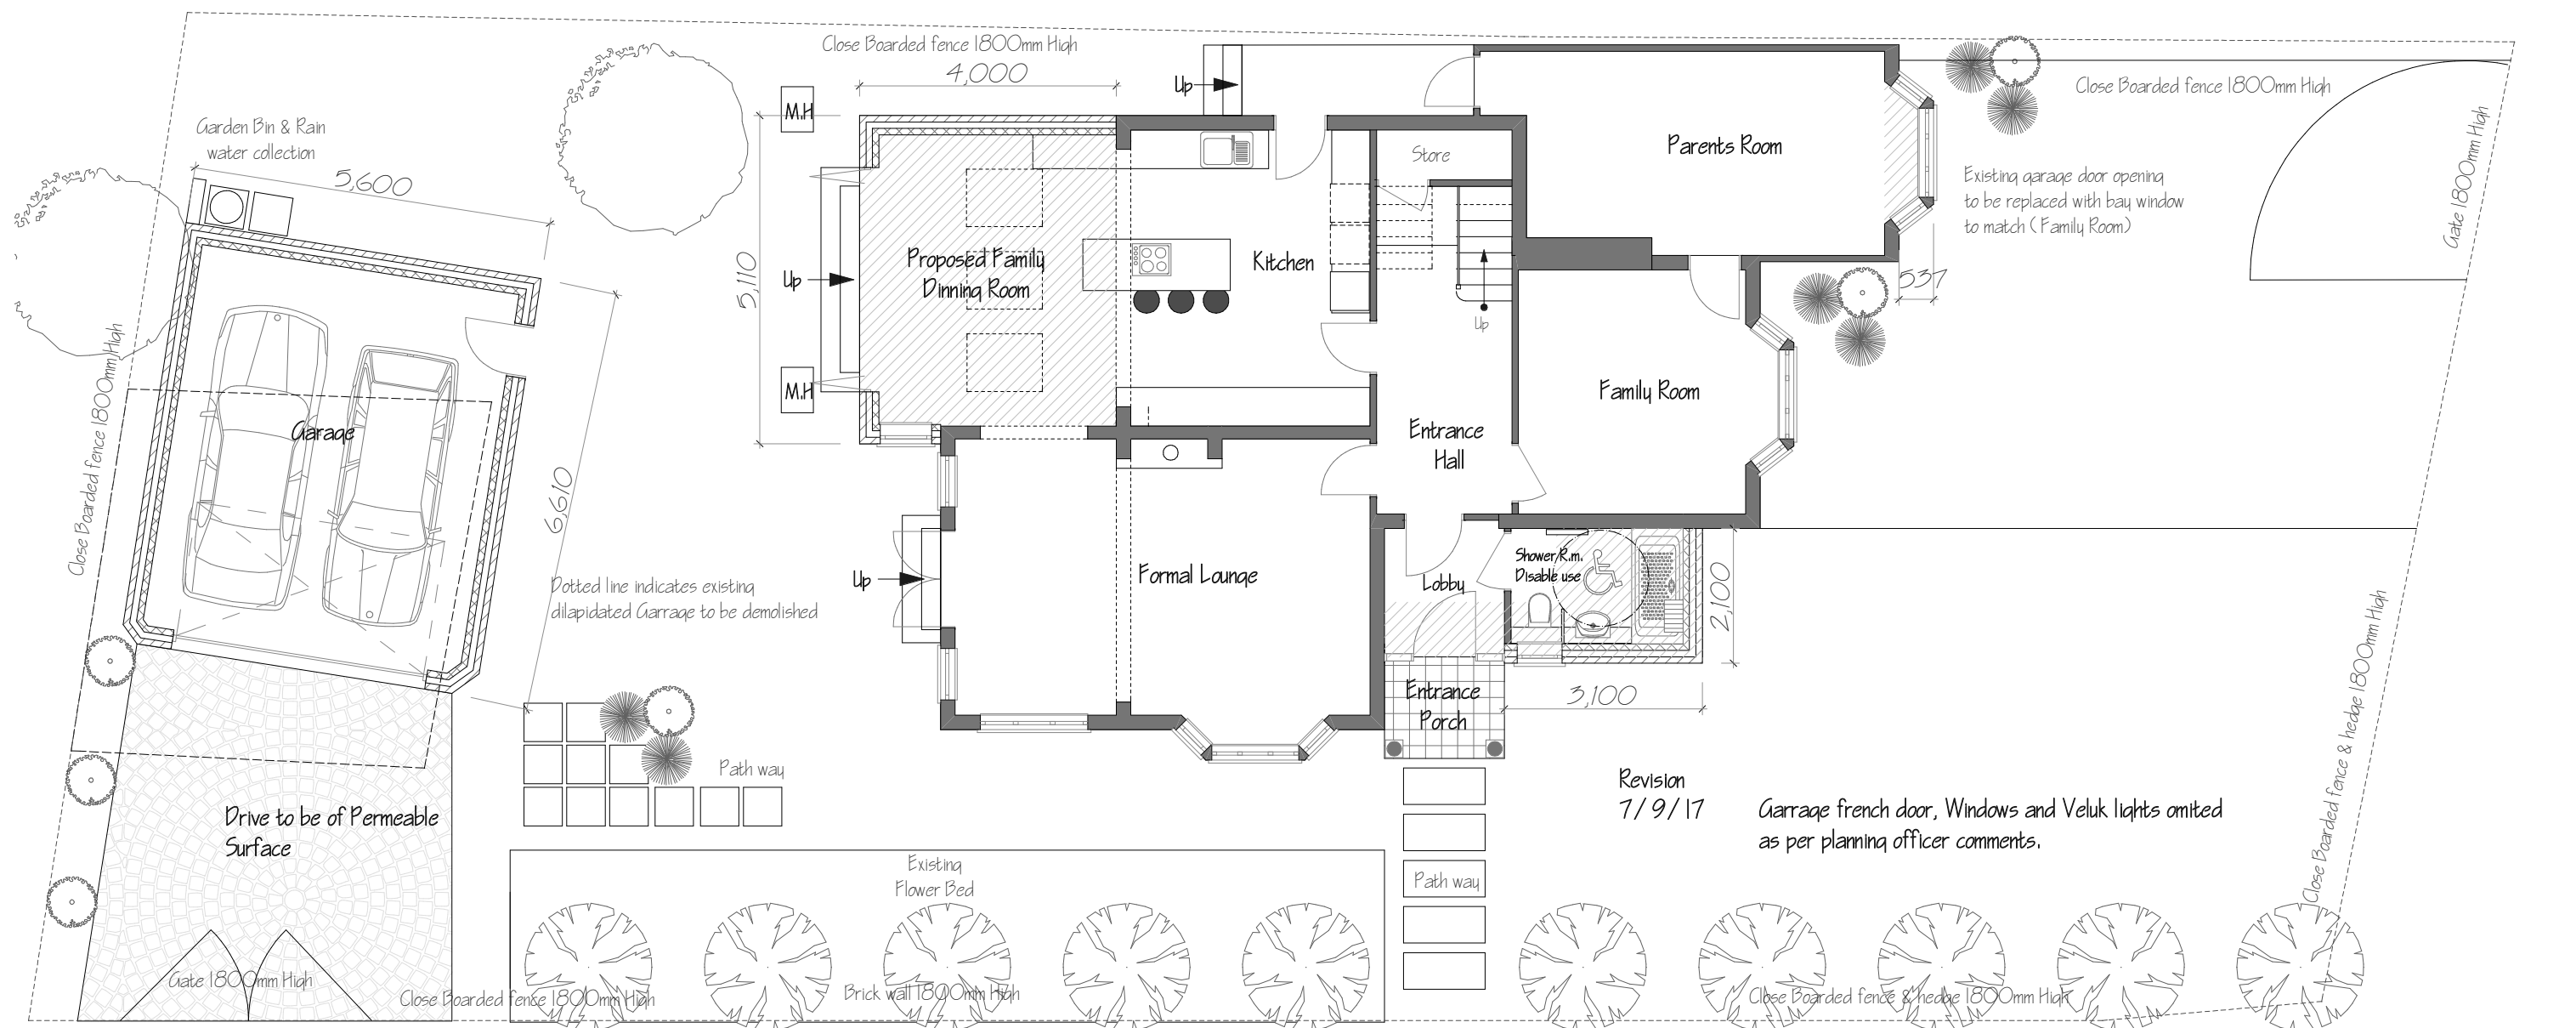

Proposed Ground Floor Plan

 

Project:
111 Belmont Road, Uxbridge, UB8 1QX.

Proposed Plans Elevations

A R Projects Ltd
Architectural Services


drawn: Hs
scale: 1:100
date: June 2017

drawing no:
PL-17-10-05


Rev:
A



81 Spring Grove Crescent Middlesex TW3 4DA M: 07971878910

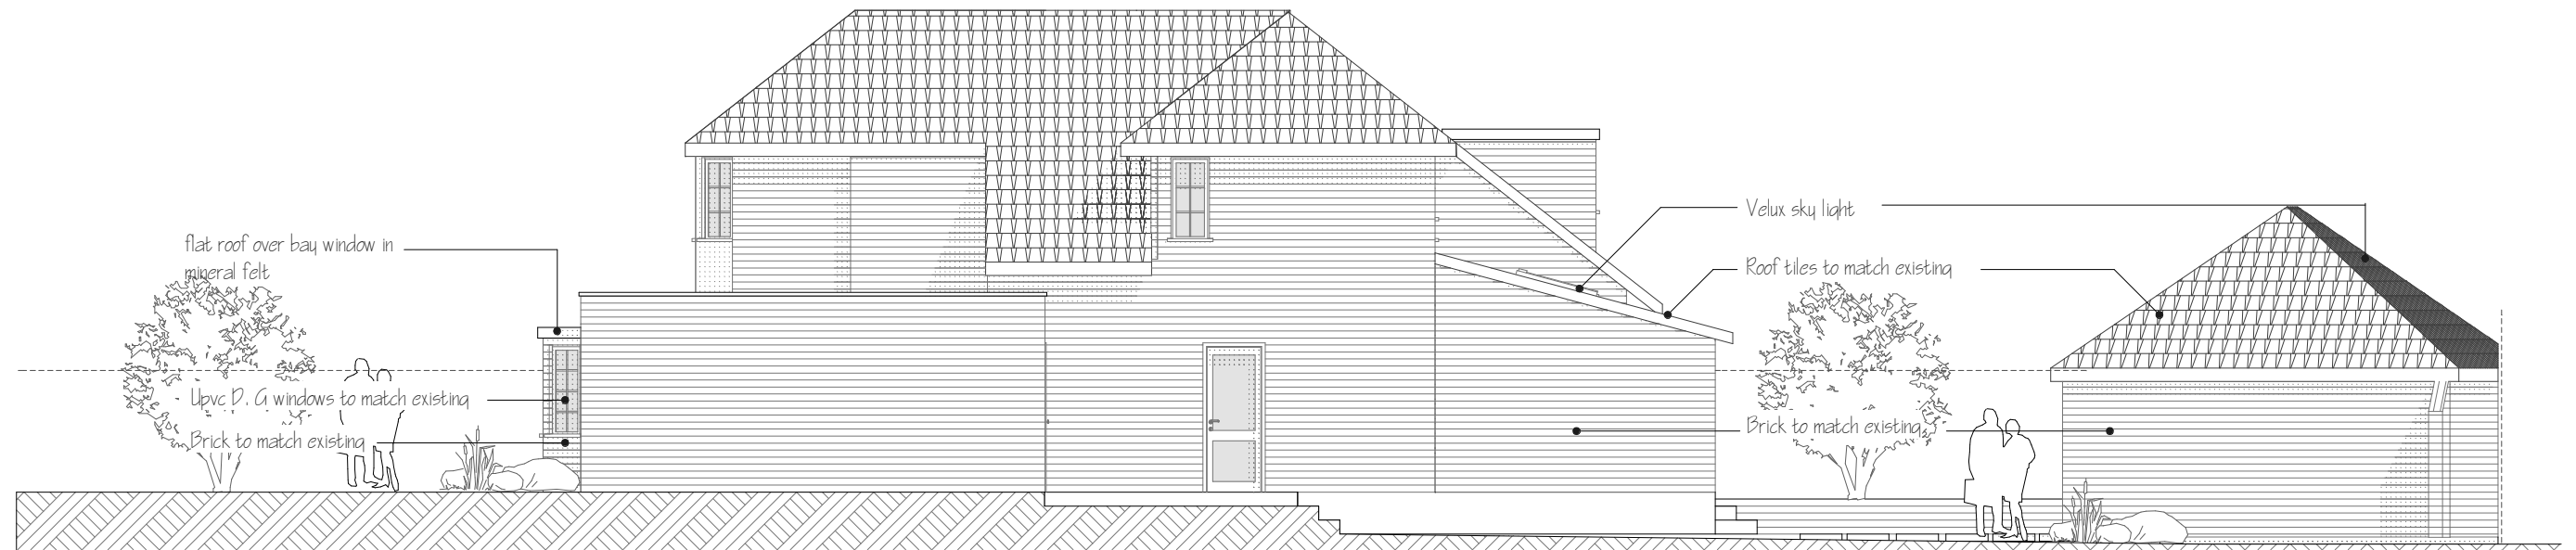

Proposed Rear Elevation.

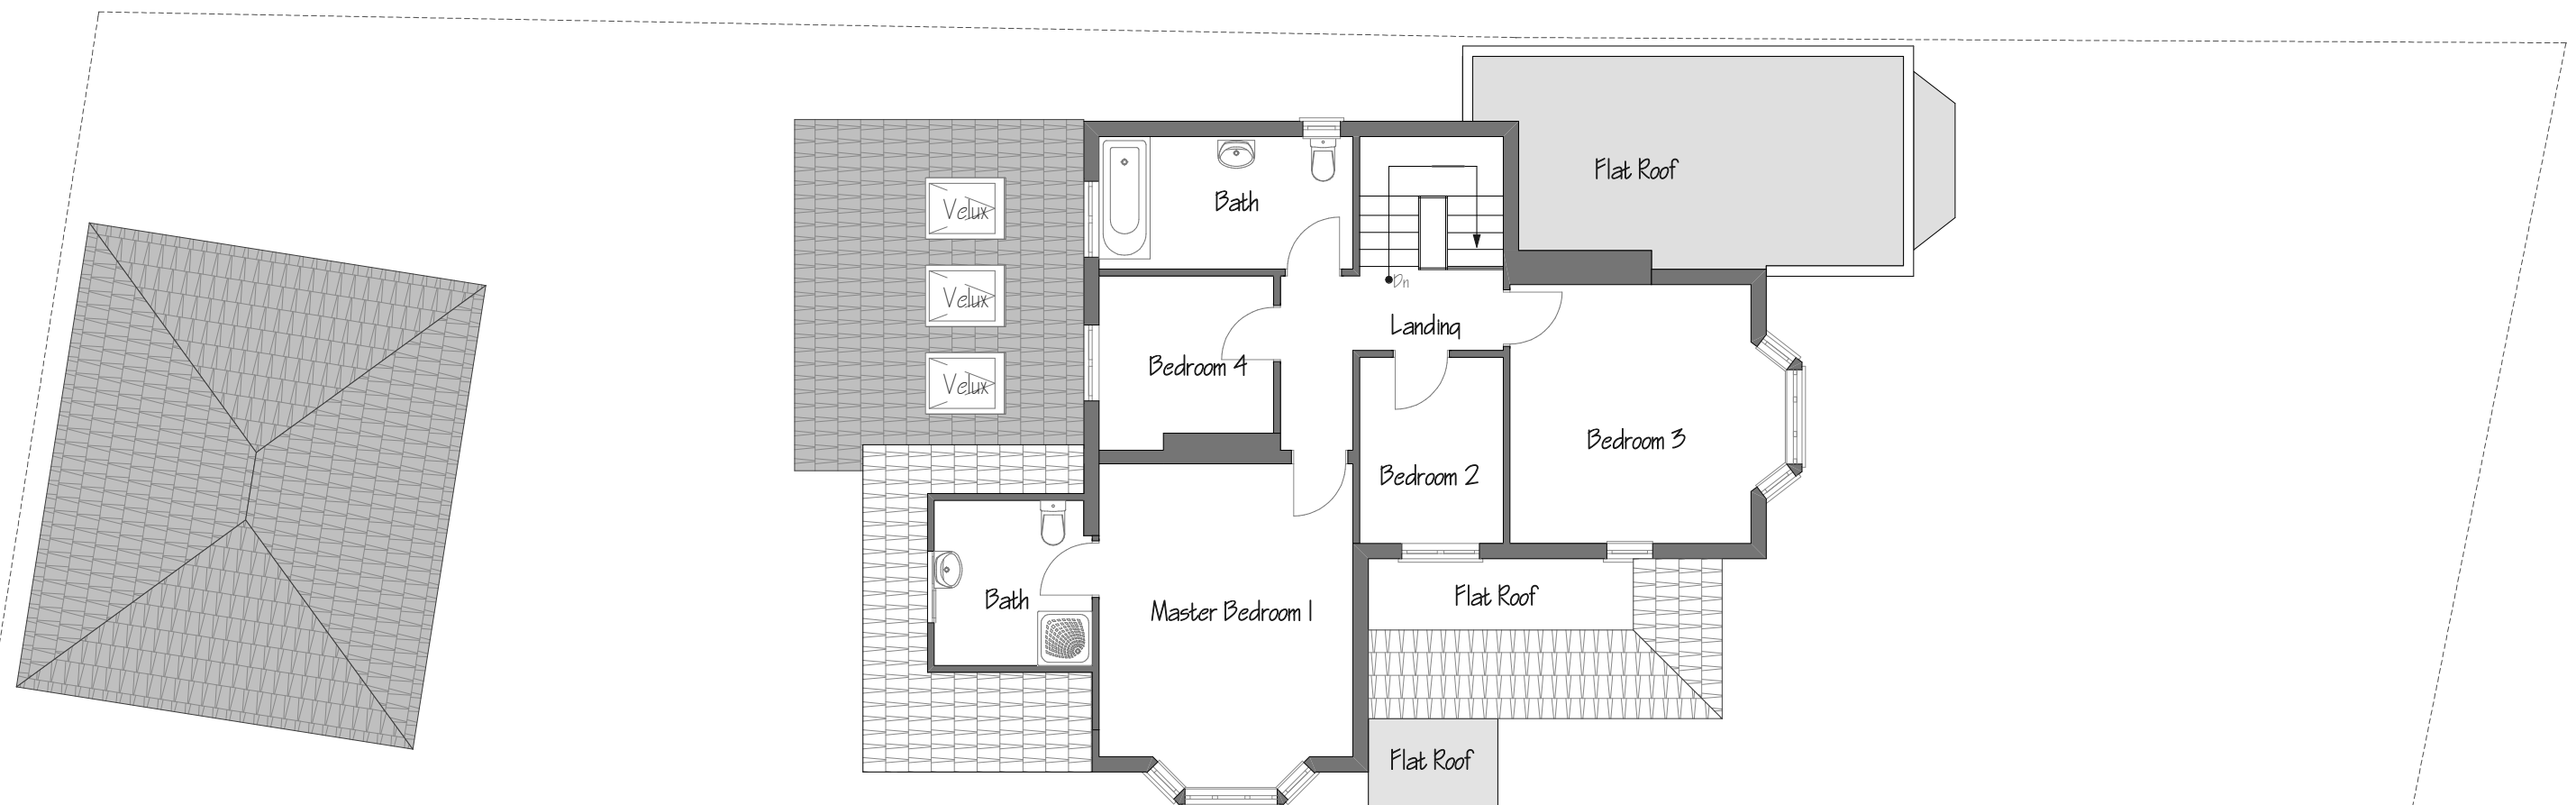


Revision
7/9/17

Garage french door, Windows and Velux lights omitted
as per planning officer comments.


Proposed First Floor Plan



Proposed Side Elevation.

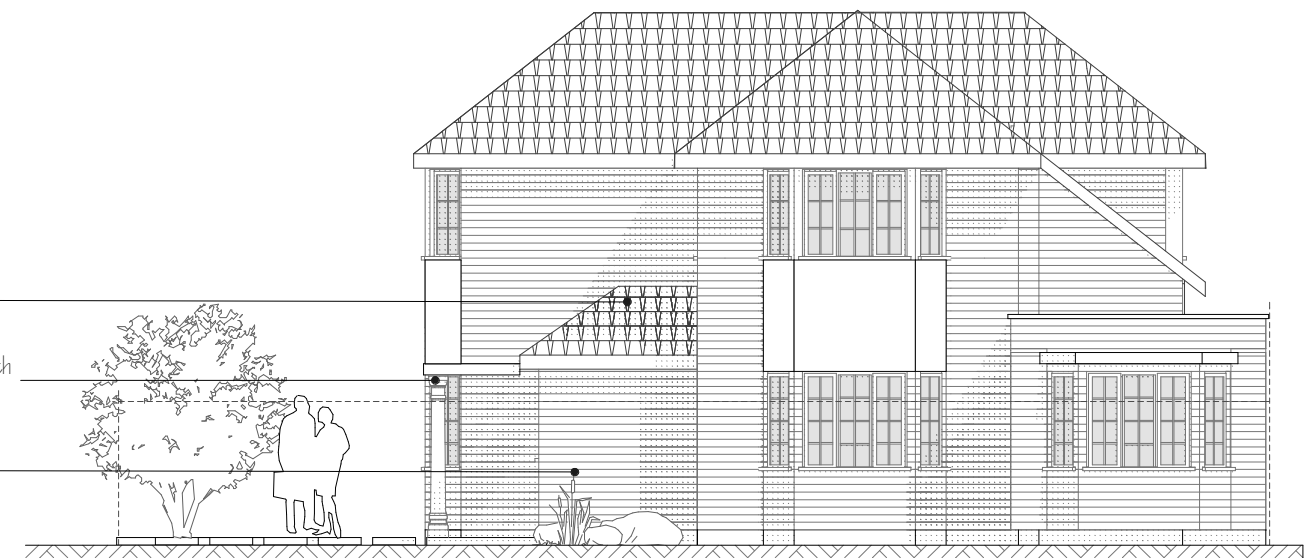

Proposed Side Elevation (Road) .

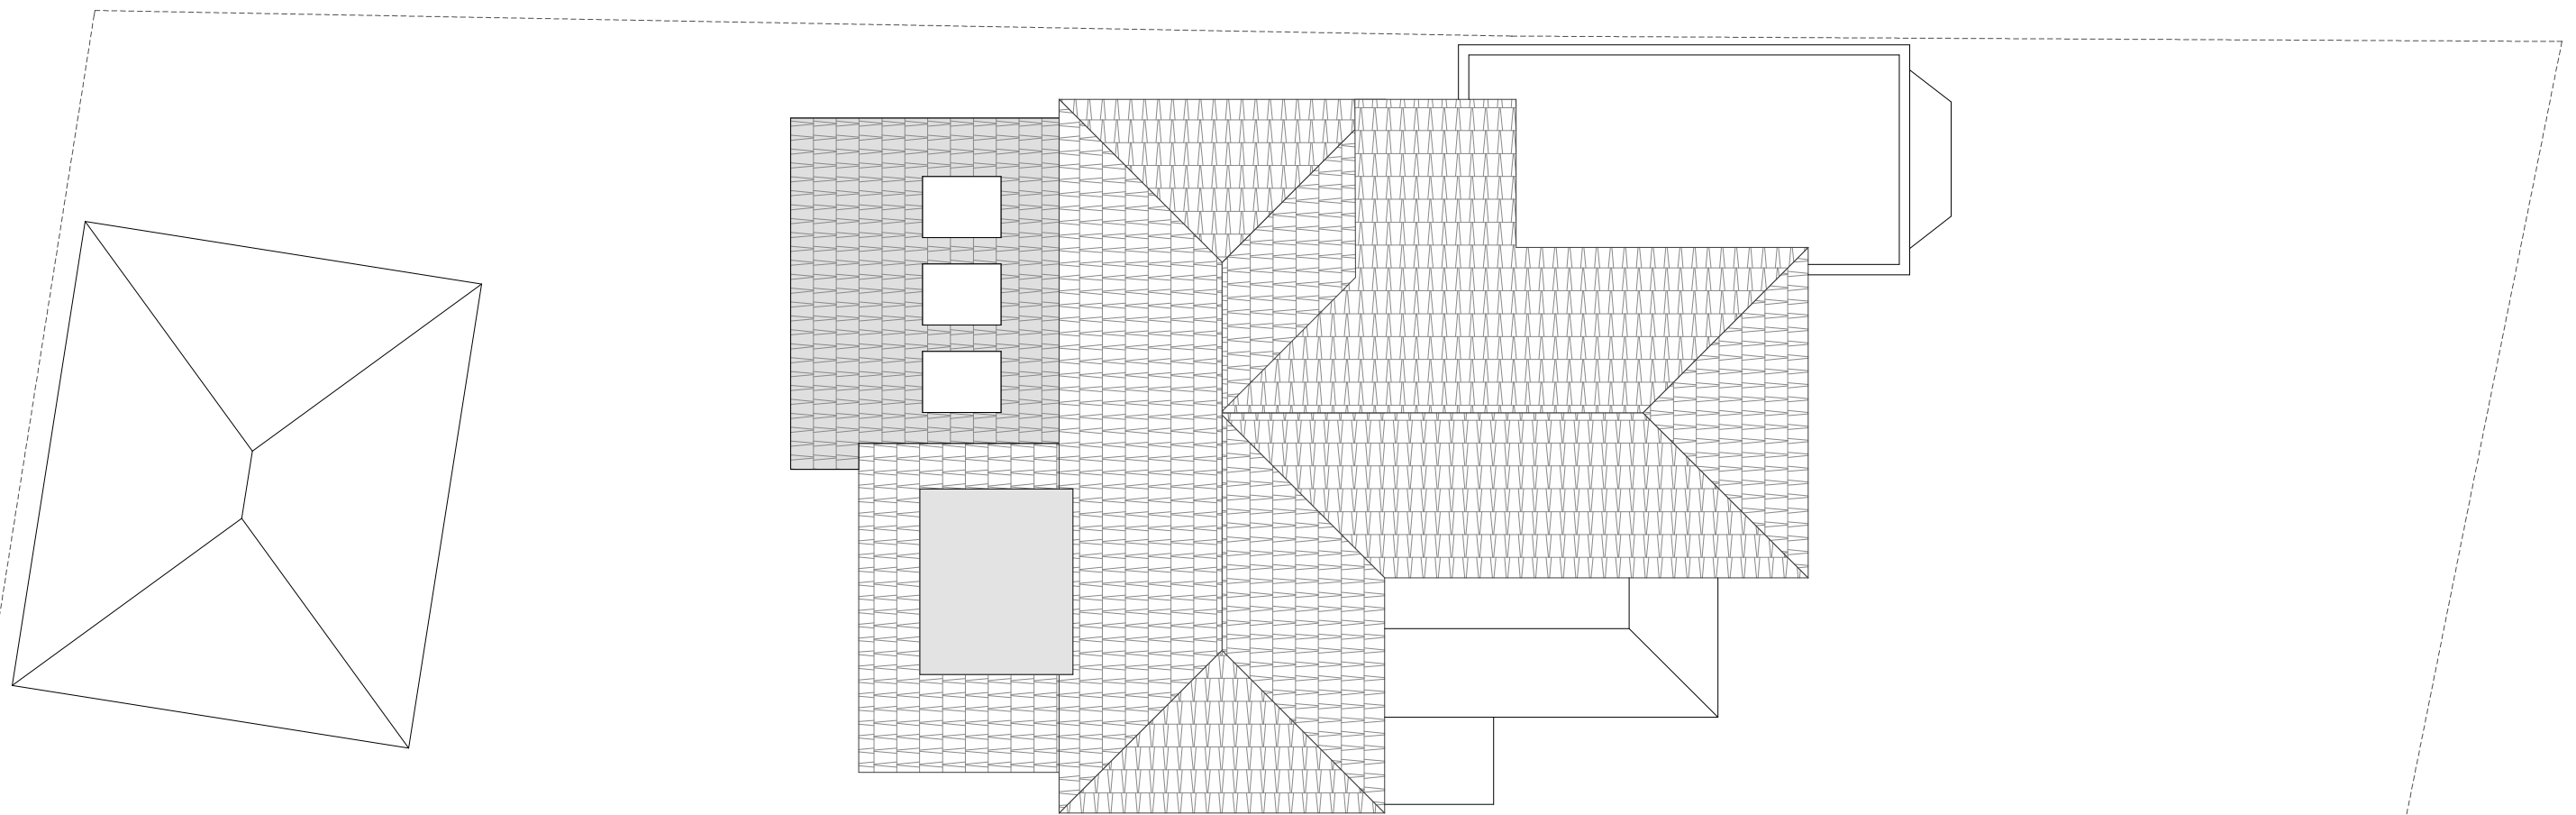

Proposed Roof Plan

Revision
7/9/17

Garrage french door, Windows and Veluk lights oमितेद
as per planning officer comments.



Project:
111 Belmont Road, Uxbridge, UB8 1QX.

Proposed Plans Elevations

A R Projects Ltd
Architectural Services


drawn: Hs
scale: 1:100
date: June 2017

drawing no:
PL-17-10-07


Rev:
A




81 Spring Grove Crescent Middlesex TW3 4DA M: 07971878910

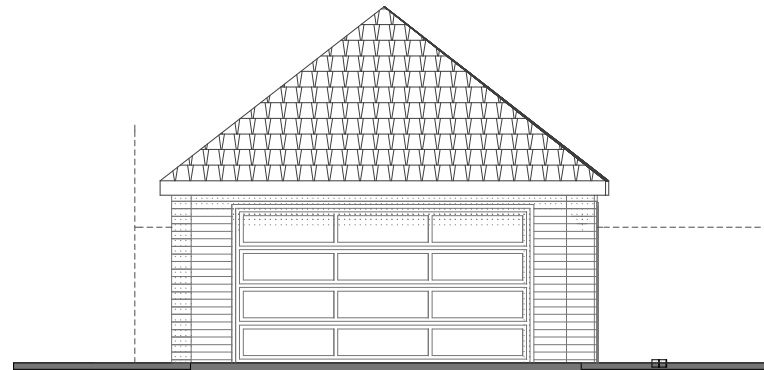


Proposed Front Elevation.

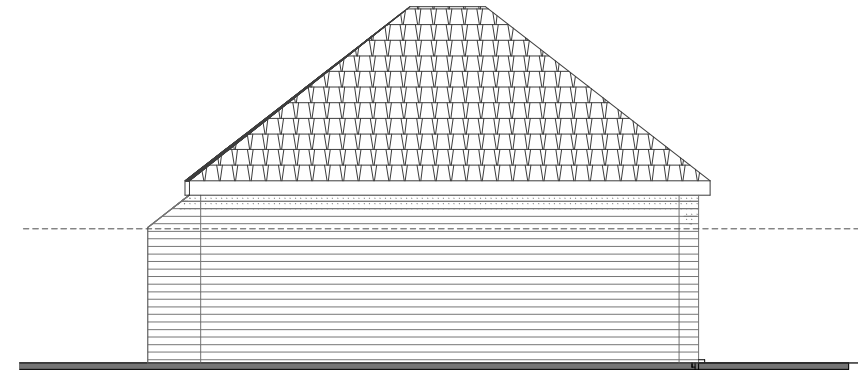

Proposed Side Elevation. (Neighbour)

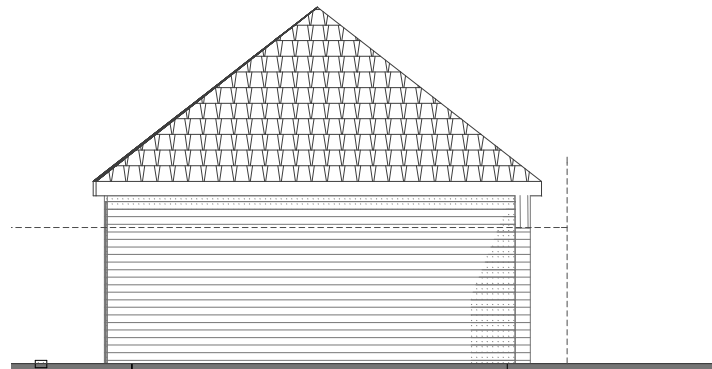


Proposed Rear Elevation.

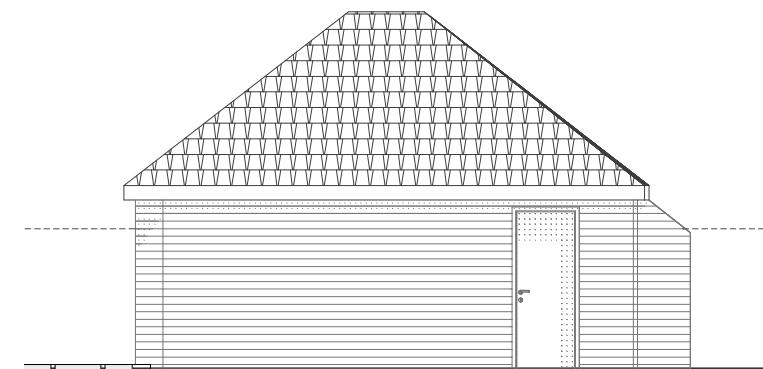

Proposed Side Elevation. (Garden)

Revision
7/9/17

Garrage french door, Windows and Velux lights omitted
as per planning officer comments.

 

Project:
111 Belmont Road, Uxbridge, UB8 1QX.

Garrage Elevations

A R Projects Ltd
Architectural Services

drawn: Hs	drawing no: PL-17-10-08	Rev: A
scale: 1:100		
date: June 2017		
81 Spring Grove Cresnet Middlesex TW3 4DA M: 07971878910		

