


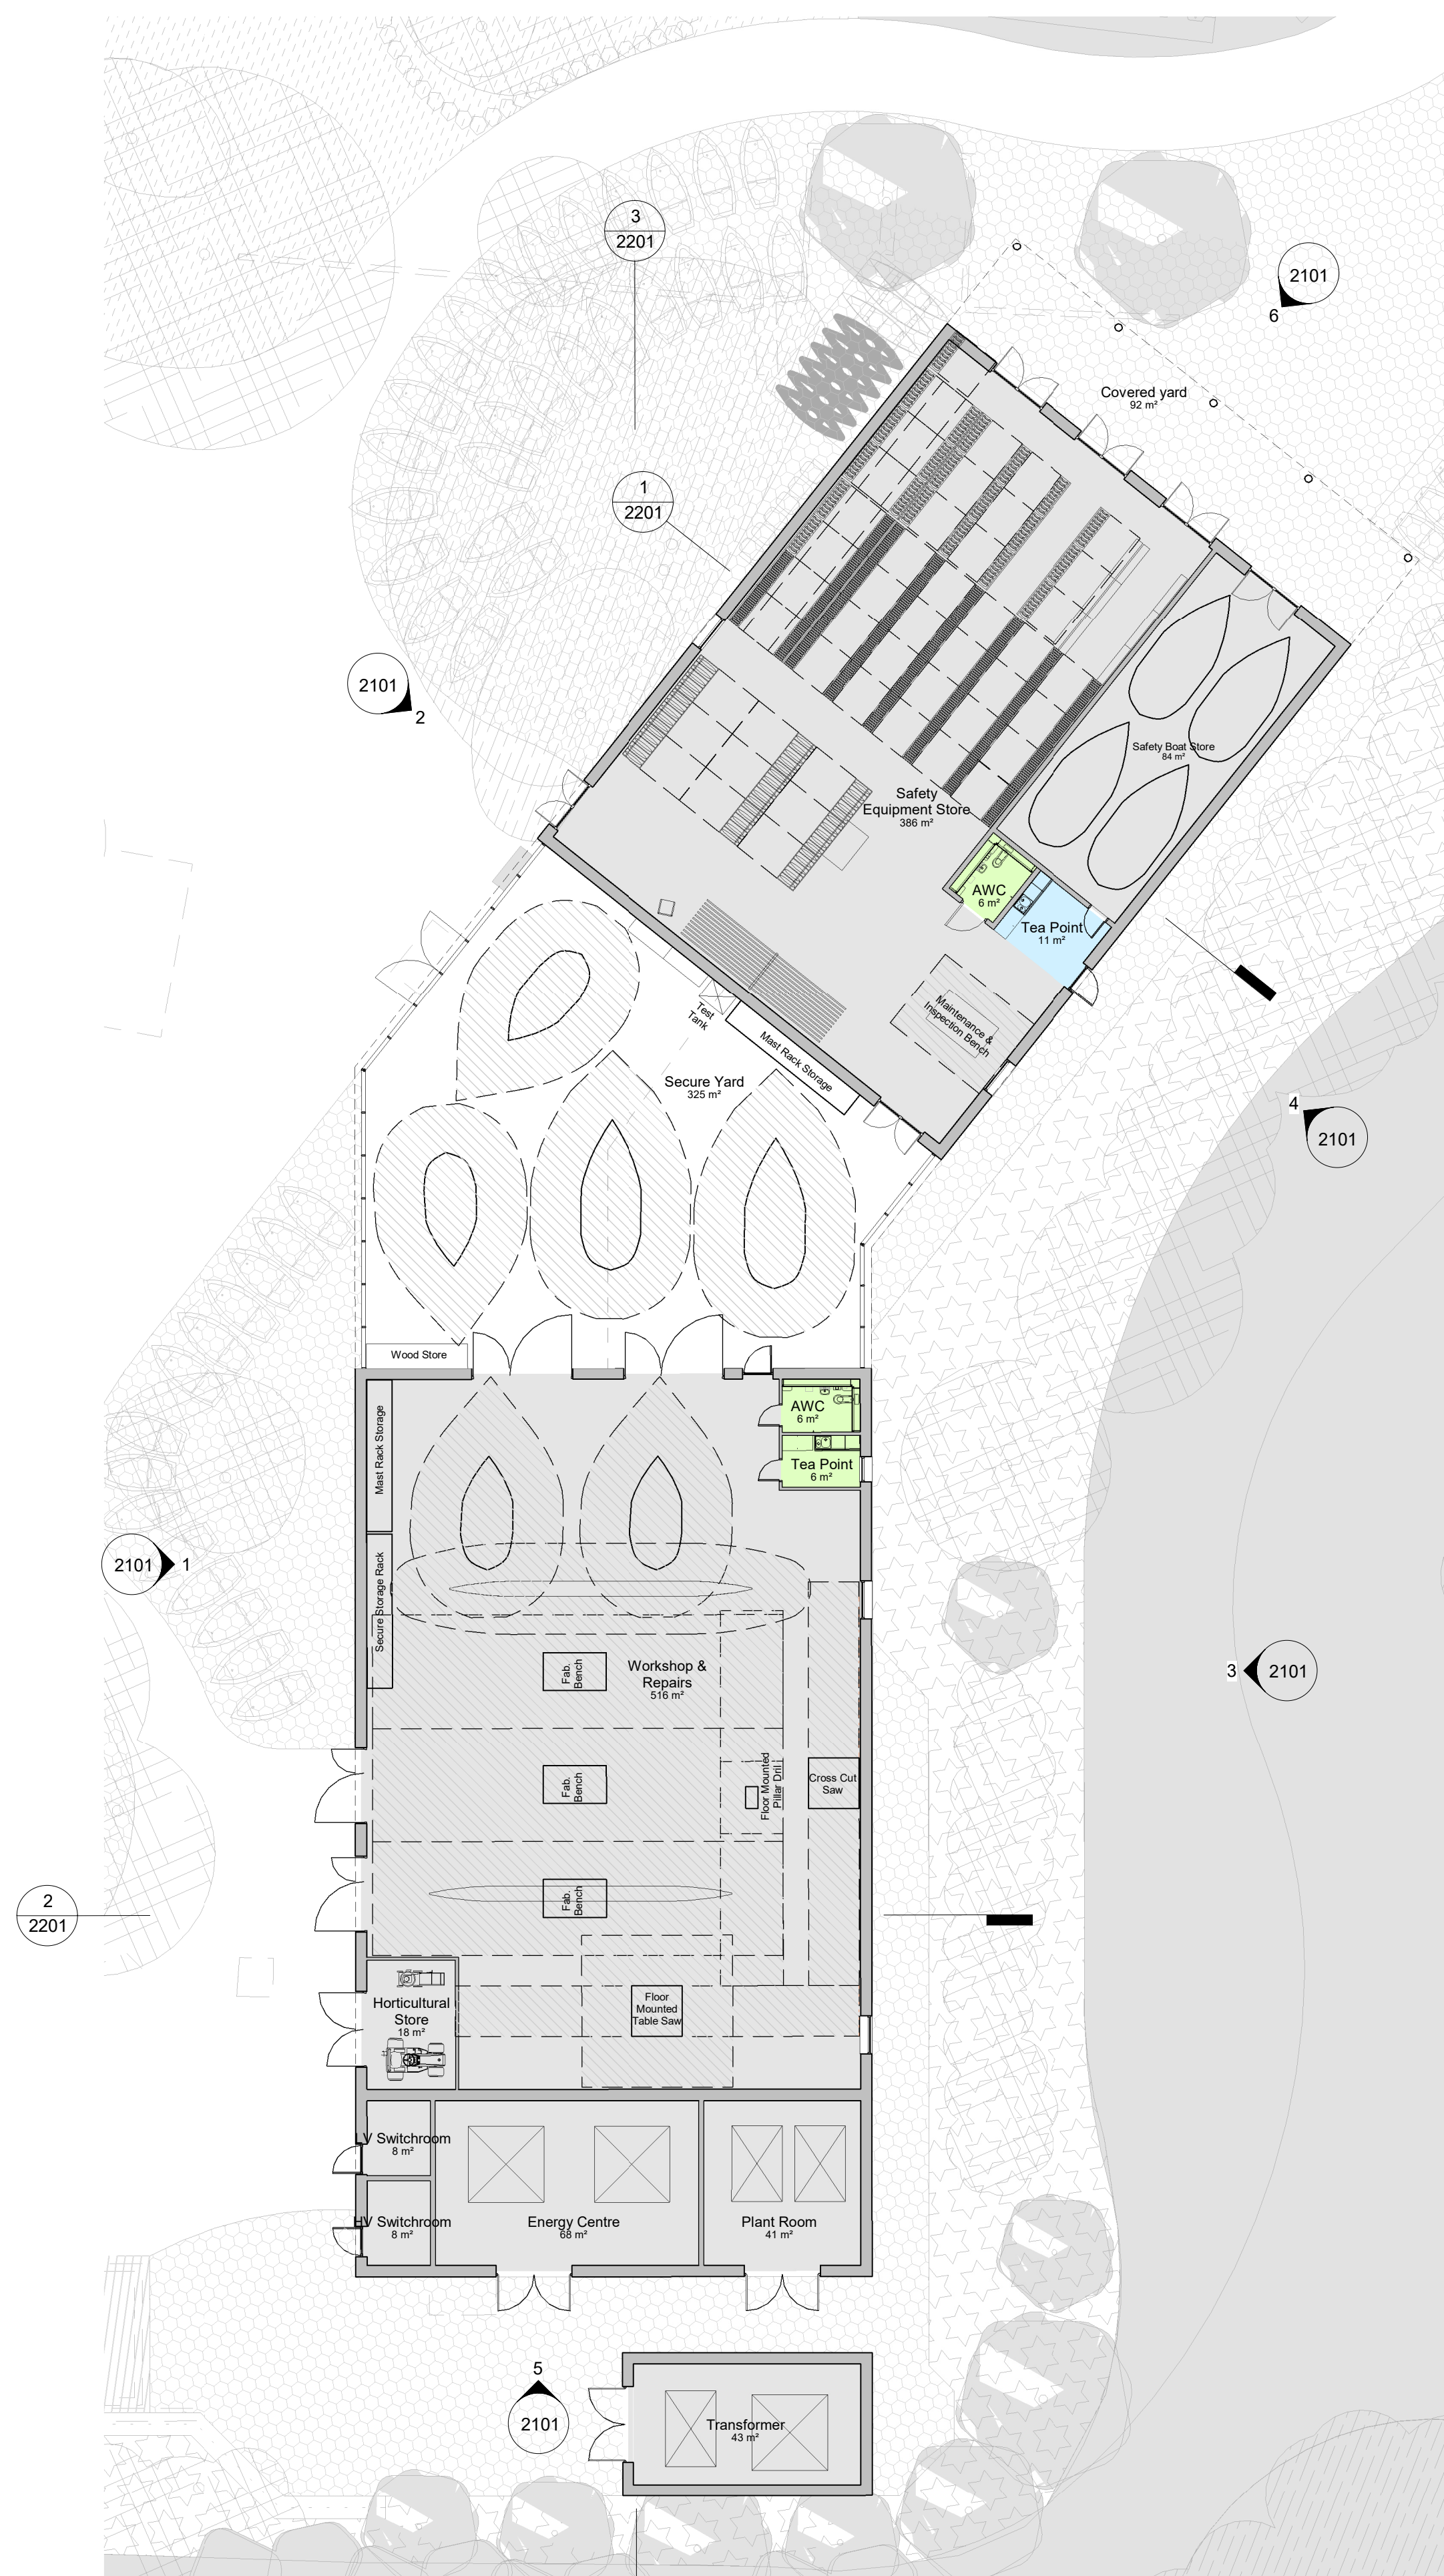


Appendix 5.1

PLANNING APPLICATION DRAWINGS

[illegible]



1 00 - Safety Zone
1 : 200

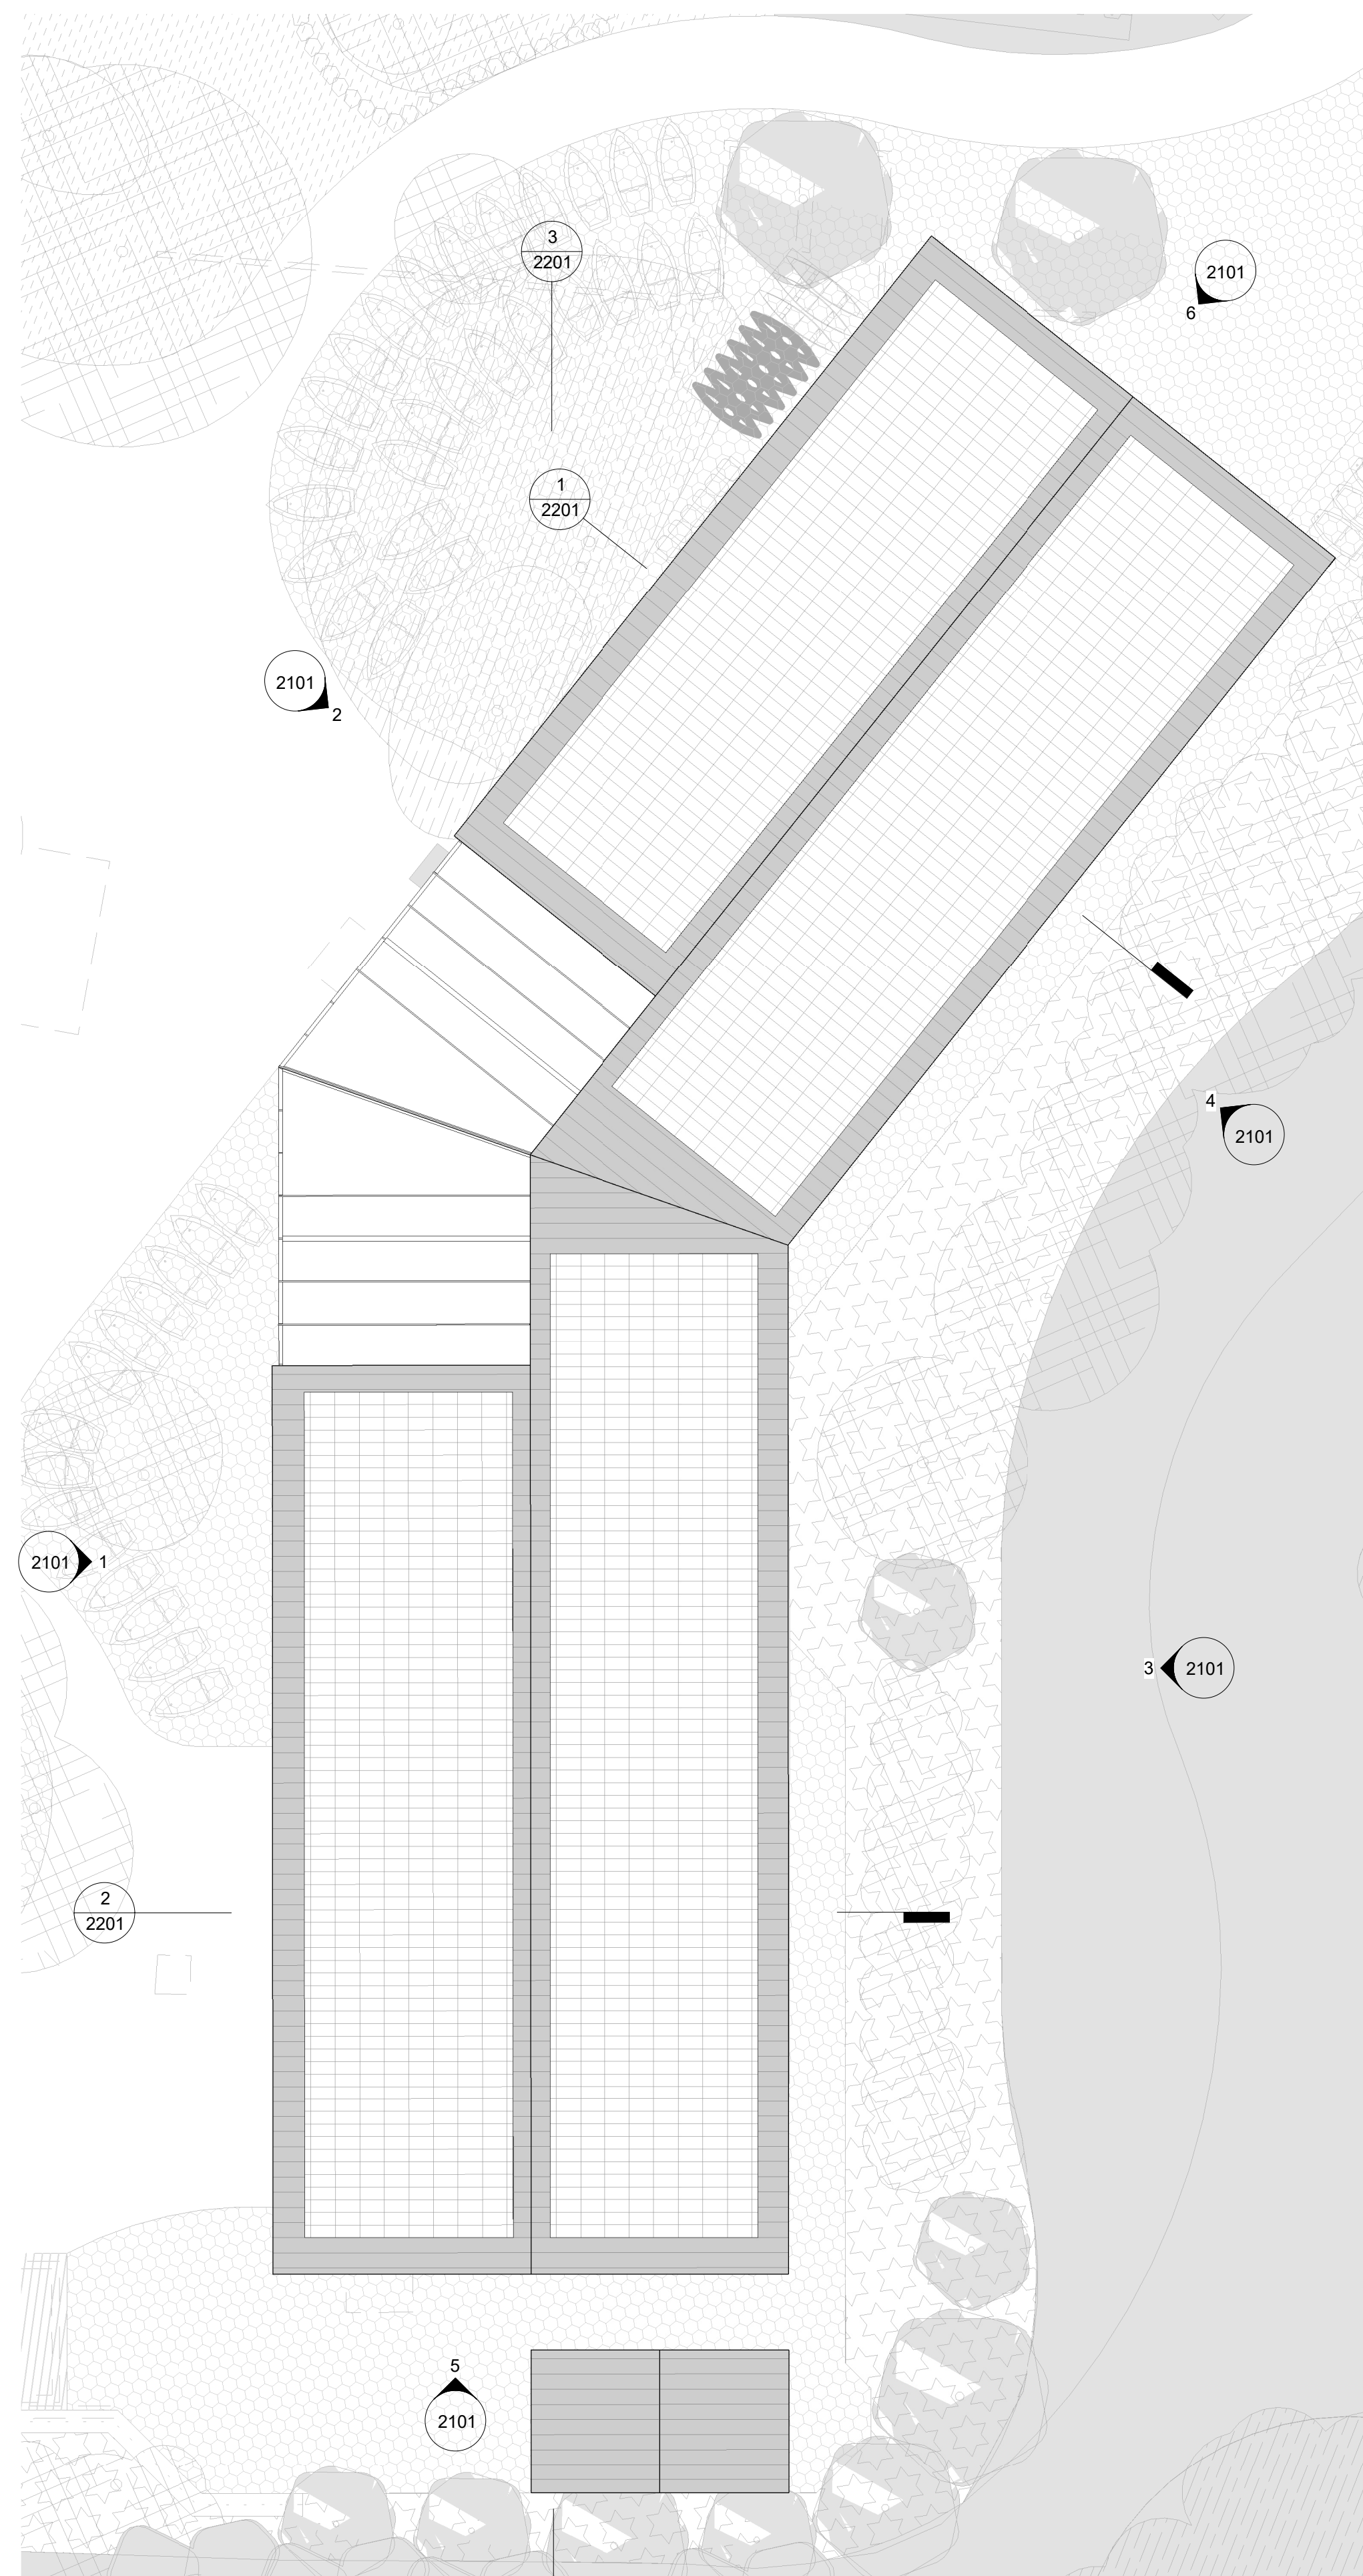


2 RF - Safety Zone

KEY

- Multi-Purpose
- Administration
- Changing/Kitchen/WC
- Accommodation
- General Store/Plant
- Circulation
- PV Panels

 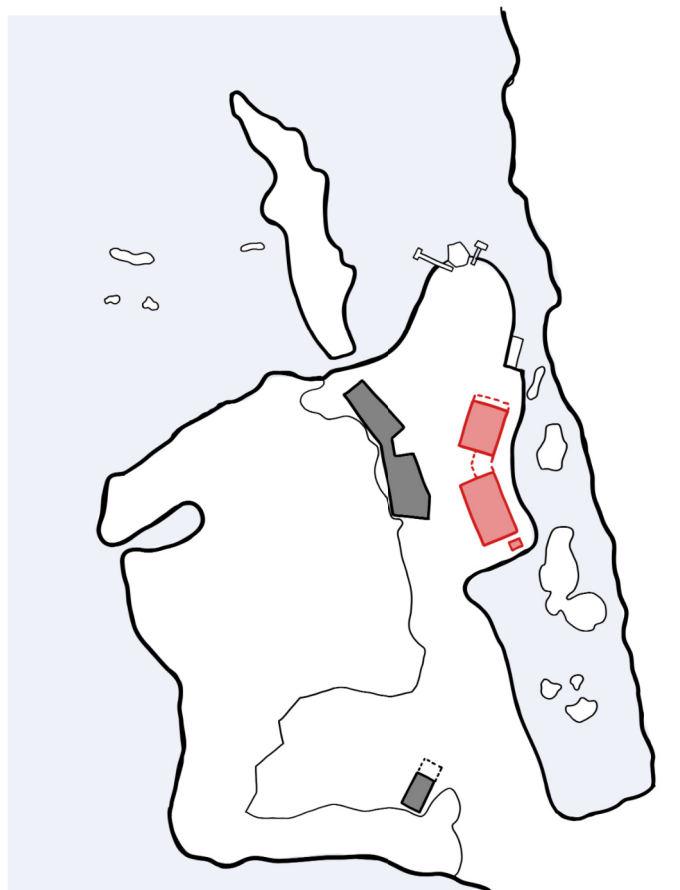

VISUAL SCALE 1:200 @ @A1

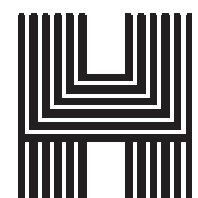

Haverstock LLP tel+44 (0)20 7267 7676
Studio 10, Cliff Road Studios info@haverstock.com
Cliff Road, London NW1 9AN www.haverstock.com


Client:
Hillingdon Council

Job Title:
Hillingdon Water Sports Facility and Activity Centre

Drawing Title:
Safety Zone - Proposed Ground
Floor and Roof Plan

Job/ Dwg No/ Rev: 1329 -HAV -Z2 -ZZ -DR -A - S2 1102 P01






Drawn:	Checked:	Appr:	Date:
SFA	SM	GS	15.08.25
Drawing Status: S2			Scale(s):

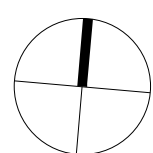


200 @ A1
400 @ A3

KEY


1. Flint stone
2. Zinc standing seam
3. Exposed concrete
4. Exposed Structure
5. Decorative metalwork and signage
6. Metal balustrade / gates
7. PV Panels

 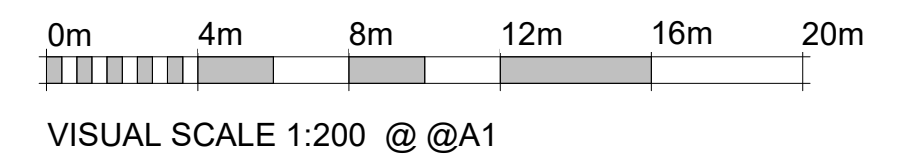   

Client: Hillingdon Council			
Job Title: Hillingdon Water Sports Facility and Activity Centre			
Drawing Title: Operation Zone - Proposed Elevations			
Job/ Dwg No/ Rev: 1329 -HAV -Z1 -ZZ -DR -A - S2 2100 P01			
Drawn: SFA	Checked: SM	Appr: GS	Date: 15.08.25
Drawing Status: S2			Scale(s):
Check all dimensions on site before ordering.			

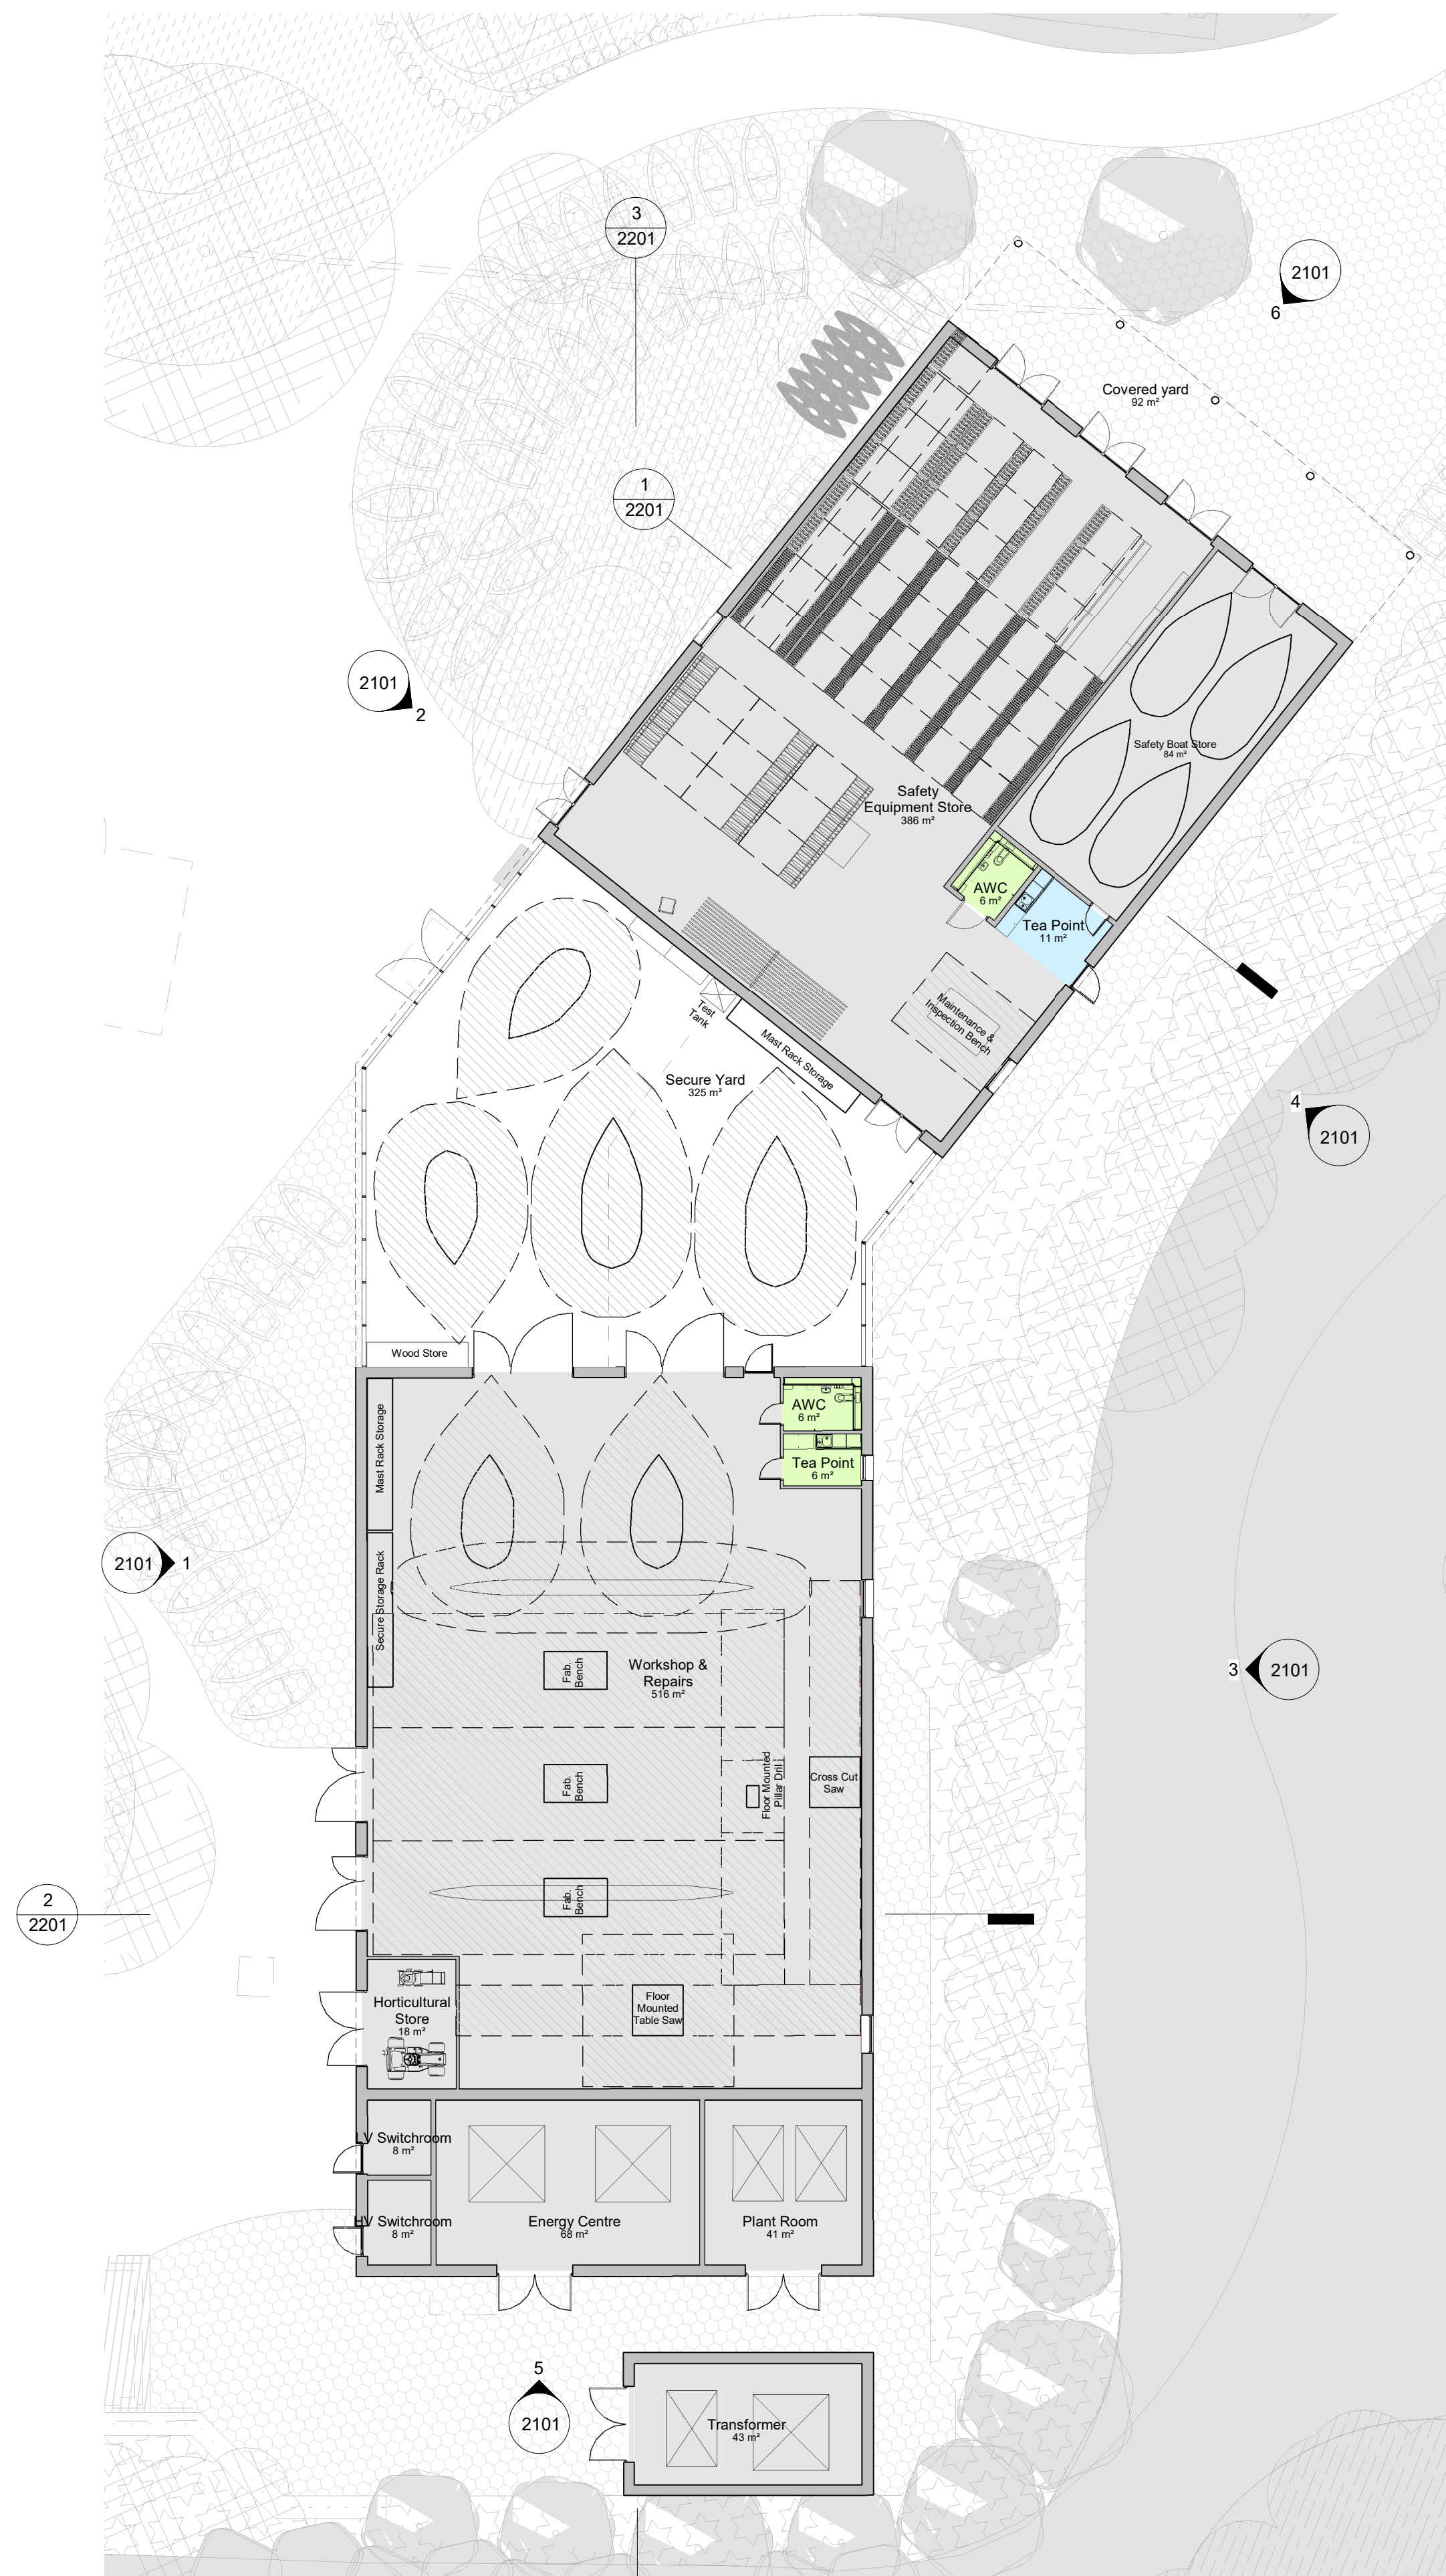[illegible]



1 00 - Safety Zone
1 : 200

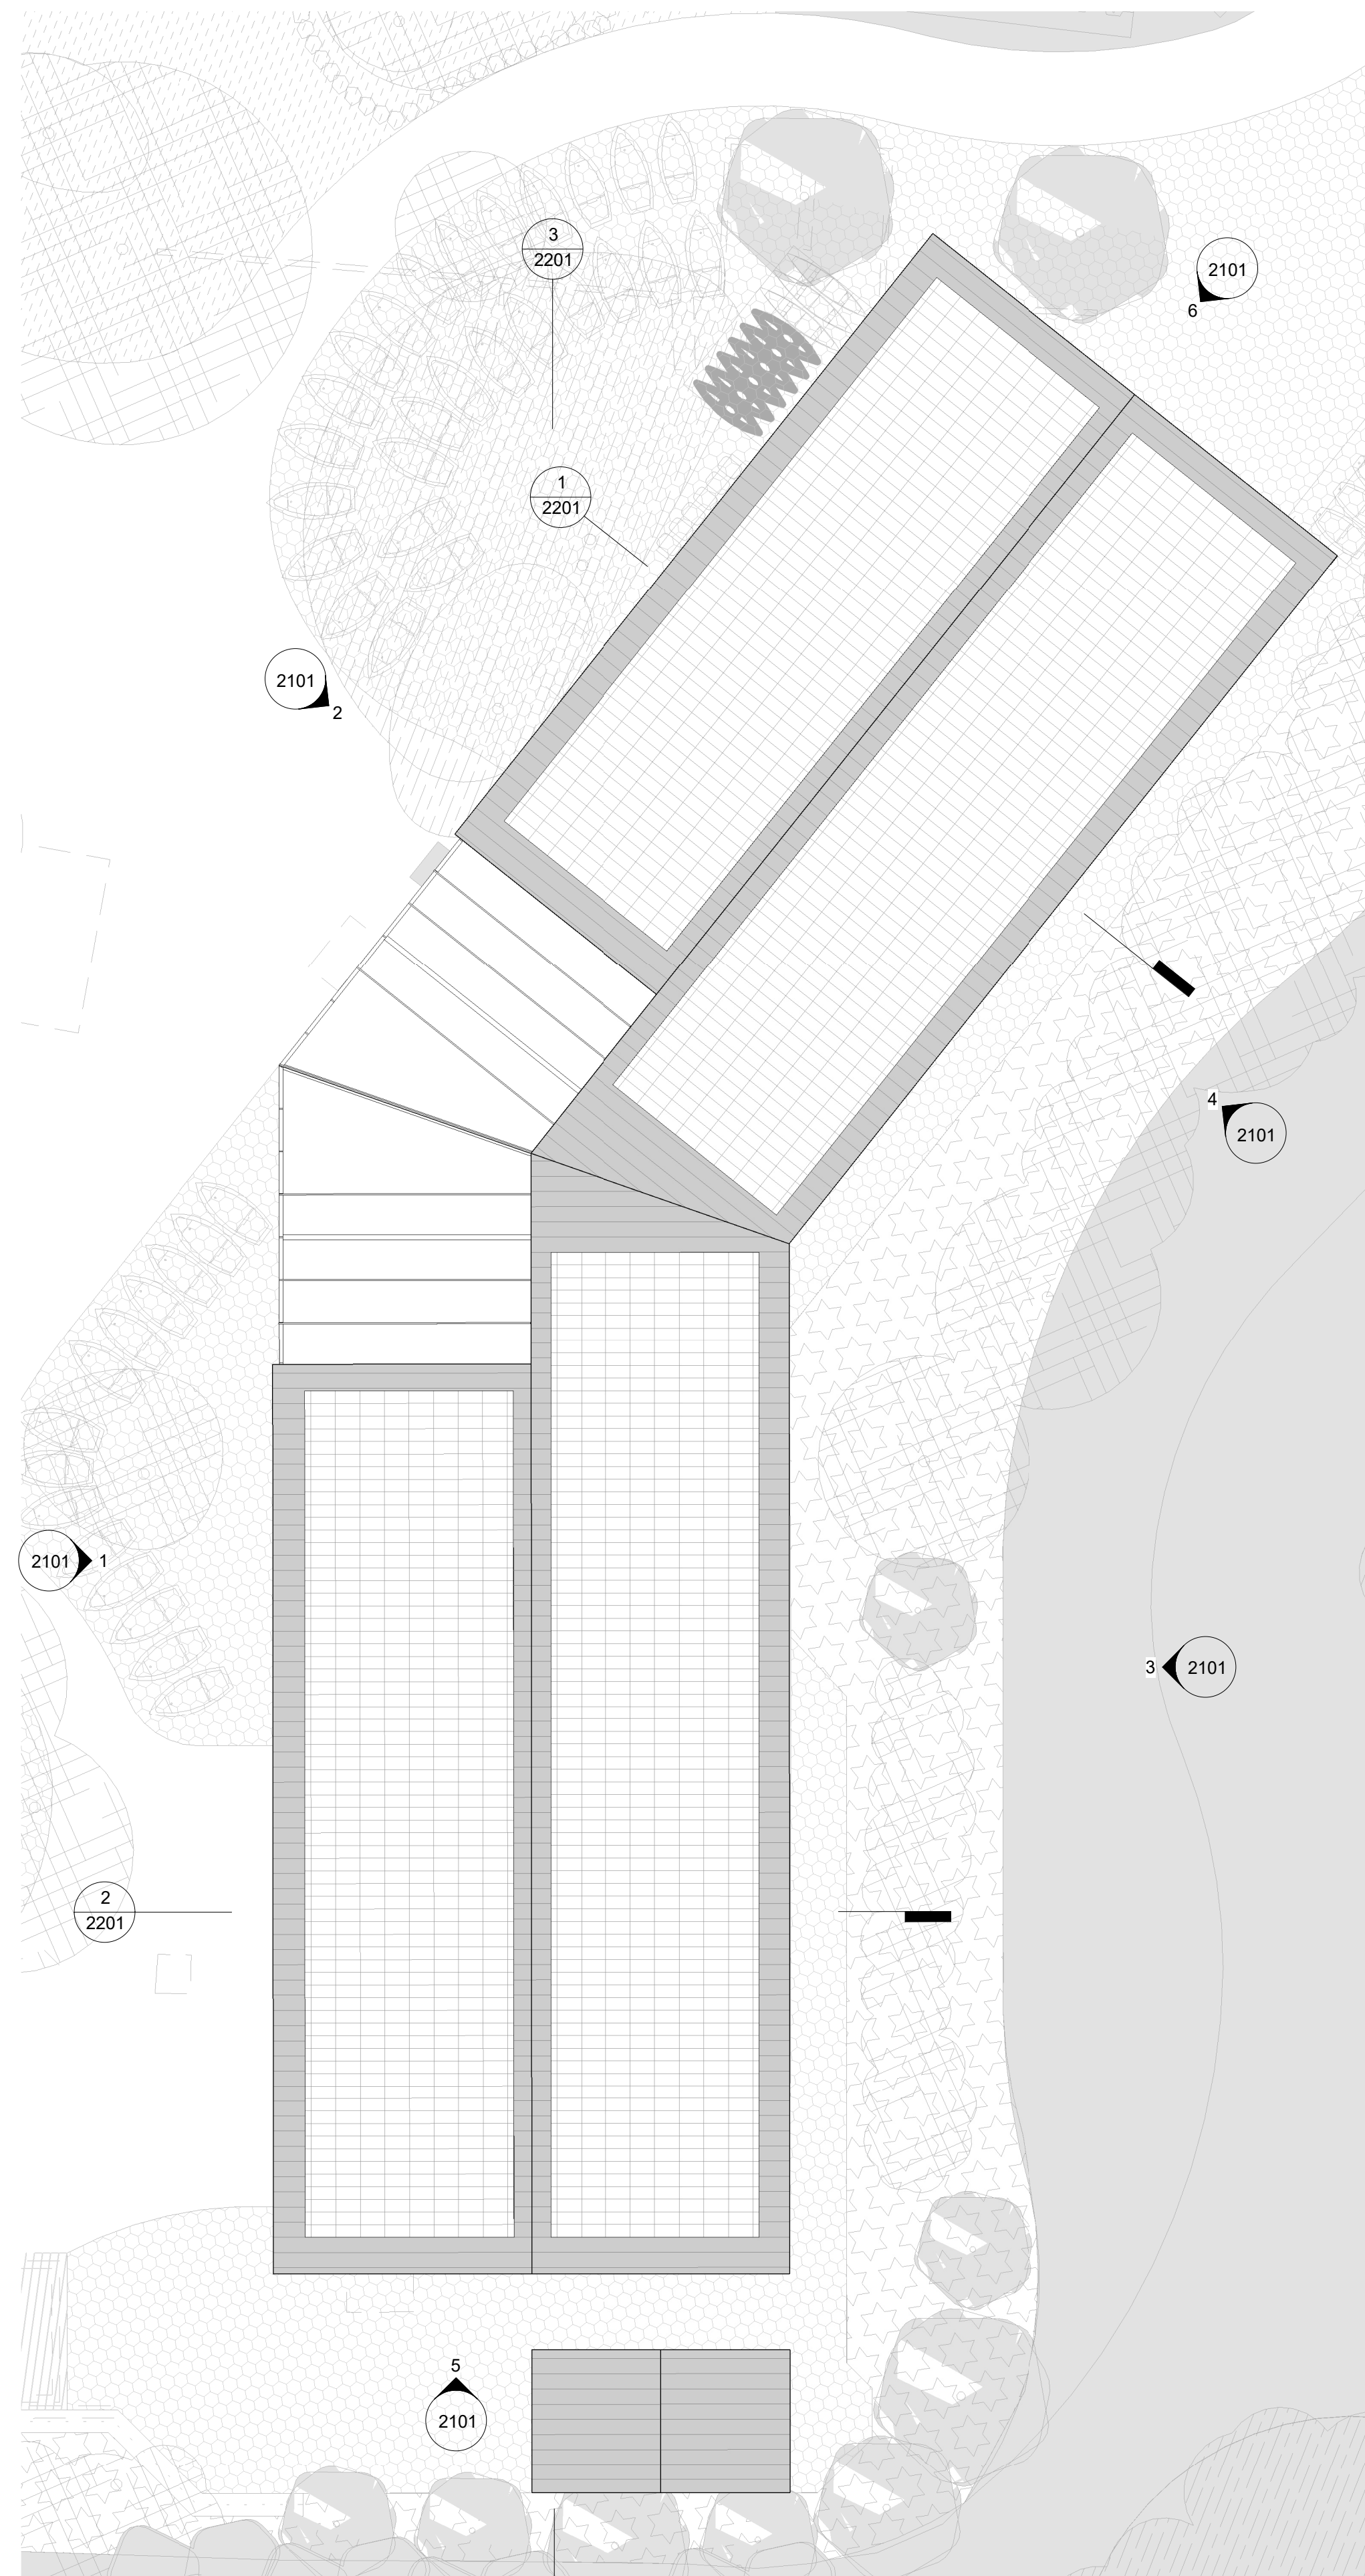


2 RF - Safety Zone

KEY

-  Multi-Purpose
-  Administration
-  Changing/Kitchen/WC
-  Accommodation
-  General Store/Plant
-  Circulation
-  PV Panels

 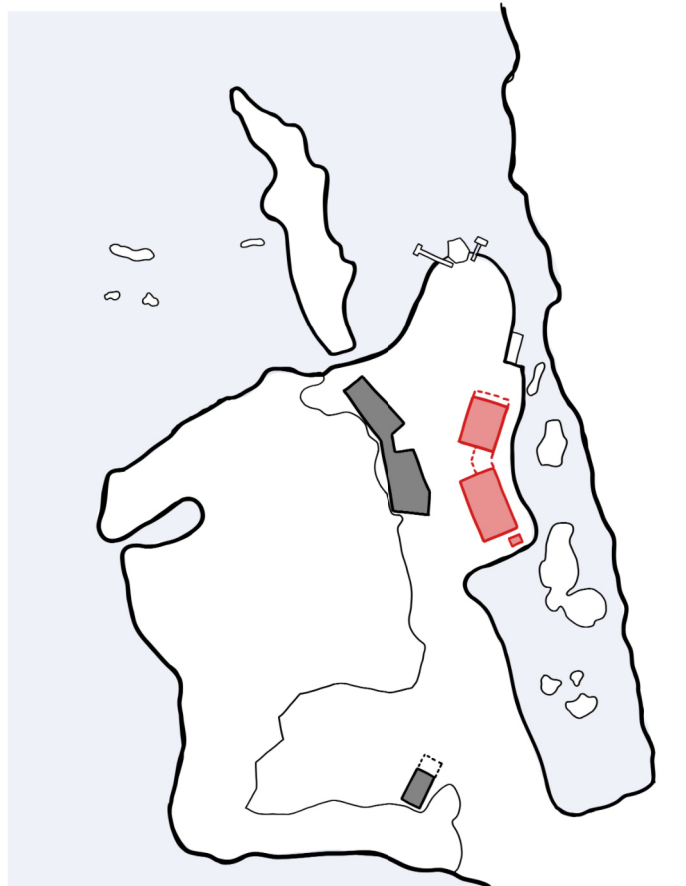

VISUAL SCALE 1:200 @ @A1

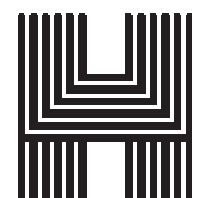

Haverstock LLP tel+44 (0)20 7267 7676
Studio 10, Cliff Road Studios info@haverstock.com
Cliff Road, London NW1 9AN www.haverstock.com


Client:
Hillingdon Council

Job Title:
Hillingdon Water Sports Facility and Activity Centre

Drawing Title:
Safety Zone - Proposed Ground
Floor and Roof Plan

Job/ Dwg No/ Rev: 1329 -HAV -Z2 -ZZ -DR -A - S2 1102 P01





Drawn:	Checked:	Appr:	Date:
SFA	SM	GS	15.08.25
Drawing Status: S2			Scale(s):

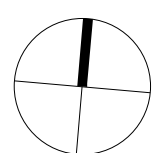

200 @ A1
400 @ A3

KEY

1. Flint stone
2. Zinc standing seam
3. Exposed concrete
4. Exposed Structure
5. Decorative metalwork and signage
6. Metal balustrade / gates
7. PV Panels

 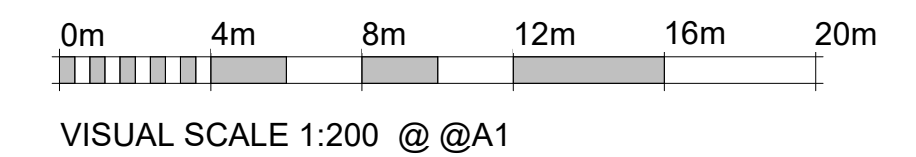  

Client:
Hillingdon Council


Job Title:
Hillingdon Water Sports Facility and Activity Centre

Drawing Title:
Safety Zone - Proposed Elevations


Job/ Dwg No/ Rev:			
1329 -HAV -ZZ -ZZ -DR -A - S2 2101 P01			
Drawn:	Checked:	Appr:	Date:
SFA	SM	GS	15.08.25
Drawing Status: S2			Scale(s):
Check all dimensions on site before ordering.			1: 200 @ A1






1 Safety Zone - Section AA

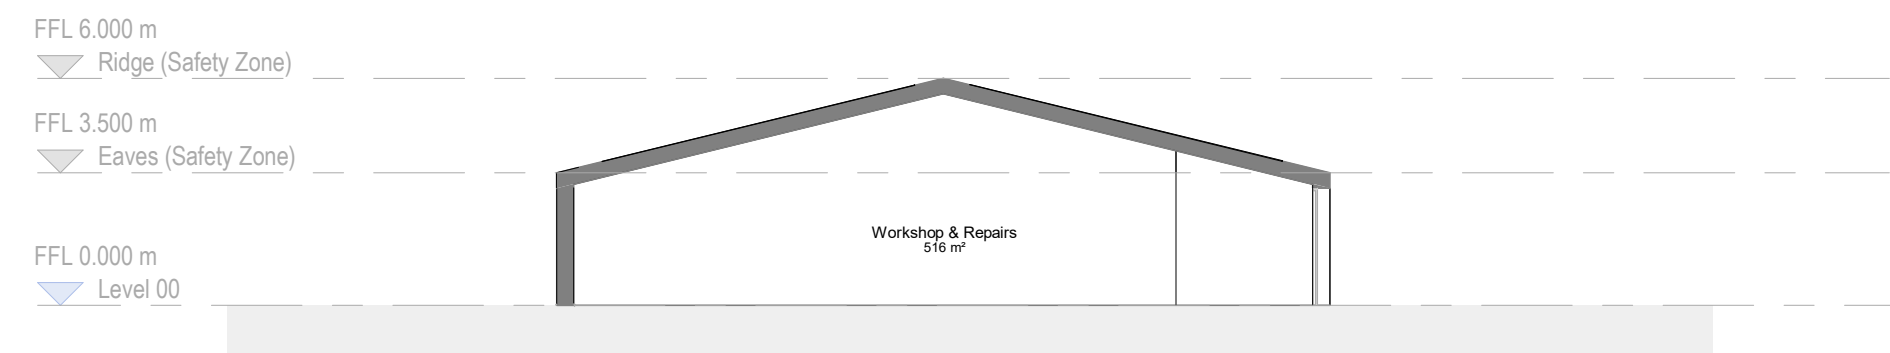


2 Safety Zone - Section BB

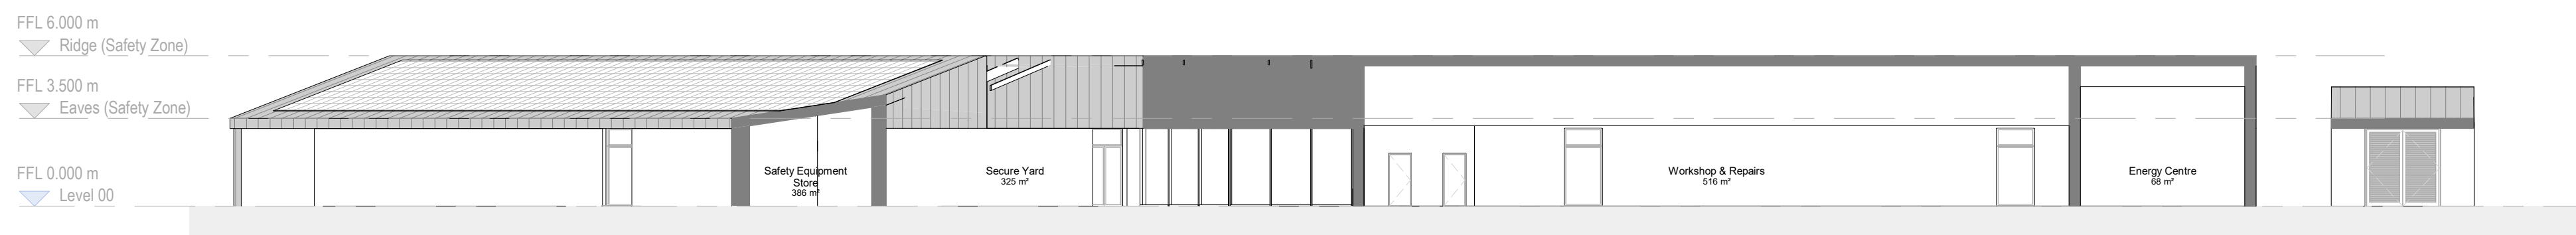



3 Safety Zone - Section CC

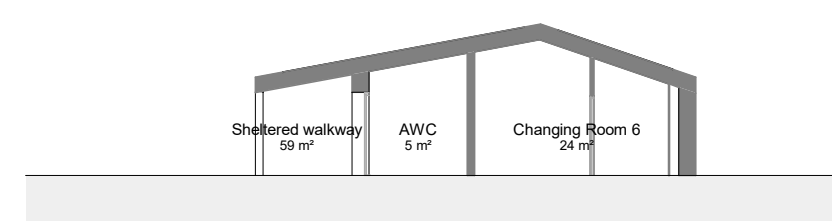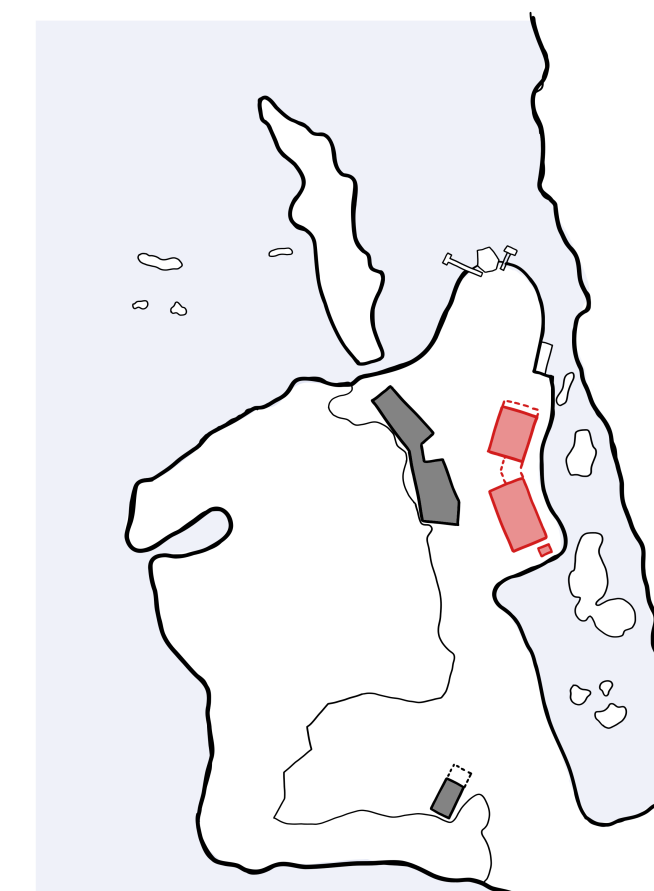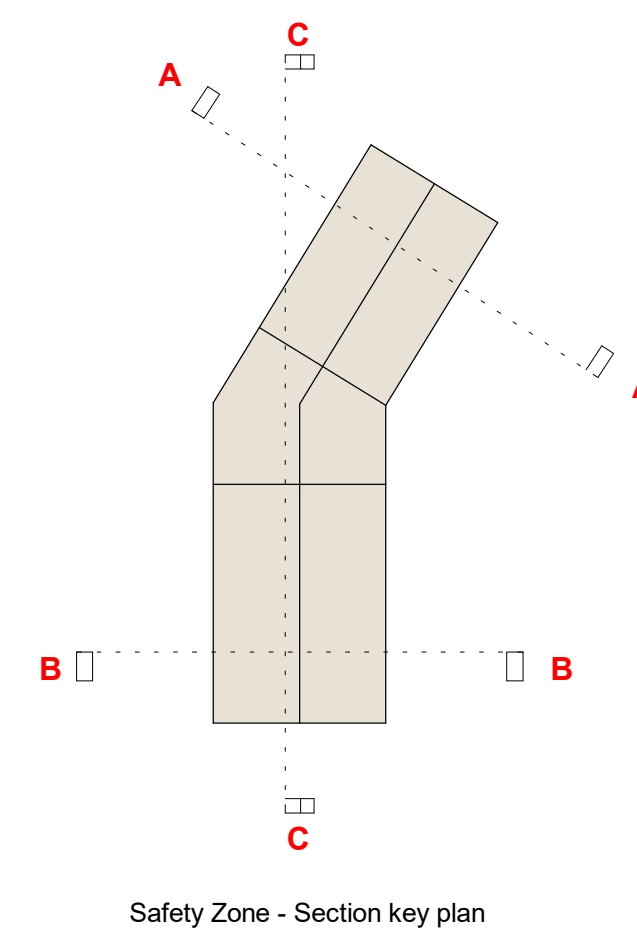


4 Camp Zone - Section AA

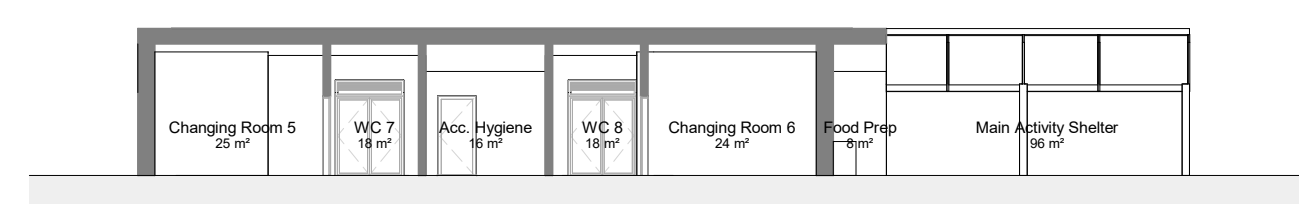

5 Camp Zone Section BB
1 : 200

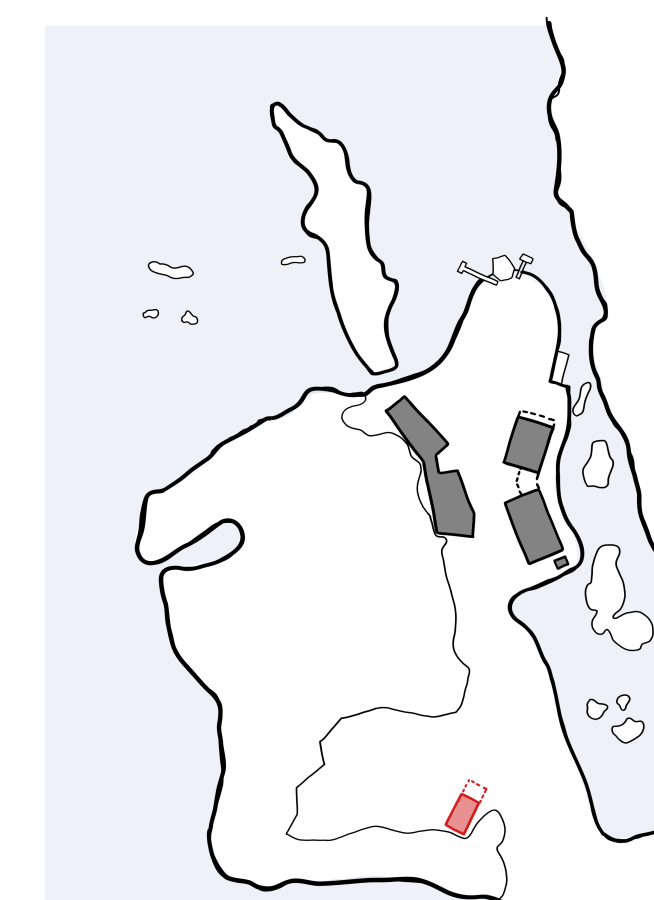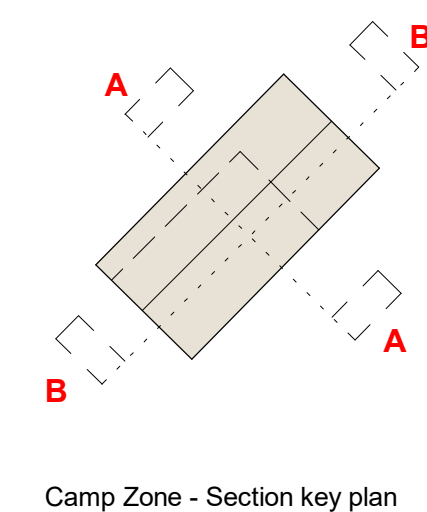[illegible]

VISUAL SCALE 1:200 @ @A1

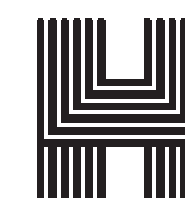

Haverstock LLP tel+44 (0)20 7267 7676
Studio 10, Cliff Road Studios info@haverstock.com
Cliff Road, London NW1 9AN www.haverstock.com

Client:
Hillingdon Council

Job Title:
Hillingdon Water Sports Facility and Activity Centre

Drawing Title:
Safety & Camp Zone - Proposed
Sections

Job/ Dwg No/ Rev:
1329 -HAV -Z2 -ZZ -DR -A - S2 2201 P01

Drawn:	Checked:	Appr:	Date:
SFA	SM	GS	15.08.25

Drawing Status: S2 Scale(s):

Check all dimensions on site before ordering.

1:200 @ A1
1:400 @ A3

