





First floor 1:100

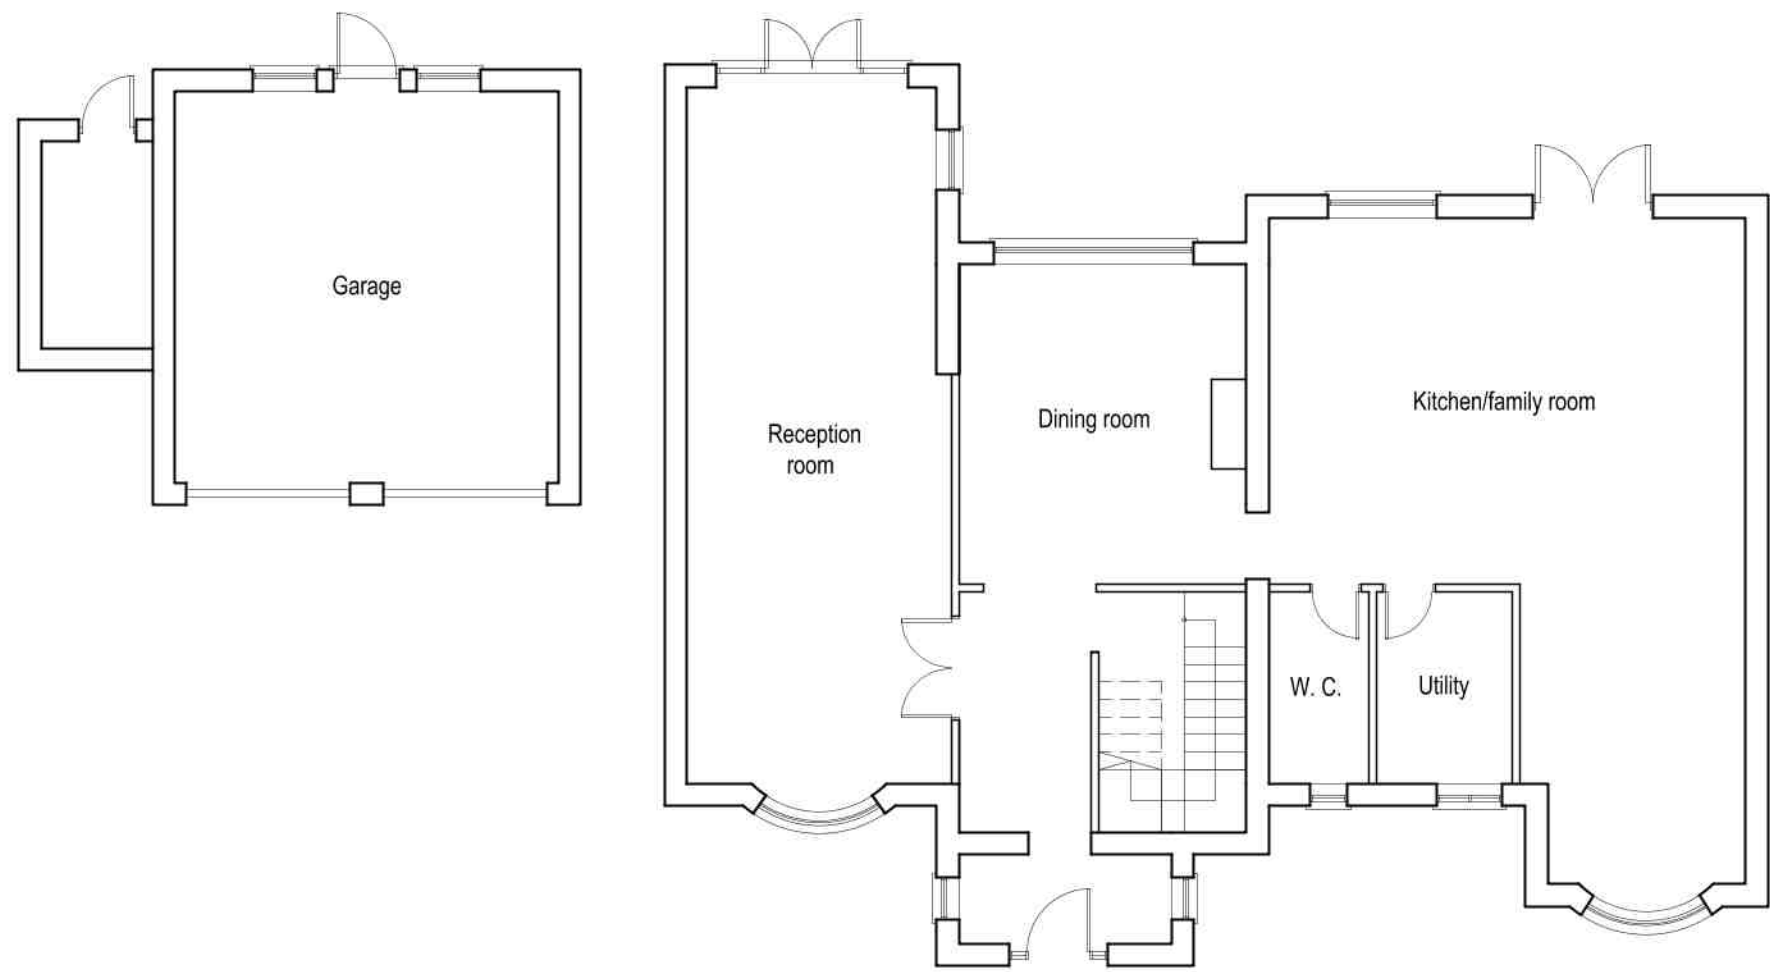

Ground floor 1:100




Front elevation 1:100

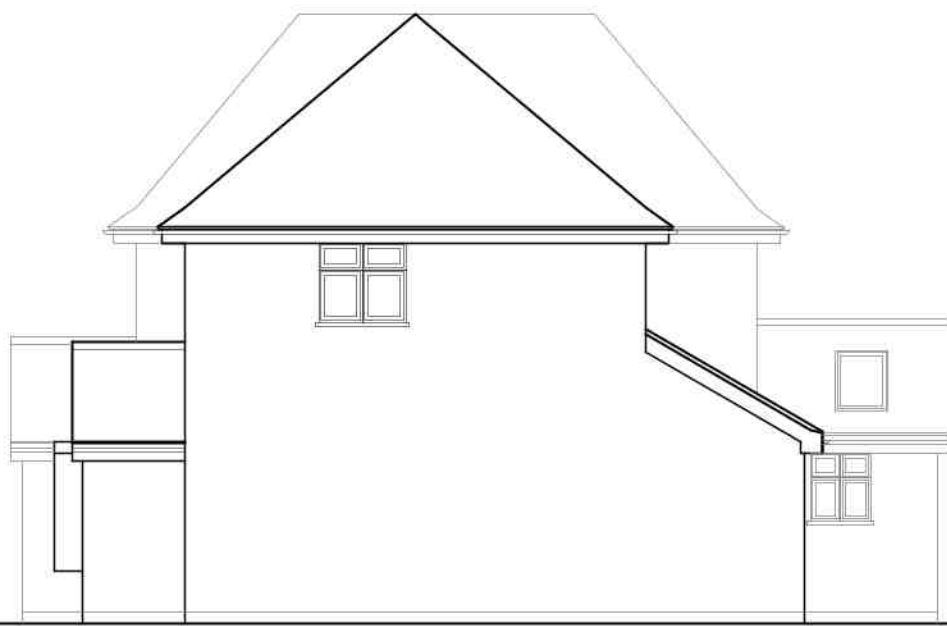


Side elevation 1:100




Rear elevation 1:100

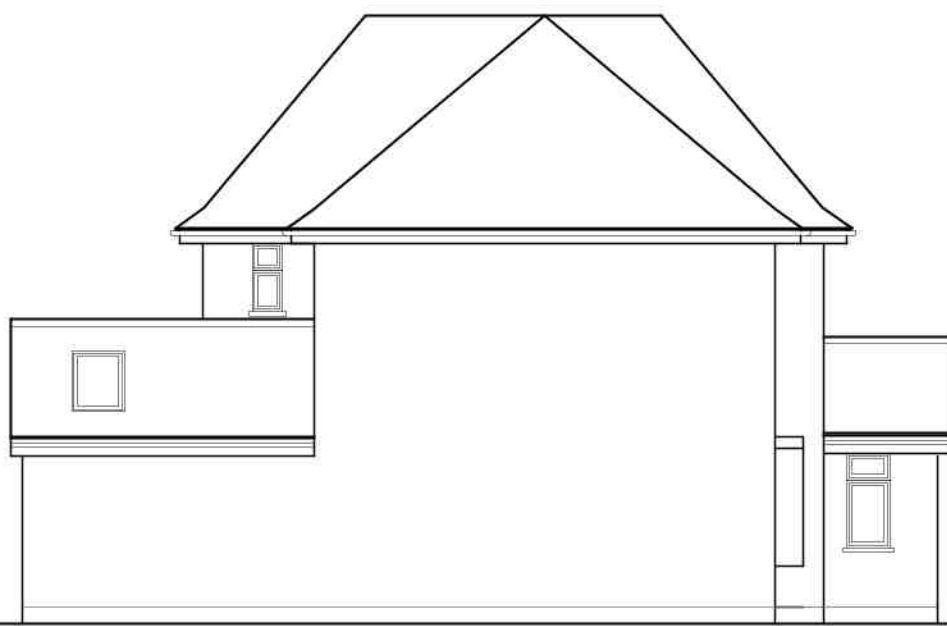

Side elevation 1:100

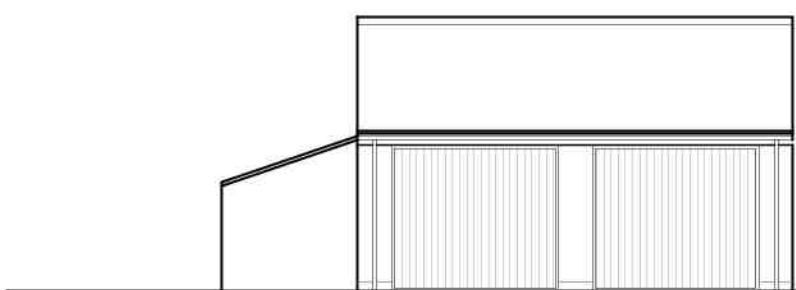


Front elevation

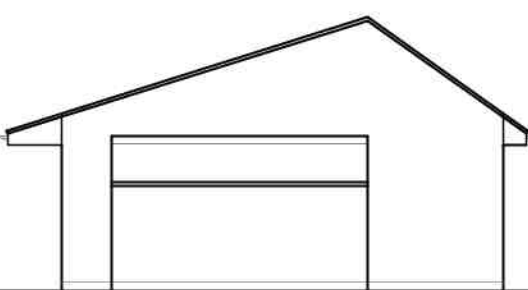


Side elevation



Rear elevation

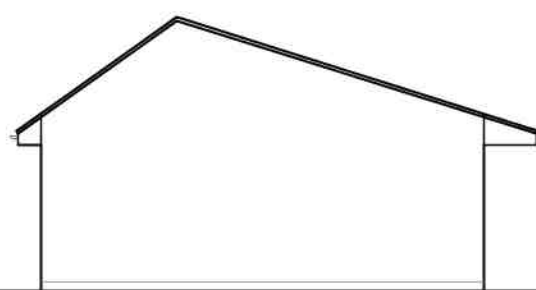

Side elevation

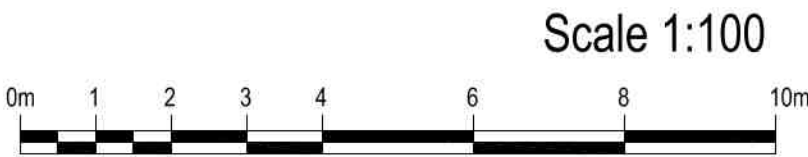

Revisions	

Drawings Notes

1. this is not a survey drawing - all dimensions to be checked on site.
2. do not scale off this drawing.
3. the copyright of this drawing is the property of TPA Design Ltd
4. all discrepancies to be reported to the architect
5. please ensure that this drawing is read together and cross referenced with all other relevant architectural drawings, schedules and specifications.
6. please ensure that this drawing is read in conjunction with all other consultants/specialist contractors relevant drawings, schedules and specifications.
7. TPARCHITECTS is a trading name of TPA Design Ltd Registered address 33a St Lukes Road, Maidenhead, Berkshire SL67DN.

Project	182 The Fairway, Ruislip, HA4 0SL	TPARCHITECTS 33a St Lukes Road Maidenhead Berkshire SL6 7DN +(44) 01628412388 enquiries@tparch.co.uk www.tparch.co.uk					
Title	Existing Plans & Elevations						
Drg. No.	2681-PL-202	Rev	Drawn KF	Checked NG	Date 03/21	Scale 1:100@A1	Status Planning