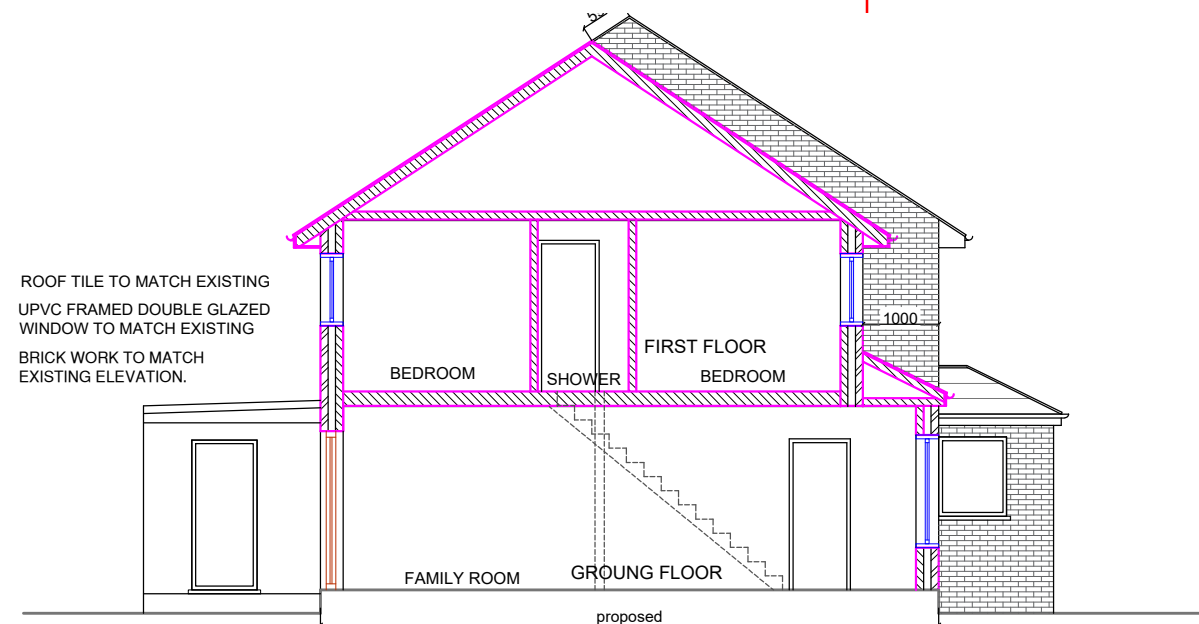
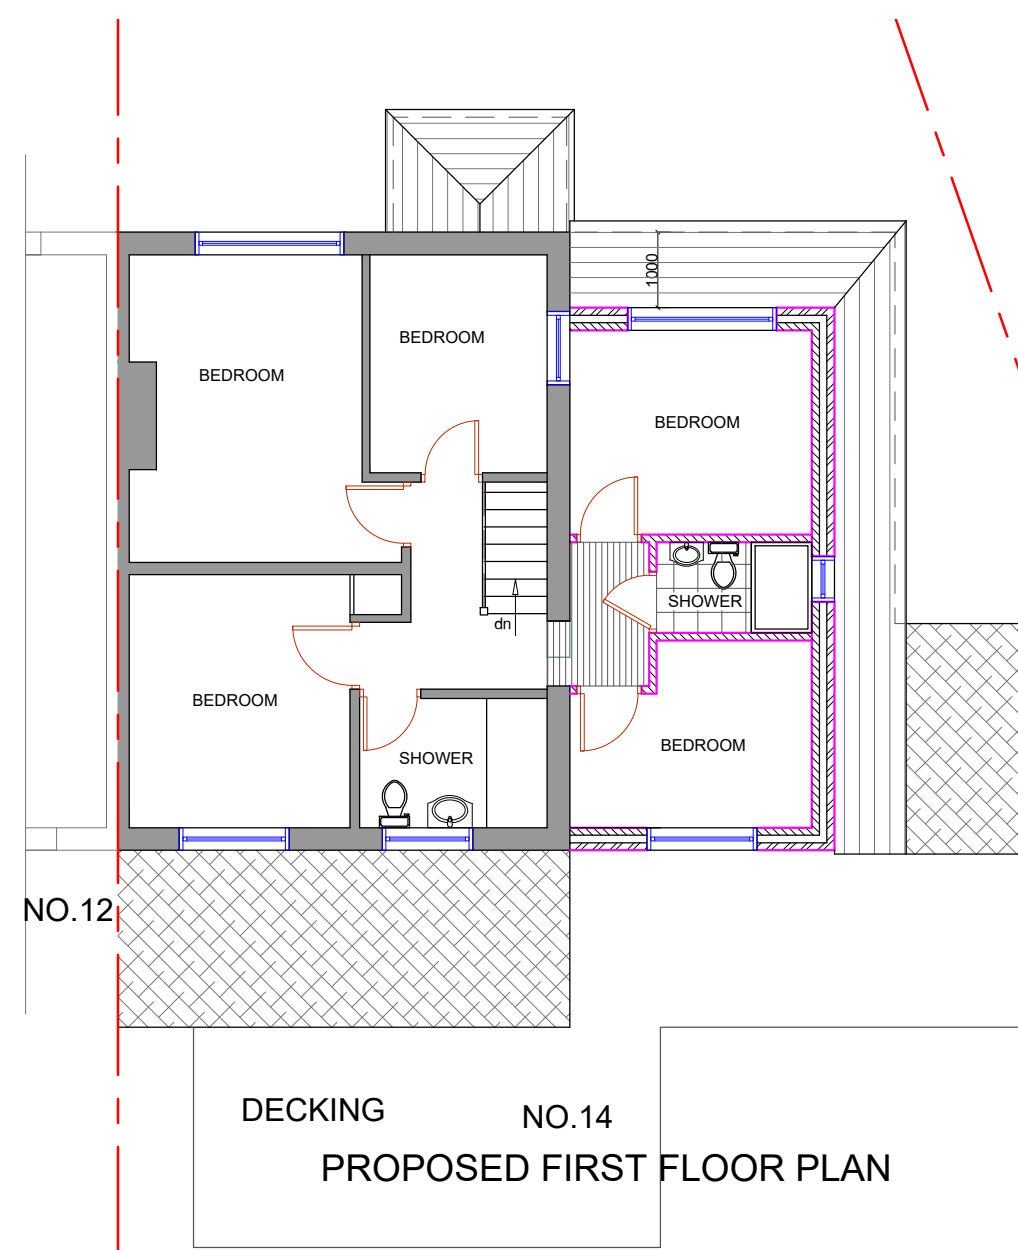
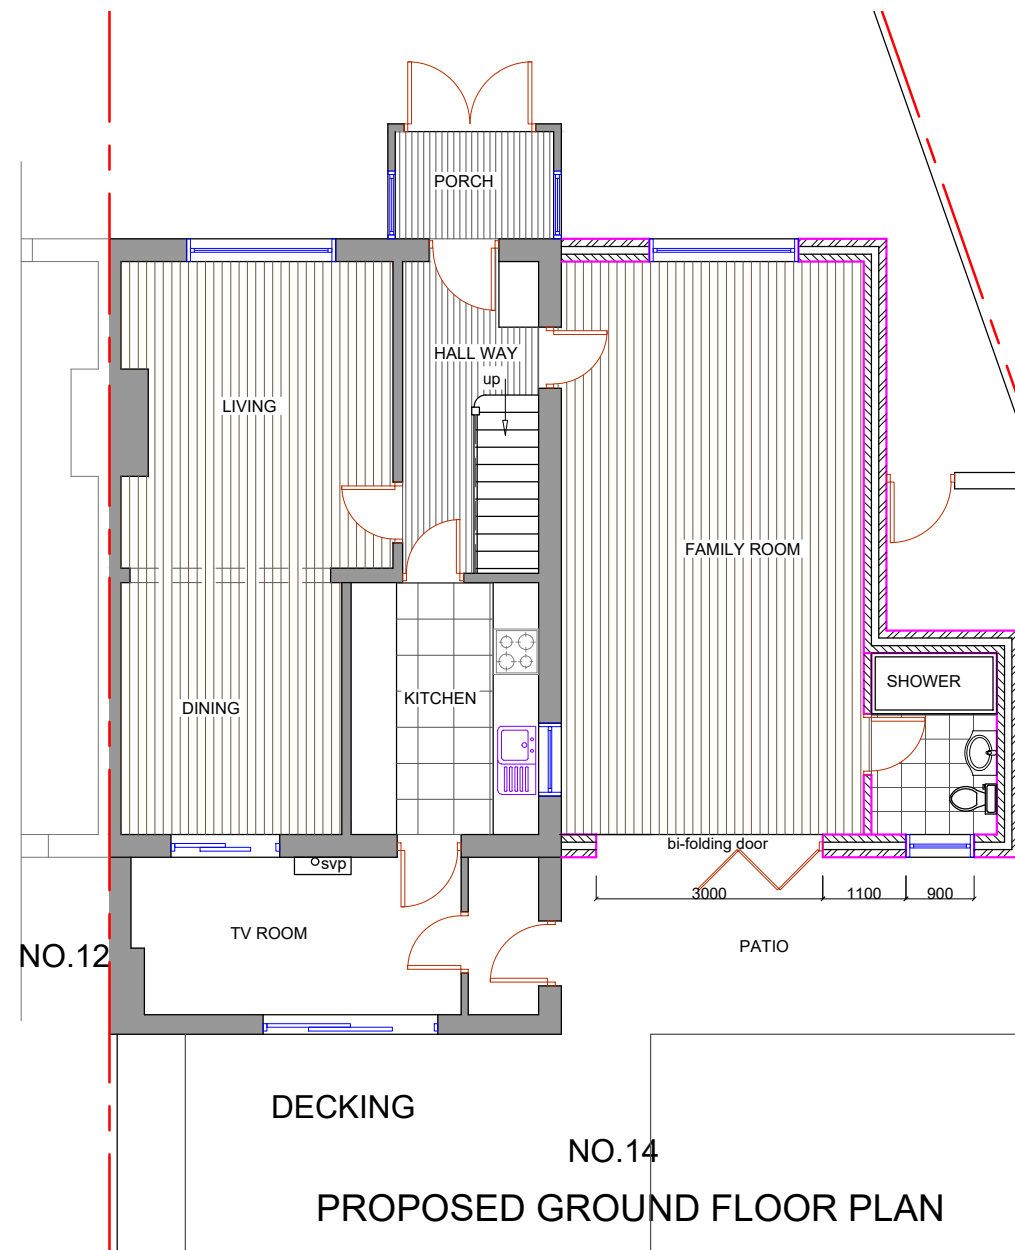


NOTES :

[illegible]

Client MR. WALID ALJONDI

Job Title

14 BONDFIELD AVENUE
HAYES
UB4 9HZ

Drawing Title

PROPOSED SITE AND
FLOOR PLANS AND SECTION

Scale: 1 : 100 (A3)

Date: MARCH 2021

Checked by:	Drawn by: RS	H
-------------	--------------	---

Drg No.	Rev.
TP/ 475 /04	