

NOTES :

ROOF TILE TO MATCH EXISTING
UPVC FRAMED DOUBLE GLAZED
WINDOW TO MATCH EXISTING
BRICK WORK TO MATCH
EXISTING ELEVATION.




PROPOSED

NO.14

PROPOSED FRONT ELEVATION

ROOF TILE TO MATCH EXISTING
UPVC FRAMED DOUBLE GLAZED
WINDOW TO MATCH EXISTING
BRICK WORK TO MATCH
EXISTING ELEVATION.

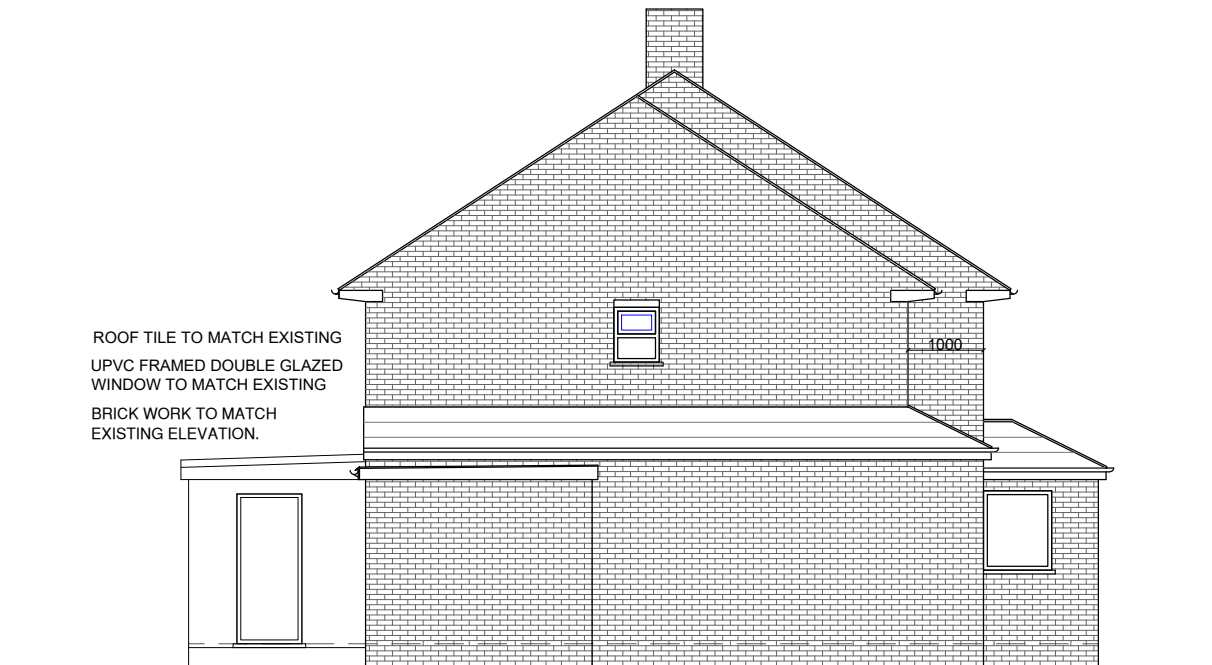

NO.14
PROPOSED SIDE ELEVATION

ROOF TILE TO MATCH EXISTING
UPVC FRAMED DOUBLE GLAZED
WINDOW TO MATCH EXISTING
BRICK WORK TO MATCH
EXISTING ELEVATION.



FIBER GLASS FINISH
TO FLAT ROOF.

BRICK WORK TO MATCH
EXISTING ELEVATION.

UPVC FRAMED DOUBLE
GLAZED DOOR / WINDOWS
TO MATCH EXISTING

NO.12 NO.14
PROPOSED REAR ELEVATION

[illegible]

Client	MR. WALID ALJONDI
--------	-------------------

Job Title

14 BONDFIELD AVENUE
HAYES
UB4 9HZ

Drawing Title
PROPOSED ELEVATIONS

Scale: 1 : 100 (A3)

Date: MARCH 2021

Checked by:	Drawn by: RS
-------------	--------------

Drg No.	Rev.
TP/ 475 /06	

