





NO.14 NO.12
EXISTING FRONT ELEVATION

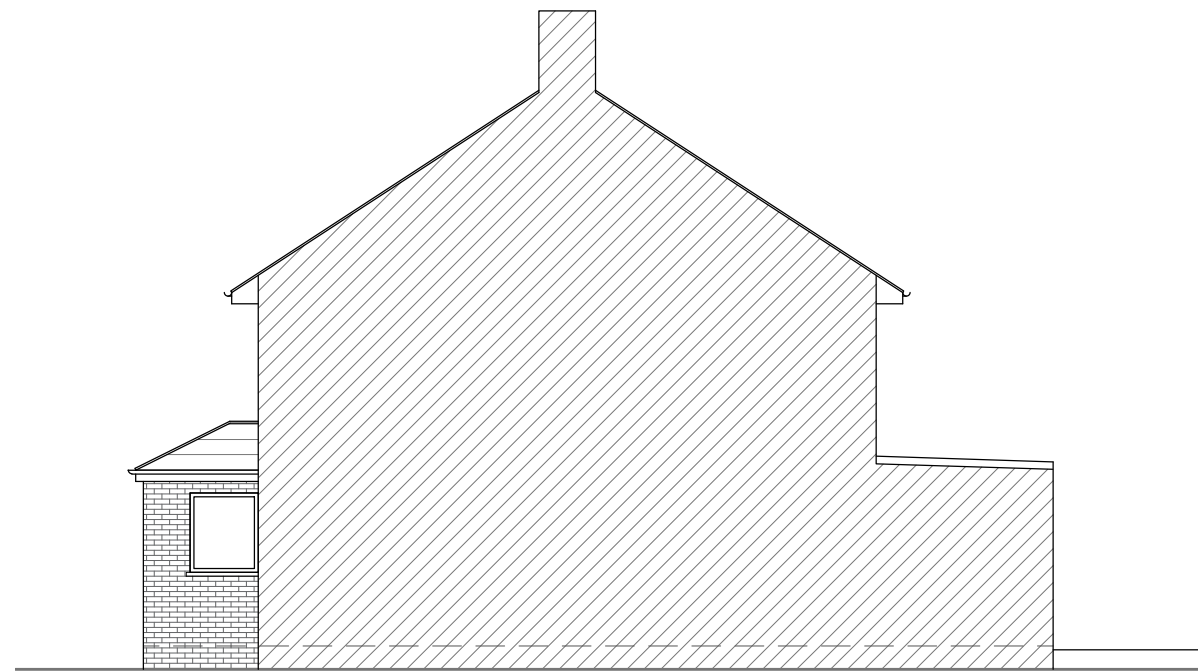

NO.14
EXISTING SIDE ELEVATION



NO.12 NO.14
EXISTING REAR ELEVATION

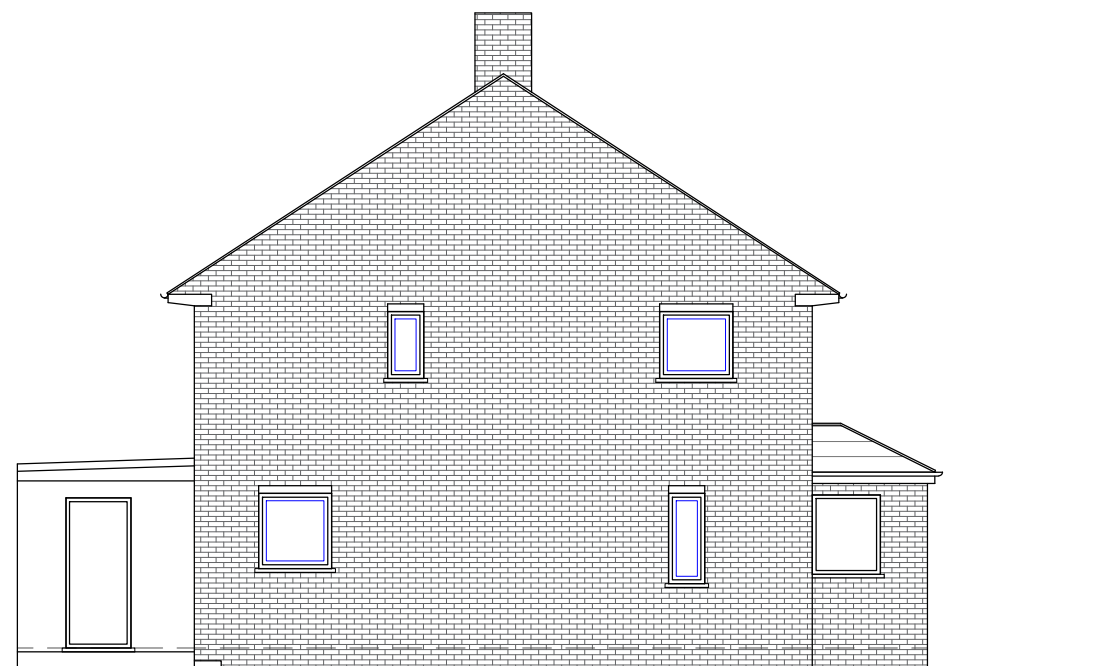

NO.14
EXISTING SIDE ELEVATION

NOTES :

	Date	Revisions
--	------	-----------

Client MR. WALID ALJONDI

Job Title

14 BONDFIELD AVENUE
HAYES
UB4 9HZ

Drawing Title
EXISTING ELEVATIONS

Scale: 1 : 100 (A3)

Date: MARCH 2021

Checked by:	Drawn by: RS	H
-------------	--------------	---

Drg No. TP/ 475 /03	Rev.
------------------------	------

